


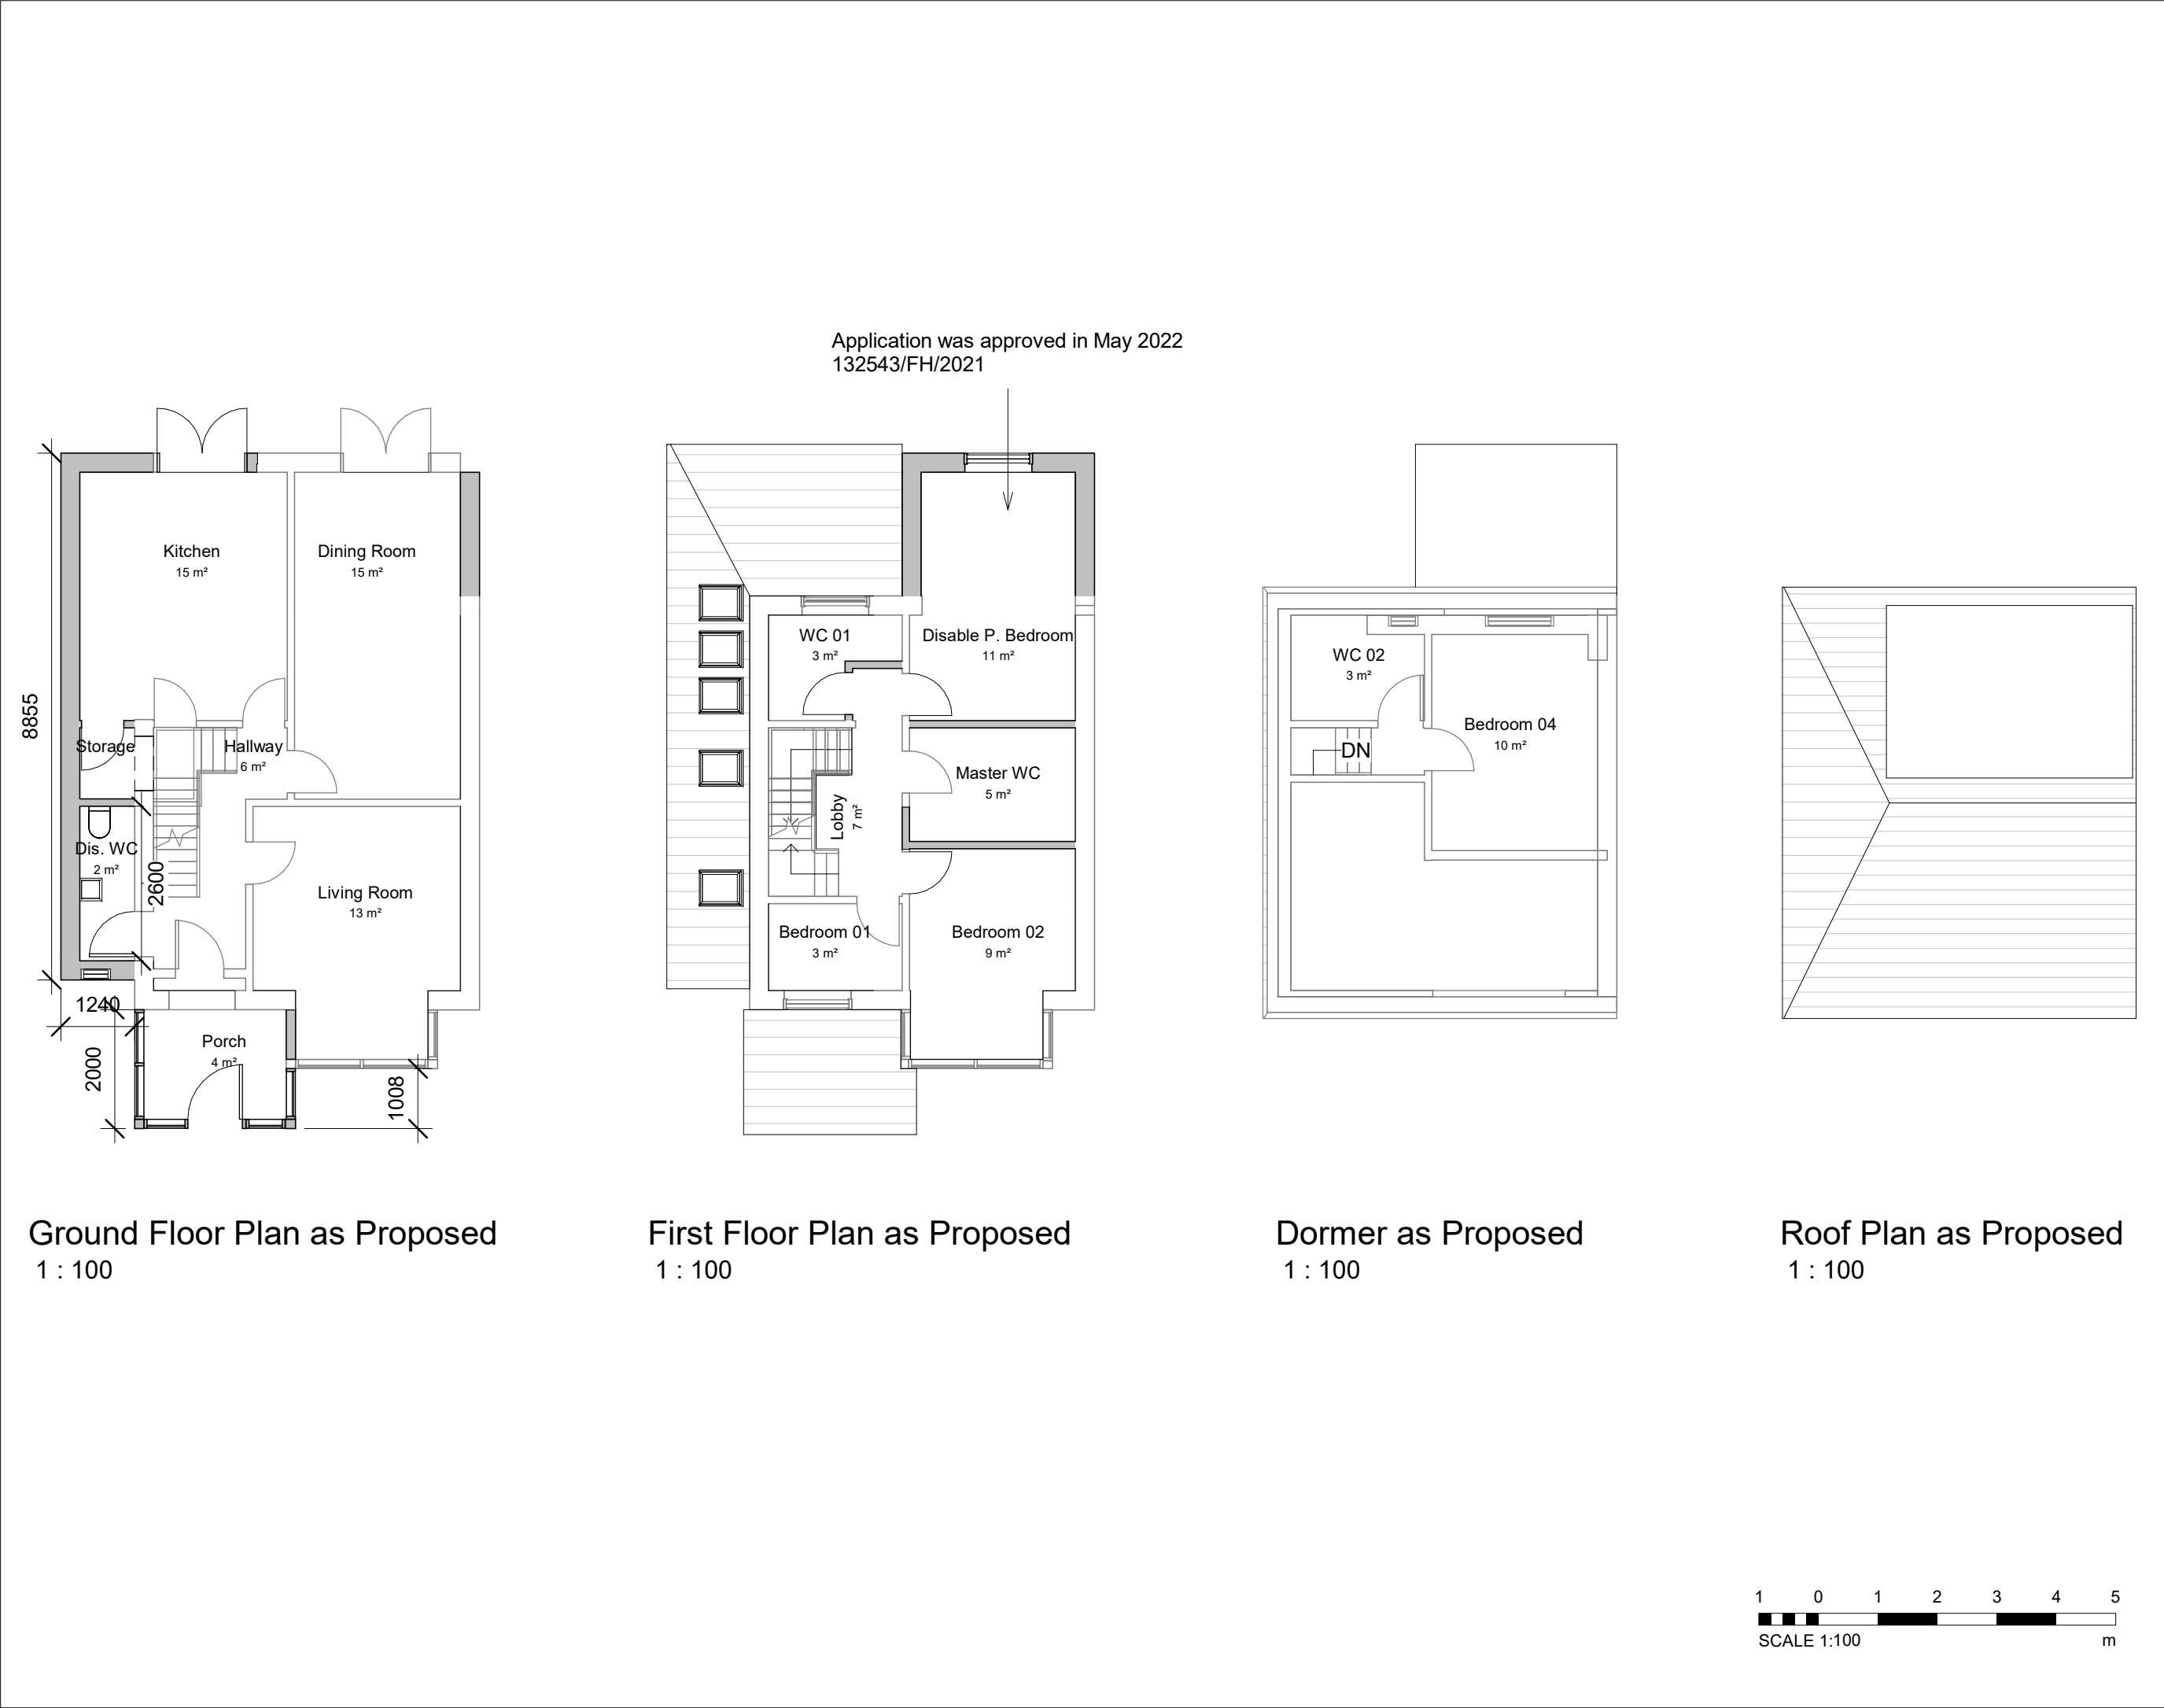



SAFETY, HEALTH & ENVIRONMENTAL INFORMATION

IN ADDITION TO HAZARDS/RISKS NORMALLY ASSOCIATED WITH THE TYPES OF WORK INDICATED ON THIS DRAWING, NOTE THE FOLLOWING:

CONSTRUCTION:

TBC.


MAINTENANCE & CLEANING:

TBC.

DECOMMISSIONING/DEMOLITION:

TBC.

NOTE: IT IS ASSUMED THAT ALL WORKS WILL BE CARRIED OUT BY A CONTRACTOR THAT IS COMPETENT IN THE WORKS IDENTIFIED AND (WHERE APPROPRIATE) THE CONTRACTOR WORKS TO AN APPROVED METHOD STATEMENT.

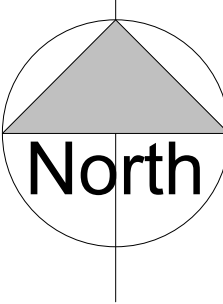

North

A	16.08.24	Planning Application for Disable Person	AU	AU
Rev	Date	Description	Drawn	Chkd

Revision Schedule

Client:

Mr & Mrs. Uddin

Project:

Erection of Porch, Ground Level Side and Rear and First Floor Rear Extension

Drawing Title:

Floor Plans as Proposed of 7 Parry Road, M12 5QD

Drawing Status:

STAGE 3

Drawn By:	Date:
Author	16.08.24
Checked By:	Scale @ A3:
AU	1 : 100
Approved By:	Revision:
AU	A

Drawing No.:

2034- P01

AU Architects

General Notes:

- AU Architects Ltd shall have no responsibility for any use made of this document other than for that which it was prepared and issued.
- All dimensions should be site checked on site.
- Do not scale from this drawing.
- Any drawing errors or divergencies should be brought to the attention of AU Architects Ltd.