




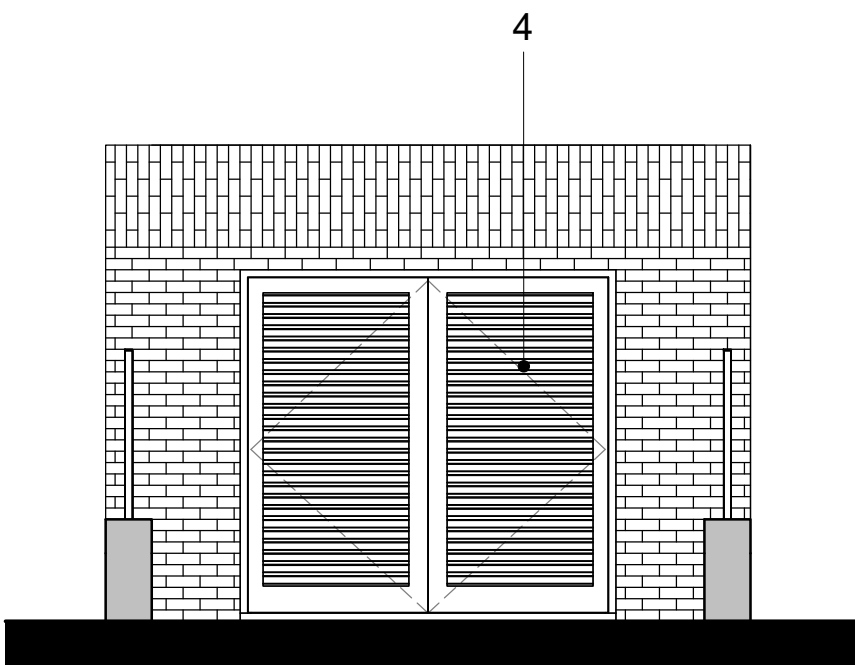

Substation Front Elevation
1 : 50

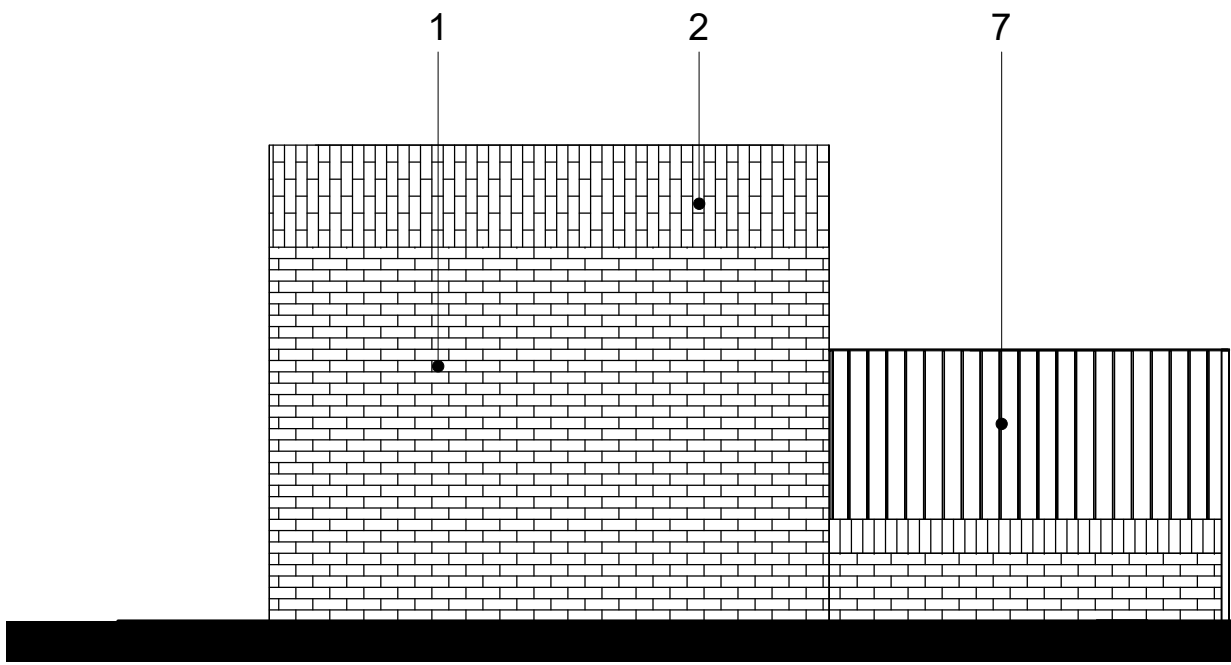

Substation Side View
1 : 50

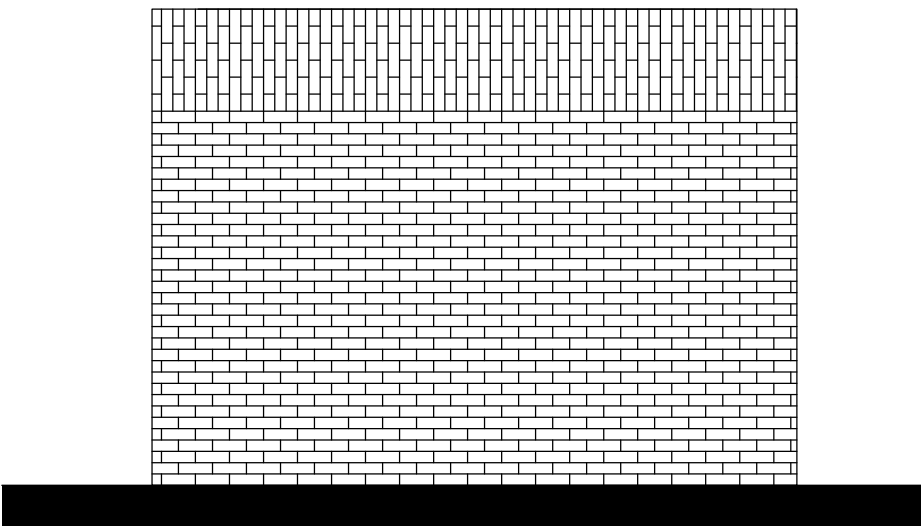

Substation Rear Elevation
1 : 50

© TRIANGLE ARCHITECTS LIMITED

■ THIS DRAWING IS THE SUBJECT OF COPYRIGHT WHICH VESTS IN TRIANGLE ARCHITECTS LIMITED. IT IS AN INFRINGEMENT OF COPYRIGHT TO REPRODUCE THIS DRAWING, BY WHATEVER MEANS, INCLUDING ELECTRONIC, WITHOUT THE EXPRESS WRITTEN CONSENT OF TRIANGLE ARCHITECTS LIMITED WHICH RESERVES ALL ITS RIGHTS.

■ TRIANGLE ARCHITECTS LIMITED ASSERTS ITS RIGHTS TO BE IDENTIFIED AS THE AUTHOR OF THIS DESIGN.

■ DRAWING NOT TO BE SCALED. FIGURE DIMENSIONS TO BE WORKED TO IN ALL CASES.

■ THE CONTRACTOR IS RESPONSIBLE FOR CHECKING DIMENSIONS, TOLERANCES & REFERENCES.


■ ANY DISCREPANCY TO BE VERIFIED WITH THE ARCHITECT BEFORE PROCEEDING WITH THE WORKS.

■ REPORT ERRORS & OMISSIONS TO ARCHITECT.

■ WHERE AN ITEM IS COVERED BY DRAWINGS OF DIFFERENT SCALE, THE LARGER SCALE DRAWING TO BE WORKED TO, DO NOT SCALE FROM THE DRAWING. FIGURED DIMENSIONS TO BE WORKED TO IN ALL CASES.

■ CHECK ALL DIMENSIONS ON SITE.

■ DRAWING TO BE READ IN CONJUNCTION WITH THE HEALTH & SAFETY PLAN, AND ALL RELEVANT RISK ASSESSMENTS AND THE FOLLOWING DRAWINGS:

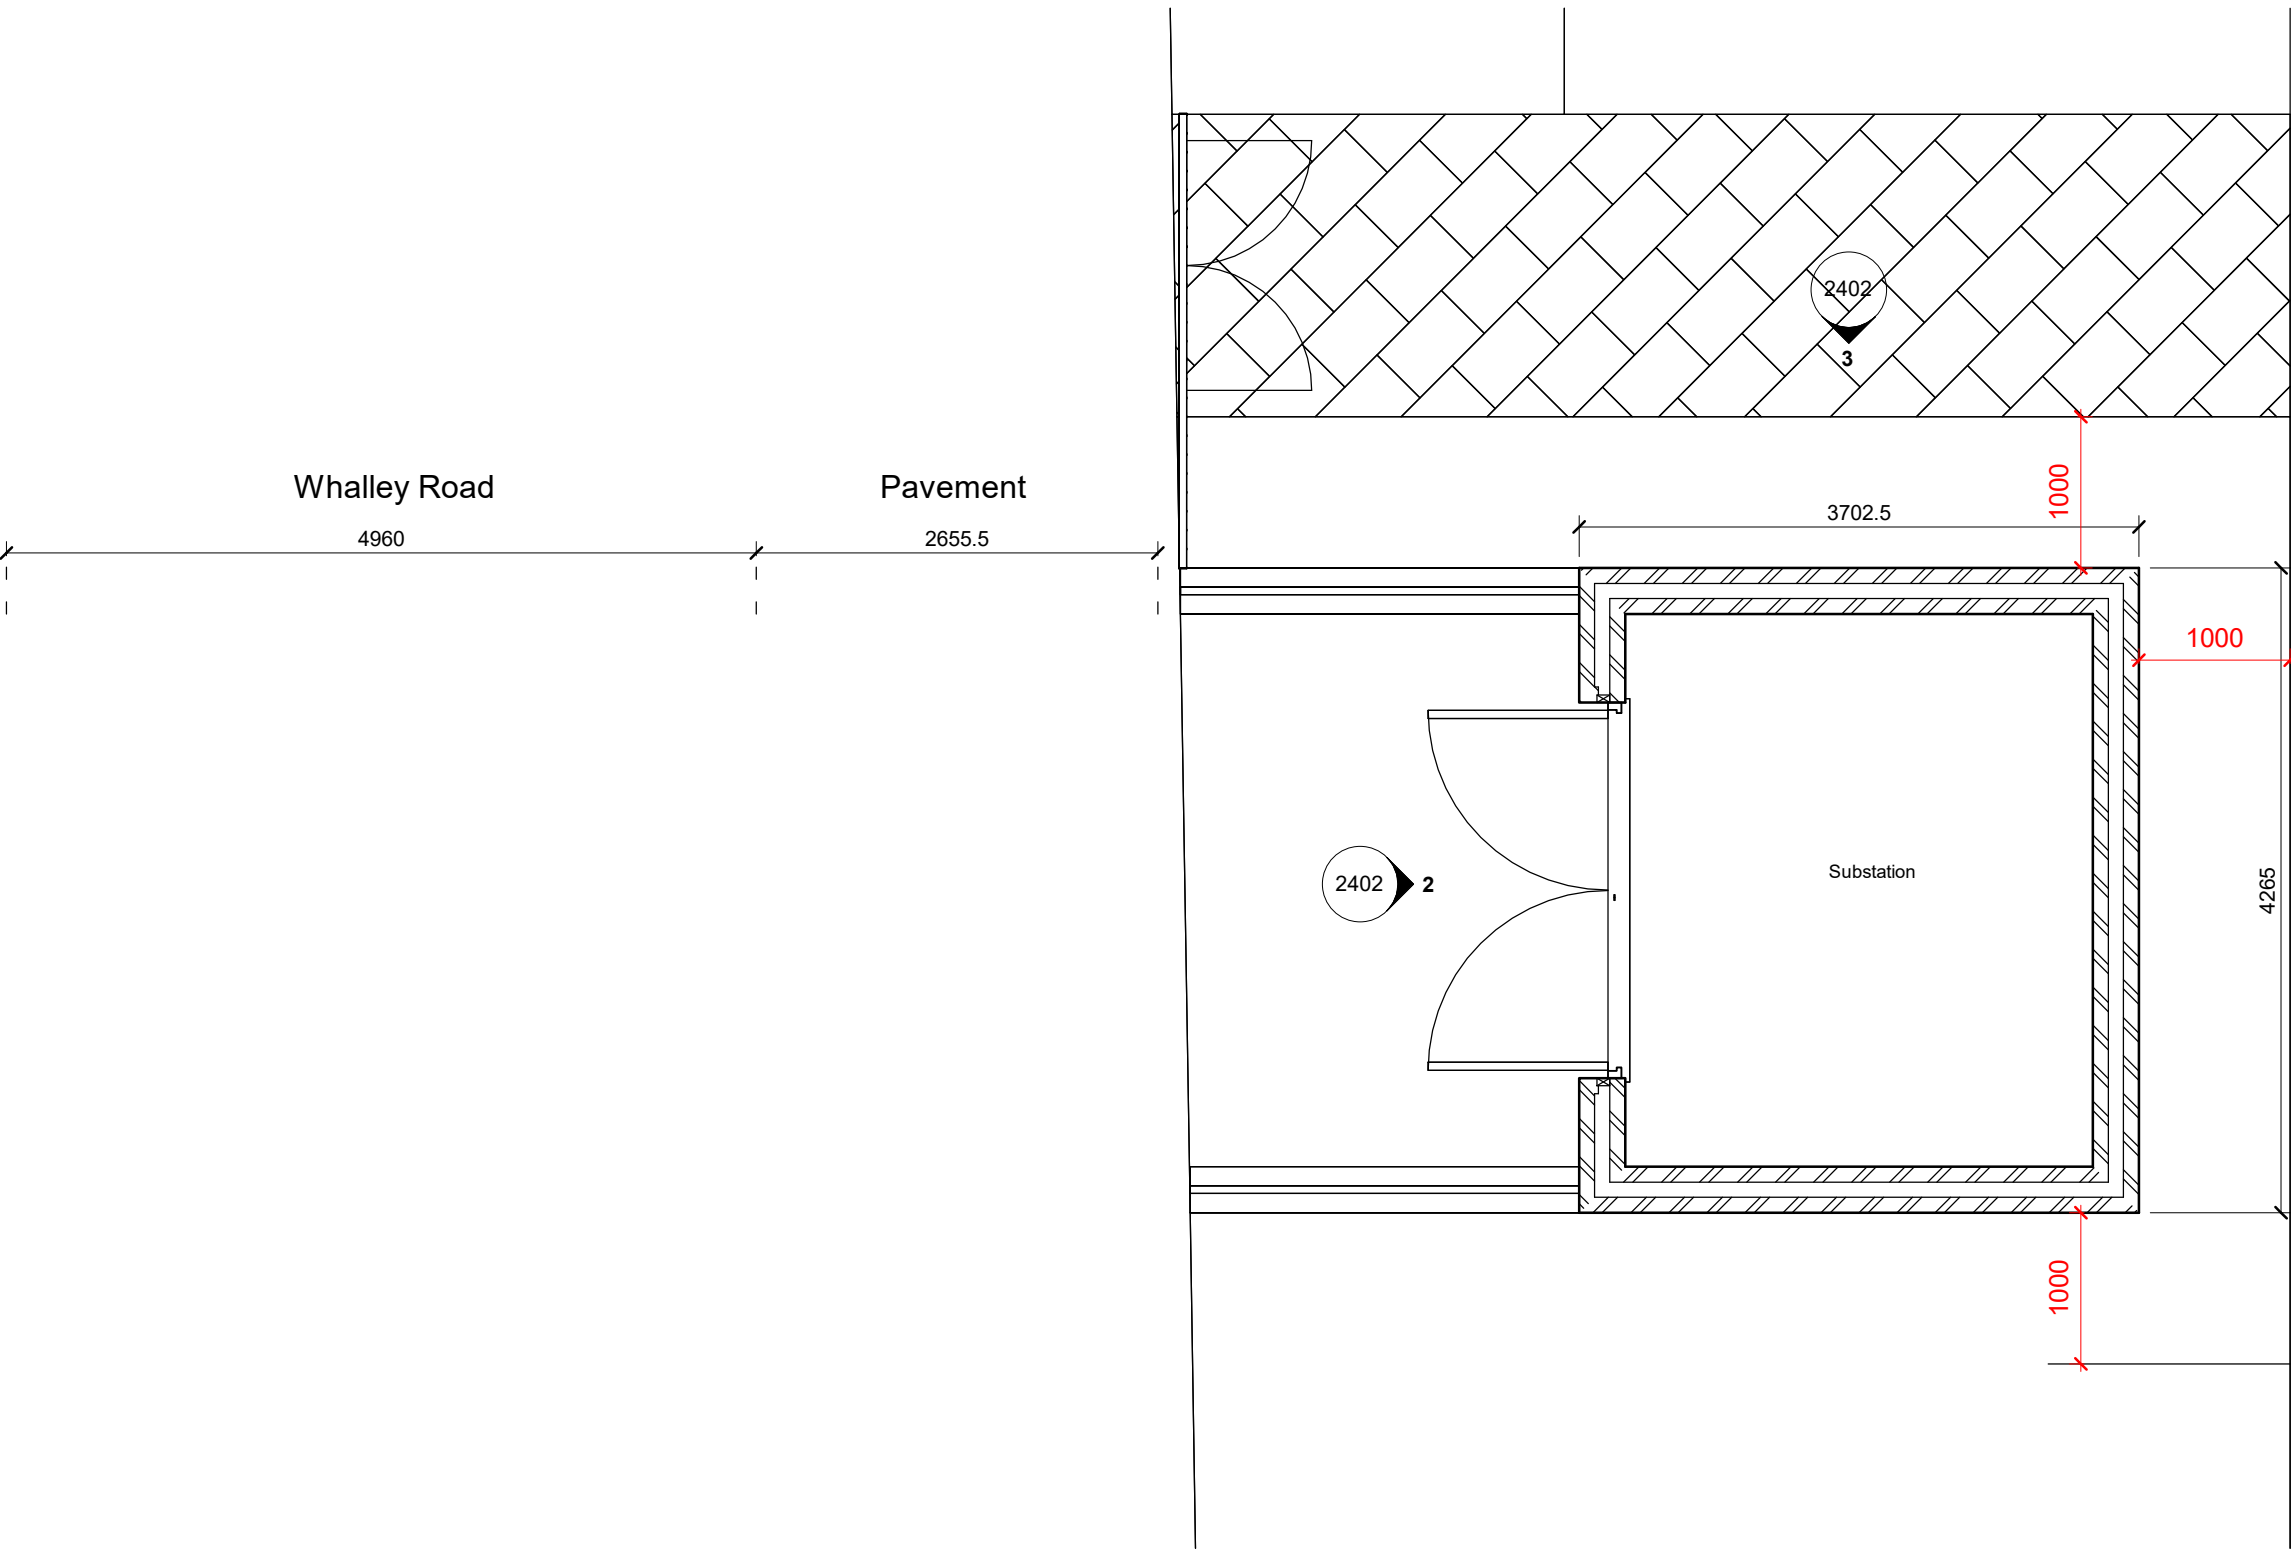

Substation Plan
1 : 50

- External Store & Substation Material Key
- 1 - Main facing brickwork - red multi wirecut brick
 - 2 - Feature band (as no.1, rotated 90 degrees)
 - 3 - "Hit and miss" (void) headers to plant/bin stores
 - 4 - Powder coated aluminium doors: Colour RAL 7012 or similar
 - 5 - PPC aluminium coping: Colour RAL 7012 or similar
 - 6 - UPVC rainwater goods: Colour RAL 9005 or similar
 - 7 - Low wall with railing (total height 180mm)

P01 15.07.24 MM Issued for planning
Rev Date By Remarks

Client: Great Places Housing Group							
Project No. / Project Name: 22-036 / Russell Road Extra Care Housing							
Drawing Name: Substation							
Drawing Purpose: PLANNING							
Project:	Origin:	Vol/Sys:	Level:	Type:	Role:	Drg No.:	Revision
RUS - TRI - ZZ - 00 - DR - A - 2402							P01
Status	Scale @ A2		Drawn	Check	Date		
1 : 50		MJT AJD MAY 2024					



Tel: 0161 272 3500
E-mail: studio@trianglearchitects.co.uk
Web: www.trianglearchitects.co.uk
Twitter: @TriangleArch

Lower Ground Floor
4 Jordan Street
Manchester
M15 4PY