






Front Elevation (west)

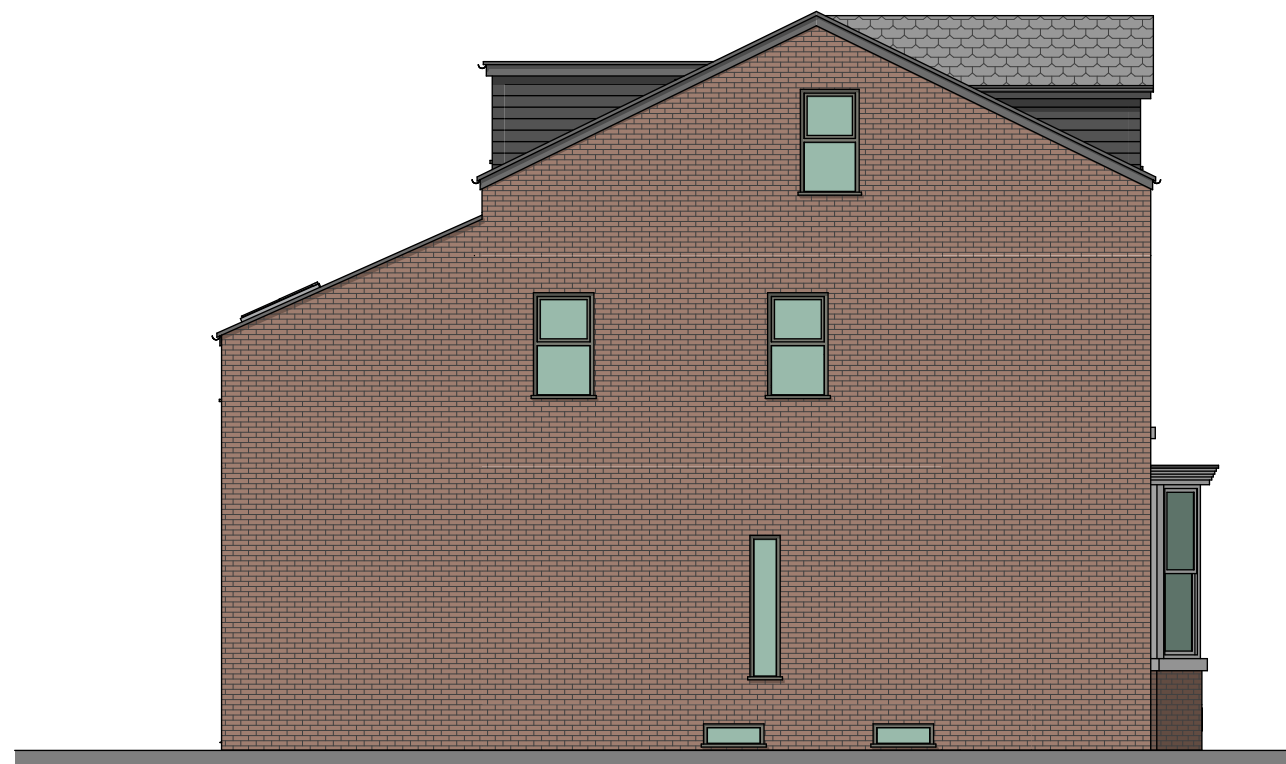


Side Elevation (north)

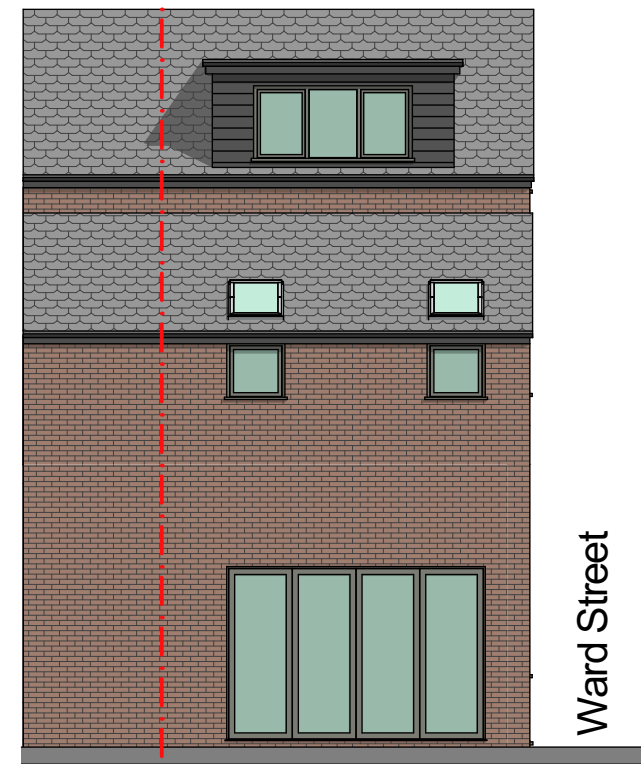


Rear Elevation (east)

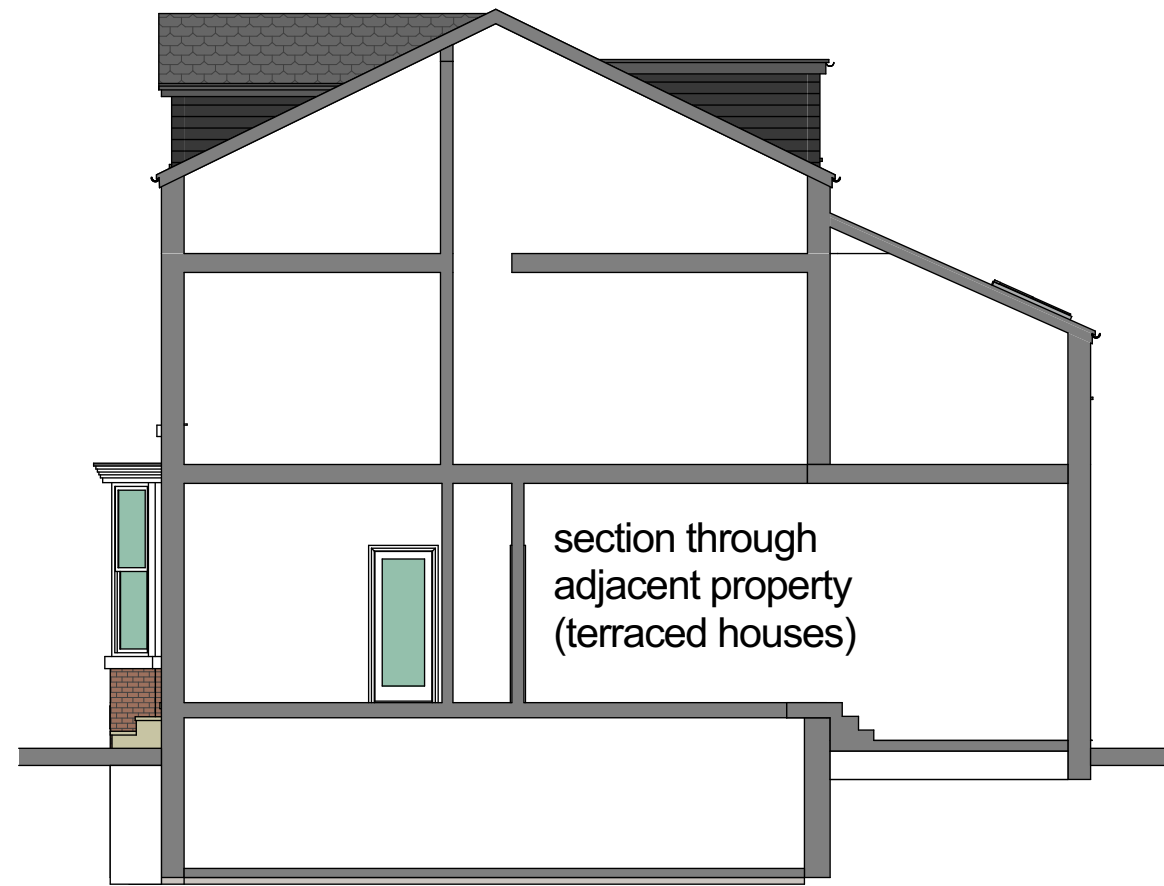


Side Elevation (south)

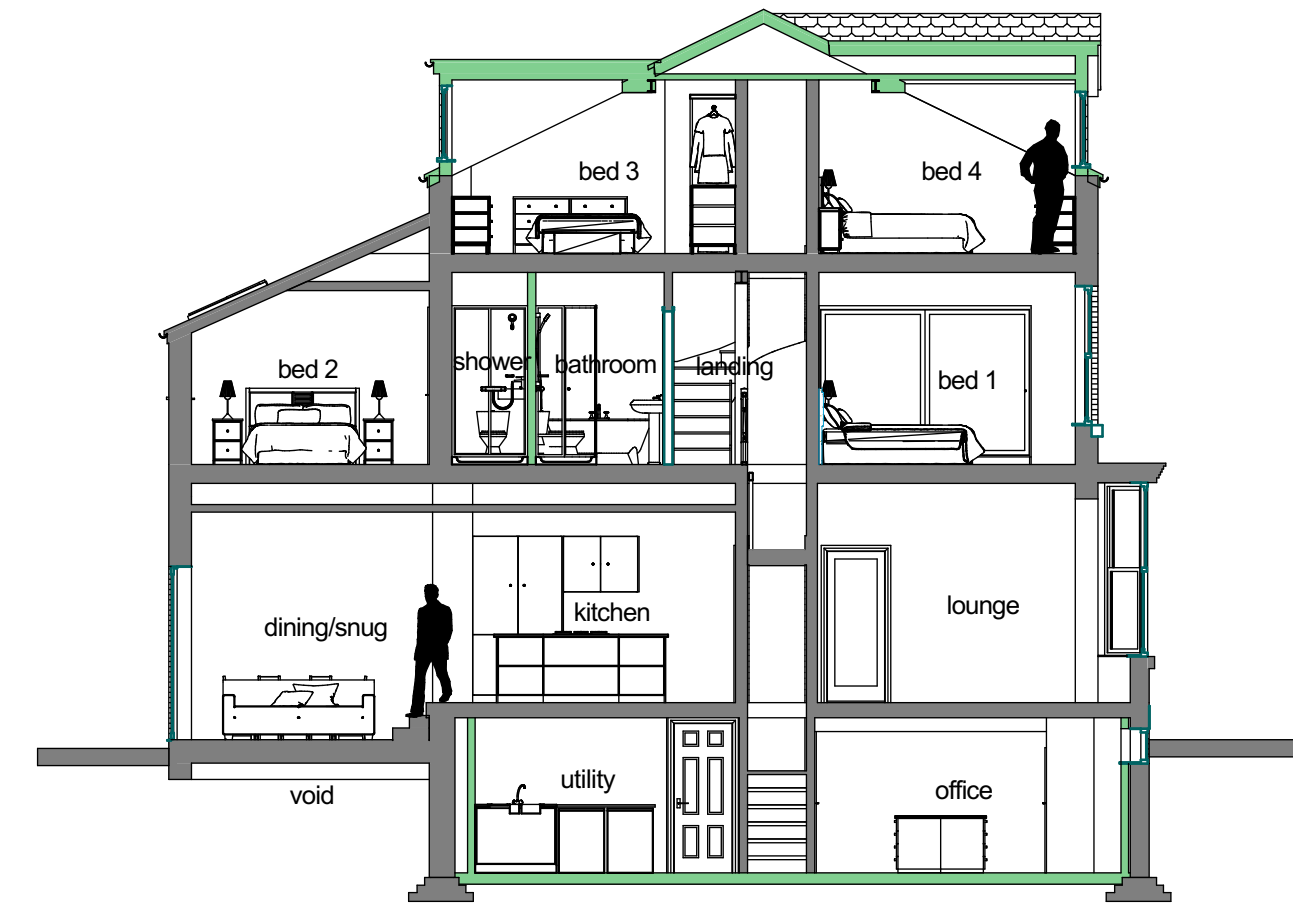


Cross Section A-A

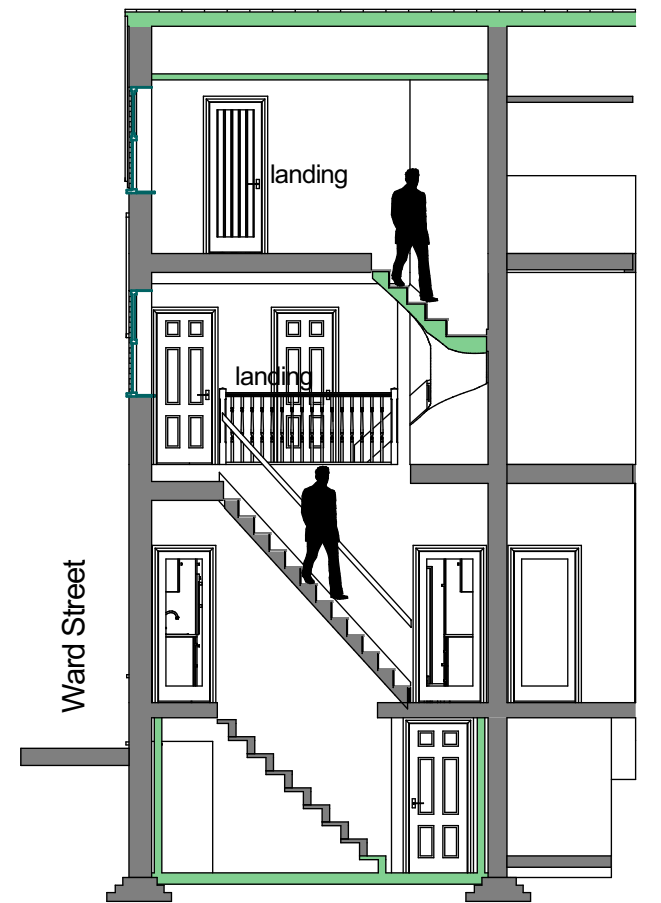


Cross Section B-B

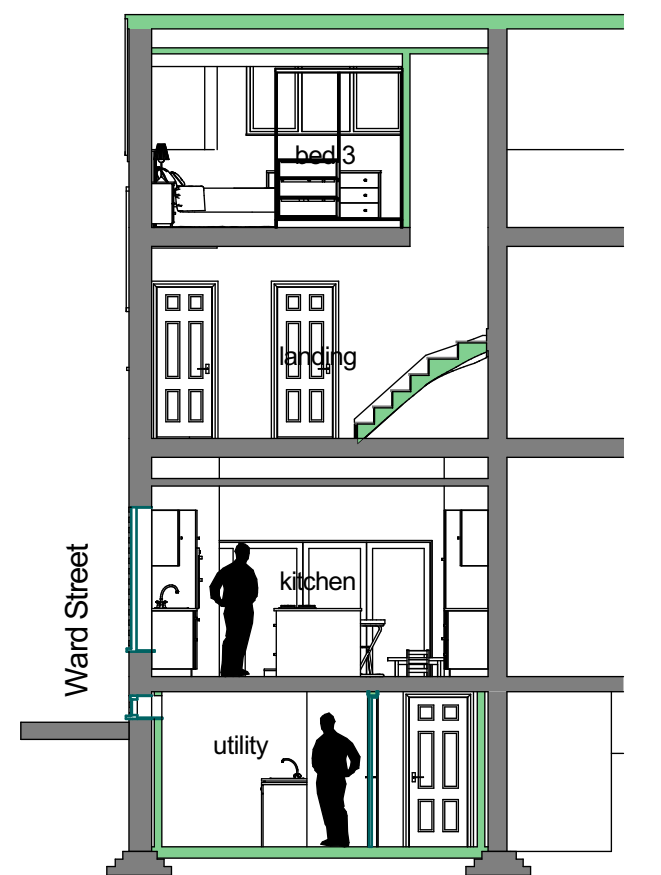


Cross Section C-C

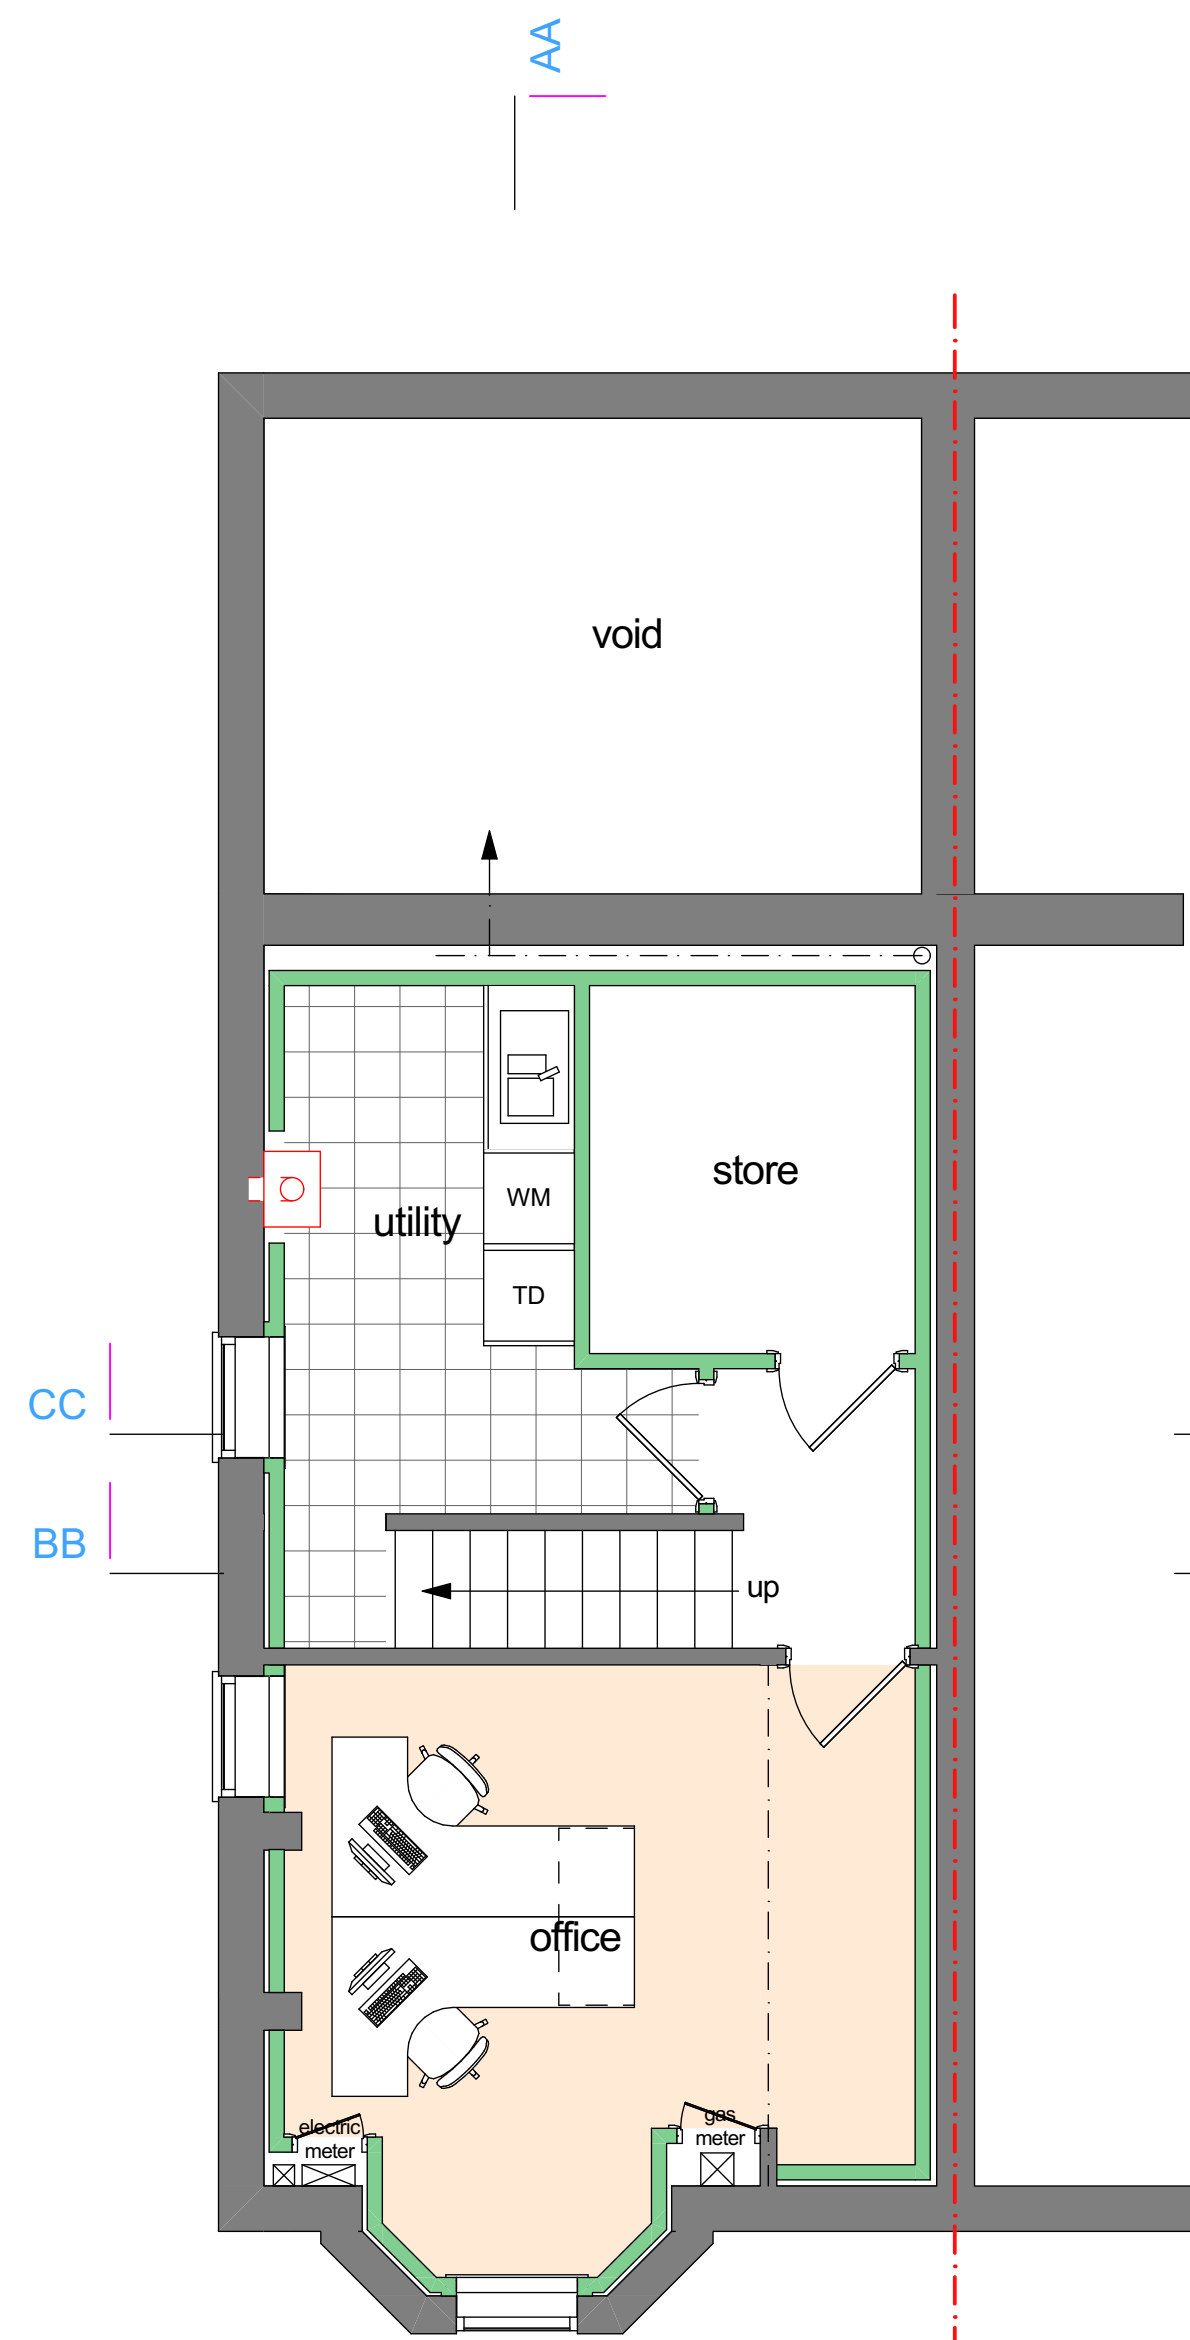


Basement Plan

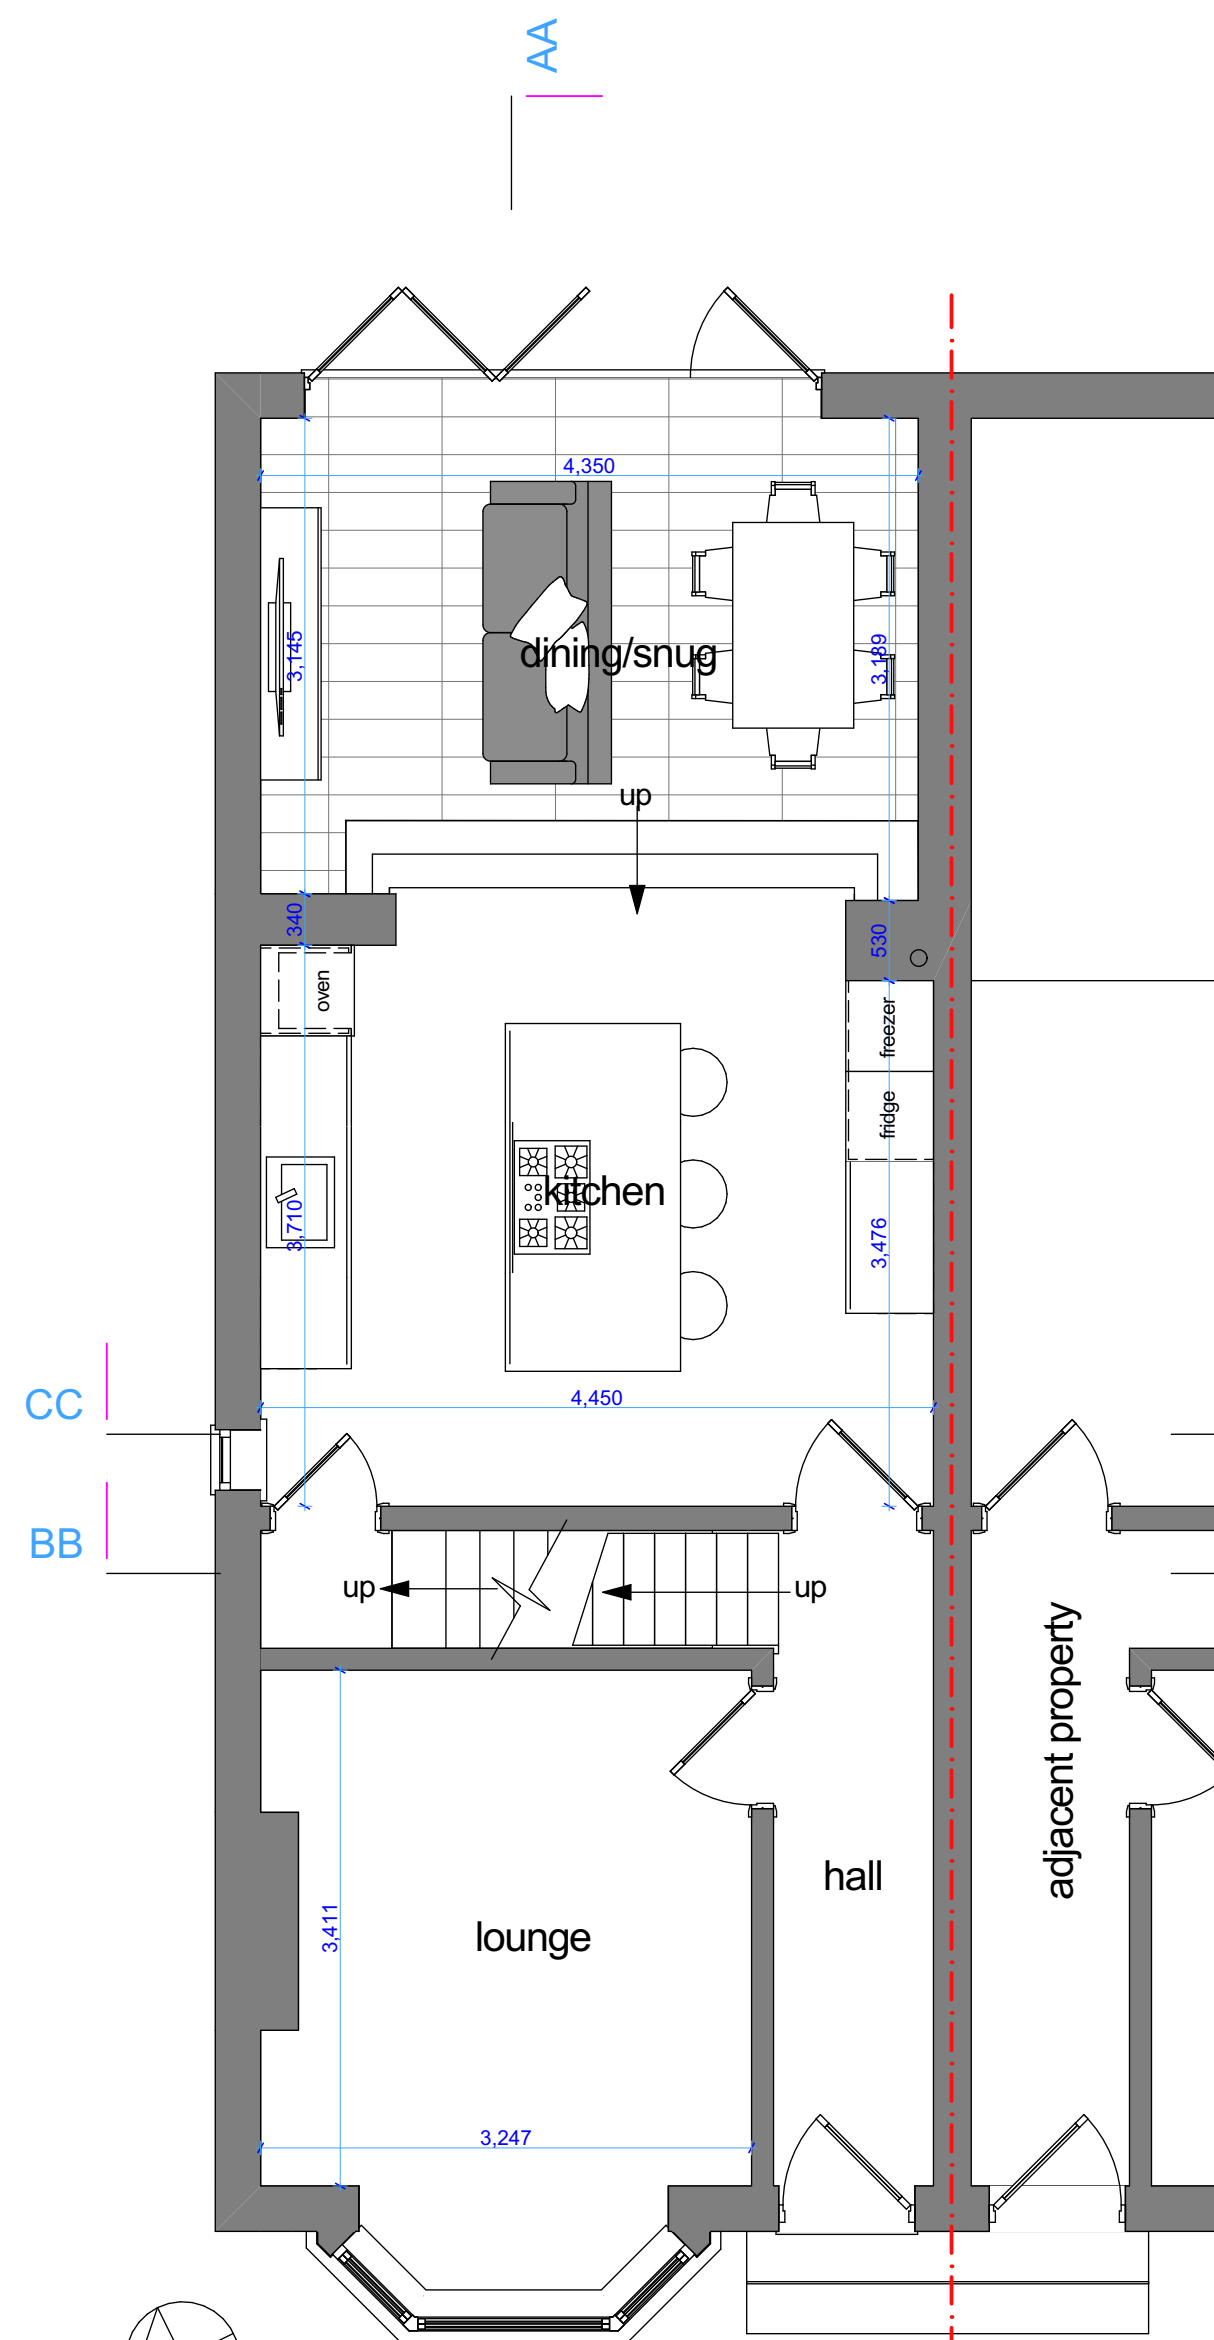

Ground Floor Plan

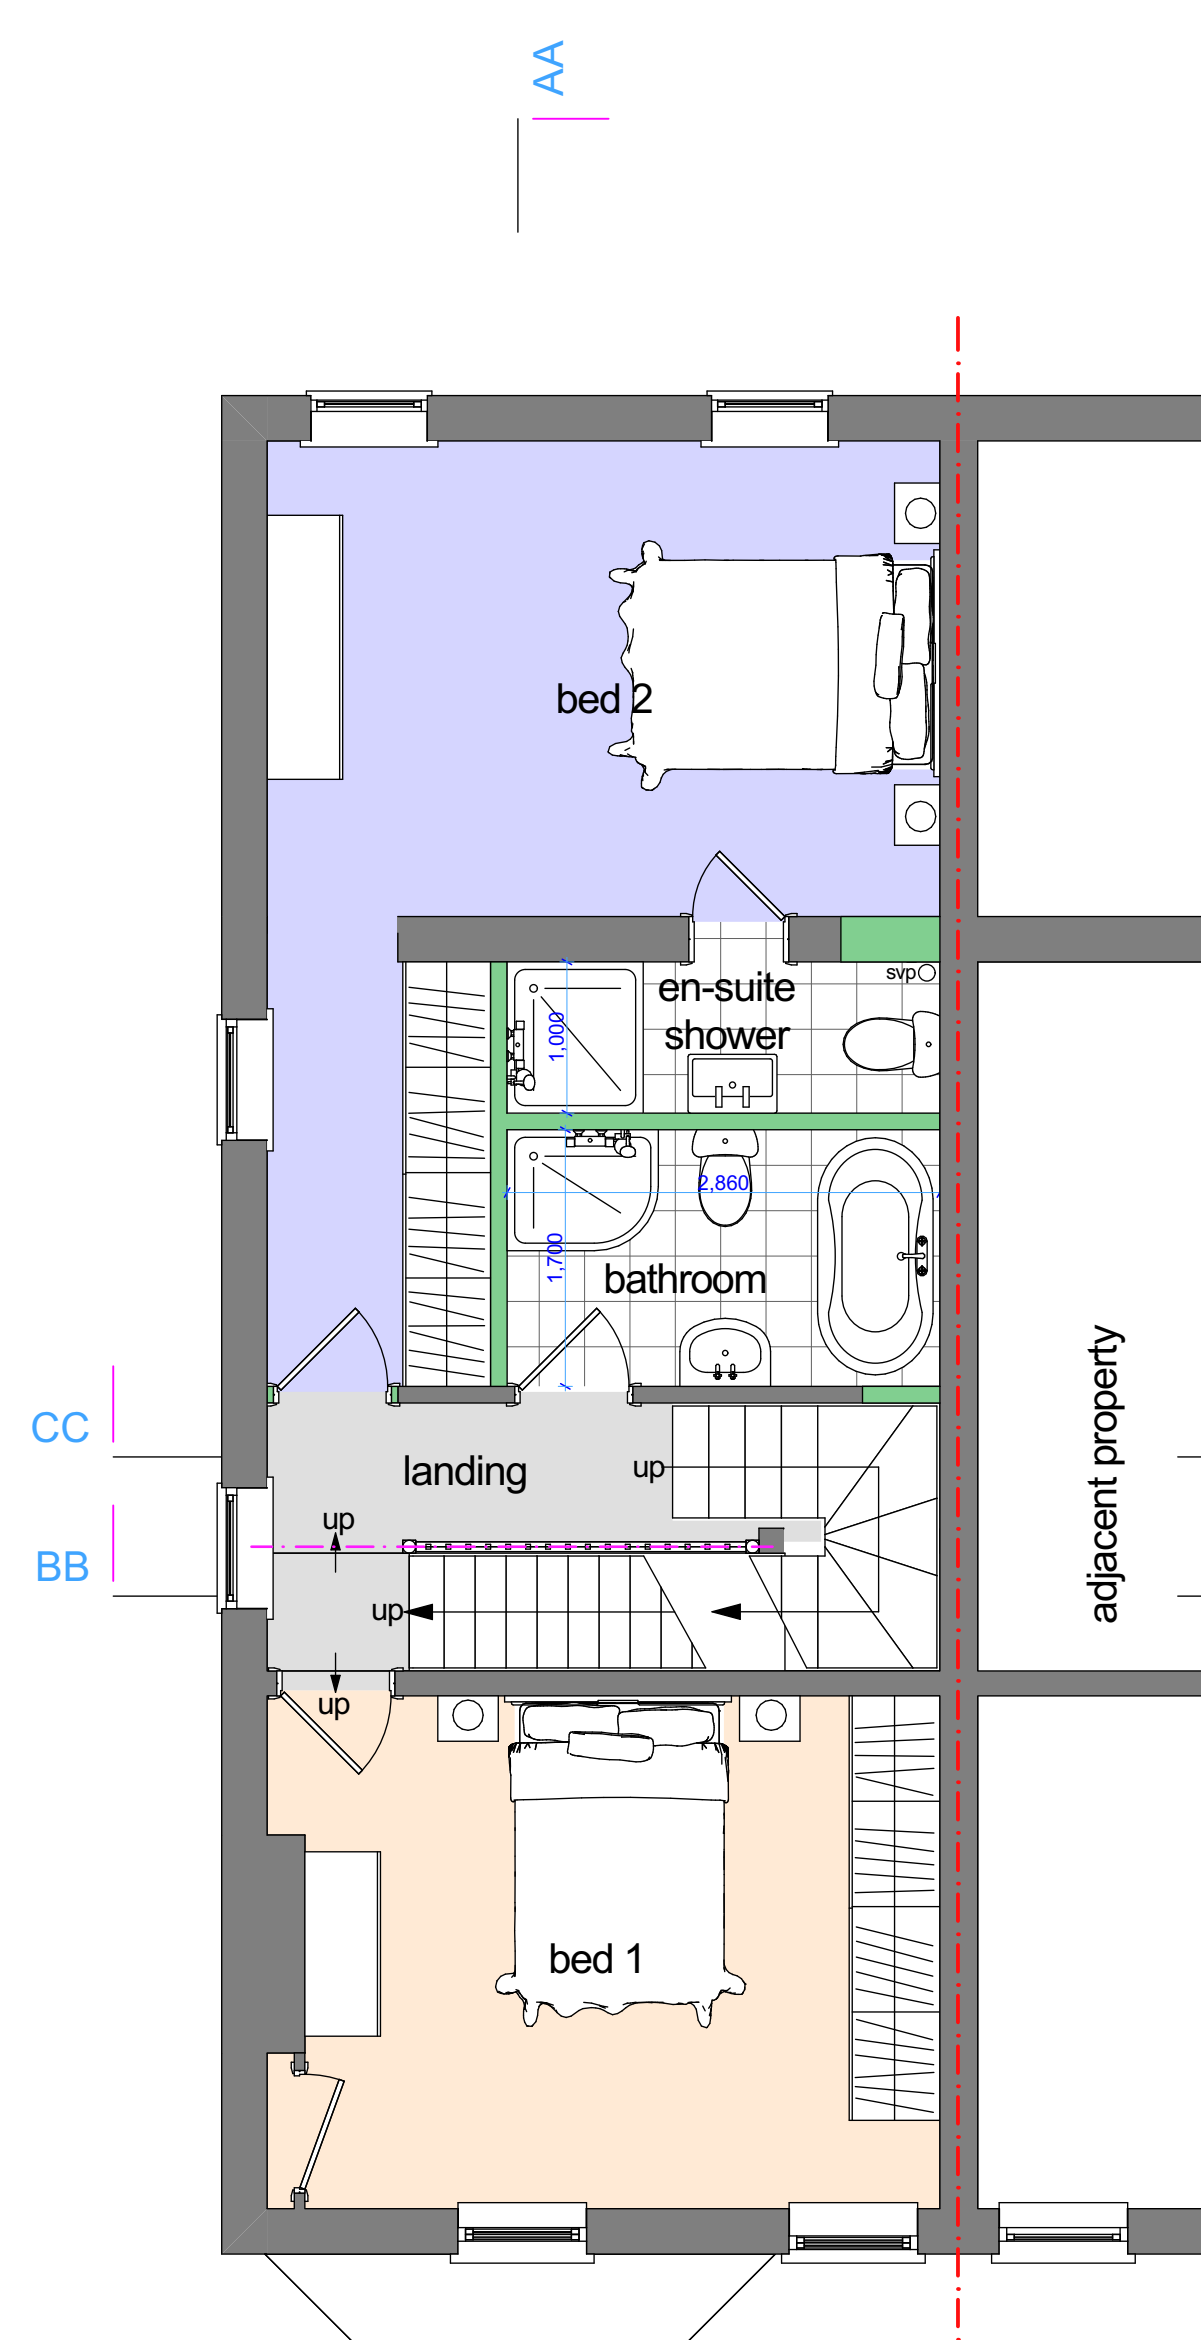

First Floor Plan

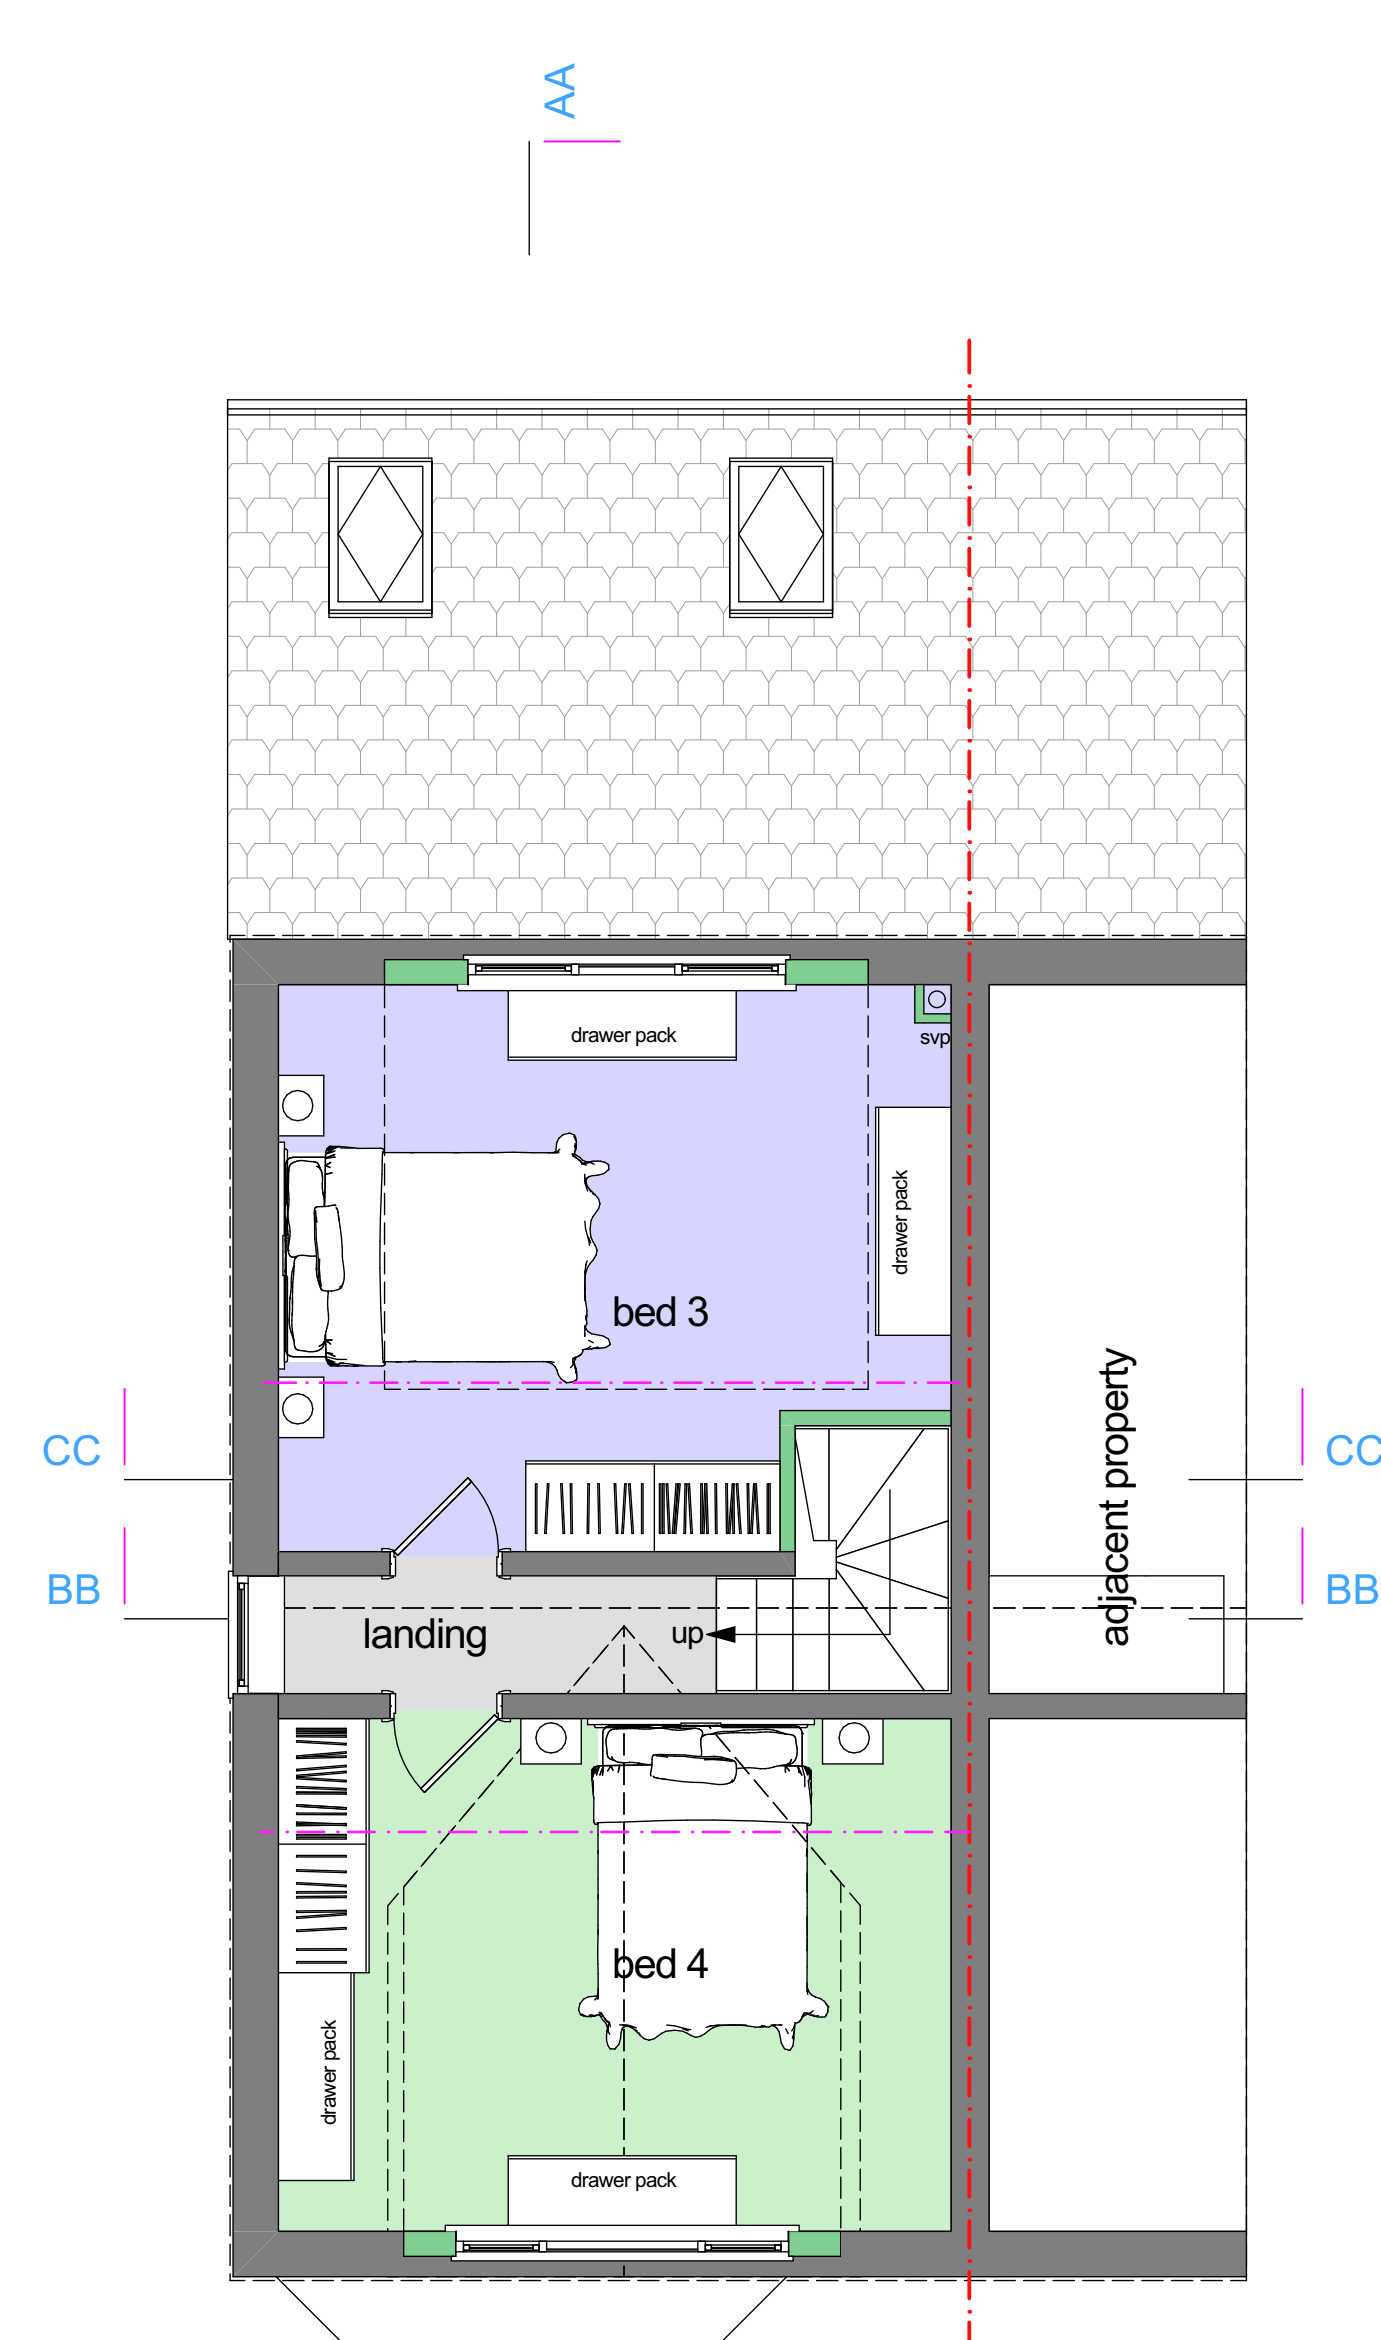

Second Floor Plan

rev A. Additional side elevation (south) added. 1.7.24

## Scheme D



9 Mersey Road, Sale, Cheshire. M33 6HL  
tel : 0161 973 9391 mobile : 07801 474646  
e-mail : paul@phddesigns.co.uk  
www.phddesigns.co.uk

project  
**1 Grenfell Road  
Didsbury  
for  
Jon Schofield**

drawing title  
**Scheme Proposals D  
Plans, Elevations, Sections**

drawing no. 202405 / SkD1 revision. 'A'

drawn by. PD scale. 1:100 1:50 date. 6.24  
(when printed at A1)

1. All dimensions to be checked on site prior to fabrication.  
2. All figured dimensions to be followed, DO NOT scale this drawing.  
3. This drawing remains the copyright of the Architect and copies are only available with their consent.

