

REFER TO DRAWING 23-161-JD-02 FOR FURTHER DETAILS
DRAWINGS TO BE READ IN CONJUNCTION WITH MERIDIAN
FABRICATION DRAWINGS

WALL FINISHES SPECIFICATION



WF-02

FULL HEIGHT MDF HAND PAINTED TIMBER PANELLING WITH GLOSS PAINT

WF-06


MDF PAINTED TIMBER PANELLING AT HALF HEIGHT ON GF LEVEL. EXISTING
PLASTERBOARD ABOVE TO BE RETAINED AND PAINTED IN HIGH GLOSS FINISH




EXISTING SHOPFRONT ENTRANCE REFERENCE IMAGE



EXISTING FIXINGS REFERENCE IMAGE

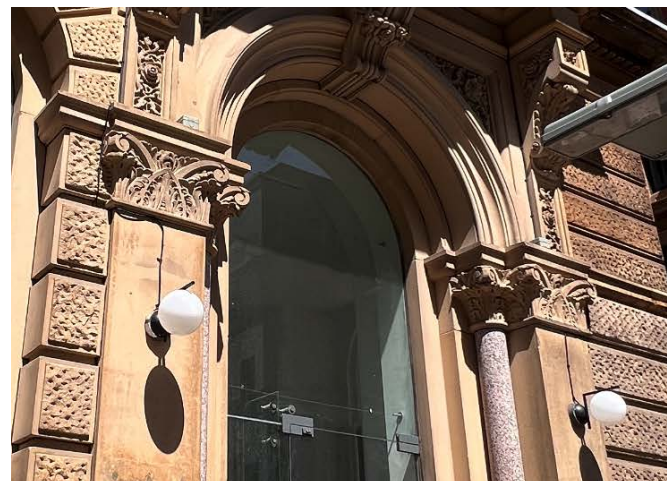


EXISTING CABLES REFERENCE IMAGE

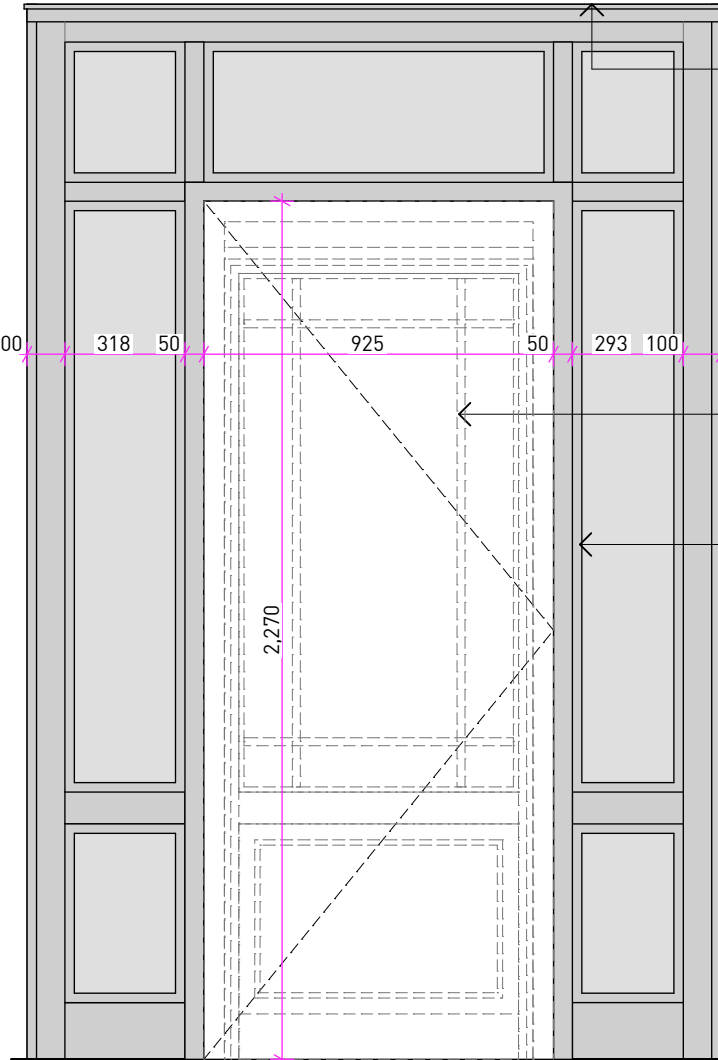

PROPOSED INNER DOOR ELEVATION



PROPOSED INNER DOOR

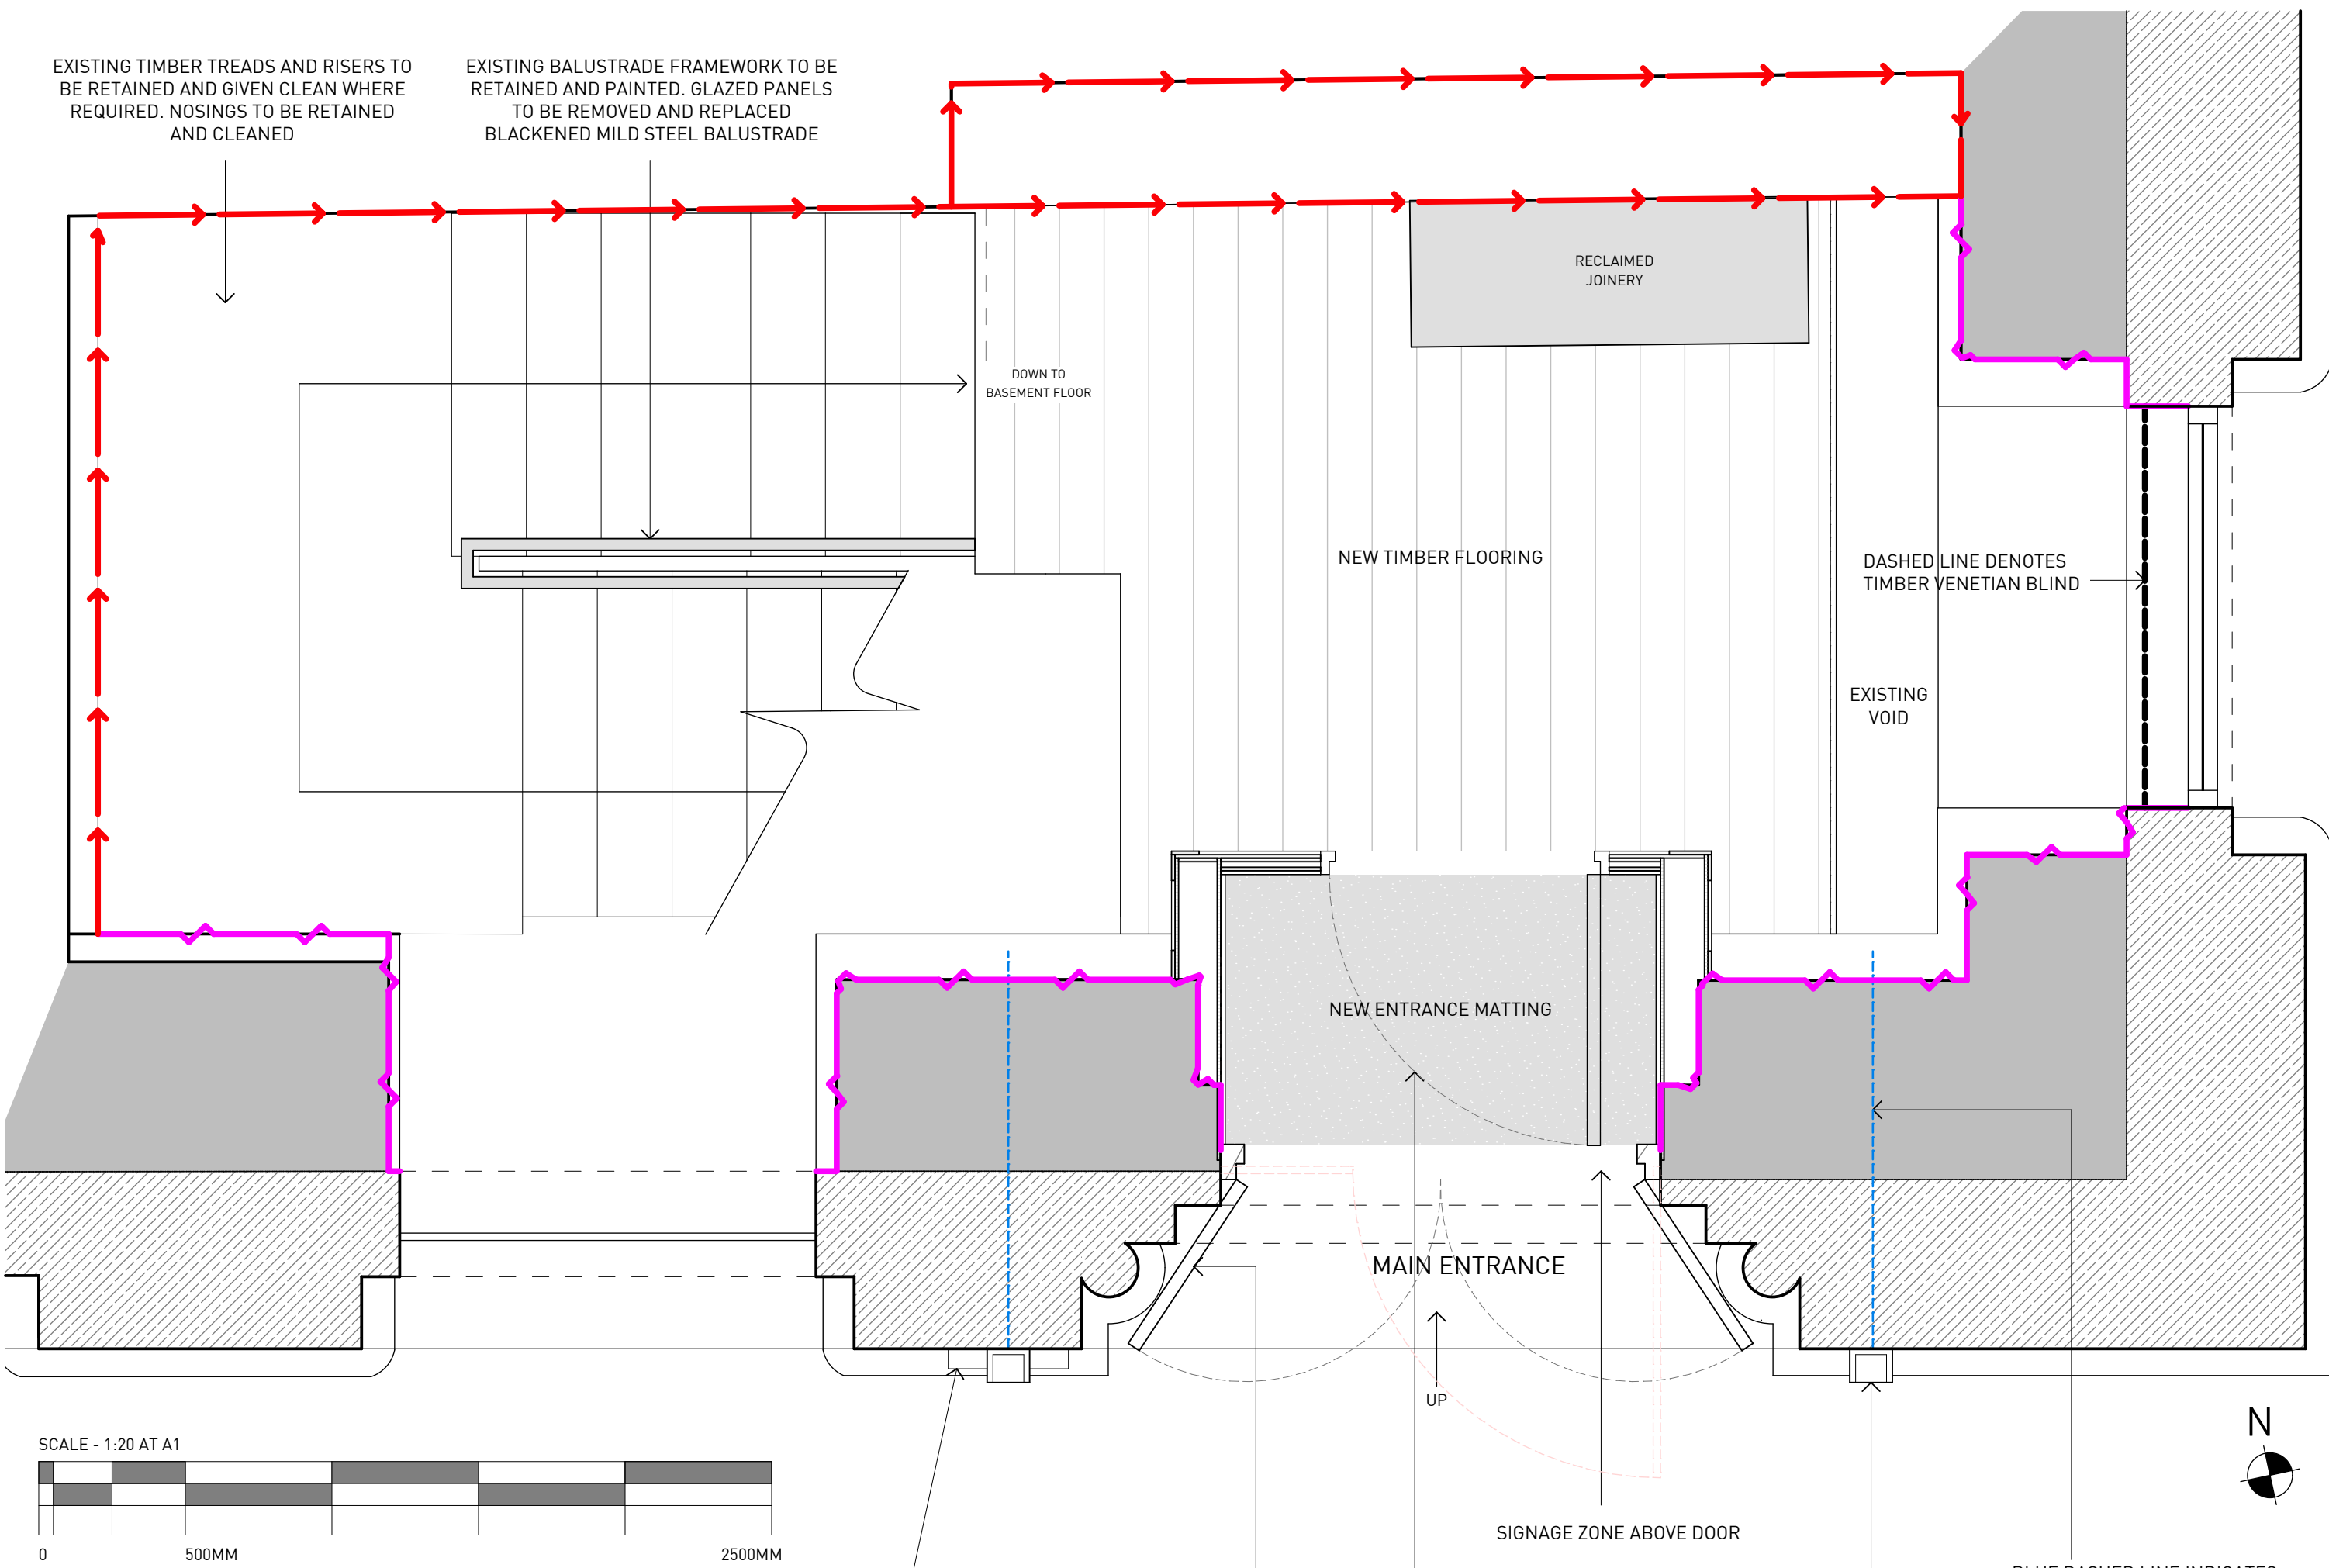

PROPOSED GROUND FLOOR ENTRANCE
- PETER STREET: PART PLAN


INDICATIVE INTERNALLY ILLUMINATED TIMBER MENU
CASE FIXED DISCREETLY BACK TO BUILDING COLUMN.
ALLOW FOR INTEGRATED POWERED BELL AND SIGN
FOR DDA ACCESS INFORMATION WITHIN MENU CASE.
2700K WARM WHITE LED.
EXISTING FIXING LOCATIONS TO BE USED TO FIX MENU
CASE BACK TO EXISTING BUILDING WHERE POSSIBLE
AND ALLOW FOR ANY CABLES TO BE FED THROUGH

EXISTING GLASS DOOR TO BE
REPLACED WITH EXTERIOR
PAINTED TIMBER DOOR WITH
CARVED OCTAGONAL SHAPED
PROFILES WITH RECLAIMED
IRONMONGERY. EXISTING
GLAZED WINDOW AT HIGH
LEVEL TO BE RETAINED

44MM THICK TIMBER
RECLAIMED INNER DOOR
SUPPORTED WITHIN NEW
TIMBER FRAMEWORK

2NO. NEW WALL
LIGHTS IN EXISTING
LOCATIONS

BLUE DASHED LINE INDICATES
CABLING THROUGH EXISTING
BUILDING TO ALLOW FOR MENU
CASE LED AND WALL LIGHTS.
EXISTING FIXING LOCATIONS TO
BE UTILISED TO FORM HOLE /
FEED CABLE THROUGH

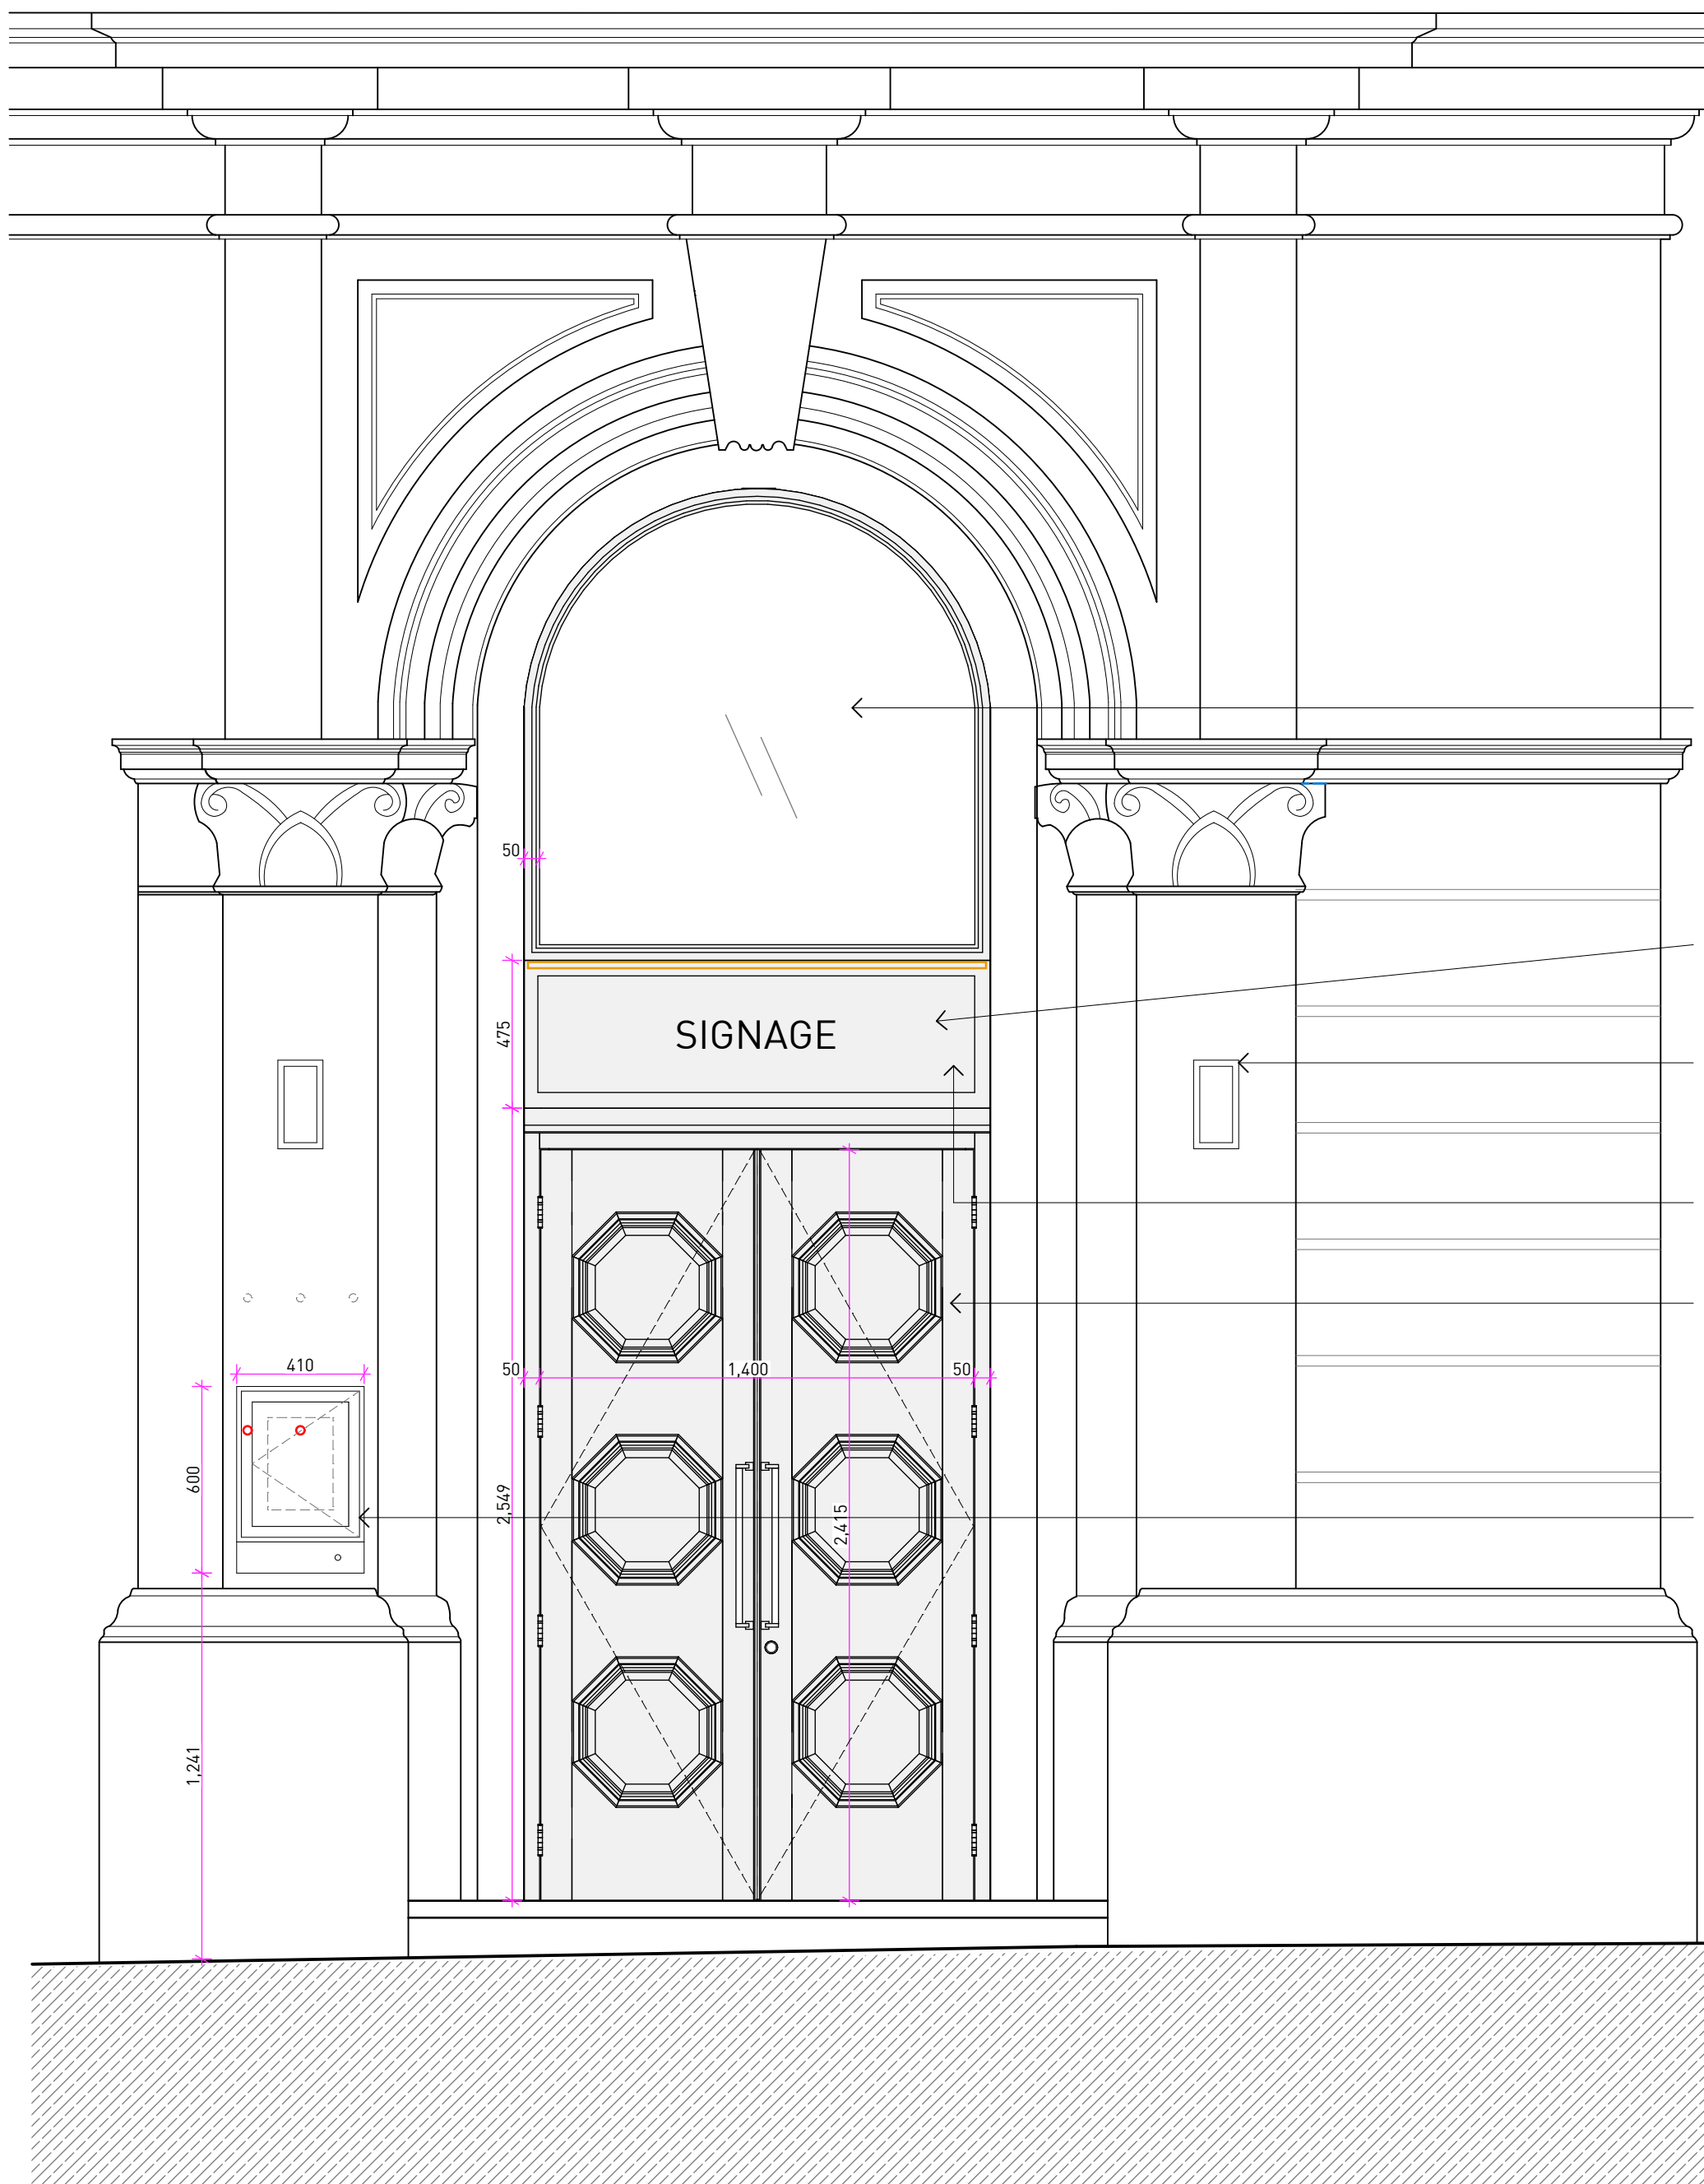

PROPOSED SOUTH ELEVATION - PETER STREET: ELEVATION A-A

EXISTING CLEAR GLAZED
PANEL TO BE RETAINED
WITH NEW PAINTED TIMBER
FRAME FIXED TO OUTSIDE
EDGE

SIGNAGE ZONE WITH LED TROUGH
LIGHT ABOVE SIGNAGE - ANY CABLING
/ FIXINGS TO BE DISCREET. 2700K
WARM WHITE LED

2NO. WALL LIGHTS IN EXISTING
LOCATIONS. EXISTING WALL LIGHT FIXING
LOCATIONS TO BE UTILISED TO ALLOW
FOR CABLES AND FIXING POINT OF NEW
WALL LIGHTS

NEW PAINTED TIMBER FRAMEWORK
FIXED TO EXISTING GLASS TO ALLOW
FOR SIGNAGE

EXTERIOR PAINTED TIMBER DOOR WITH
CARVED OCTAGONAL SHAPED PROFILES
TO REPLACE EXISTING GLAZED DOOR. O/A
HEIGHT OF DOOR TO MATCH EXISTING.

INDICATIVE INTERNALLY ILLUMINATED
TIMBER MENU CASE FIXED
DISCREETLY BACK TO BUILDING
COLUMN.
ALLOW FOR INTEGRATED POWERED
BELL AND SIGN FOR DDA ACCESS
INFORMATION WITHIN MENU CASE.
2700K WARM WHITE LED.
RED DASHED LINE INDICATES EXISTING
FIXING LOCATIONS. LOCATIONS TO BE
USED TO FIX MENU CASE BACK TO
EXISTING BUILDING WHERE POSSIBLE
AND ALLOW FOR ANY CABLES TO BE
FED THROUGH

1. THE DRAWINGS SHOW DESIGN INTENT ONLY AND SHOULD NOT BE RELIED ON FOR CONSTRUCTION.
2. ALL DIMENSIONS TO BE CHECKED ON-SITE PRIOR TO CONSTRUCTION OR PRODUCTION. CONSTRUCTION DETAILS
TO BE CONFIRMED BY CONTRACTOR/ MANUFACTURER BY SUBMITTING SHOP DRAWINGS FOR DESIGNER'S APPROVAL.
3. ALL DIMENSIONS ARE IN MM UNLESS OTHERWISE NOTED.
4. DESIGN/DRAWING IS NOT TO BE SCALED FOR PRODUCTION AND CONSTRUCTION PURPOSES.
5. ALL DISCREPANCIES AND OMISSIONS ON-SITE MUST BE REPORTED FOR COMMENTS OR APPROVAL
BY THE DESIGNER AND/OR CLIENT PRIOR TO COMMENCING WORK.
6. ALL ELECTRICAL LIGHTING, HVAC AND PLUMBING ISSUES TO BE REFERRED TO ENGINEER'S DRAWINGS
AND APPROVED BY STATUTORY AUTHORITIES AND ANY NECESSARY
7. ALL PROPOSALS ARE SUBJECT TO APPROVAL BY STATUTORY AUTHORITIES AND ANY NECESSARY
ALTERATIONS SHOULD BE MADE IF REQUIRED TO COMPLY WITH STATUTORY REQUIREMENTS.
8. ALL DESIGN CONCEPTS AND DRAWINGS ARE THE PROPERTY OF OTHER SIDE STUDIO LTD AND ARE COVERED BY COPYRIGHT.
NO REPRODUCTIONS, ADAPTATIONS AND/OR COPIES MAY BE MADE WITHOUT WRITTEN PERMISSION OF OTHER SIDE STUDIO LTD.

PLANNING:
PROPOSED GROUND
FLOOR ENTRANCE

PROJECT NO.

23-161

DRAWING NO.

JD-01

SCALE

1:20

REV.

L

SHEET SIZE

A1

BLACKLOCK

FREETRADE EXCHANGE, 37 PETER ST, WCR, M2 5GB

REV.	DATE	COMMENT
G	19/02/24	UPDATED TO SUIT COMMENTS
H	29/02/24	UPDATED TO SUIT COMMENTS
I	15/03/24	UPDATED TO SUIT COMMENTS
J	02/07/24	UPDATED TO SUIT COMMENTS
K	11/07/24	UPDATED TO SUIT COMMENTS
L	14/07/24	UPDATED TO SUIT COMMENTS

OTHER SIDE

GRAFTON HOUSE

67 LOUGHBROUGH ROAD,

WEST BRIDGEFORD, NOTTINGHAM, NG2 7LA

STUDIO @ OTHERSIDE.CO.UK