


Proposed Unit Plans - 3B5P - Block 1




Proposed Front Elevations. Block 1

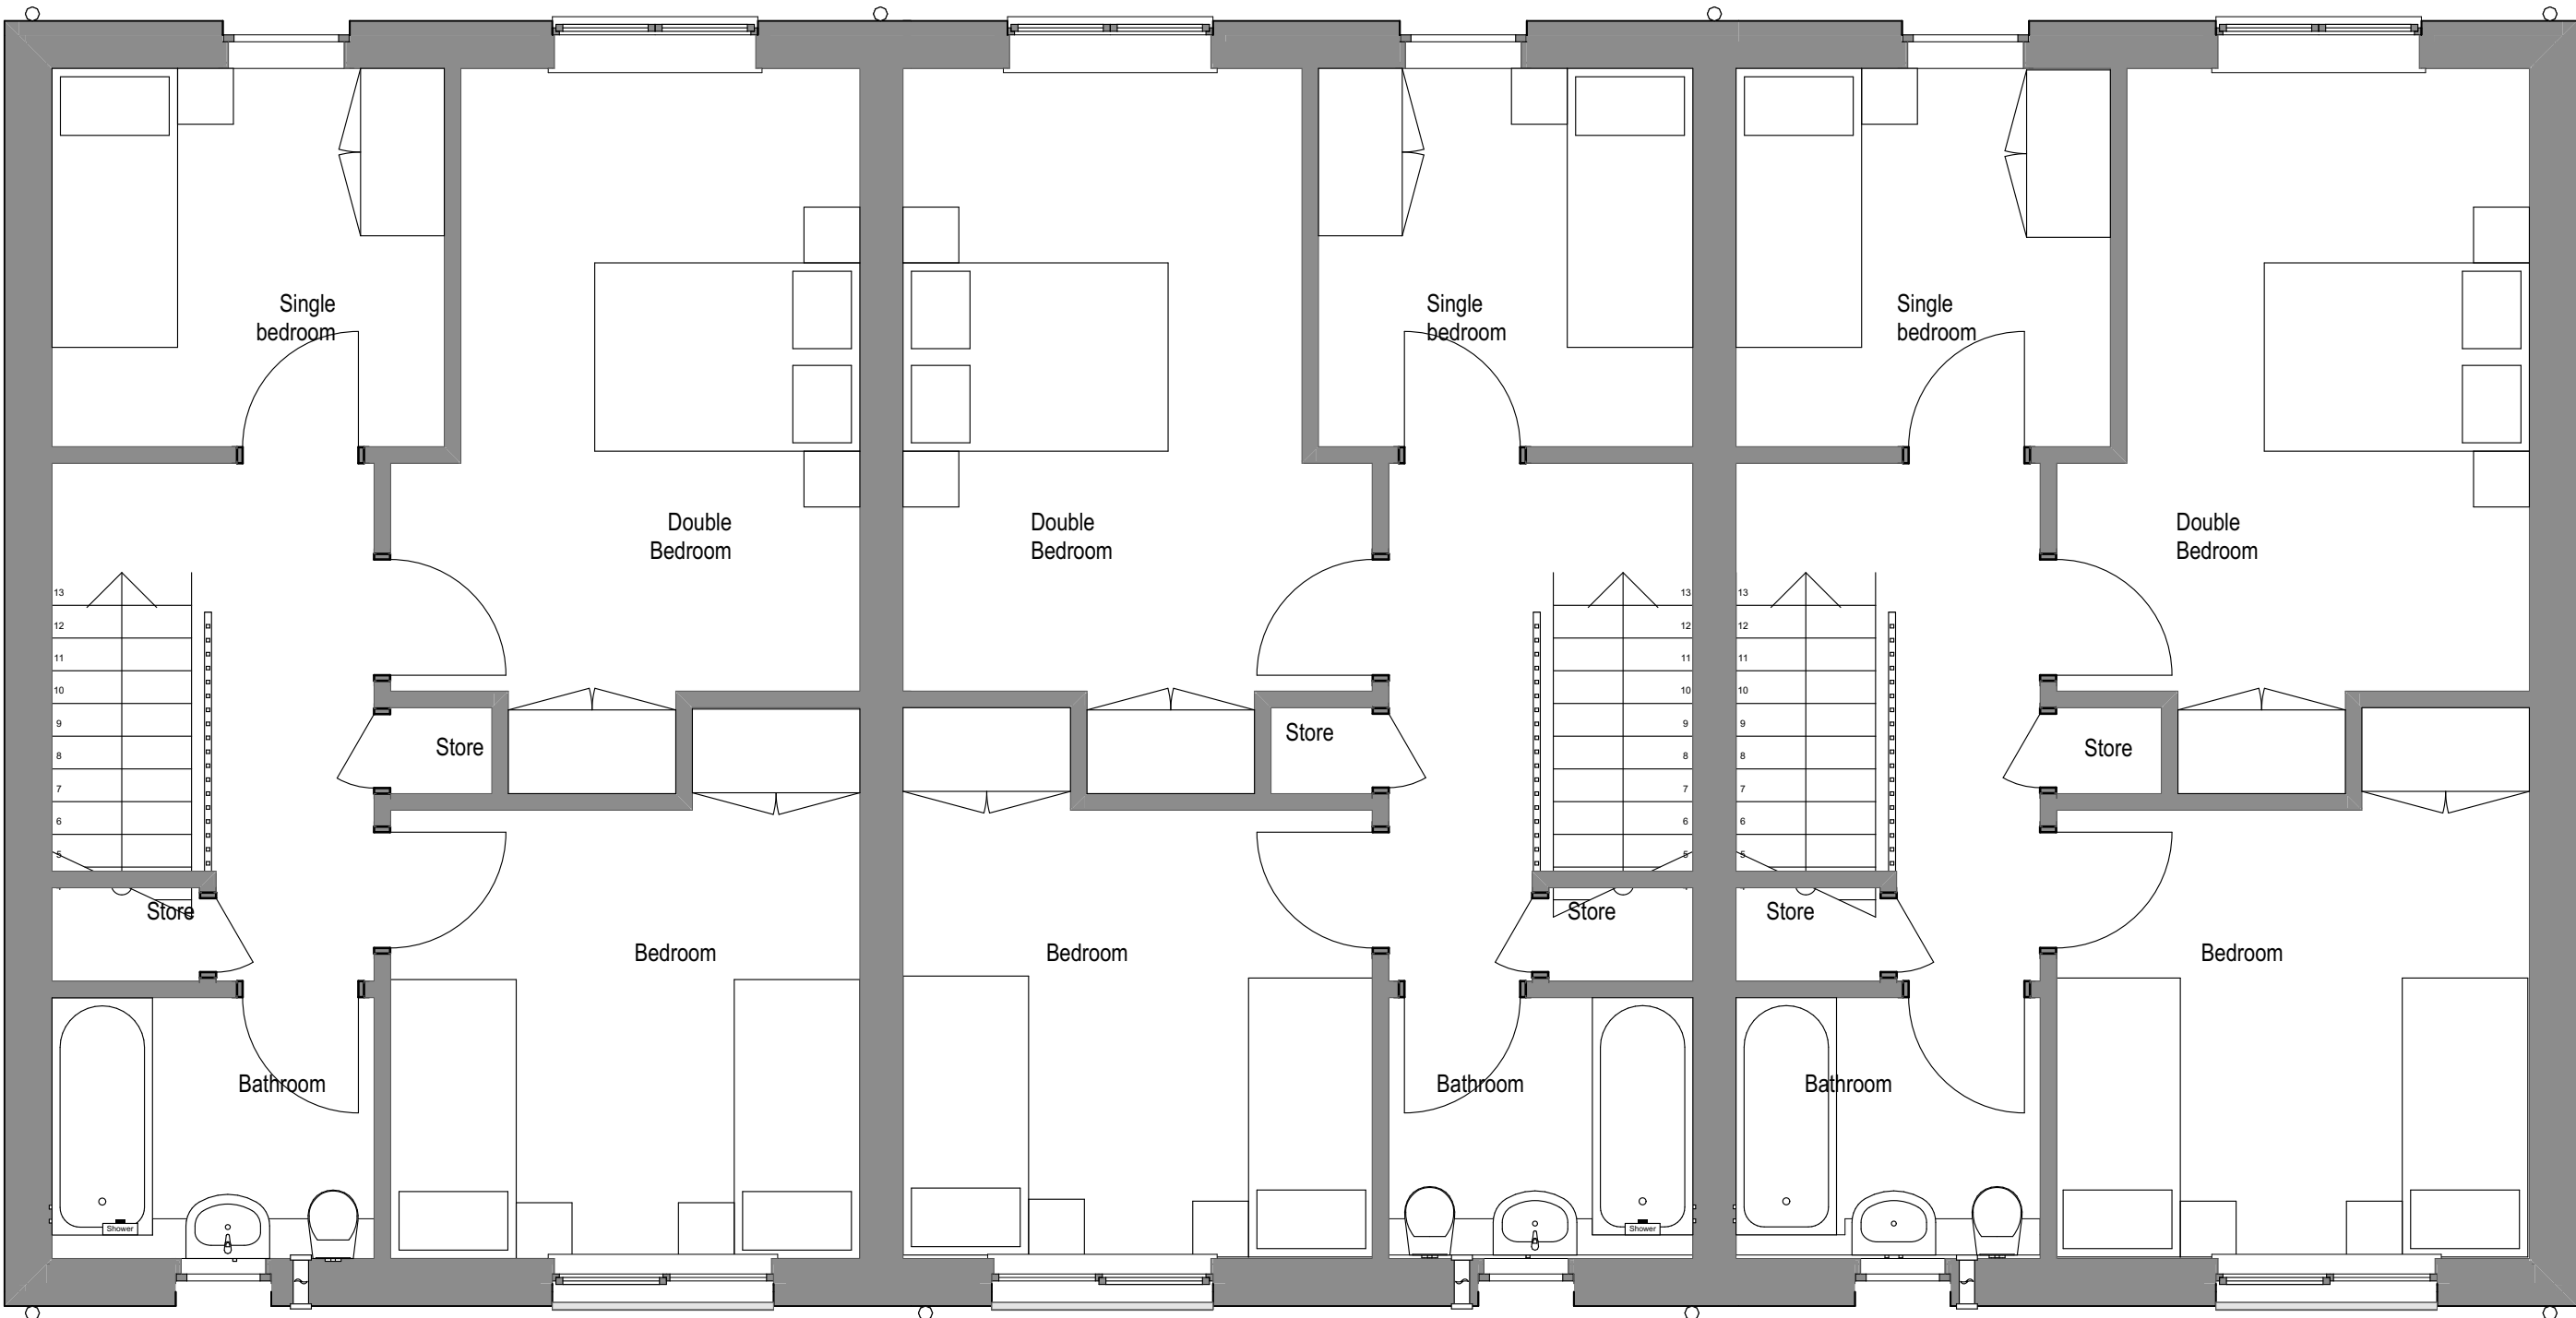

First Floor

1:50

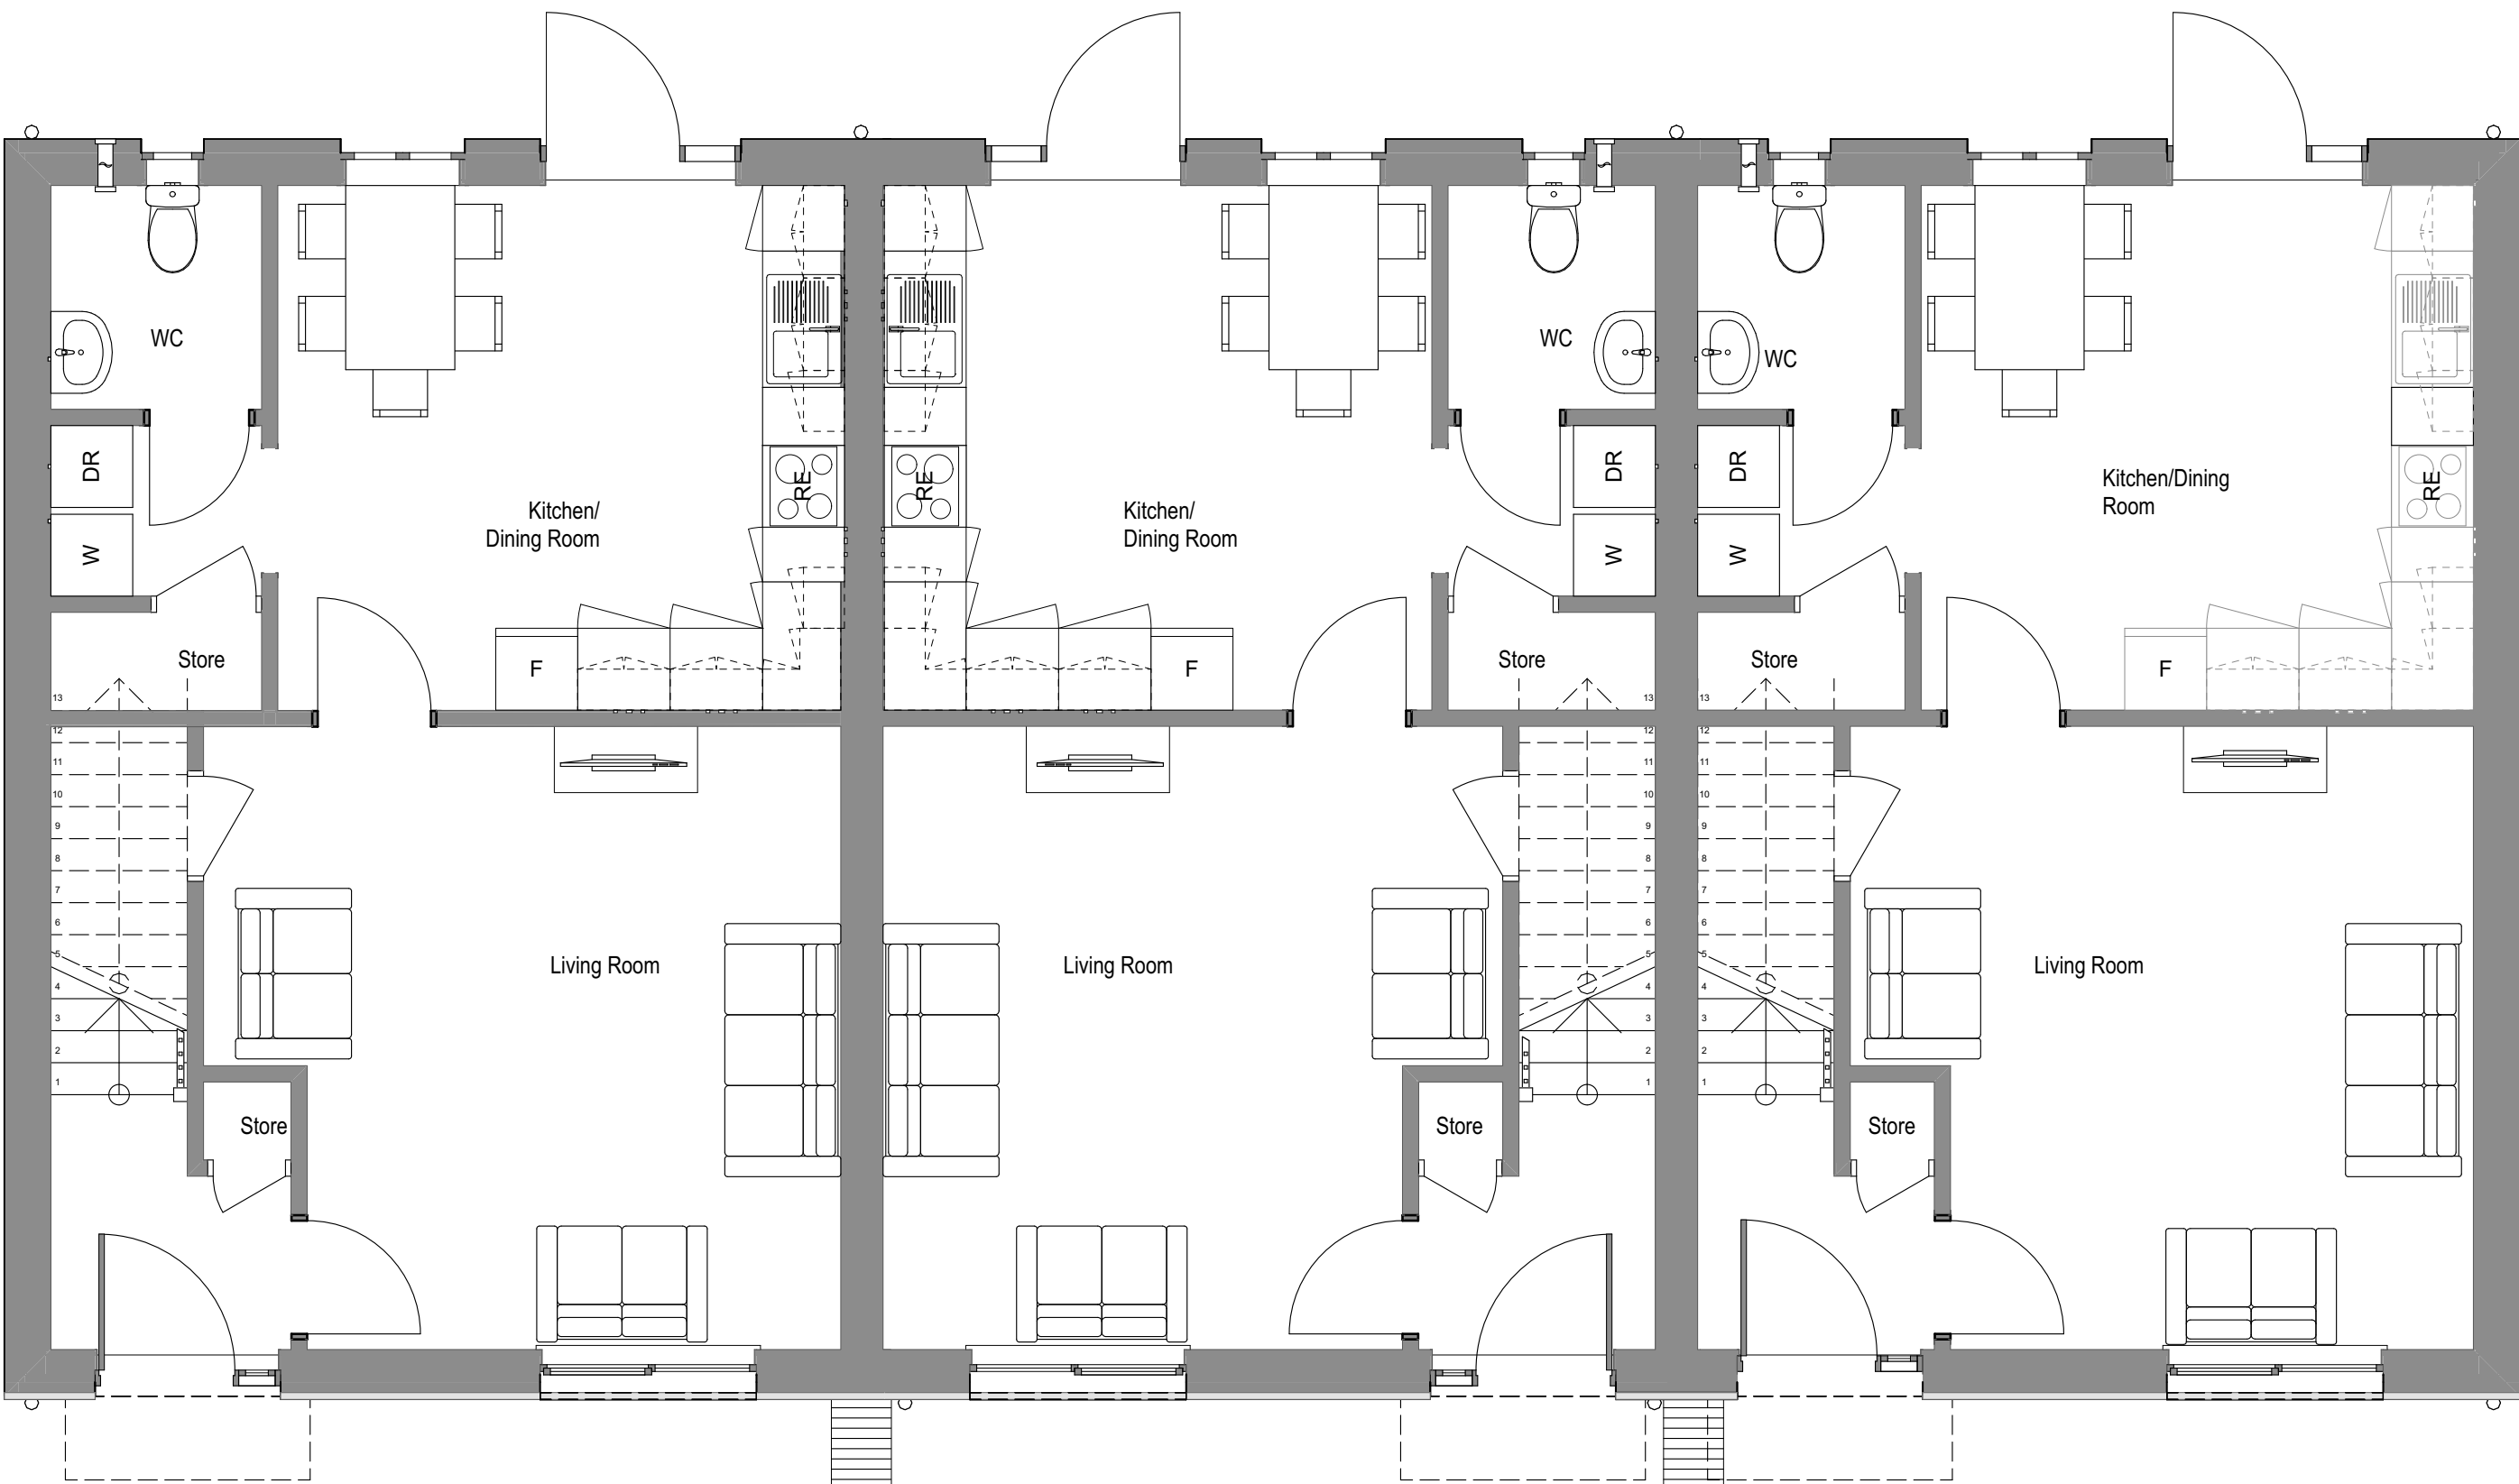

Ground Floor

1:50

B Updated layout		22/08/23 C.M	
A Units updated to Manchester space standards		23/05/23 C.M	
Designation Detail of Revision		Date Initials	

PROJECT		TITLE		SIZE	STATUS	
Palgrave Ave - P500 Phase 1		Proposed Unit Plans - 3B5P -		A1	PLANNING	
Site		Block 1			PROJECT No: 1787 DRAWING No: PL.006B	
Manchester M40 8JW					DRAWN BY: HW	CHECKED: DS
No. 1 Arts Village, Henry Street, Liverpool L1 5BS Tel: 0151 707 1818 Fax: 707 1819		4a Rock Mill Lane, New Mills, SK22 3BN e-mail: admin@johnmccall.co.uk		DATE: NOV'22	SCALE (1:10.0) 1:50, 1:10, 1:20	