





1 Level 1
1 : 50

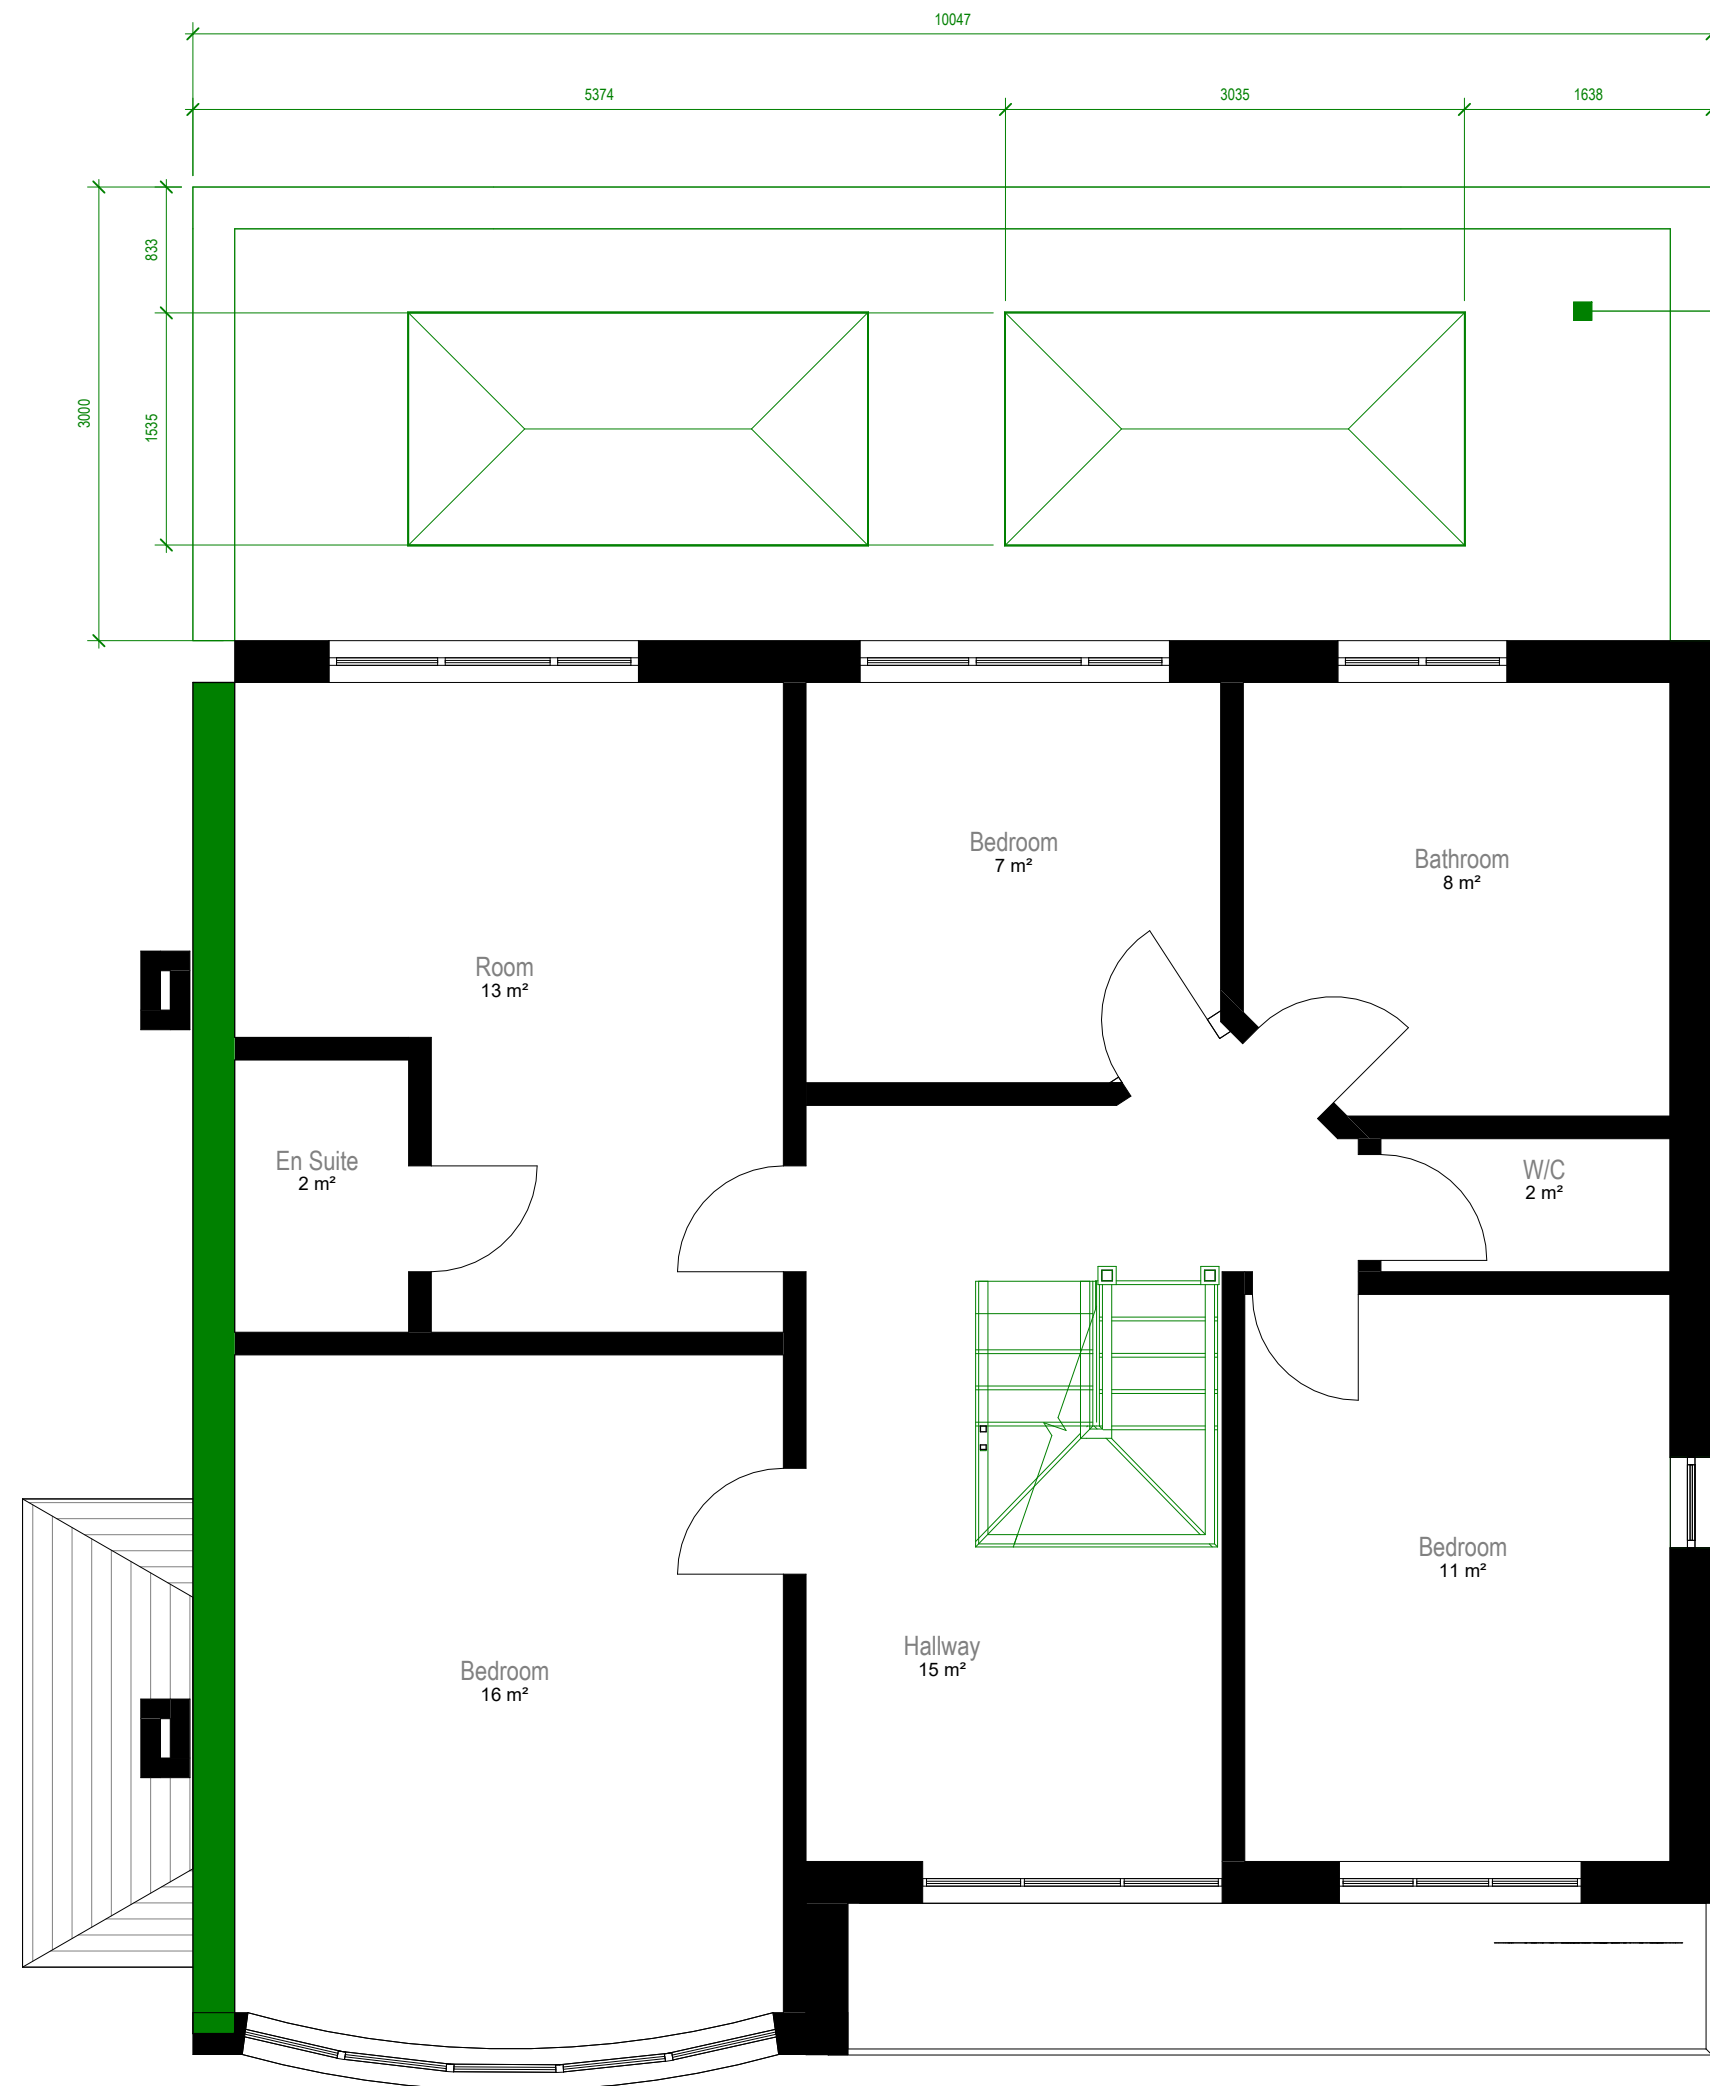


Proposed flat roof to extension. Roof to have 2 no roof lanterns. Frames and glazing to match existing.

2 Level 1 Proposed
1 : 50

 

VISUAL SCALE 1:50 @ A1

 

Status
LAWFUL DEVELOPMENT CERTIFICATE

Client
Mr Mohammed Ali

Project Title
3 Beltwood Drive,
Manchester
M8 4JT.
Drawing Title
Existing and Proposed First Floor Plans A1

Project No.
2023_45
Drawing No.
002-SI-XX-00-DR-I-P4
Drawing Date
Author

Rev
1 : 50

m83 Associates Ltd

187 Water Street, Manchester, M3 4JD
Telephone: 07470 671 234
Email: rakesh@m83associates.com

