

Scale Bars		TO BE USED ONLY AS GUIDANCE			
1:100	mm	0	1000	2000	3000
1:200	mm	0	500	1000	1500
1:500	M	0	5	10	15
1:1250	M	0	10	20	30

NOTES

- All dimensions and levels are to be checked on site.
- Any discrepancies are to be reported to the architect before any work commences
- This drawing shall not be scaled to ascertain any dimensions. Work to figured dimensions only.
- This drawing shall not be reproduced without express written permission from AEW.
- Title overlay drawings and ownership boundaries are produced using all reasonable endeavors. AEW cannot be responsible for the accuracy or scale discrepancy of base plans supplied to them.
- All works are to be undertaken in accordance with Building Regulations and the latest British Standards.
- All proprietary materials and products are to be used strictly in accordance with the manufacturers recommendations.

This drawing contains the following model files: -


12481-AEW-XX-XX-M3-A-0013

CDM 2015

Client notified of duties: **07/04/21**

Principal Designer: **Client**

Unless noted below, all known hazards have been highlighted on the drawing.

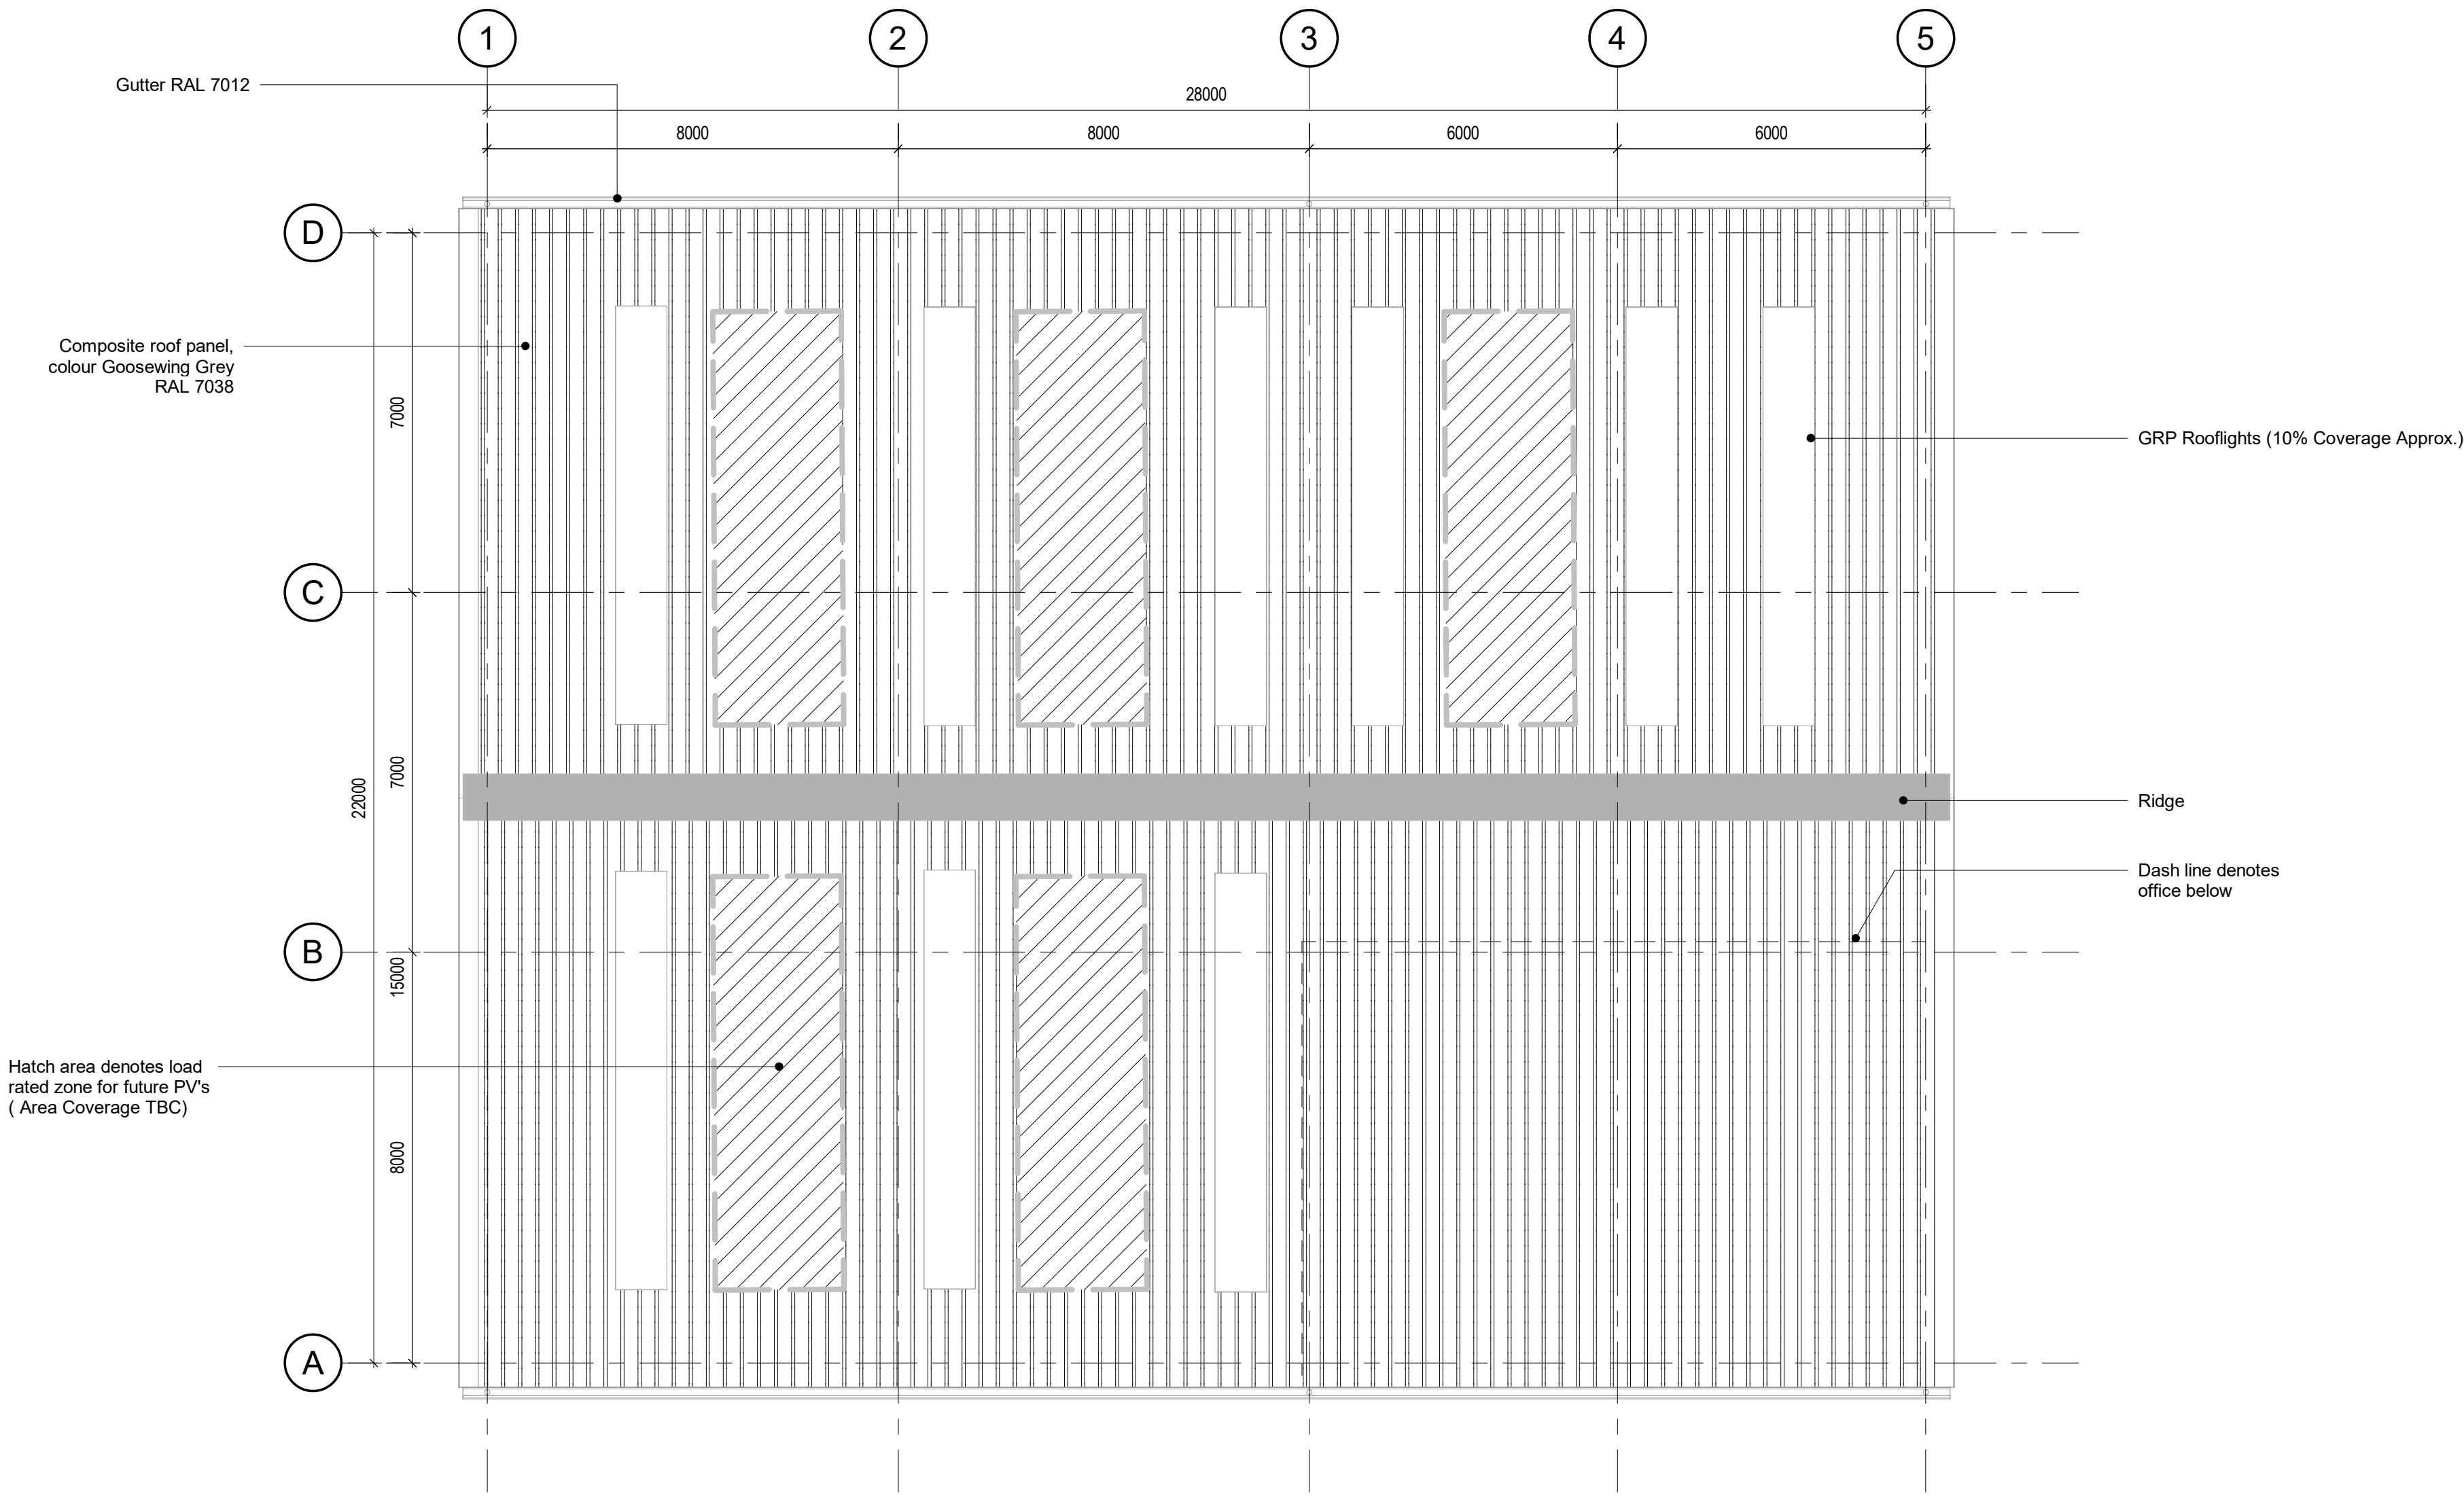

Unit 1 Proposed Roof Plan

Scale @ 1 : 100

P02	01/05/24	Title block amended	MW	DRS
P01	26/04/24	Planning Issue	MW	DRS
Rev	Date	Description	Drawn by	Checked By

Status: S4
Purpose of Issue: For Approval

drawing stage: **Stage 3 Planning**

client: **NSJV Ltd**

project: **Welcomb Street**

drawing title: **Unit 1 Proposed Roof Plan**

date: 26/04/24
scale @ A1: 1 : 100
drawn: MW
checked: DRS

Rev
P02

Dwg No
12481-AEW-B1-RF-DR-A-0604

aew architects
0161 214 4370
www.aewarchitects.com
aew