


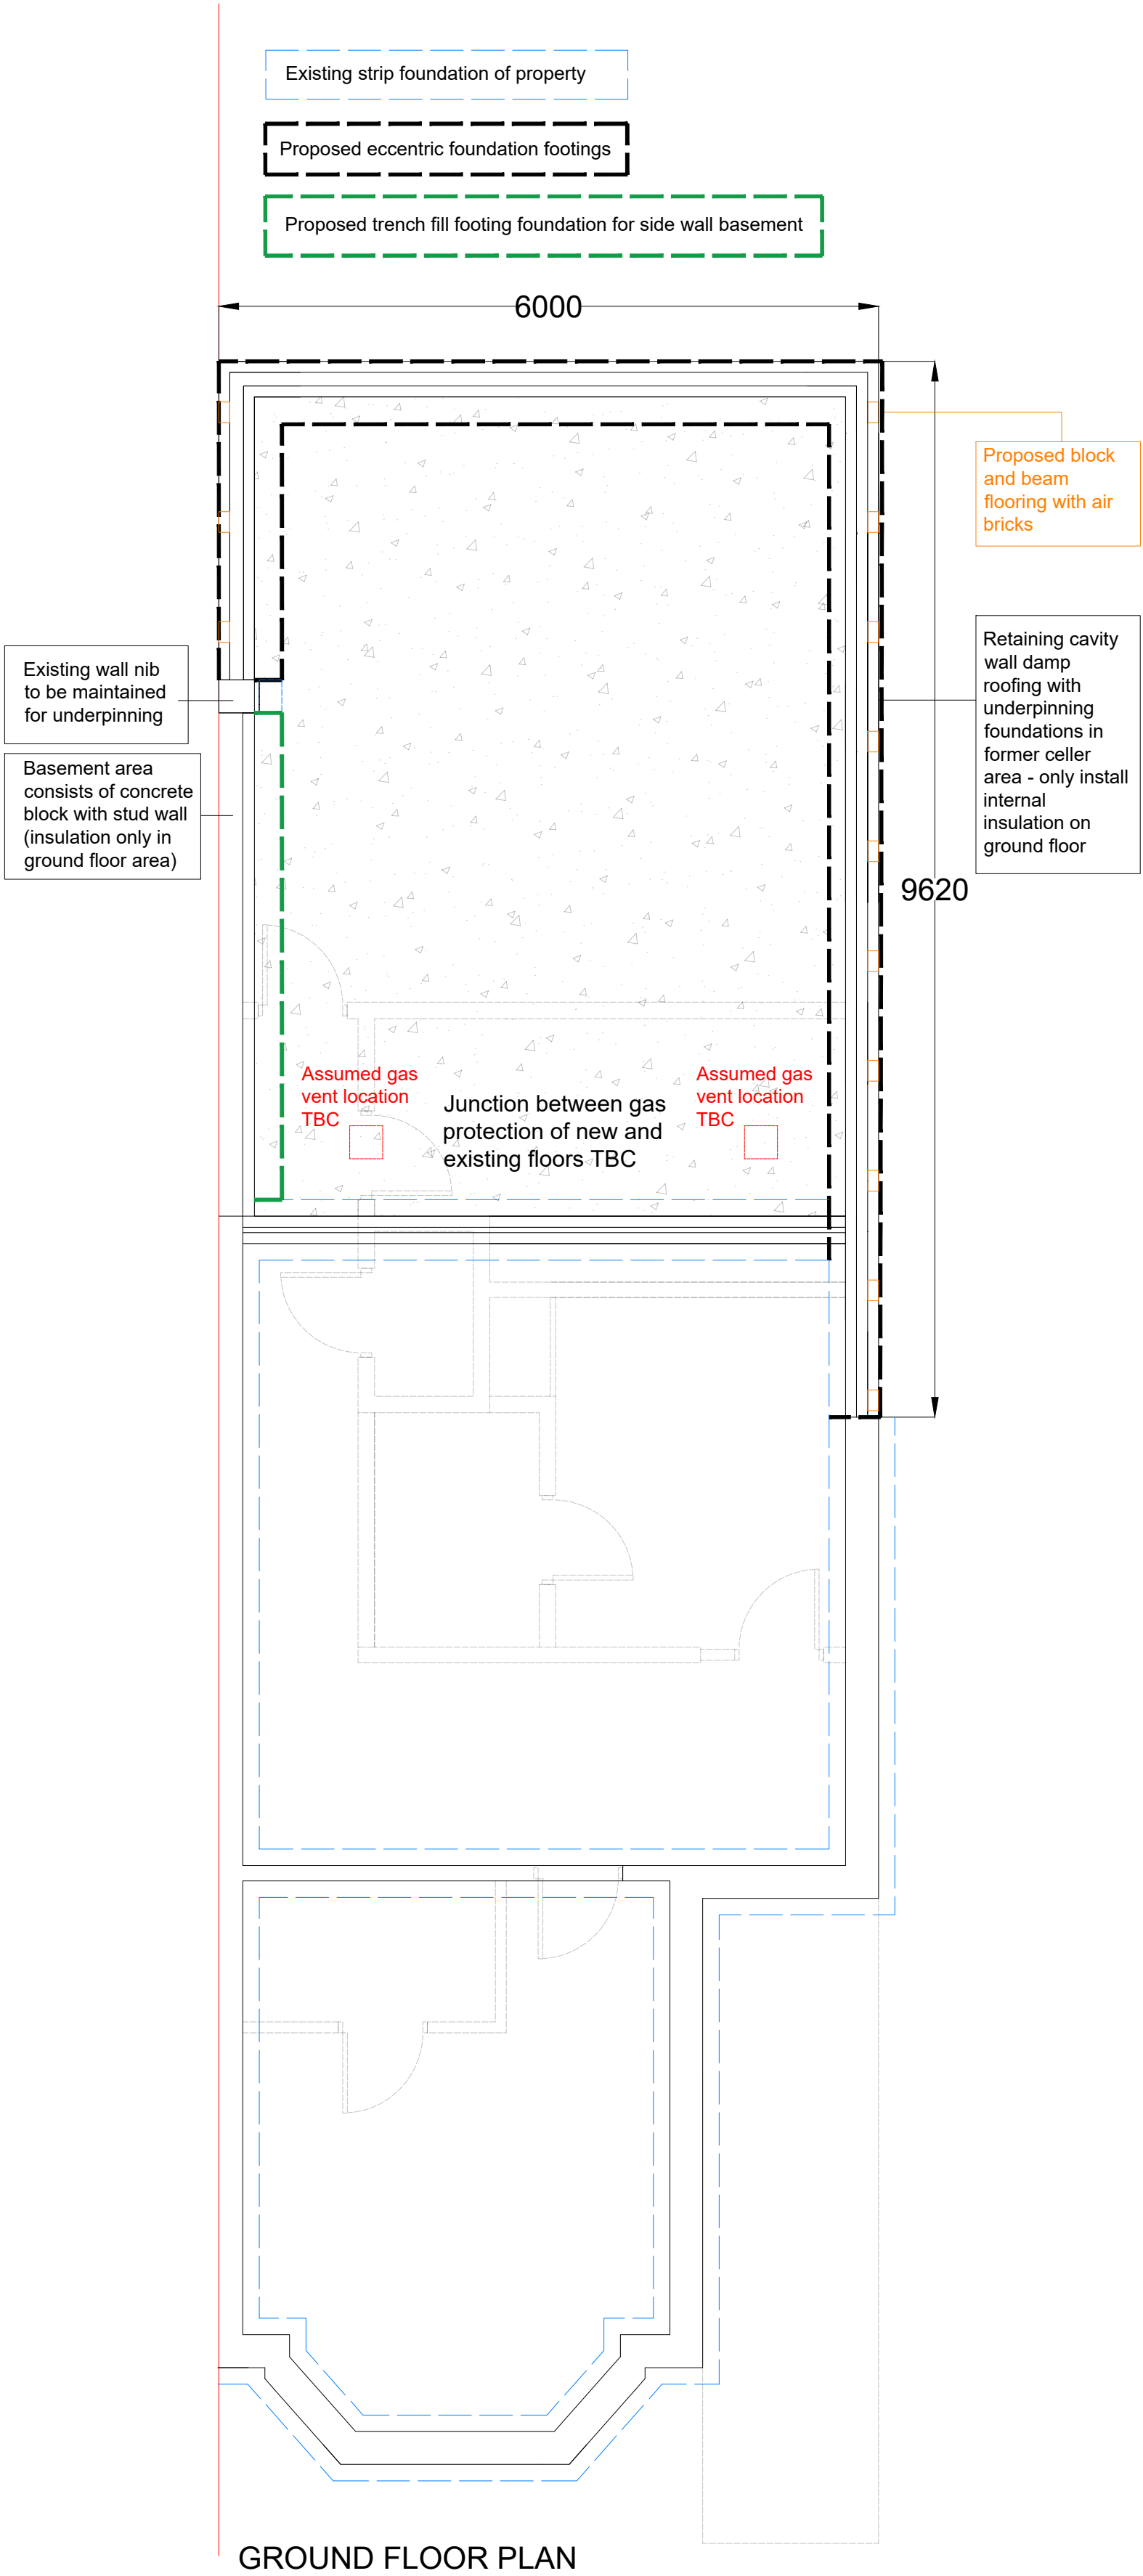

Construction		
Project 81 Ashley Lane, Moston, Manchester		
Title Foundation Plan - Proprietary Gas Membrane Single Storey Rear Extension (Planning Condition)		
Drawn KO	Date: June 2024	Scale (at A2): 1:50
Dwg no. SK152QT/CONS01	Revision No. -	