

General Notes

The Architect shall have no responsibility for any use made of this document other than for that which it was prepared and issued.

All dimensions should be checked on site. Do not scale from this drawing. To be read in conjunction with all other Consultant's drawings. The Architect to be immediately notified of any discrepancies.

Copyright on this drawing retained by the Architect.

LEGEND

Site Boundary

P1 01/08/24 SA SH Initial Issue
No. Date Dwn Chk App Revision or reason for issue

Client
Qais Ahmed

createitstudios
Architects & Designers

Create it Studios (NW) Ltd
3 Stevenson Square,
Manchester M1 1DN

0161 521 3234
www.createitstudios.co.uk
info@createitstudios.co.uk

Project Title
11 Dalmorton Rd, Manchester M21 0YQ

Scale / North Point
As indicated

Drawing Title
Existing Site and Location Plan

Drawing Number
A1562(01)AP001

Revision
P1


Drawing Status
Preliminary

DALMORTON ROAD



1 Site Location Plan
1 : 1250

0 12.5 25 37.5 50m
1:1250

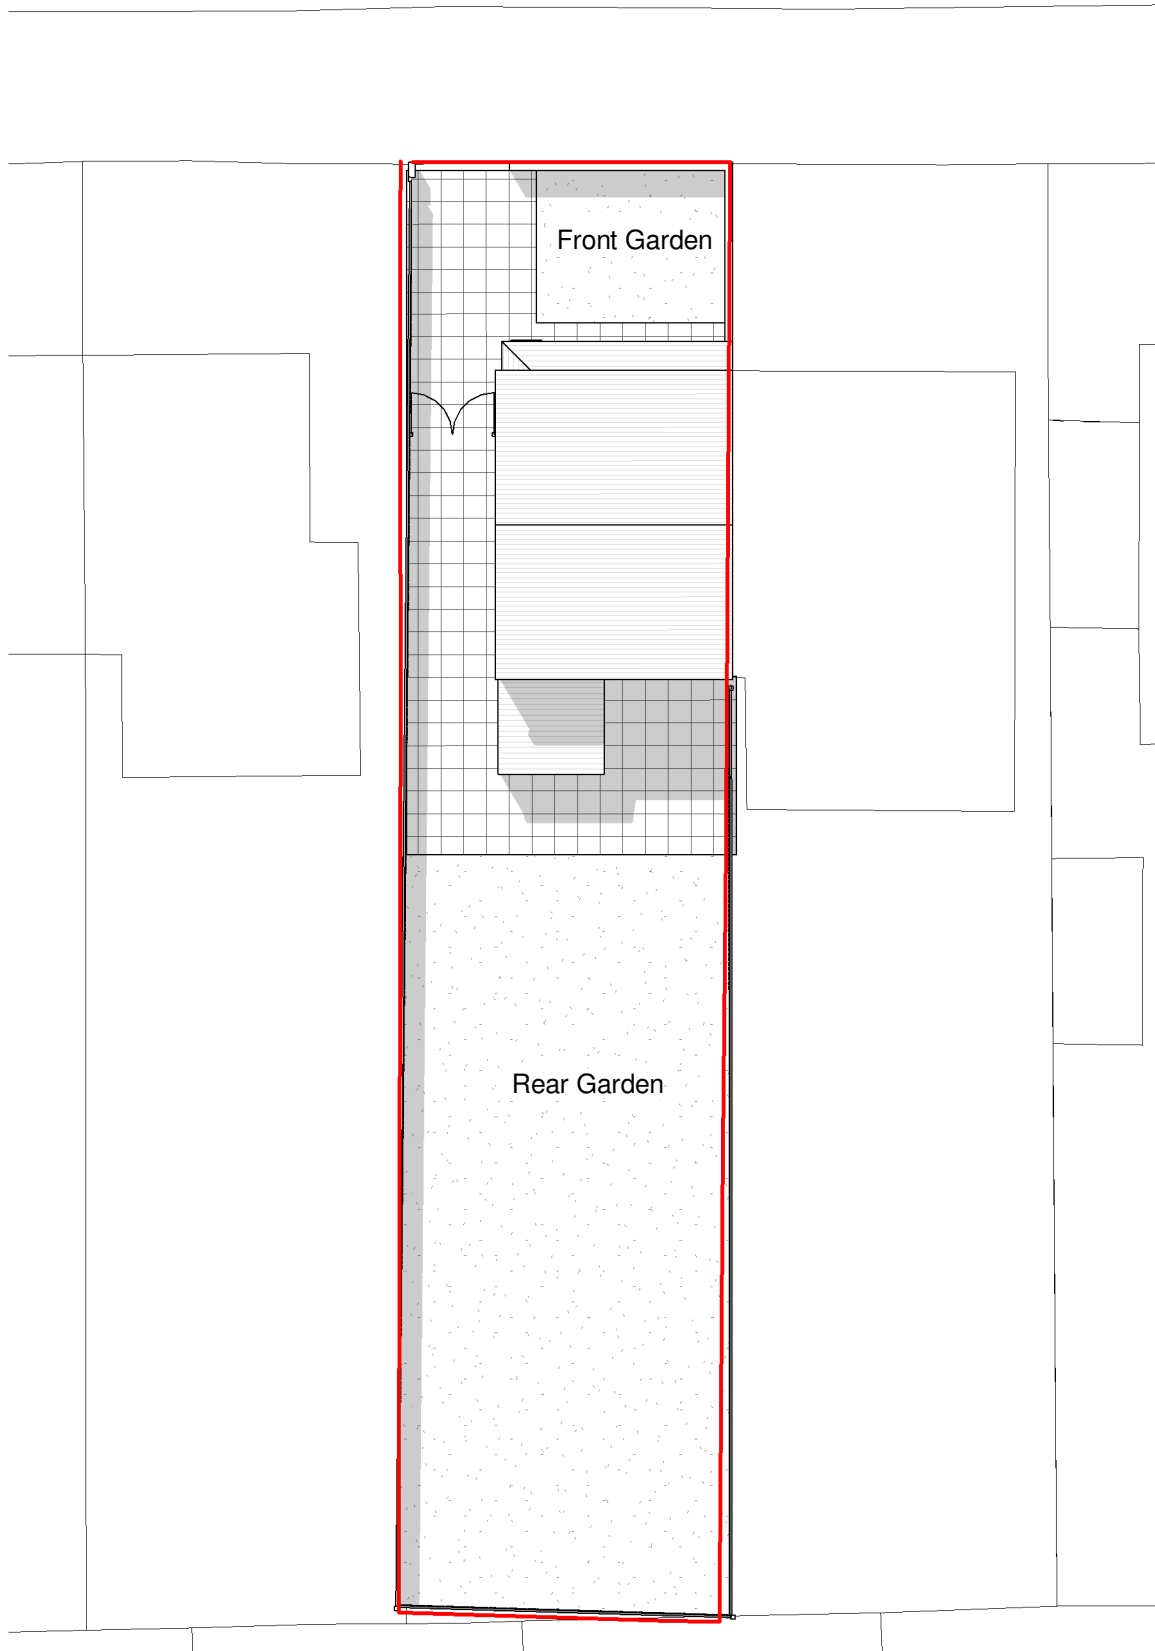

2 Existing Site Plan
1 : 200

0 2 4 6 8m
1:200