




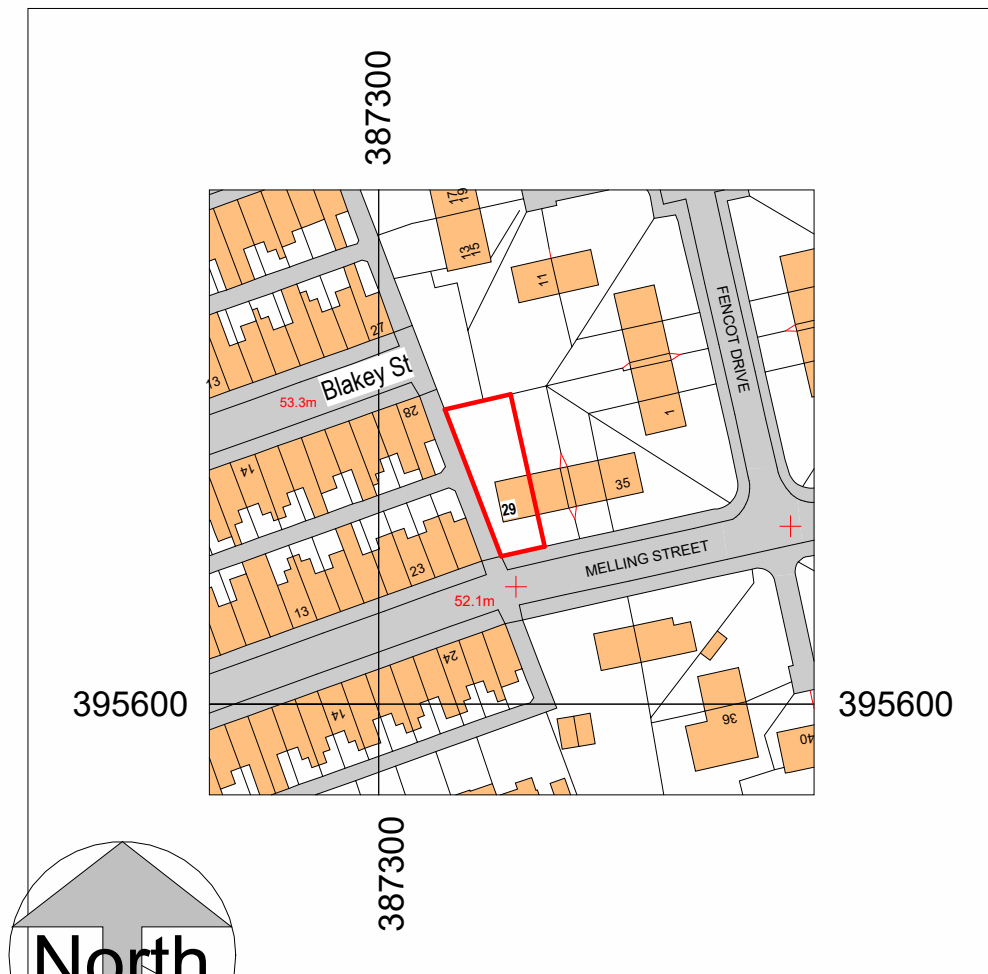

Location Plan
1 : 1250

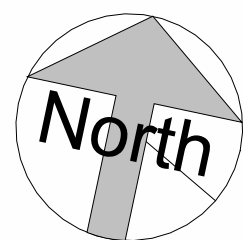

Site Plan
1 : 200

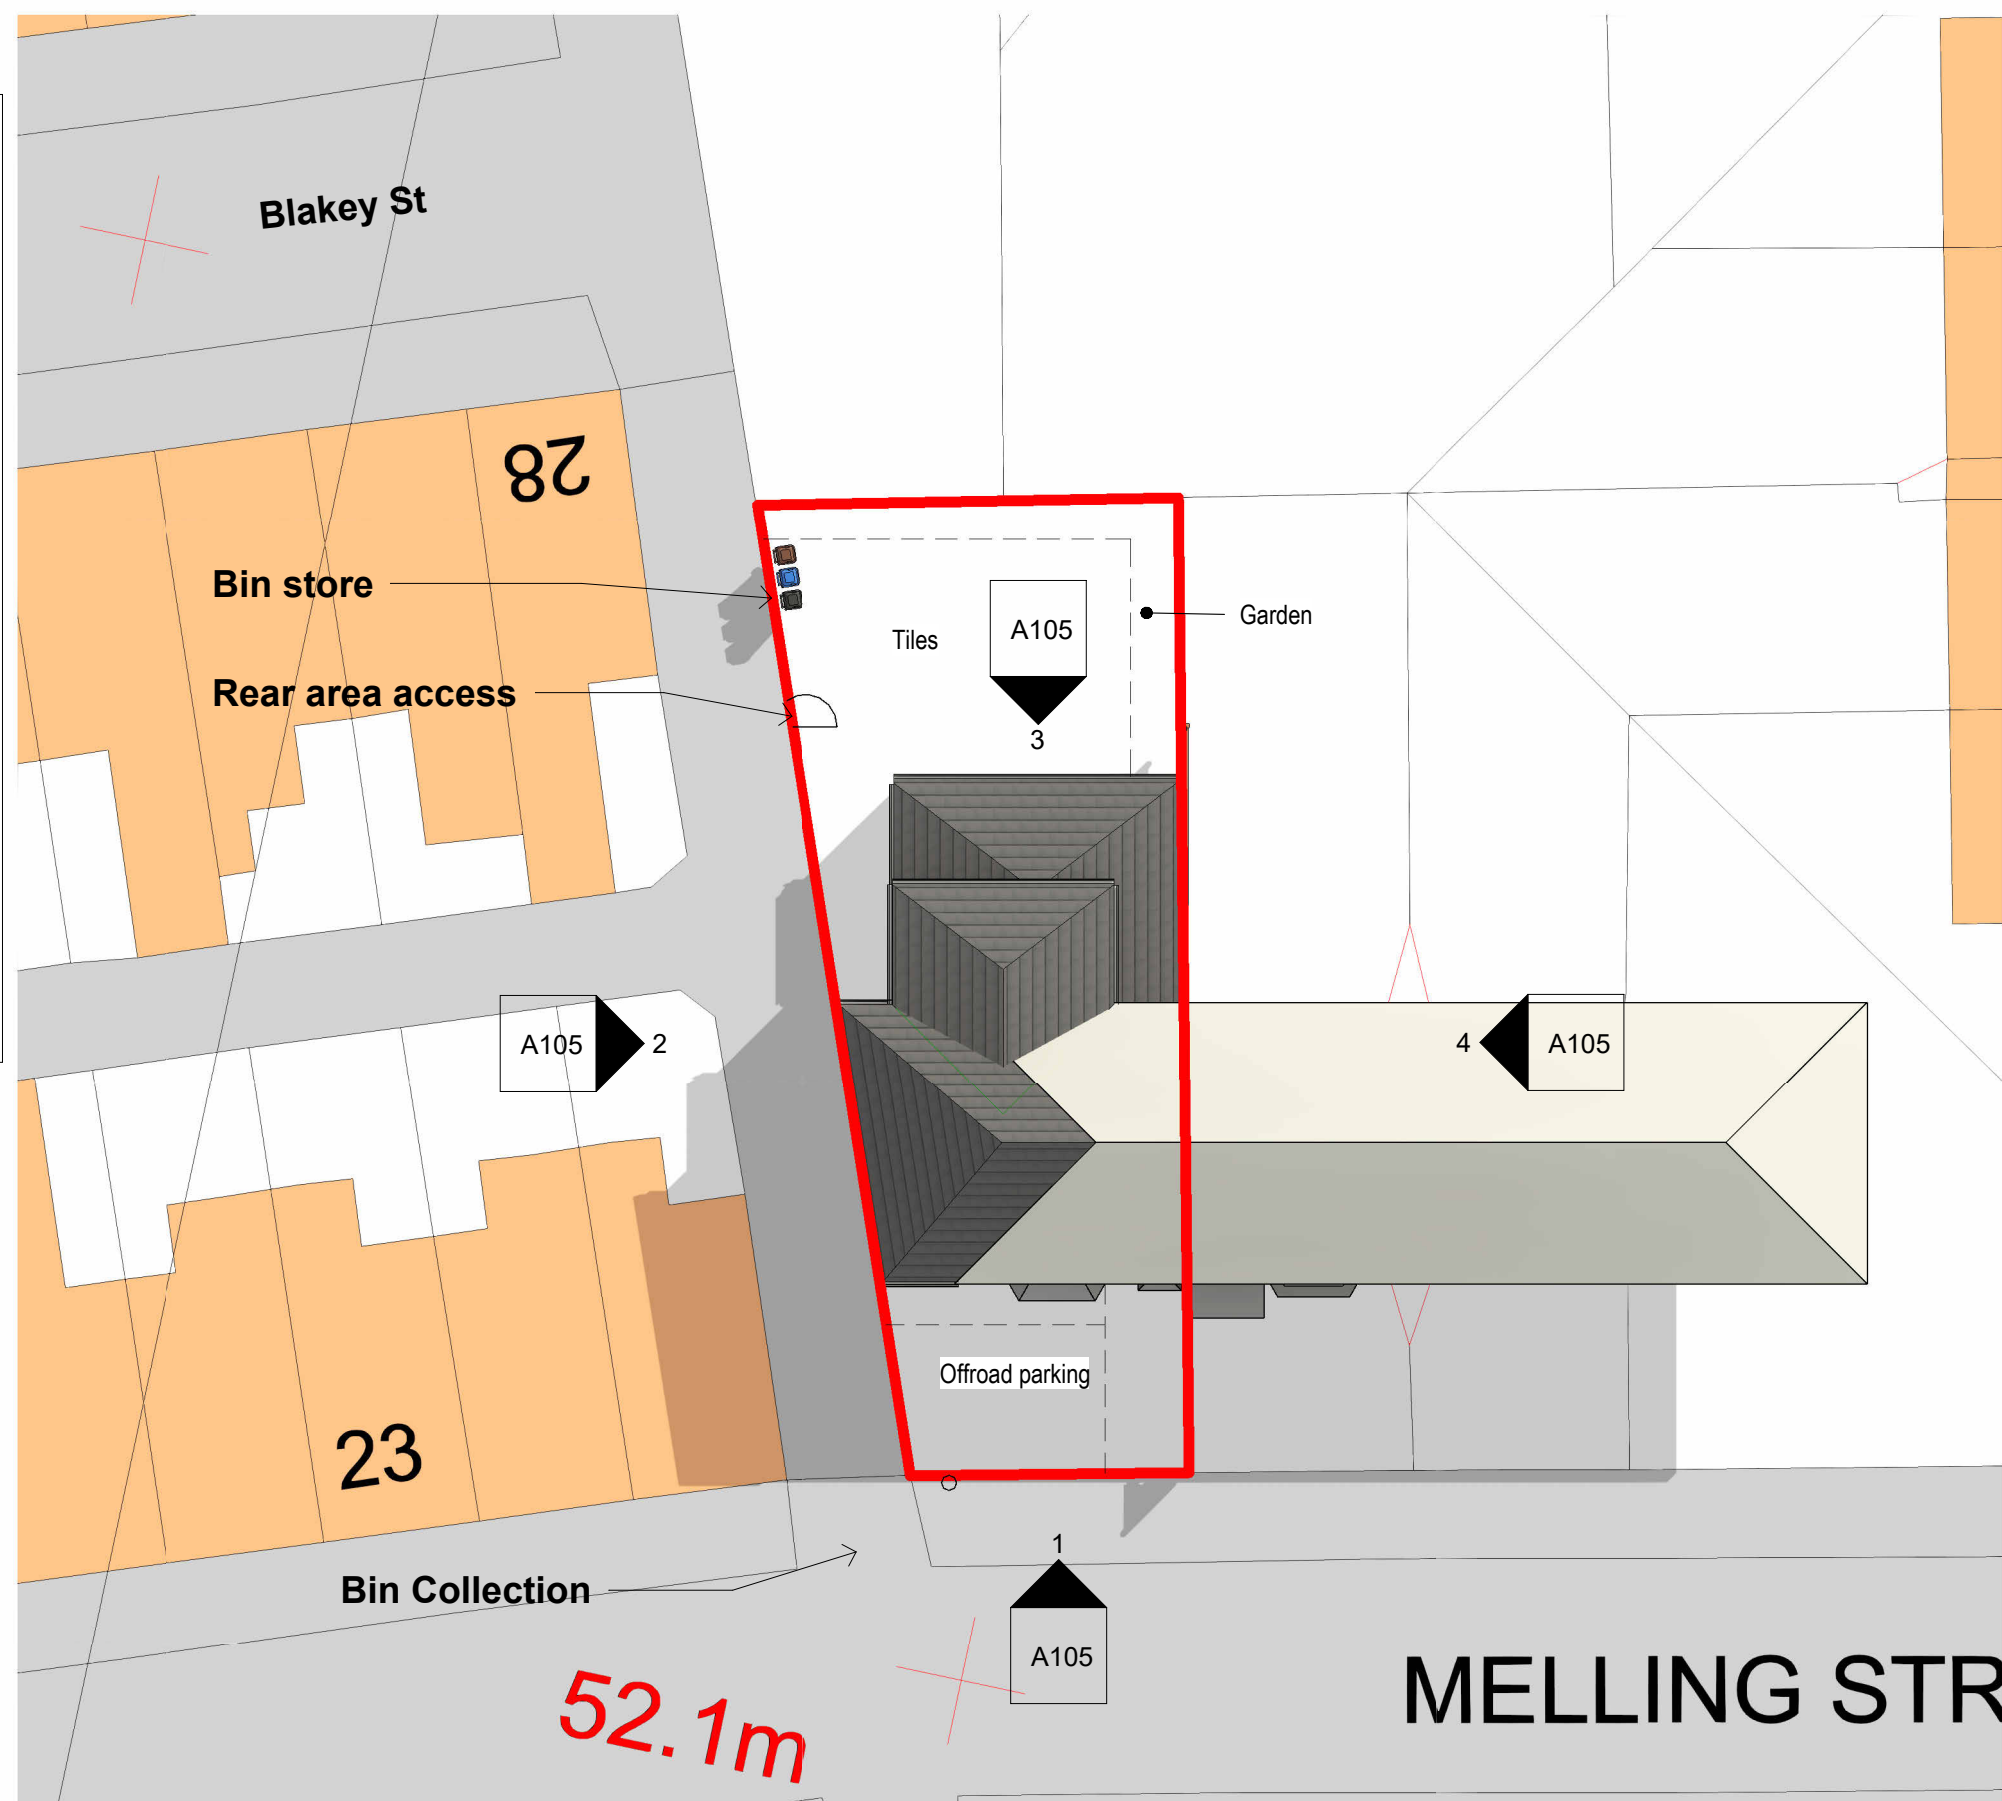

COPYRIGHT © ALL RIGHTS RESERVED BY VIKAS ALYAS LTD. DO NOT SCALE FROM DRAWING. DRAWING INDICATES DESIGN INTENT ONLY. REPORT ANY DISCREPANCIES TO CLIENT / VA LTD. NOT TO BE USED FOR CONSTRUCTION UNLESS STATED SO. TO BE READ IN CONJUNCTION WITH OTHER DRAWINGS OR SPECIFICATION WHERE PROVIDED.

ARCHITEK
BUILDING DESIGN CONSULTANCY

0161 511 8479
vikas@architek.uk
916 Stockport Road, Levenshulme, Manchester, M19 3AB

No.	Description	Date
P1	Issue to Planning	30.04.2024

PROJECT		ADDRESS		CLIENT			
Two storey side and Part two and single storey rear extension		1243_29 Melling St, Manchester M12 4PH		Shahin Miah			
Manchester City Council		SHEET Location and Site Plan		Date 09.11.2023	Project number 1243	Scale (@ A3) As indicated	
				Drawn by VA	DRAWING NUMBER		REV
				Checked by VA	A101		P1
PURPOSE OF ISSUE PLANNING							