
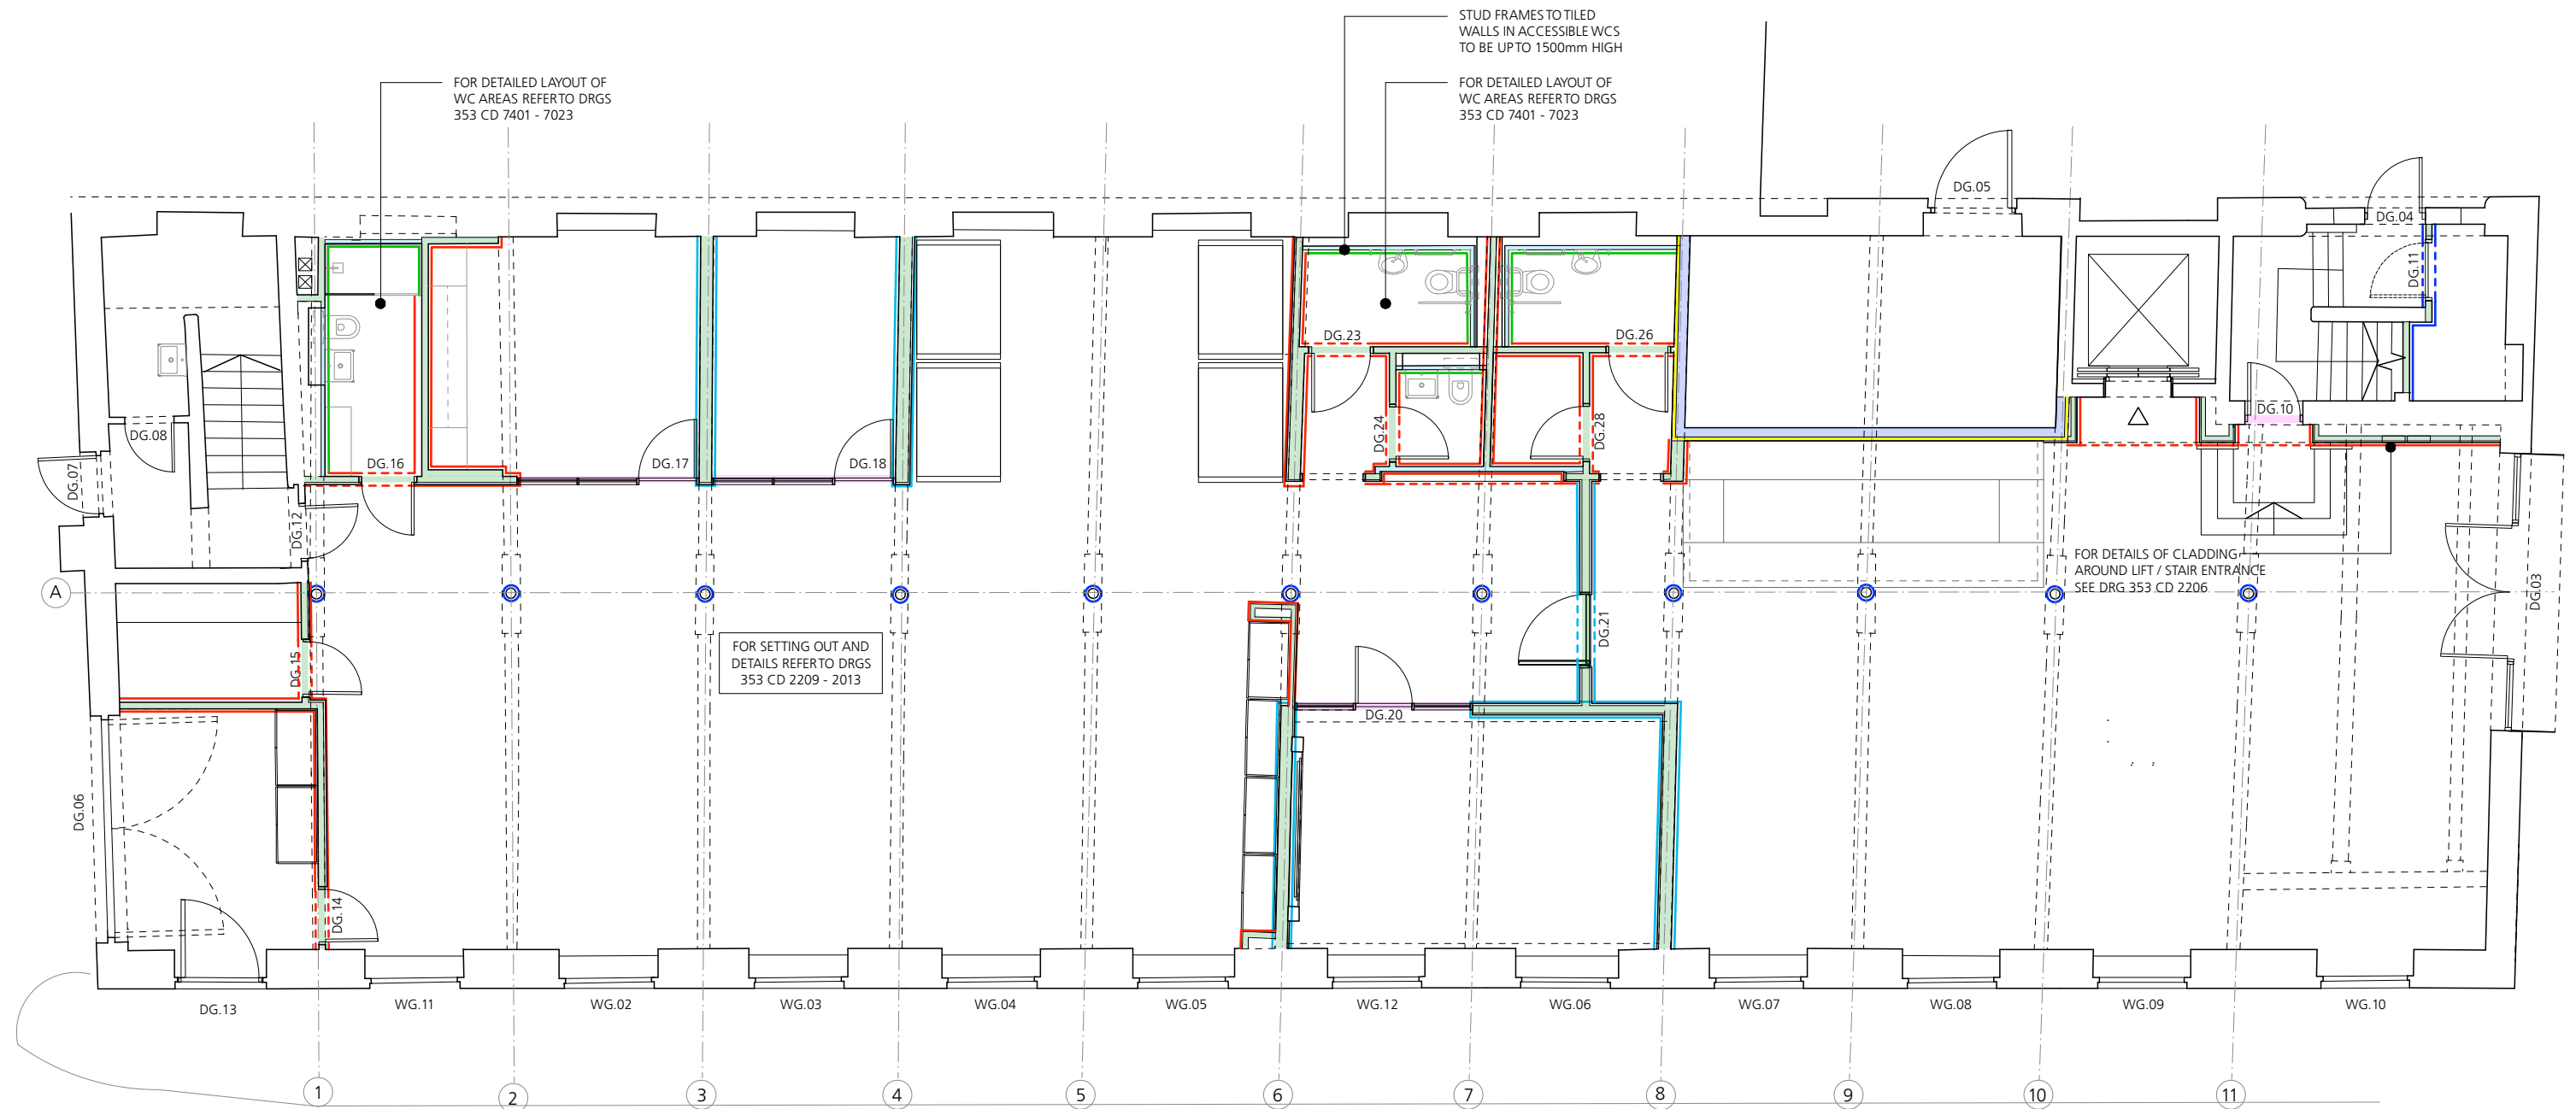
 


 

KEY

	BLOCKWORK SPEC F10/120		WALLBOARD LINING SPEC K10/130 WITH PAINT FINISH SPEC M60/150		METAL GLAZED SCREEN & DOORS SPEC L10/500
	FULL HEIGHT METAL STUD FRAME SPEC K10/110 (FRAME ONLY - LININGS SEPARATE)		TILEBACKER BOARD LINING SPEC K10/140		ALUMINIUM FLAT CLADDING PANELS SPEC K13/110
	METAL STUD FRAME TO CEILING LEVEL ONLY SPEC K10/110 (FRAME ONLY - LININGS SEPARATE)		2 LAYERS SOUNDBLOC BOARD LINING SPEC K10/150 WITH PAINT FINISH SPEC M60/150		INTUMESCENT PAINT TO CAST IRON COLUMNS SPEC M60/145 - TO BE CONFIRMED
	FULL HEIGHT METAL STUD FRAME TO FORM FIRE RATED WALL SPEC K10/110 (FRAME ONLY - LININGS SEPARATE) TO INCLUDE INTUMESCENT SEALS AT JUNCTIONS		FIRELINE BOARD LINING SPEC K10/160 WITH PAINT FINISH SPEC M60/150		
			INSULATED PLASTERBOARD BOARD LINING SPEC K10/170 WITH PAINT FINISH SPEC M60/150		
			ALL STUD LININGS EXCEPT TILEBACKER BOARD TO INCLUDE MDF SKIRTING TO BASE AS SPEC P20/110		
					SOLID LINES INDICATE LININGS TO FULL HEIGHT, DOTTED LINES INDICATE LININGS TO PARTIAL HEIGHT (H/L OR L/L)

Rev C4 - 06/24 - Studs to accessible WCs adj.

Rev C3 - 05/24 - Office entrance area and boardroom amended, storage added, door swings adjusted, lift set out adjusted



Rev C2 - 02/24 - Layout, wall thicknesses and lining types updated to suit setting out

Rev C1 - 02/24 - Layout updated to office and entrance area and studs updated to suit, soundbloc board now 2 layers, lining omitted to lift shaft, feature wall cladding extended

Rev T1 - 11/23 - Internal fit out added with studs, glazed screens and linings as indicated, key updated to include types of stud and provision of skirtings, FR walls indicated

Rev P4 - 09/23 - Escape door added to NW stair

Rev P3 - 08/23 - Paint finish added to key

  

Jonathan Davidson Architects

Architecture & Industrial Design

47 Hilton Street
MANCHESTER
M1 2EF
t: 0161 711 0835
e: inbox@j davidsonarchitects.com
w: www.j davidsonarchitects.com

Client Capital & Centric

Project **Neptune Mill**
Chapeltown St, Manchester

Scale 1:100 @ A3

Date Apr 2023

Document **Internal Walls & Linings**
Proposed Ground Floor Plan

Status For information

Doc Ref

353	CD	2201	C4
-----	----	------	----