



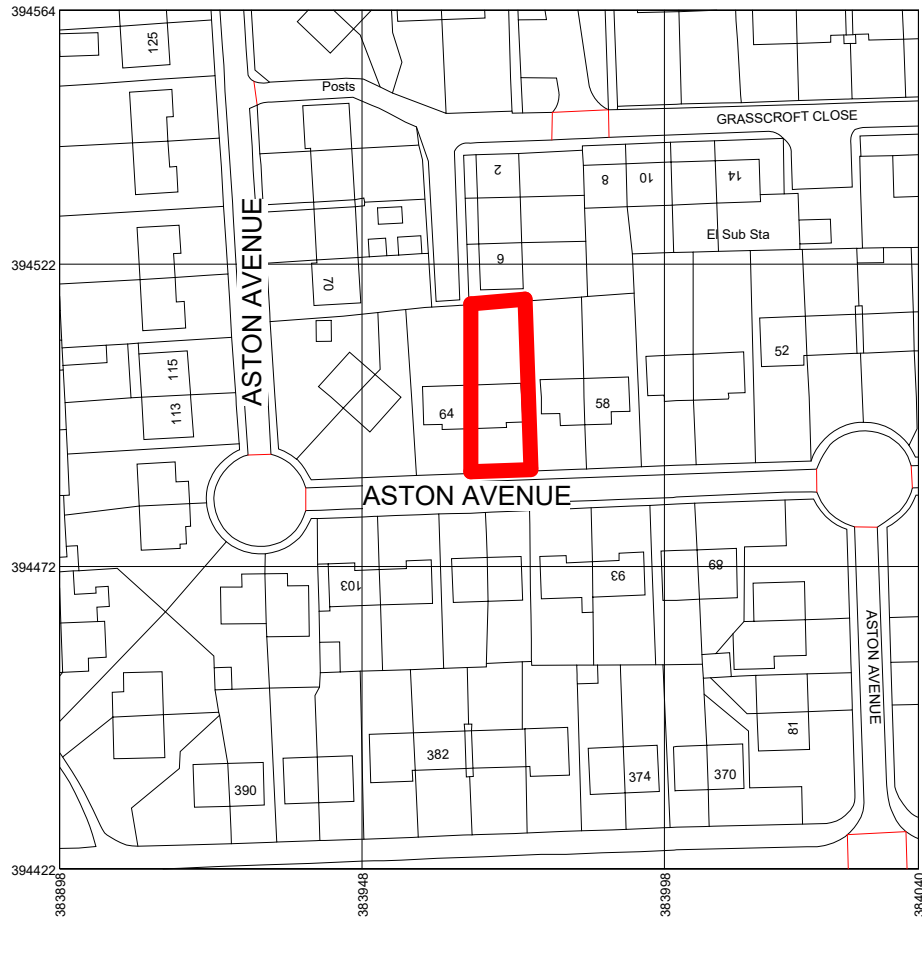

1 LOCATION PLAN
1 : 1250

RED LINE INDICATING SITE BOUNDARY
62 ASTON AVENUE, MANCHESTER
M14 7HN

Rev	Description	Date	Dr by	App by
original by NK		date created 22/02/24		approved by NK

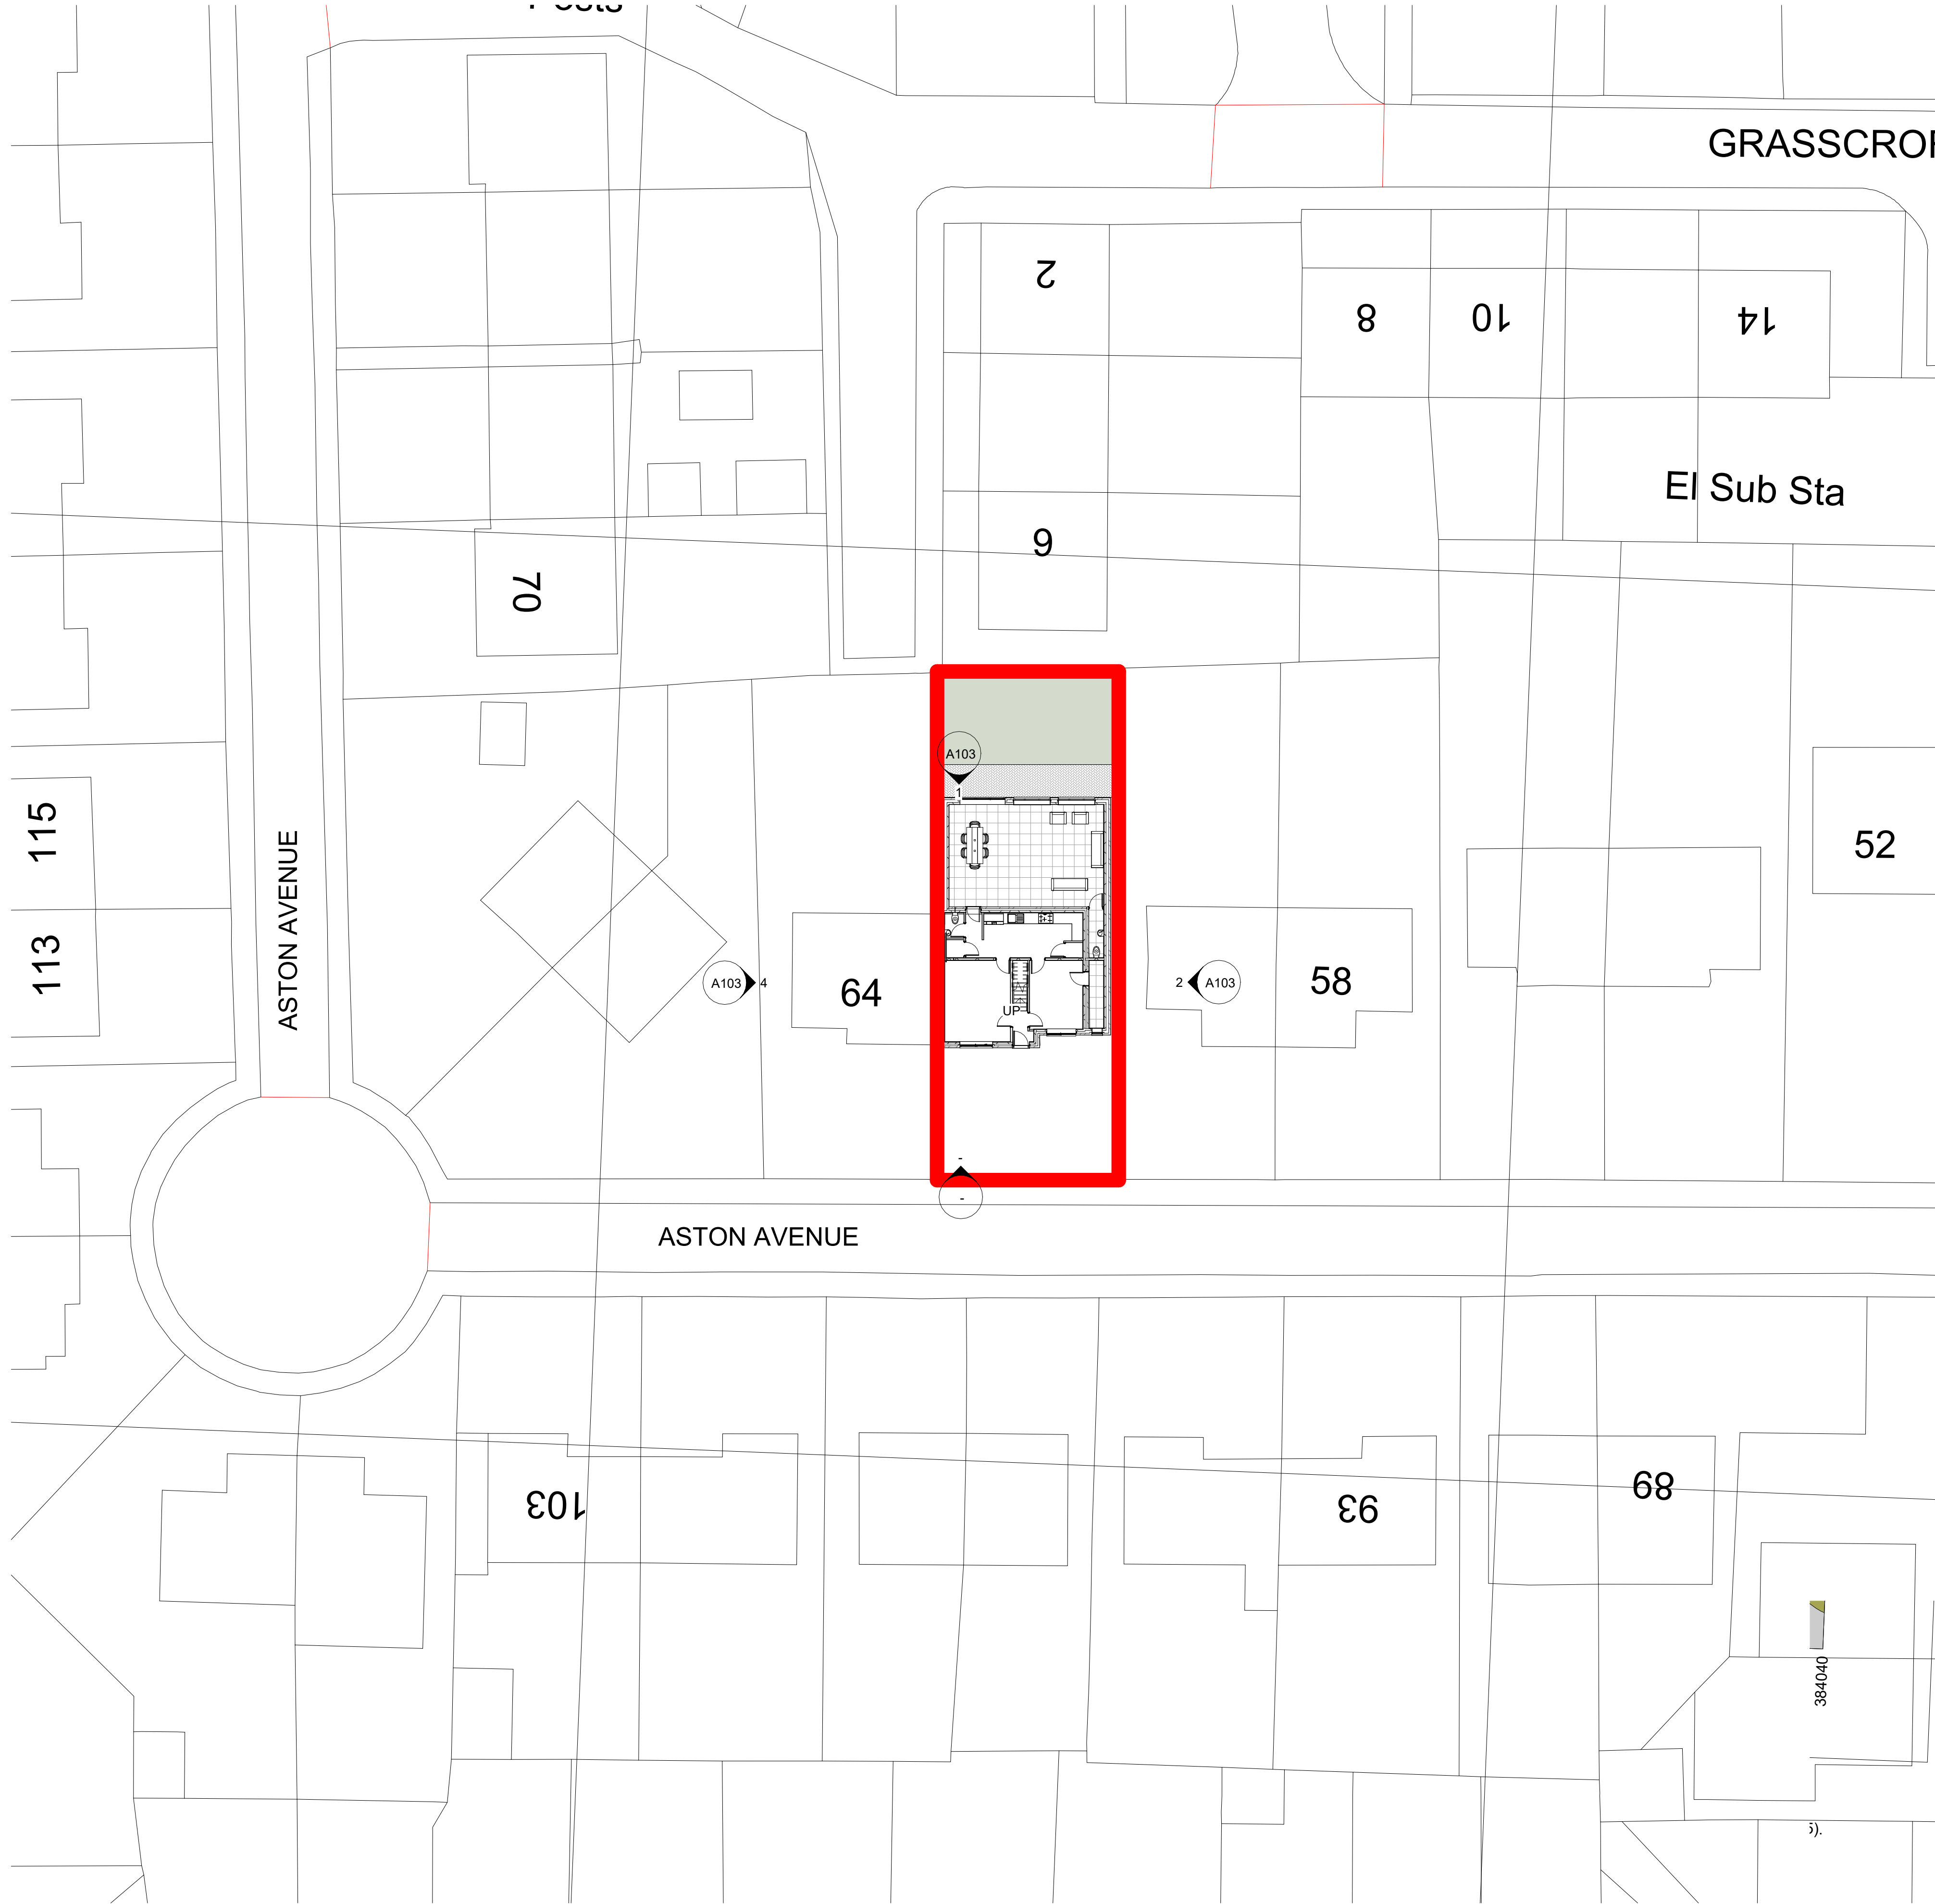

client name MR S MOHIUDDIN	
project 62 ASTON AVENUE, MANCHESTER M14 7HN	
drawing SITE AND LOCATION PLAN	
computer file C:\Users\TRADE\Desktop\NKARCH\62 ASTON AVENUE M14 7HN\2 Aston Avenue M14 7HN.dwg	plot date
project number 2021.0042.22453	scale As indicated @A1
drawing number A105	rev issue status

This drawing is to be read in conjunction with all related drawings. All dimensions must be checked and verified on site before commencing any work or producing shop drawings. The originator should be notified immediately of any discrepancy. This drawing is copyright and remains the property of NK Architectural.

2 SITE PLAN
1 : 200