




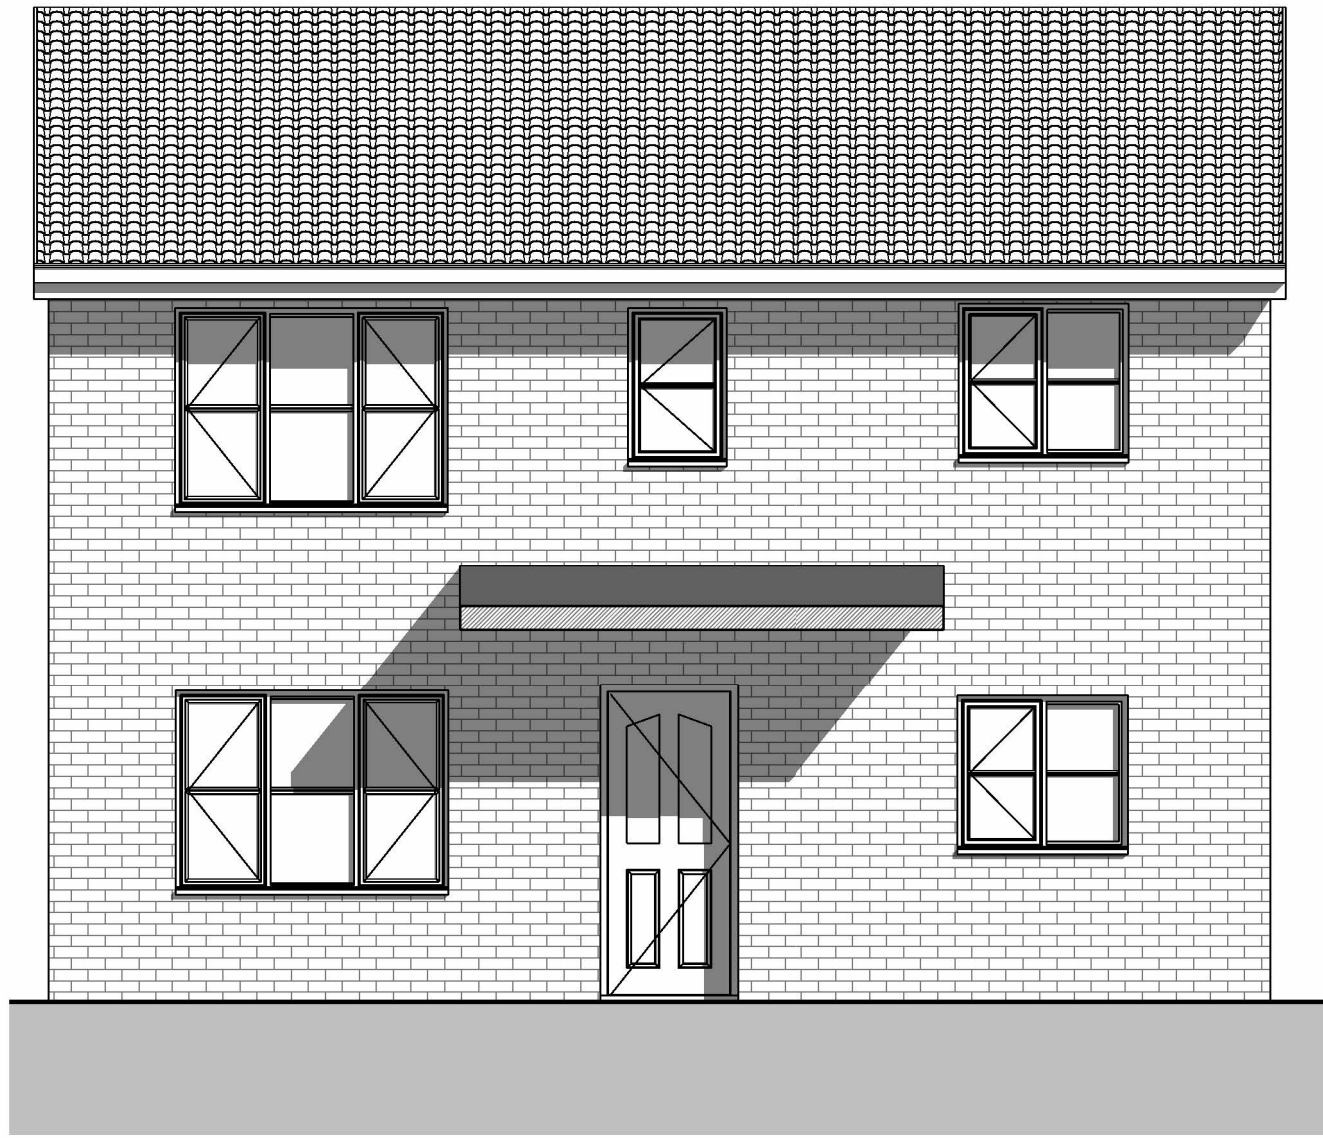



Front Elevation
1 : 50

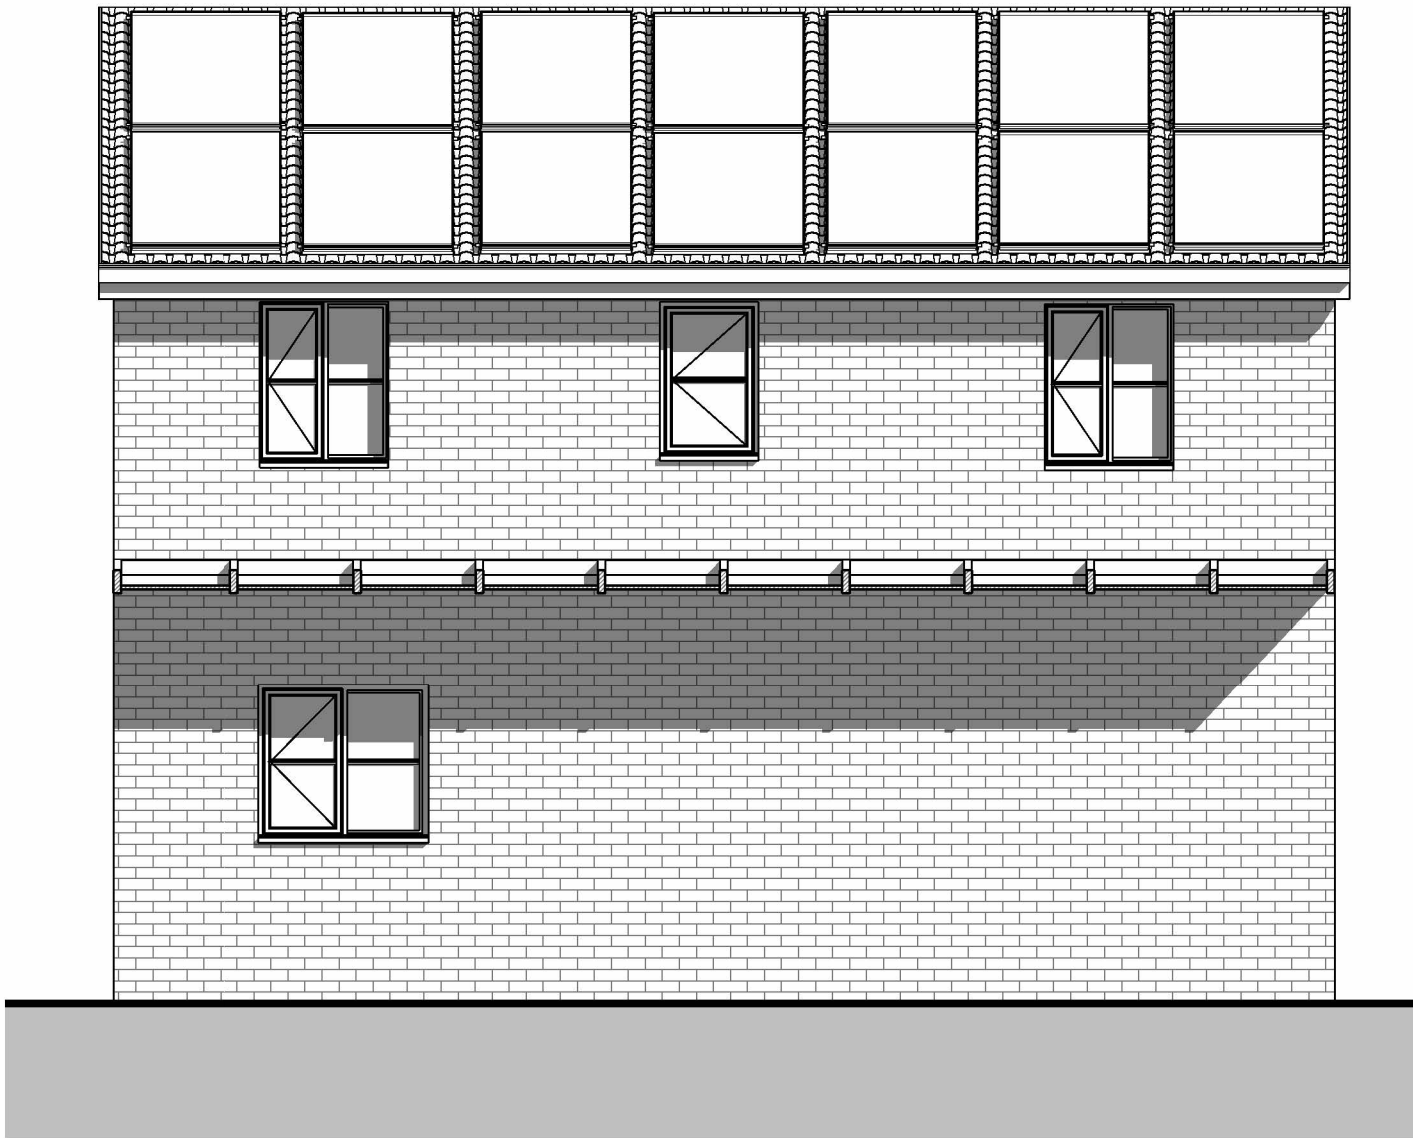



Rear Elevation
1 : 50

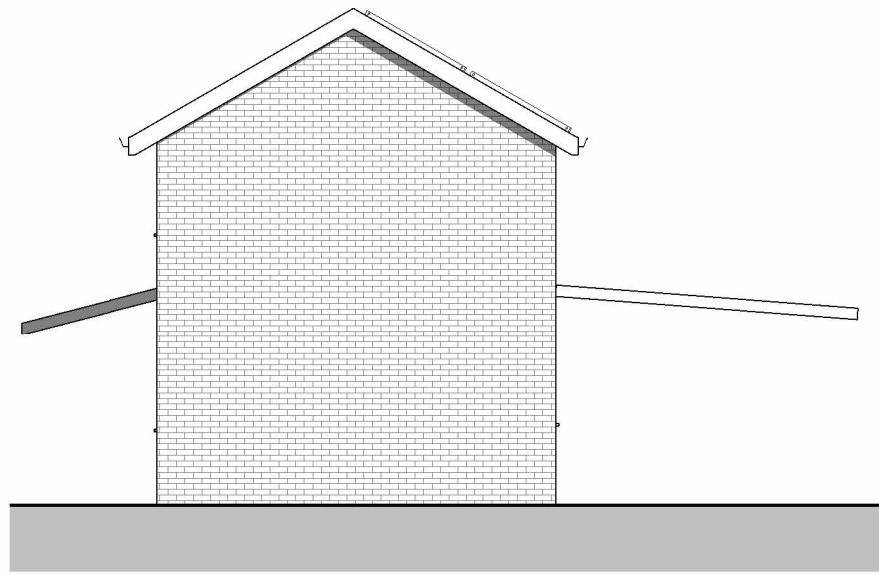


Side Elevation
1 : 100

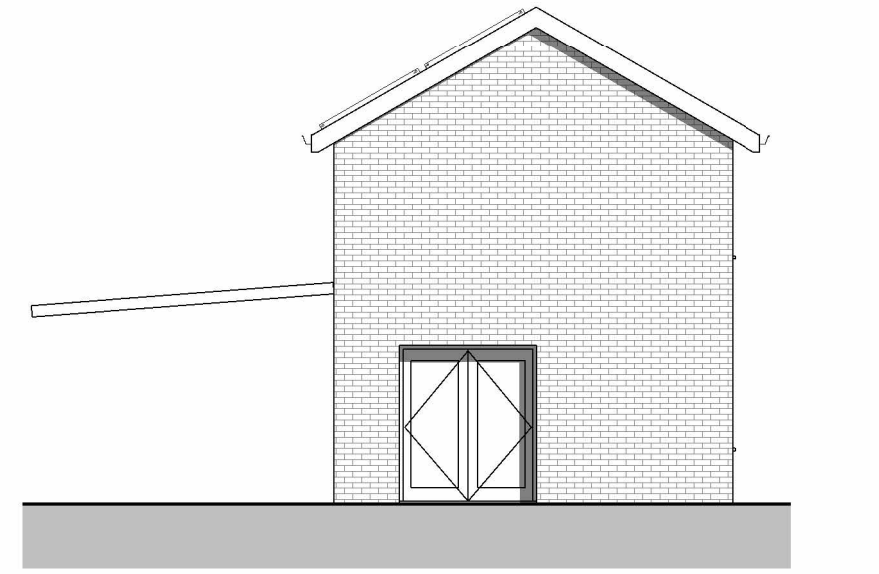 



Side Elevation
1 : 100

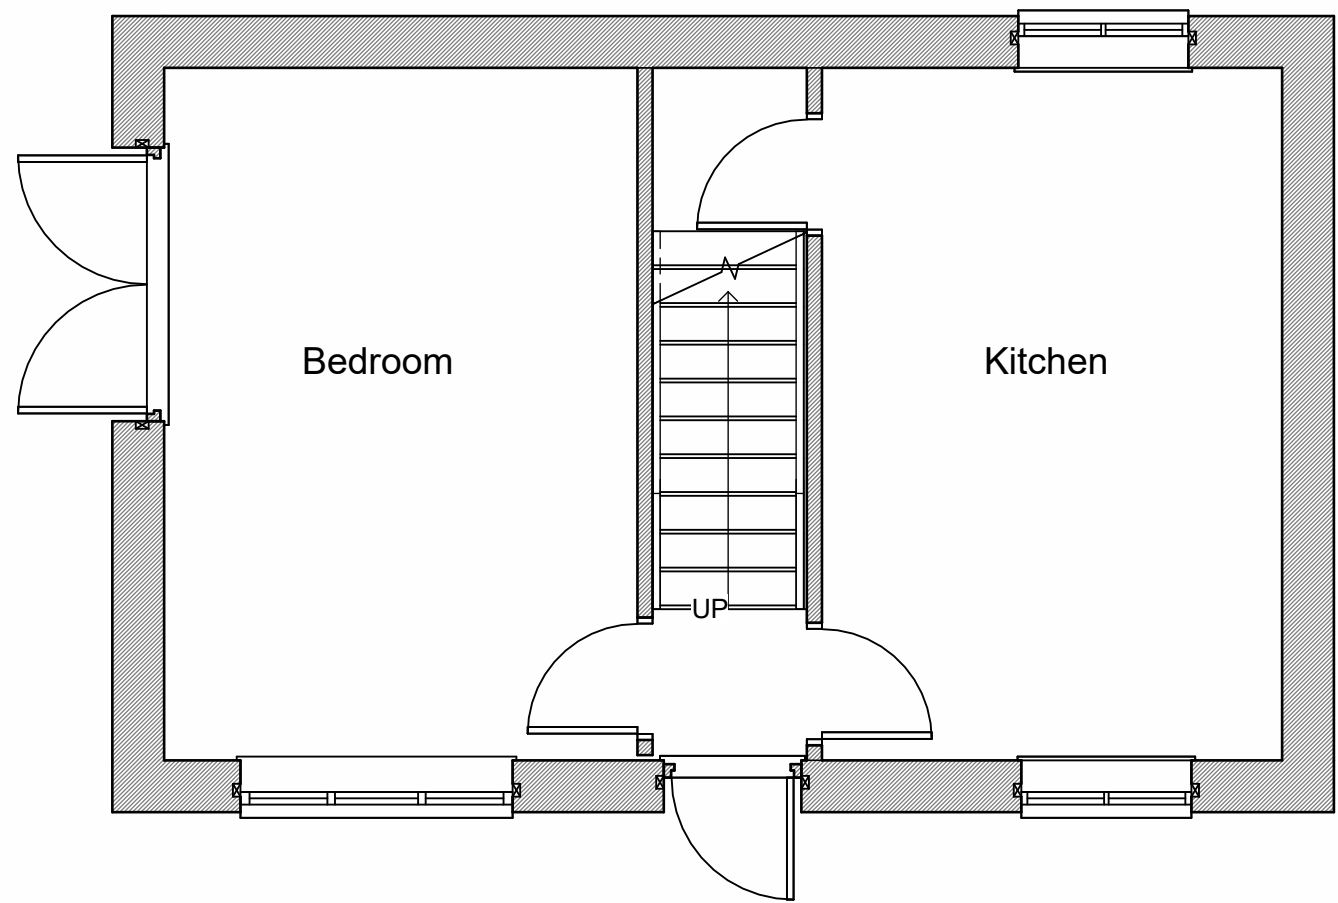 



Ground floor
1 : 50

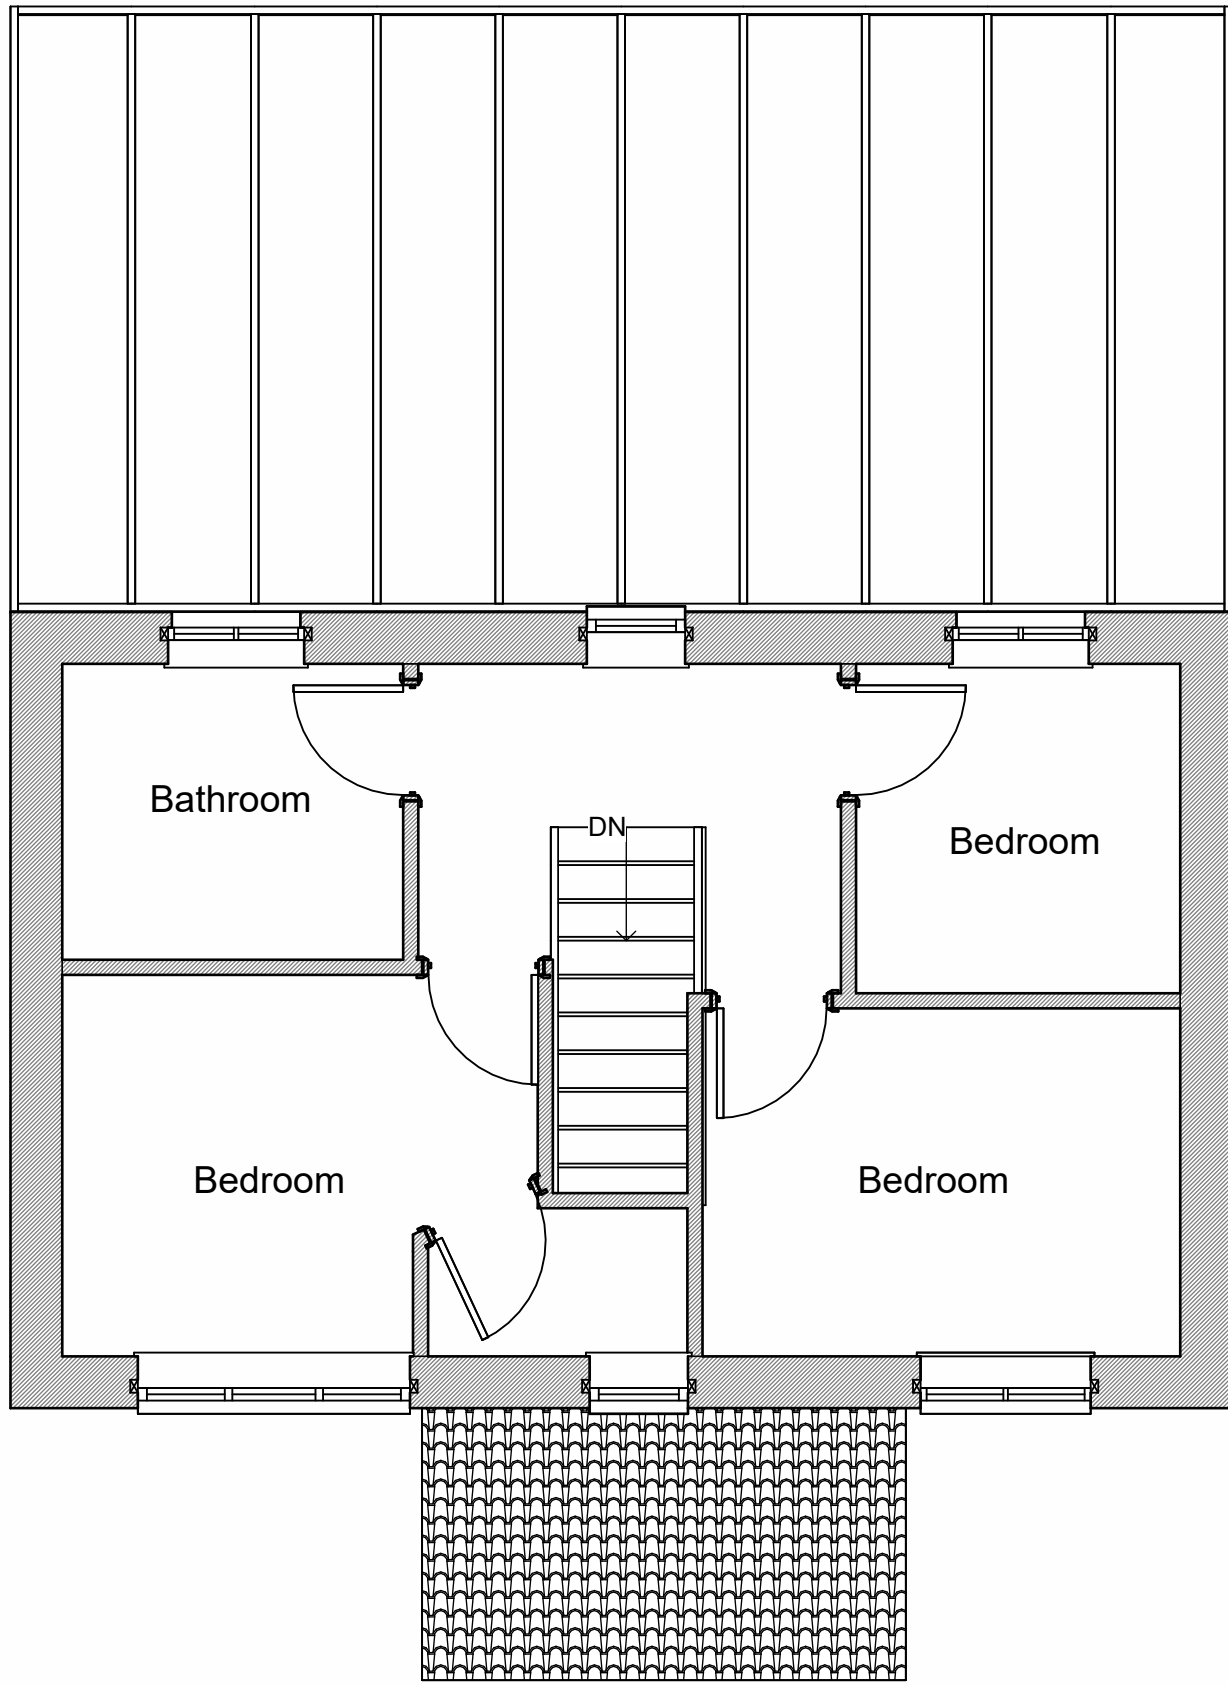


First Floor plan
1 : 50

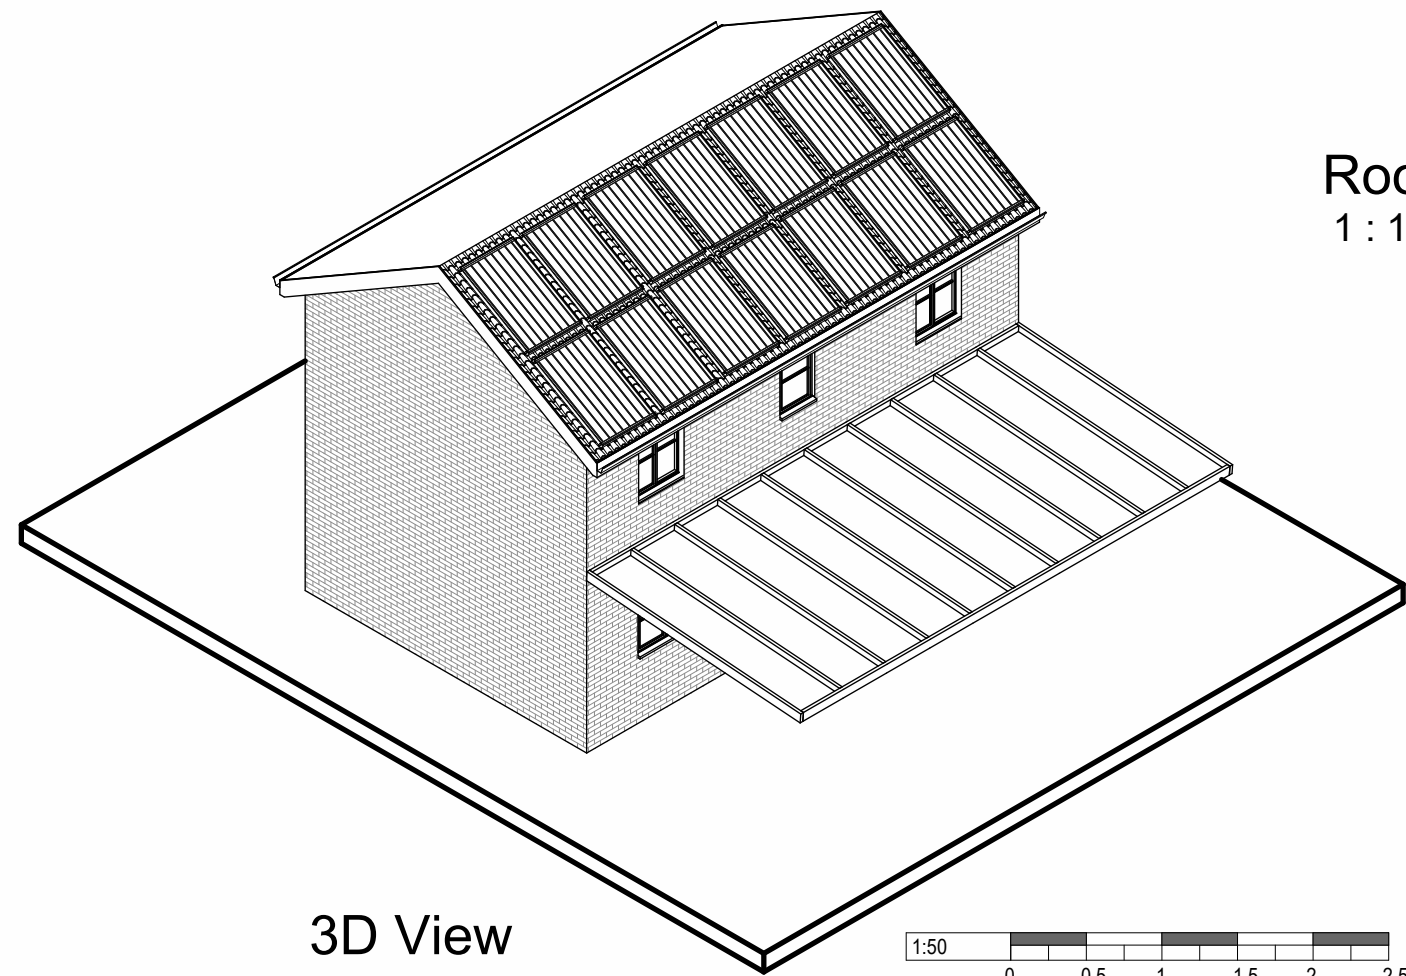 

3D View

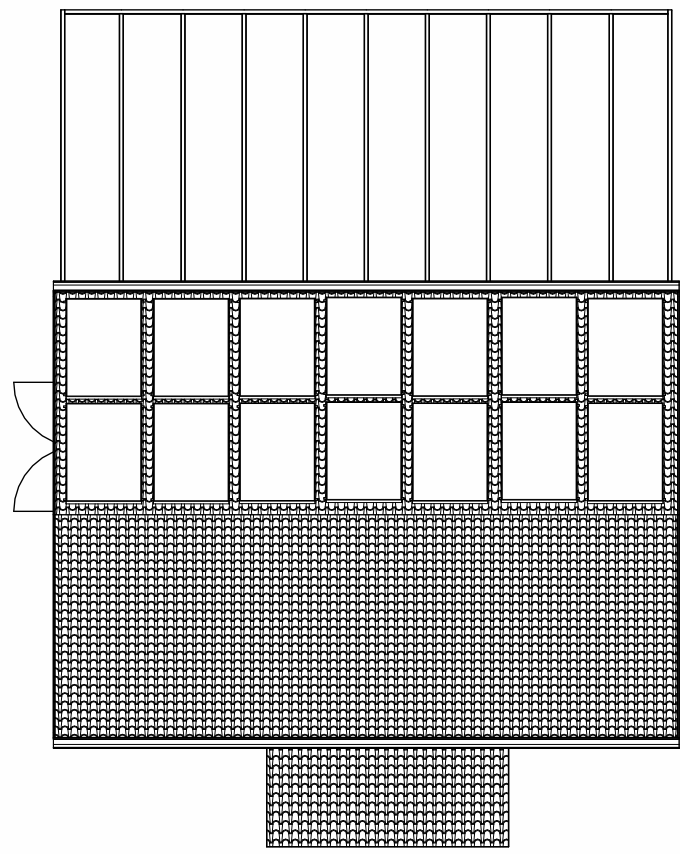 

Roof Plan
1 : 100

 

Revision / Description	
Location	
Mr&Mrs Panova 28 Signal Drive Manchester Greater Manchester M40 8NU	
Title	
Existing Plans and Elevations	
Scale	Drawing No.
As indicated @A1	24005 P03
Revision	