




EXISTING SOUTH EAST FACING FRONT ELEVATION



EXISTING NORTH EAST FACING SIDE ELEVATION




EXISTING NORTH WEST FACING REAR ELEVATION

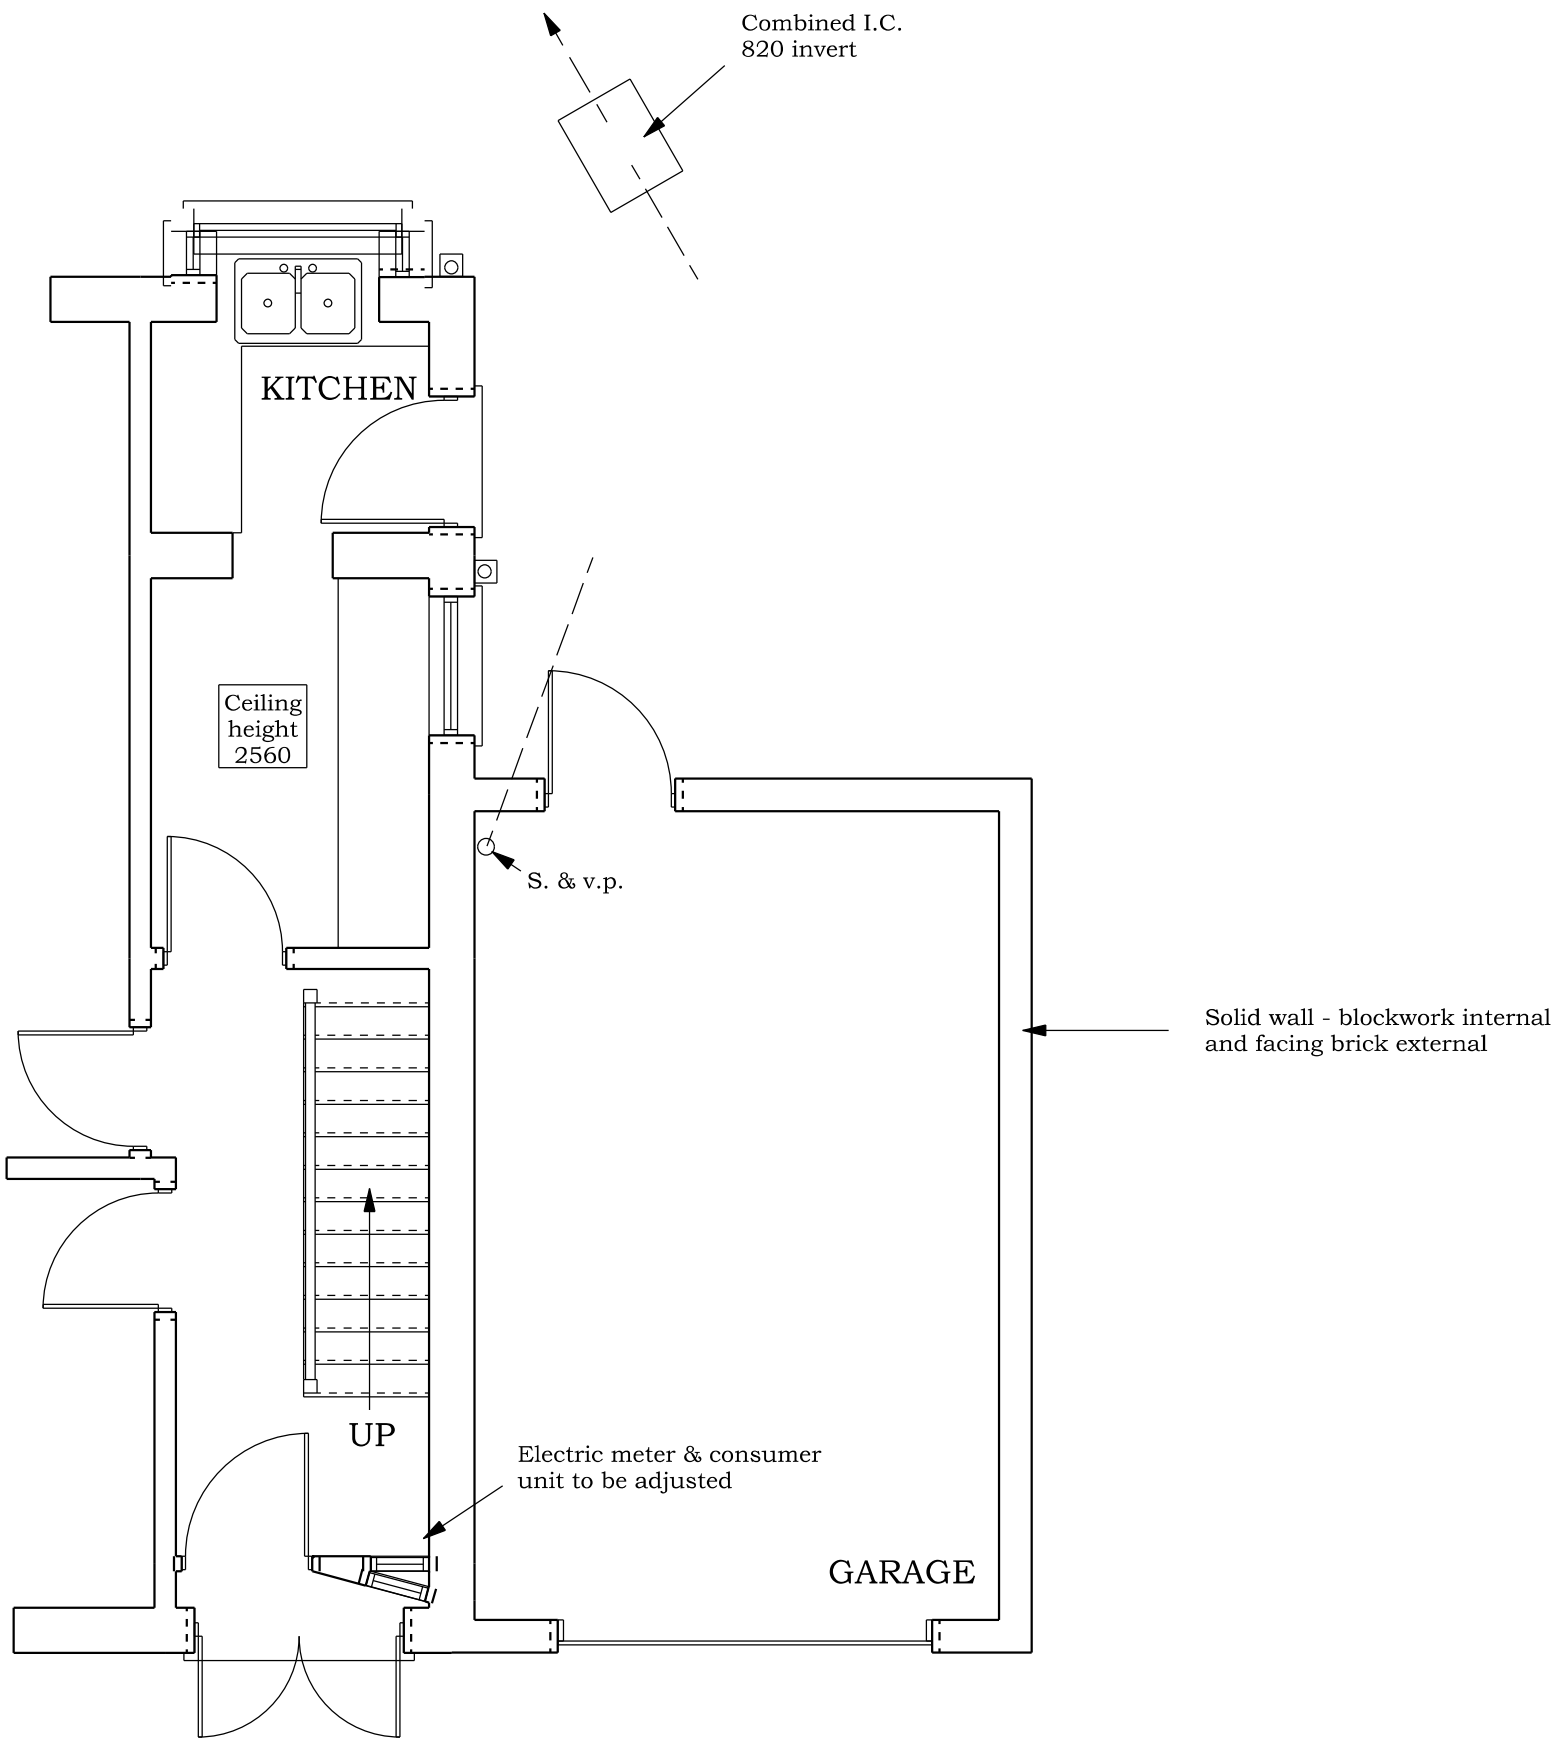

EXISTING GROUND FLOOR PLAN

BRADLEY BUILDING DESIGN LTD.
KEEPERS COTTAGE,
LYME PARK,
DISLEY,
STOCKPORT.
SK12 2NS.
01625 858244
Mob 07989 326039
bradleybuildingdesign@btopenworld.com

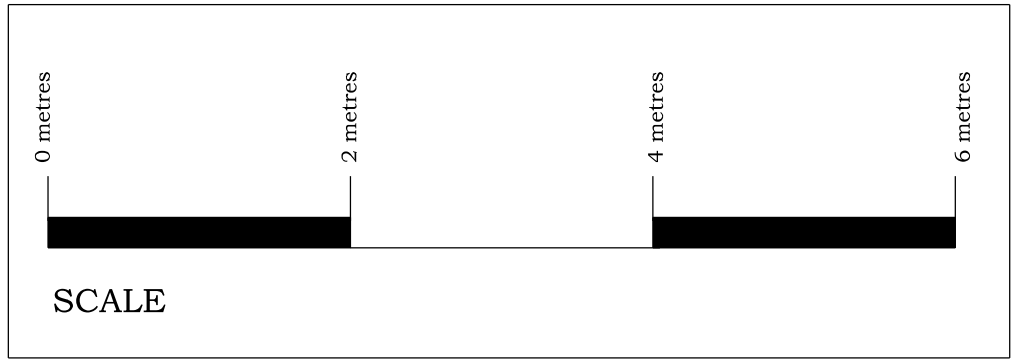

EXISTING DWELLING
GARAGE CONVERSION
for
Mr. & Mrs J. PAGETT,
at
5a, KINGSDALE ROAD,
DENTON,
M18 7WB
Scale 1:50 @ A1
Date MARCH 2024
Drawing Number 2223/1