
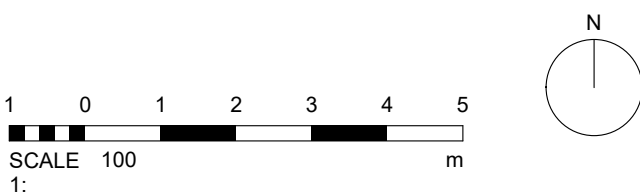


Notes

Jennings Design Associates take no responsibility for any dimensions obtained by scaling from this drawing. If no dimension is shown the recipient must ascertain the dimension themselves from the Architect or by site measurement. Supplying this drawing in digital form is solely for convenience and no reliance may be placed on digital data. All data must be checked against hard copy. Dimensions must be checked on site. Any discrepancies must be reported to the Architect immediately. This drawing is copyright of Jennings Design Associates

 

Rev	Description	Date	By
SD	Minor amendment to vehicular turning head / car park layout	10/06/2024	SD
SD	Plans amended with fire engineer comments ready for planning submission	06/03/2024	SD
SD	Options revised following client consultation	01/09/2023	SD
SD	Minor internal layout alterations prior to planning submission	09/09/2022	SD
SD	Schema revised to accommodate existing drainage route	27/07/2022	SD
SD	Scale bar & North arrow added to proposed plan	10/01/2022	SD

jda architects

info@jda-architects.com
www.jda-architects.com

manchester: 0161 338 5011
liverpool: 0151 695 0112

Client Irwell Valley Homes			
Project Jurby Avenue, Blackley			
Project Status WIP		Project Status Planning	
Scale 1: 100	By Name @AG	Date 13/12/2021	Drawn by TK
Project Number / Drawing Number 1226 JDA Z1 00 A DR 0013			Rev PDR
Proposed Site Plan			