




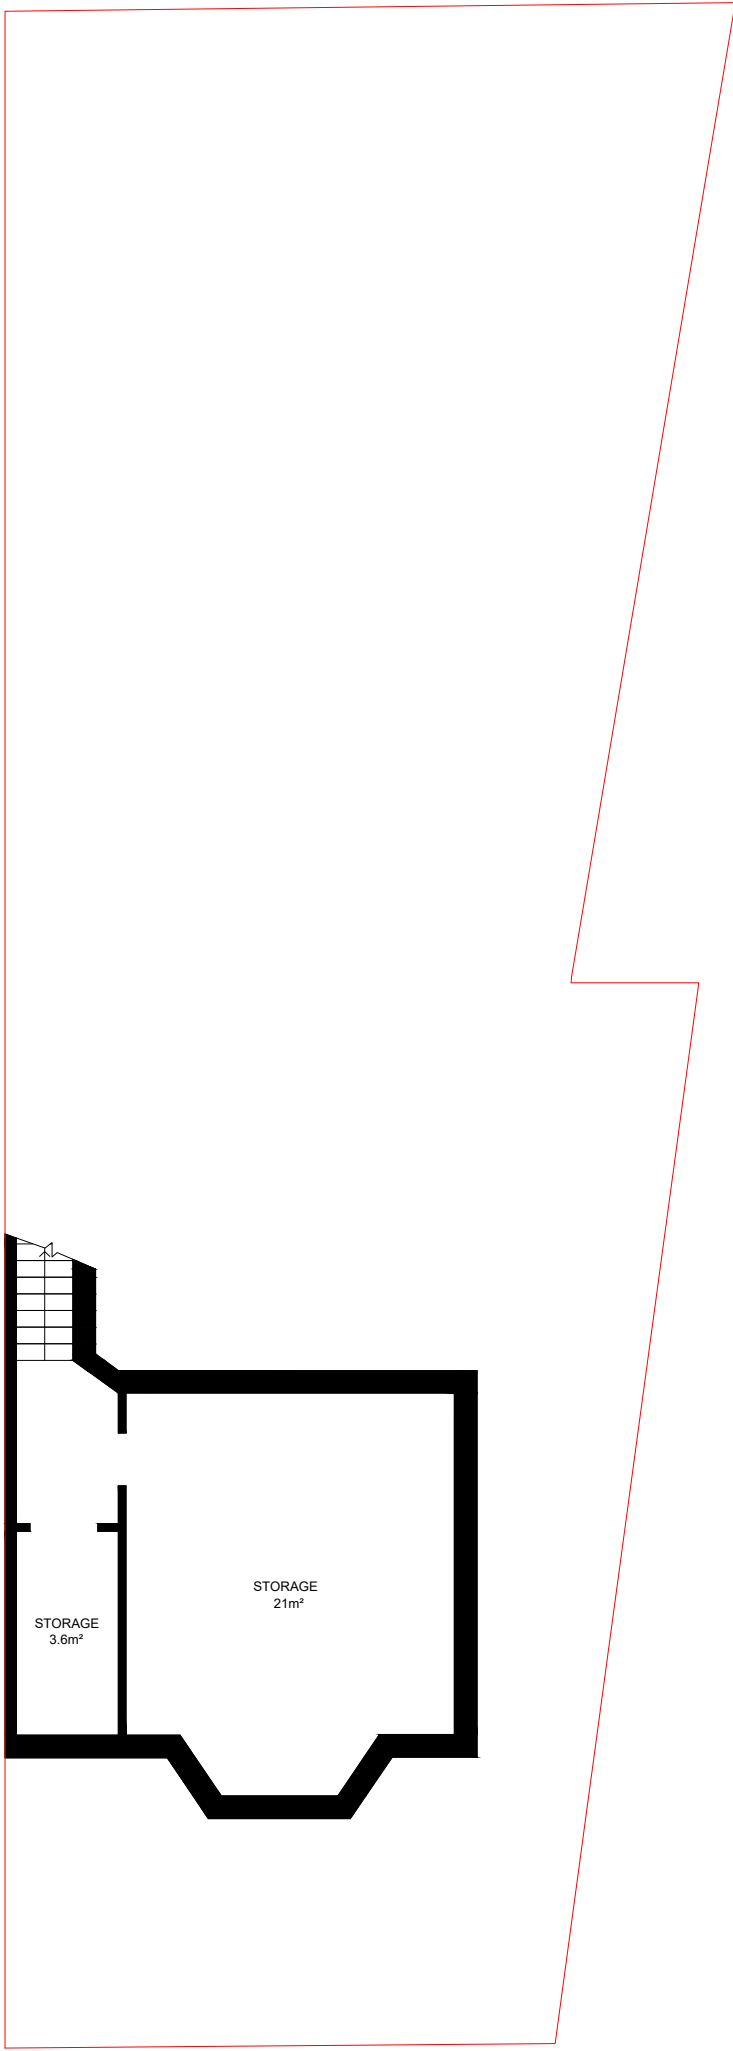


Proposed Basement Floor Plan

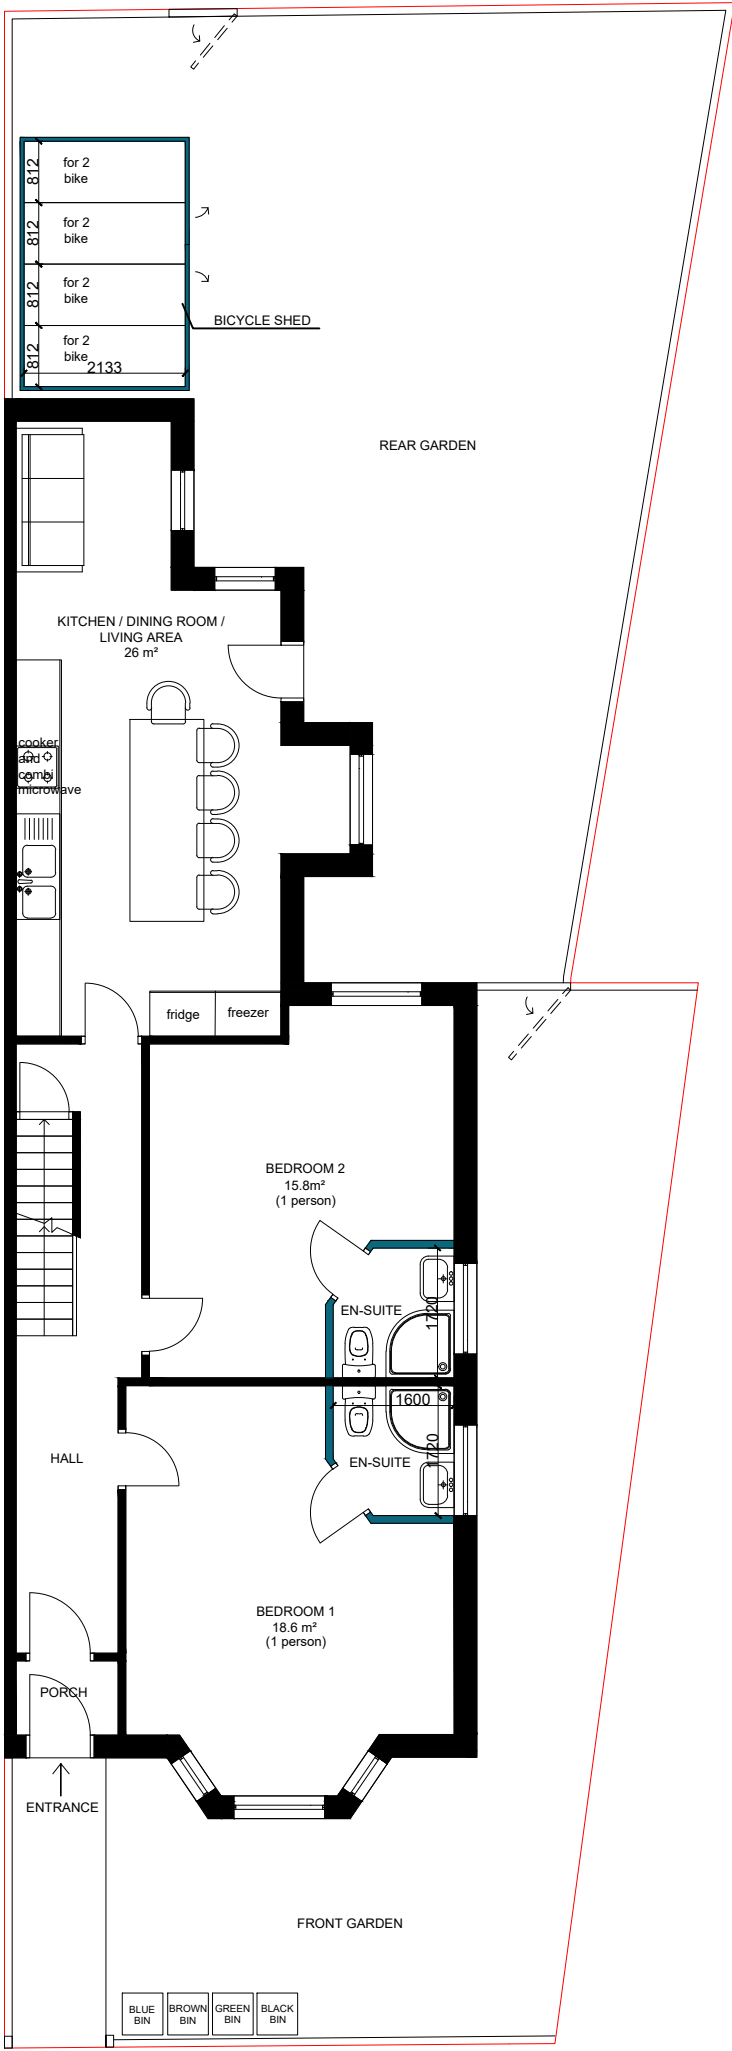

Proposed Ground Floor Plan

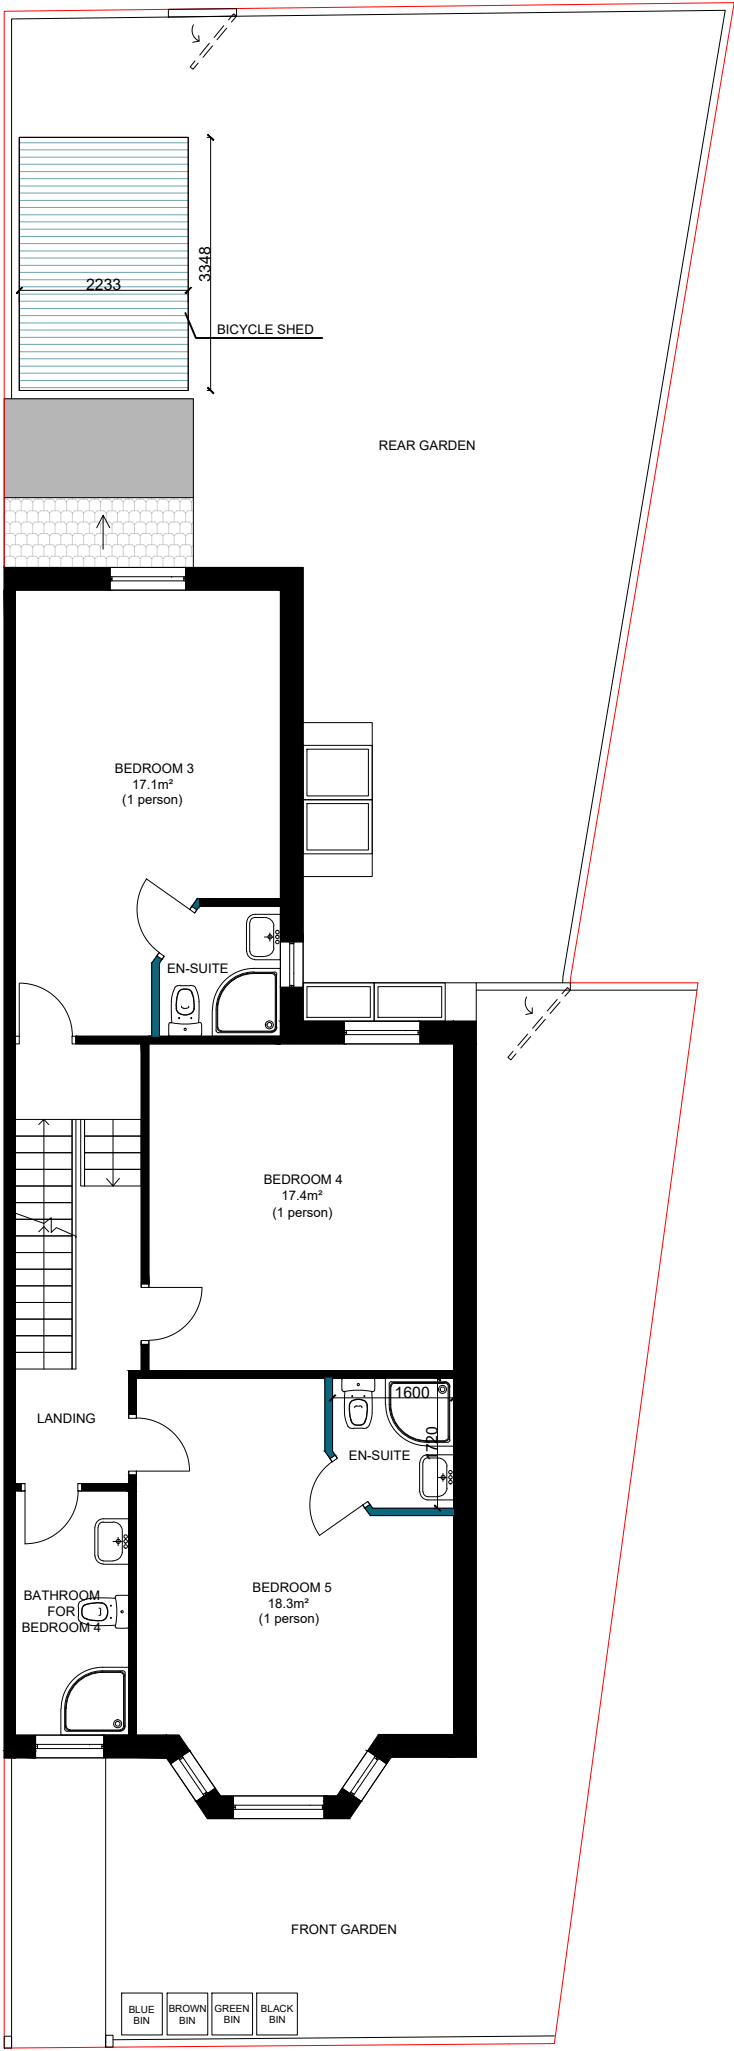


Proposed First Floor Plan

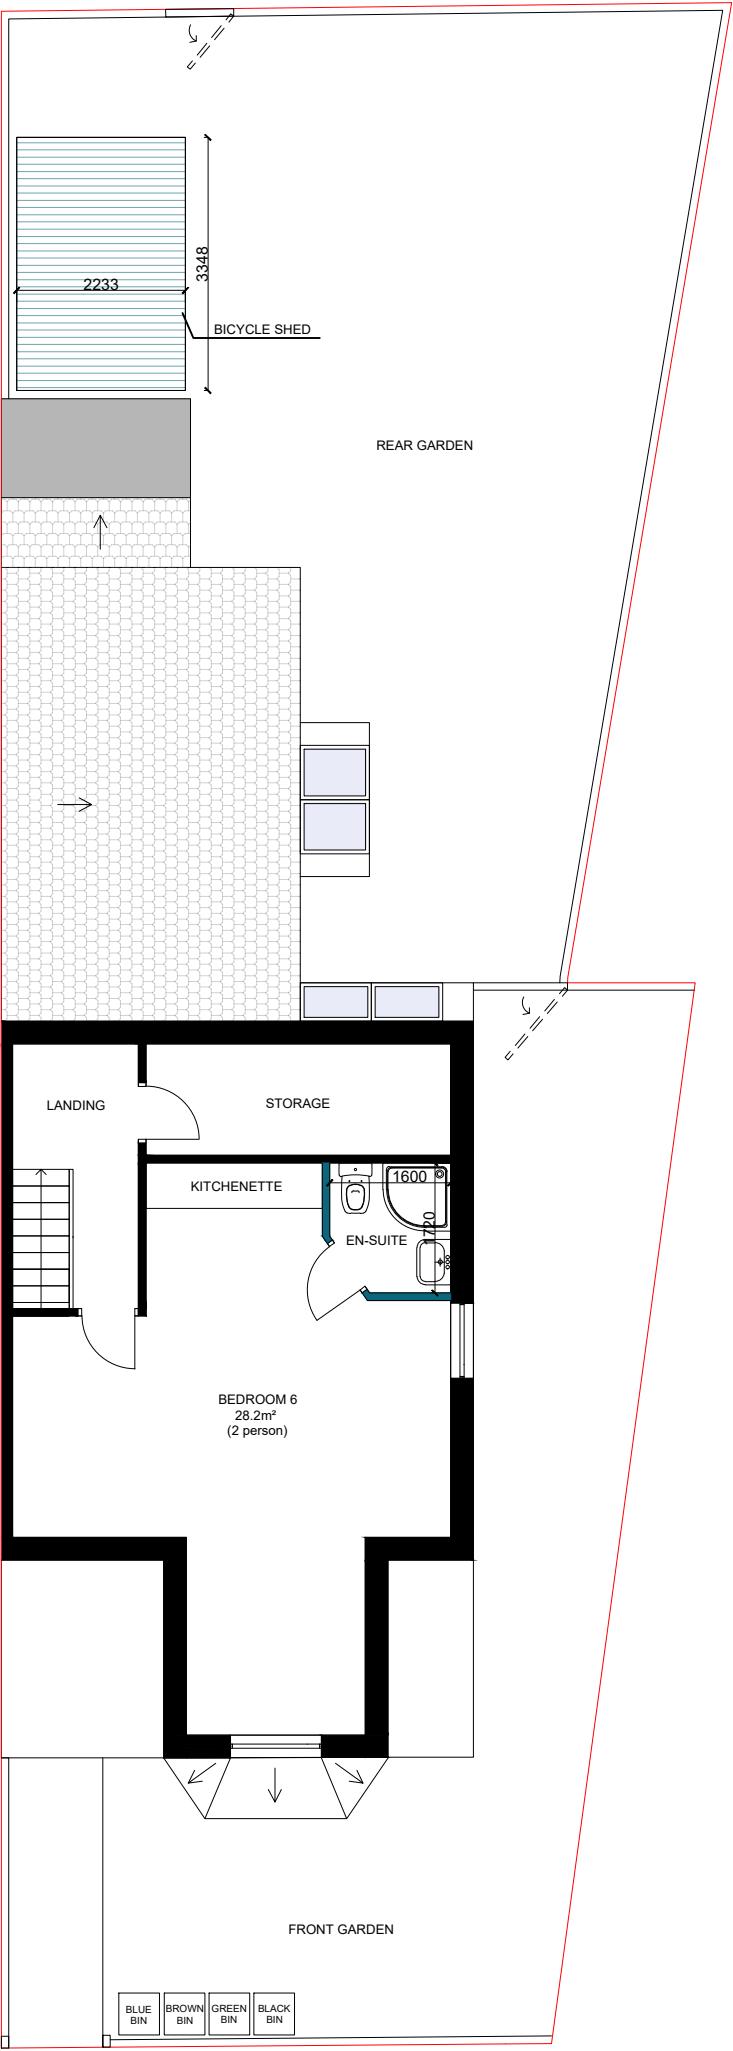

Proposed Loft Plan

Any dimensions shown should be checked on site and discrepancies reported to the Architect prior to construction. Designs are not coordinated with engineer projects. Do not scale for construction purposes.

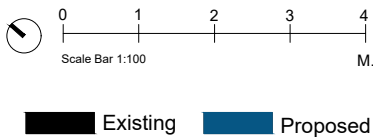

Drawing Name

Proposed Plans

Project Address

27 High Bank, Manchester,
Lancashire, M18 8UL

Drawing No.

27HighBank_
ProposedPlans_V2

Scale

1/100 at A2

Designer

EC

Date

25.06.2024

Drawing No.

05

Revision

V2



Planning By Design Ltd
www.planning-by-design.co.uk
hello@planning-by-design.co.uk