


NOTE:

KEY:

UNIT DEMISE AREA

ALLOCATED ROOF PLANT AREA FOR
UNIT 21 UPPER

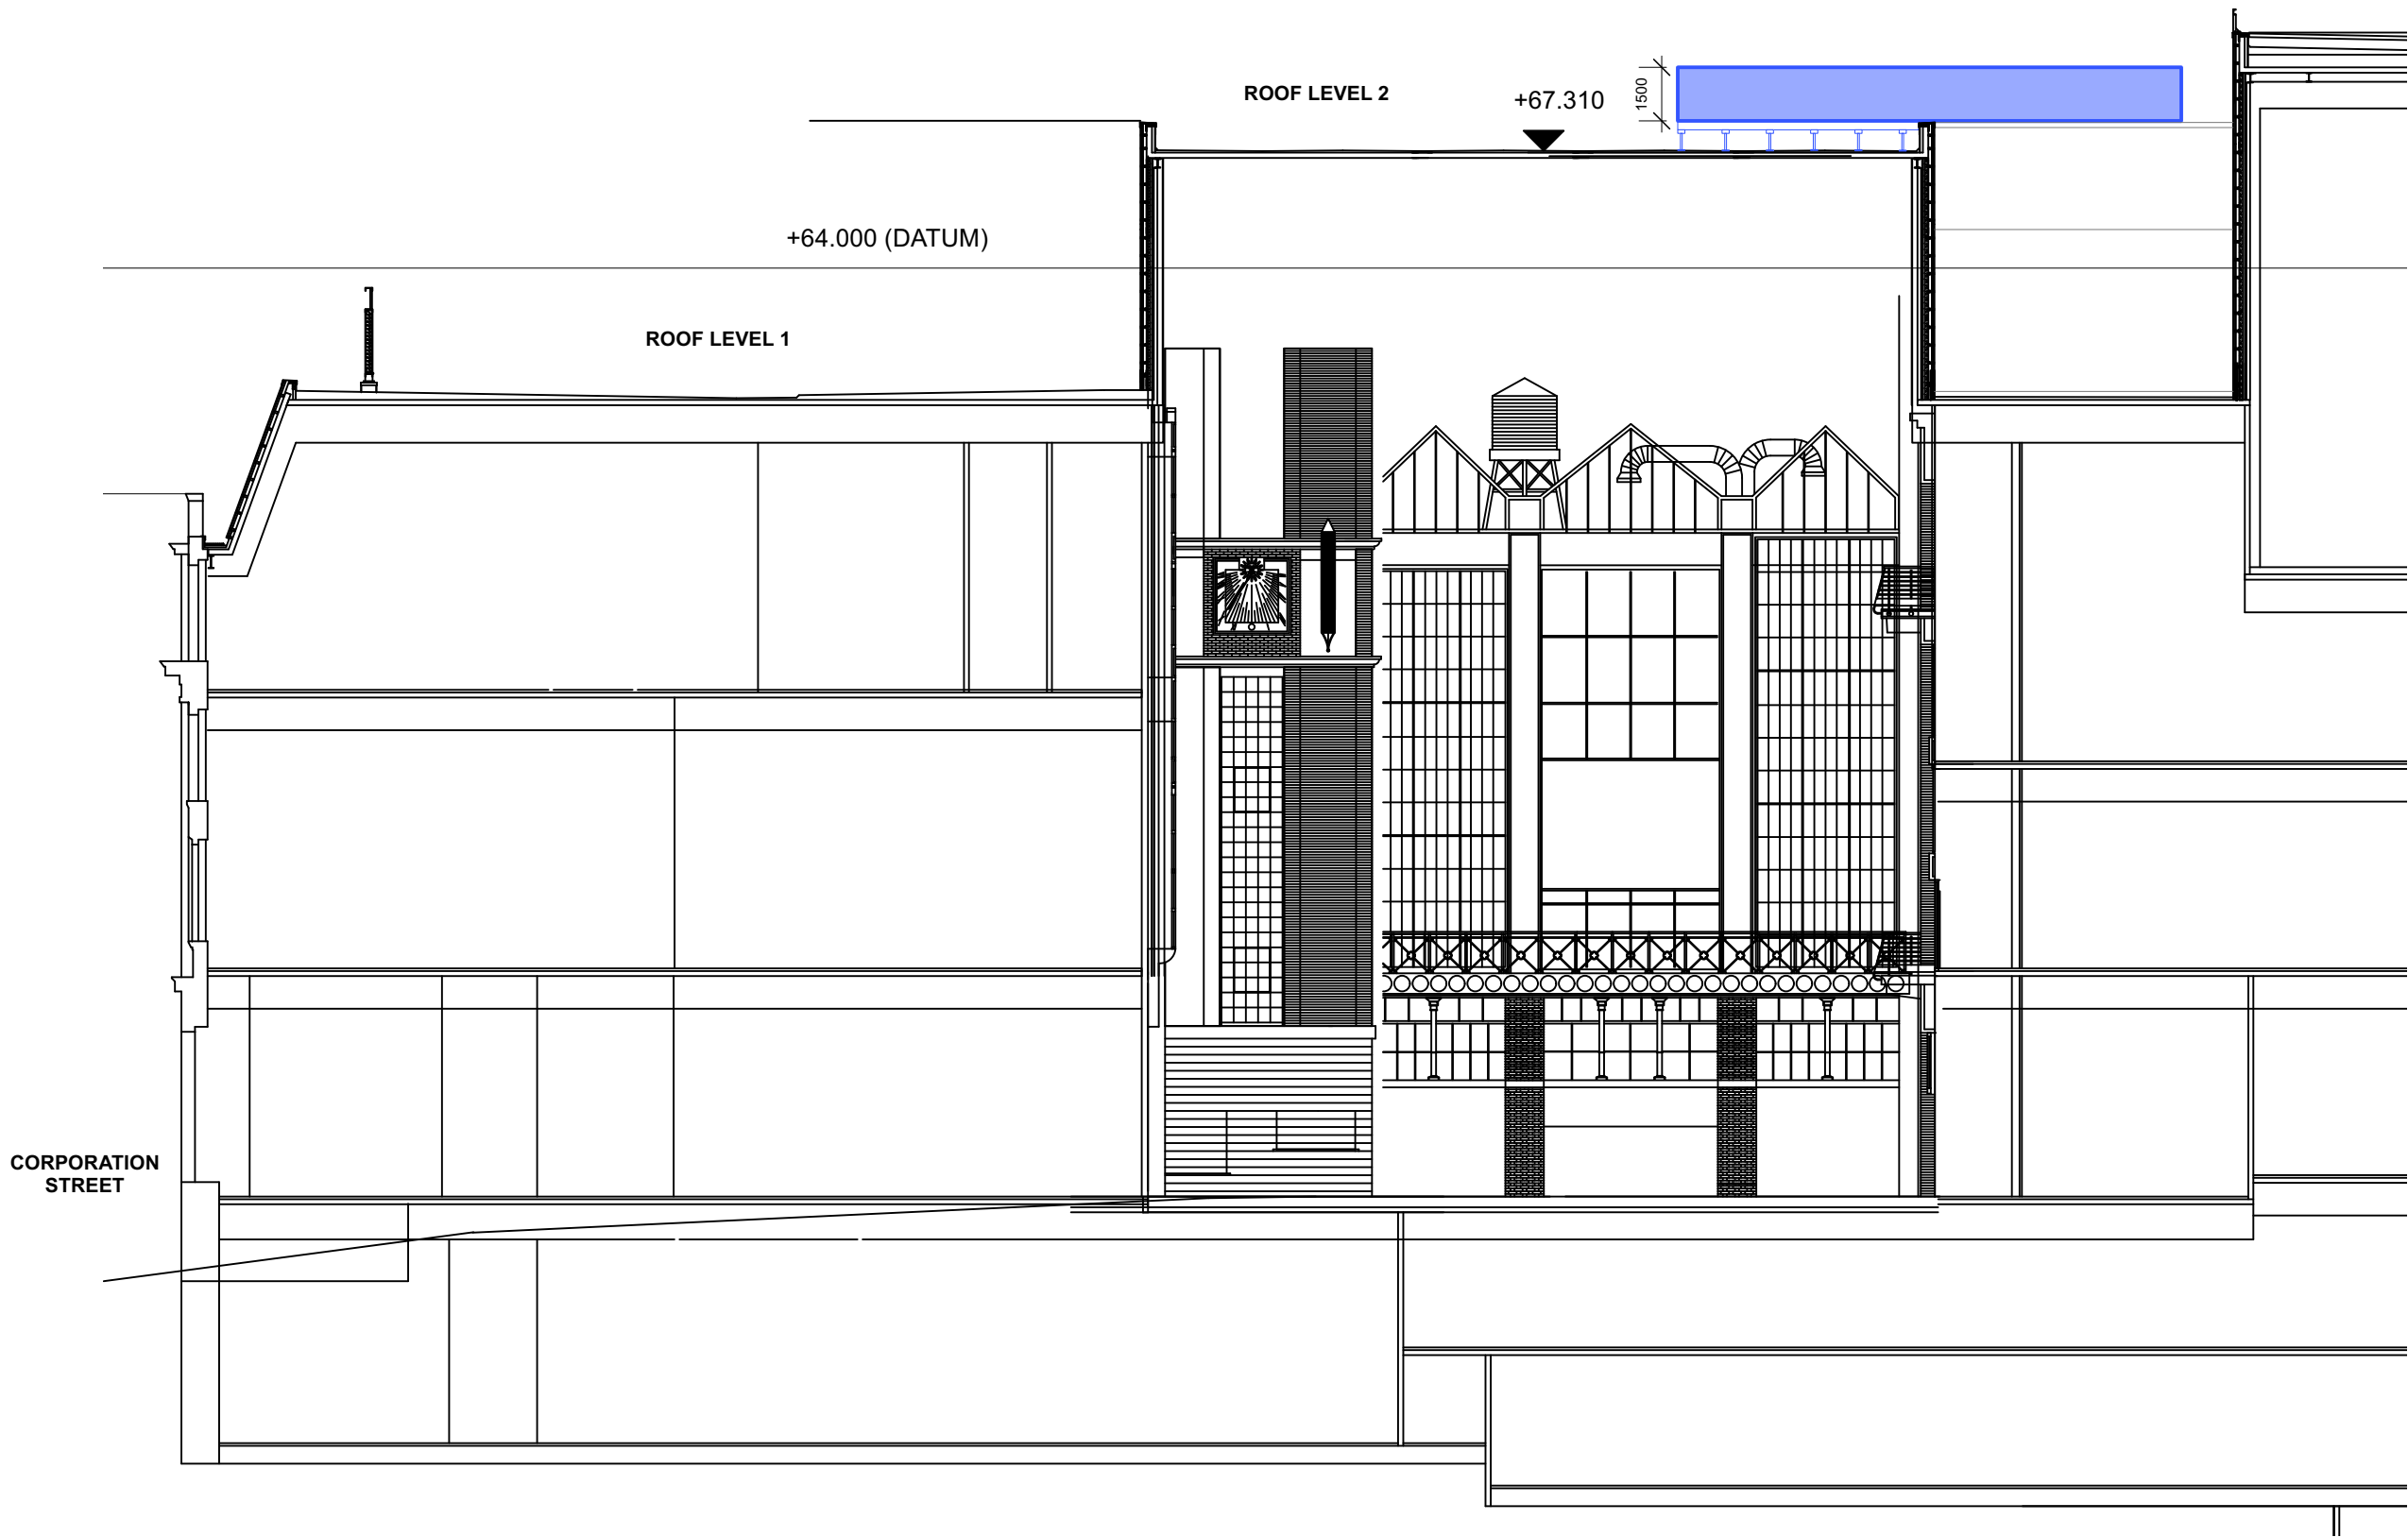

- 07.06.24 ISSUED FOR INFORMATION SW

REV: DATE NOTES DRAWN BY:

Decon.

5-6 Charlotte Road, London, EC2A 3DH

CONCEPT	LEASE	PLANNING/ TENDER	FOR SITE	AS BUILT
---------	-------	---------------------	----------	----------

PROJECT: UNIT 21 UPPER, THE CHASE
PRINTWORKS MANCHESTER
TITLE: ROOF PLANT LOCATION
SECTION B-B
DWG NO. DCN-2311-PL-014

DRAWN BY: SW REVISION: A

DATE: 06.06.24 SCALE: 1:200 @ A3

THIS DRAWING IS NOT TO BE SCALED. ALL DIMENSIONS TO BE CHECKED ON SITE
Figured dimensions only to be used. This drawing is subject to and protected by the
provision of the copyrights acts. Any discrepancies or queries to be notified
immediately. All dimensions to be verified on site

1 PROPOSED BUILDING SECTION B-B
Scale: 1:200

0 2 4 6 8 10 M
SCALE BAR 1:200@A3