



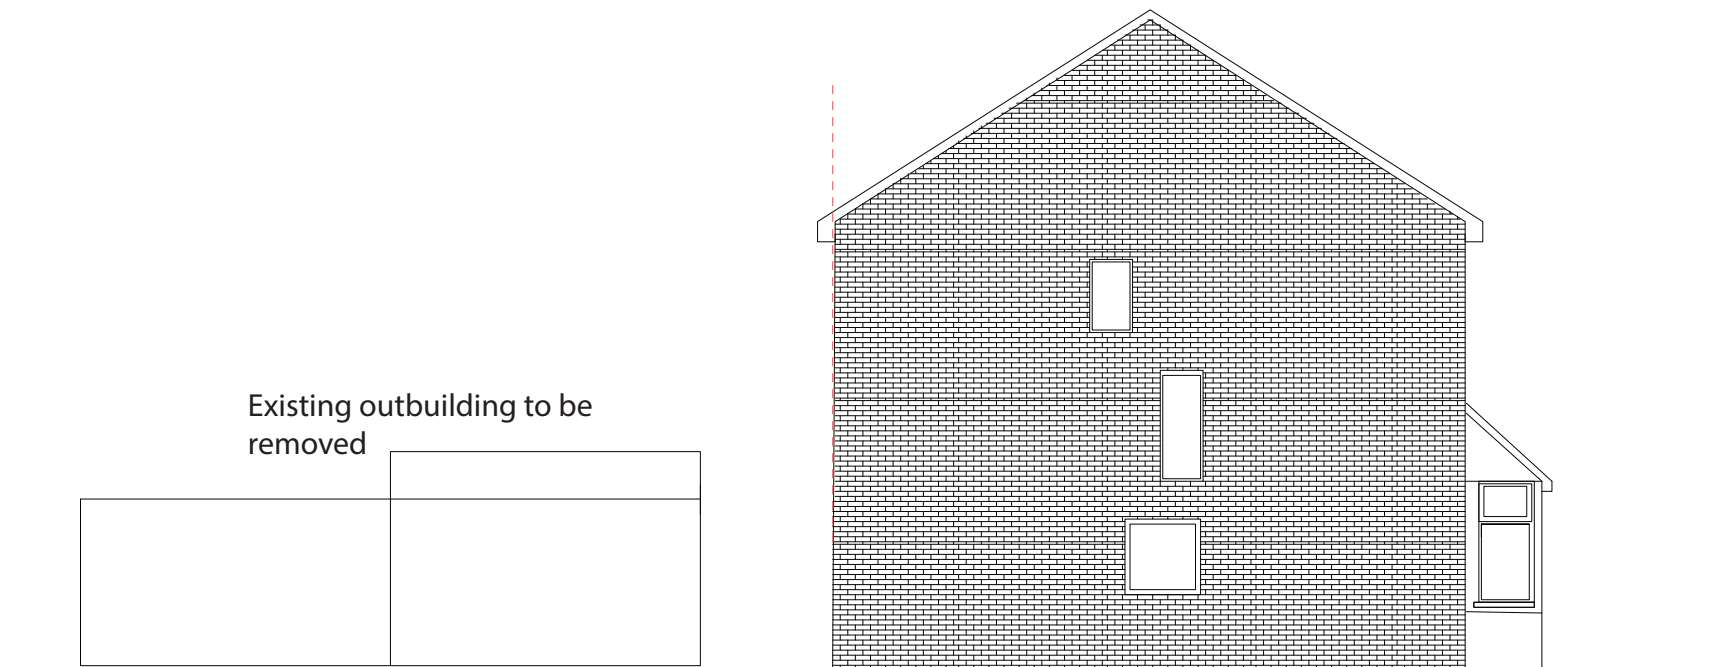


SIDE ELEVATION 1:100 SCALE

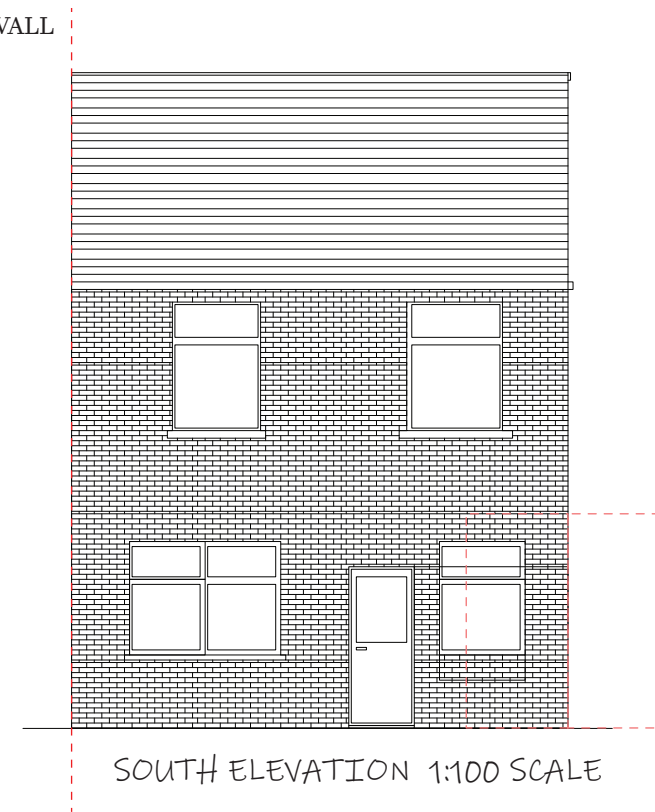


SOUTH ELEVATION 1:100 SCALE

PLANNING PERMISSION
SINGLE STOREY REAR EXTENSION
21 BULLER ROAD MANCHESTER M13 0PP
MOYNUL ISLAM
EXISTING ELEVATIONS SCALE: 1:100 @ A3

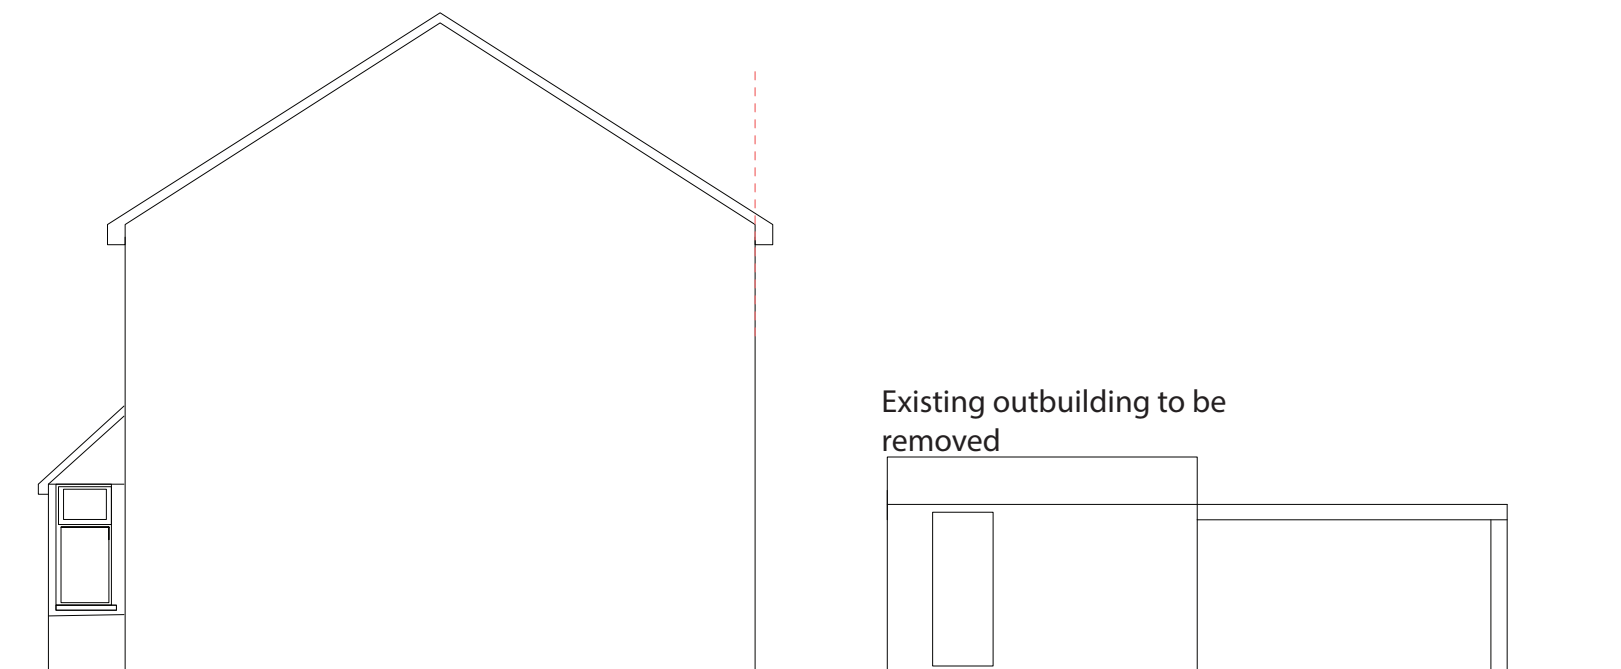

SIDE ELEVATION 1:100 SCALE

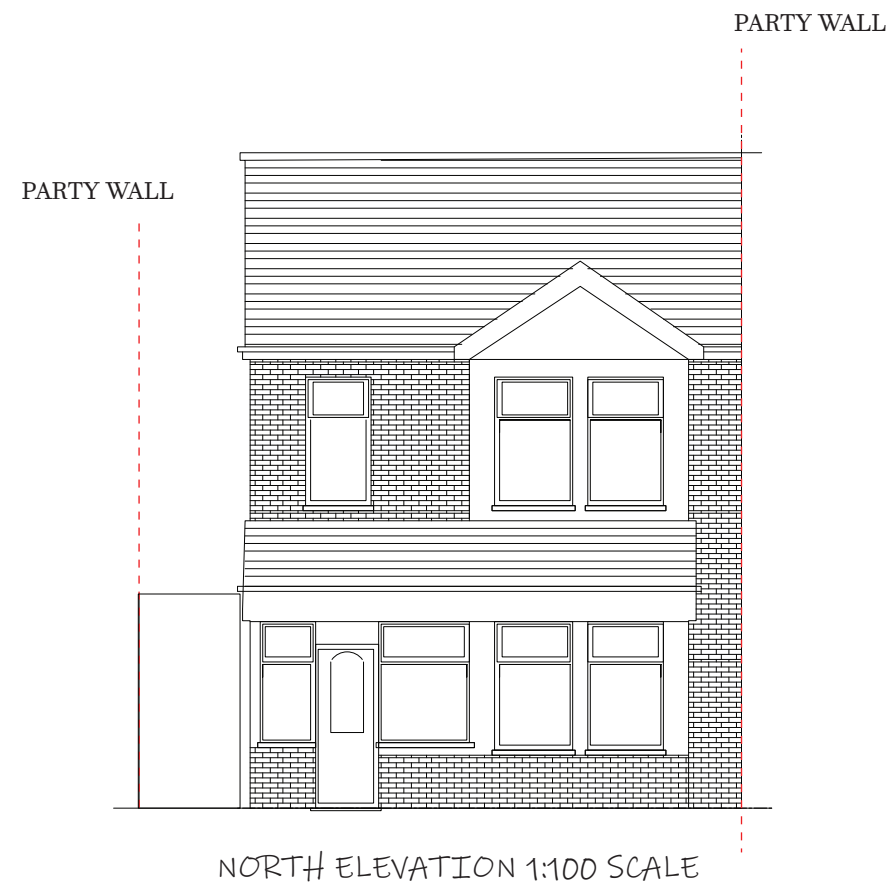

NORTH ELEVATION 1:100 SCALE