




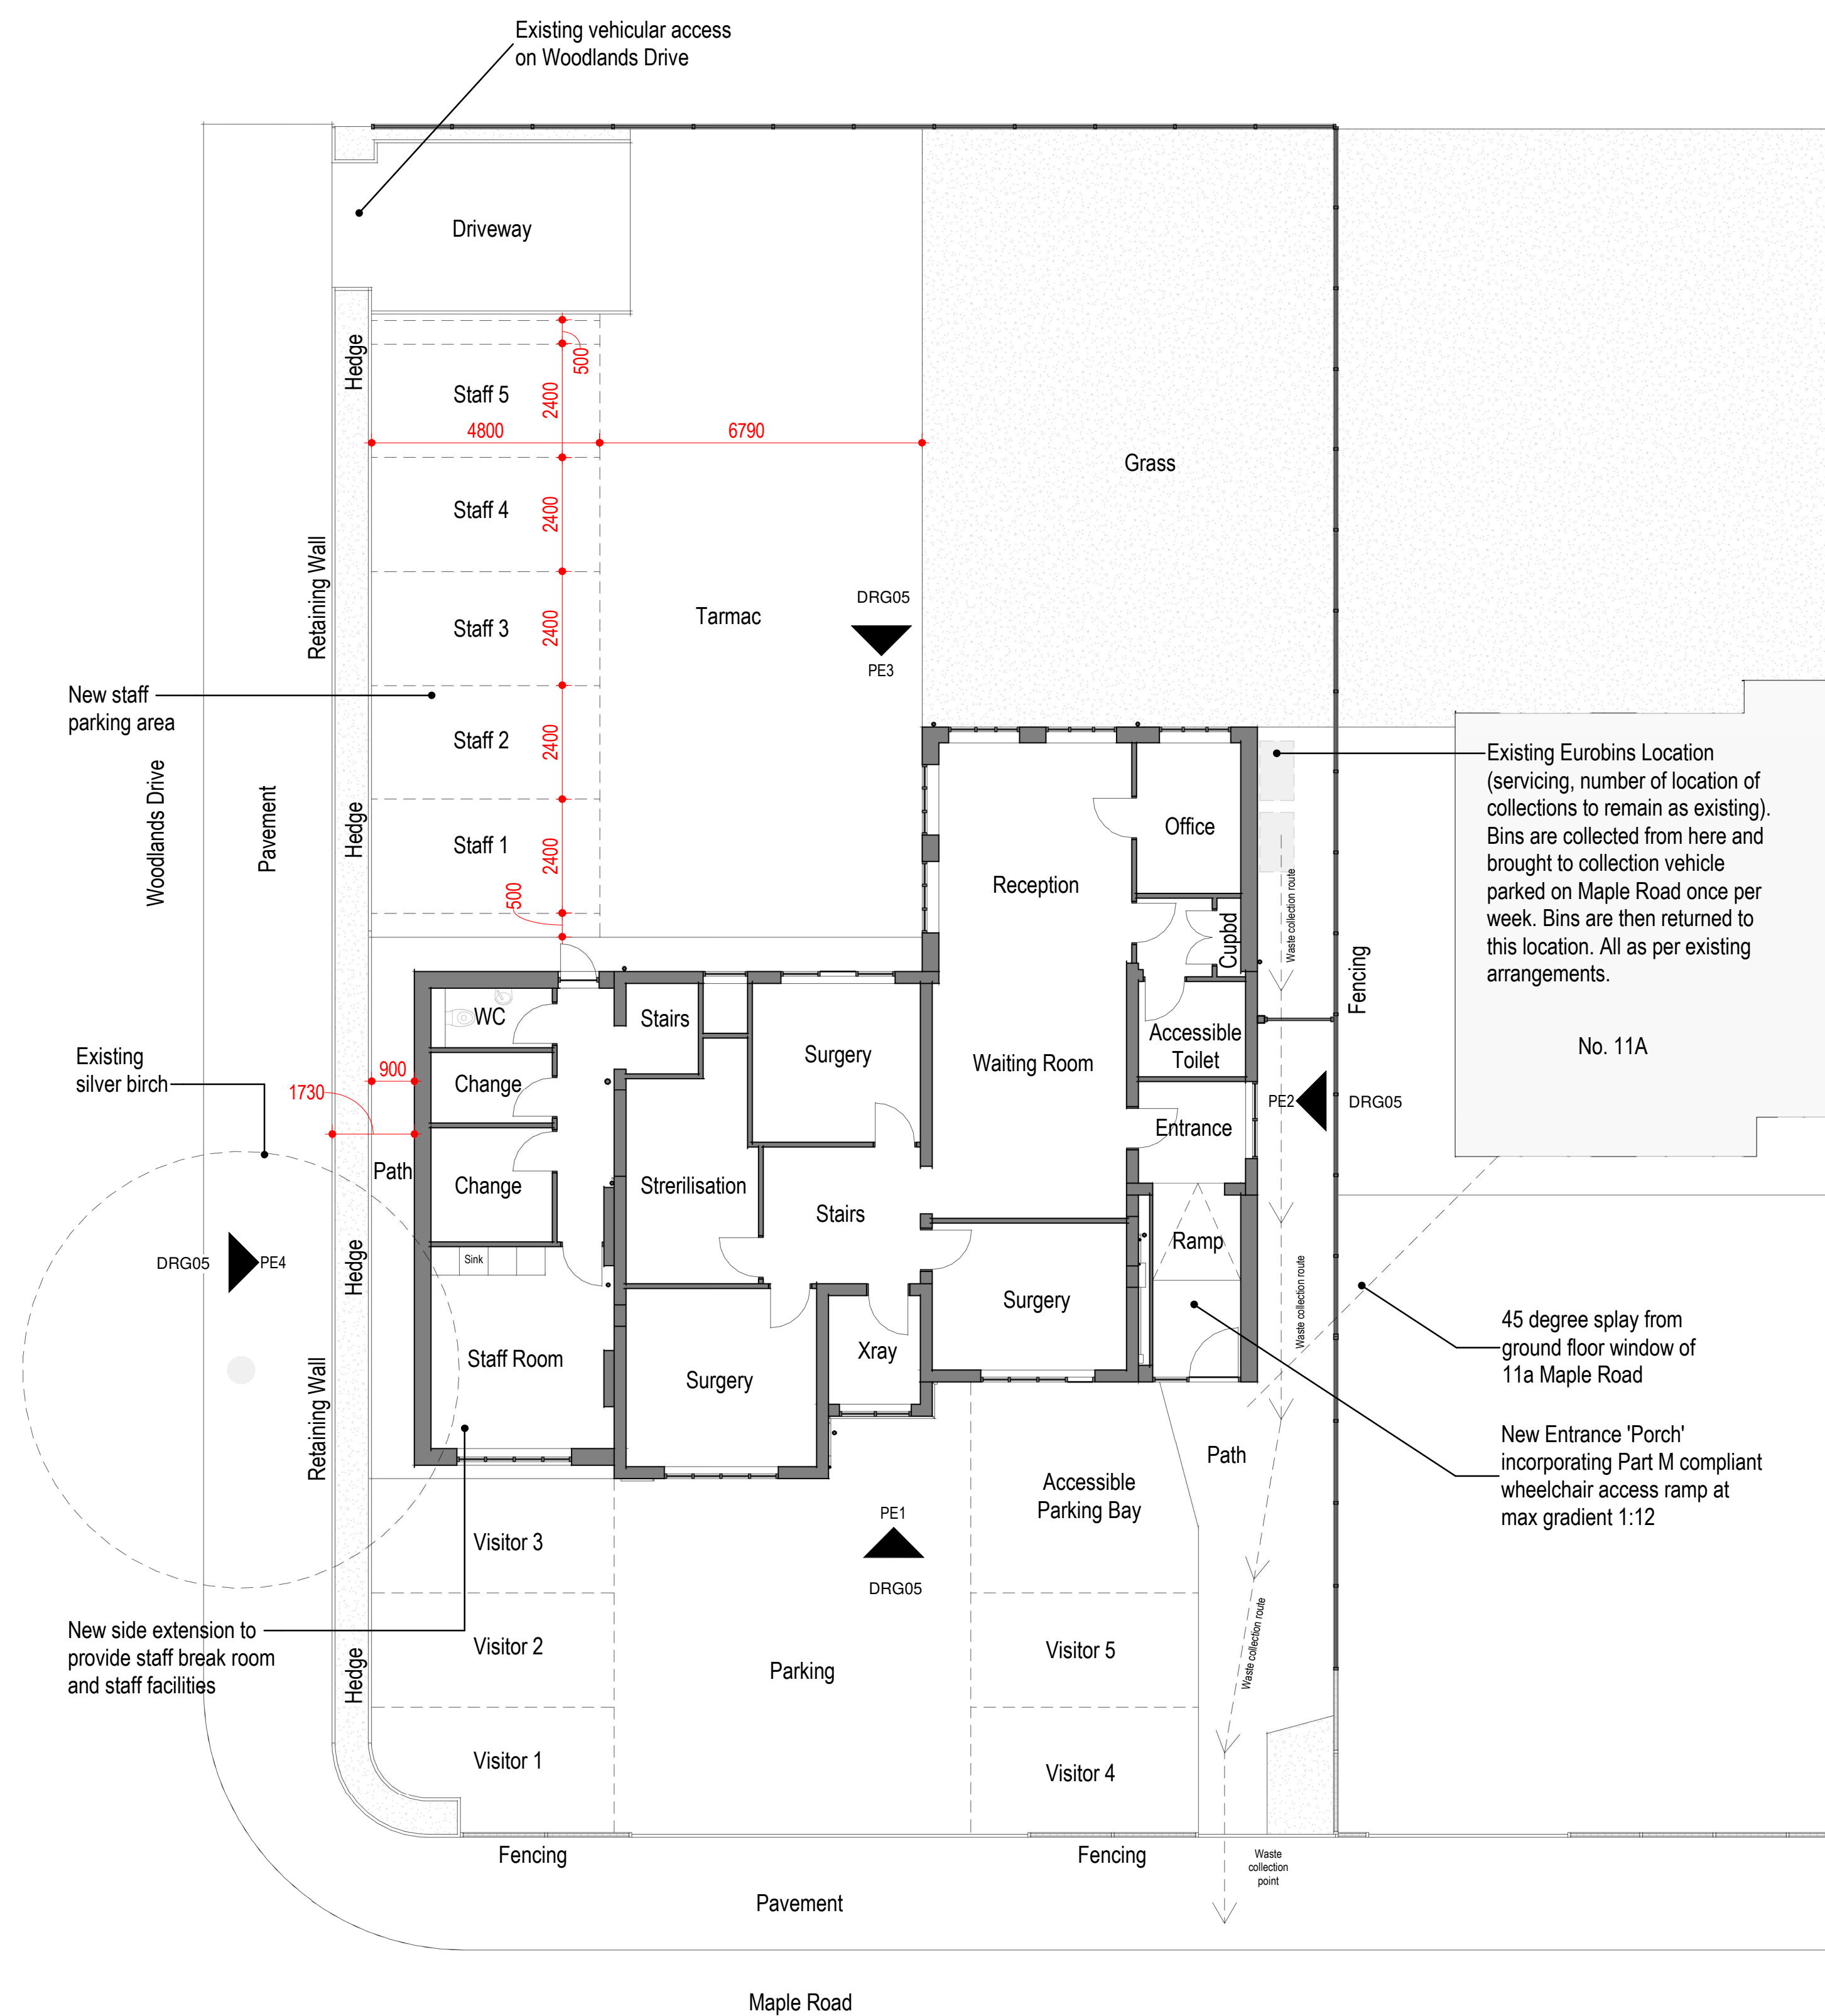

Proposed Ground Floor
Scale 1 : 100

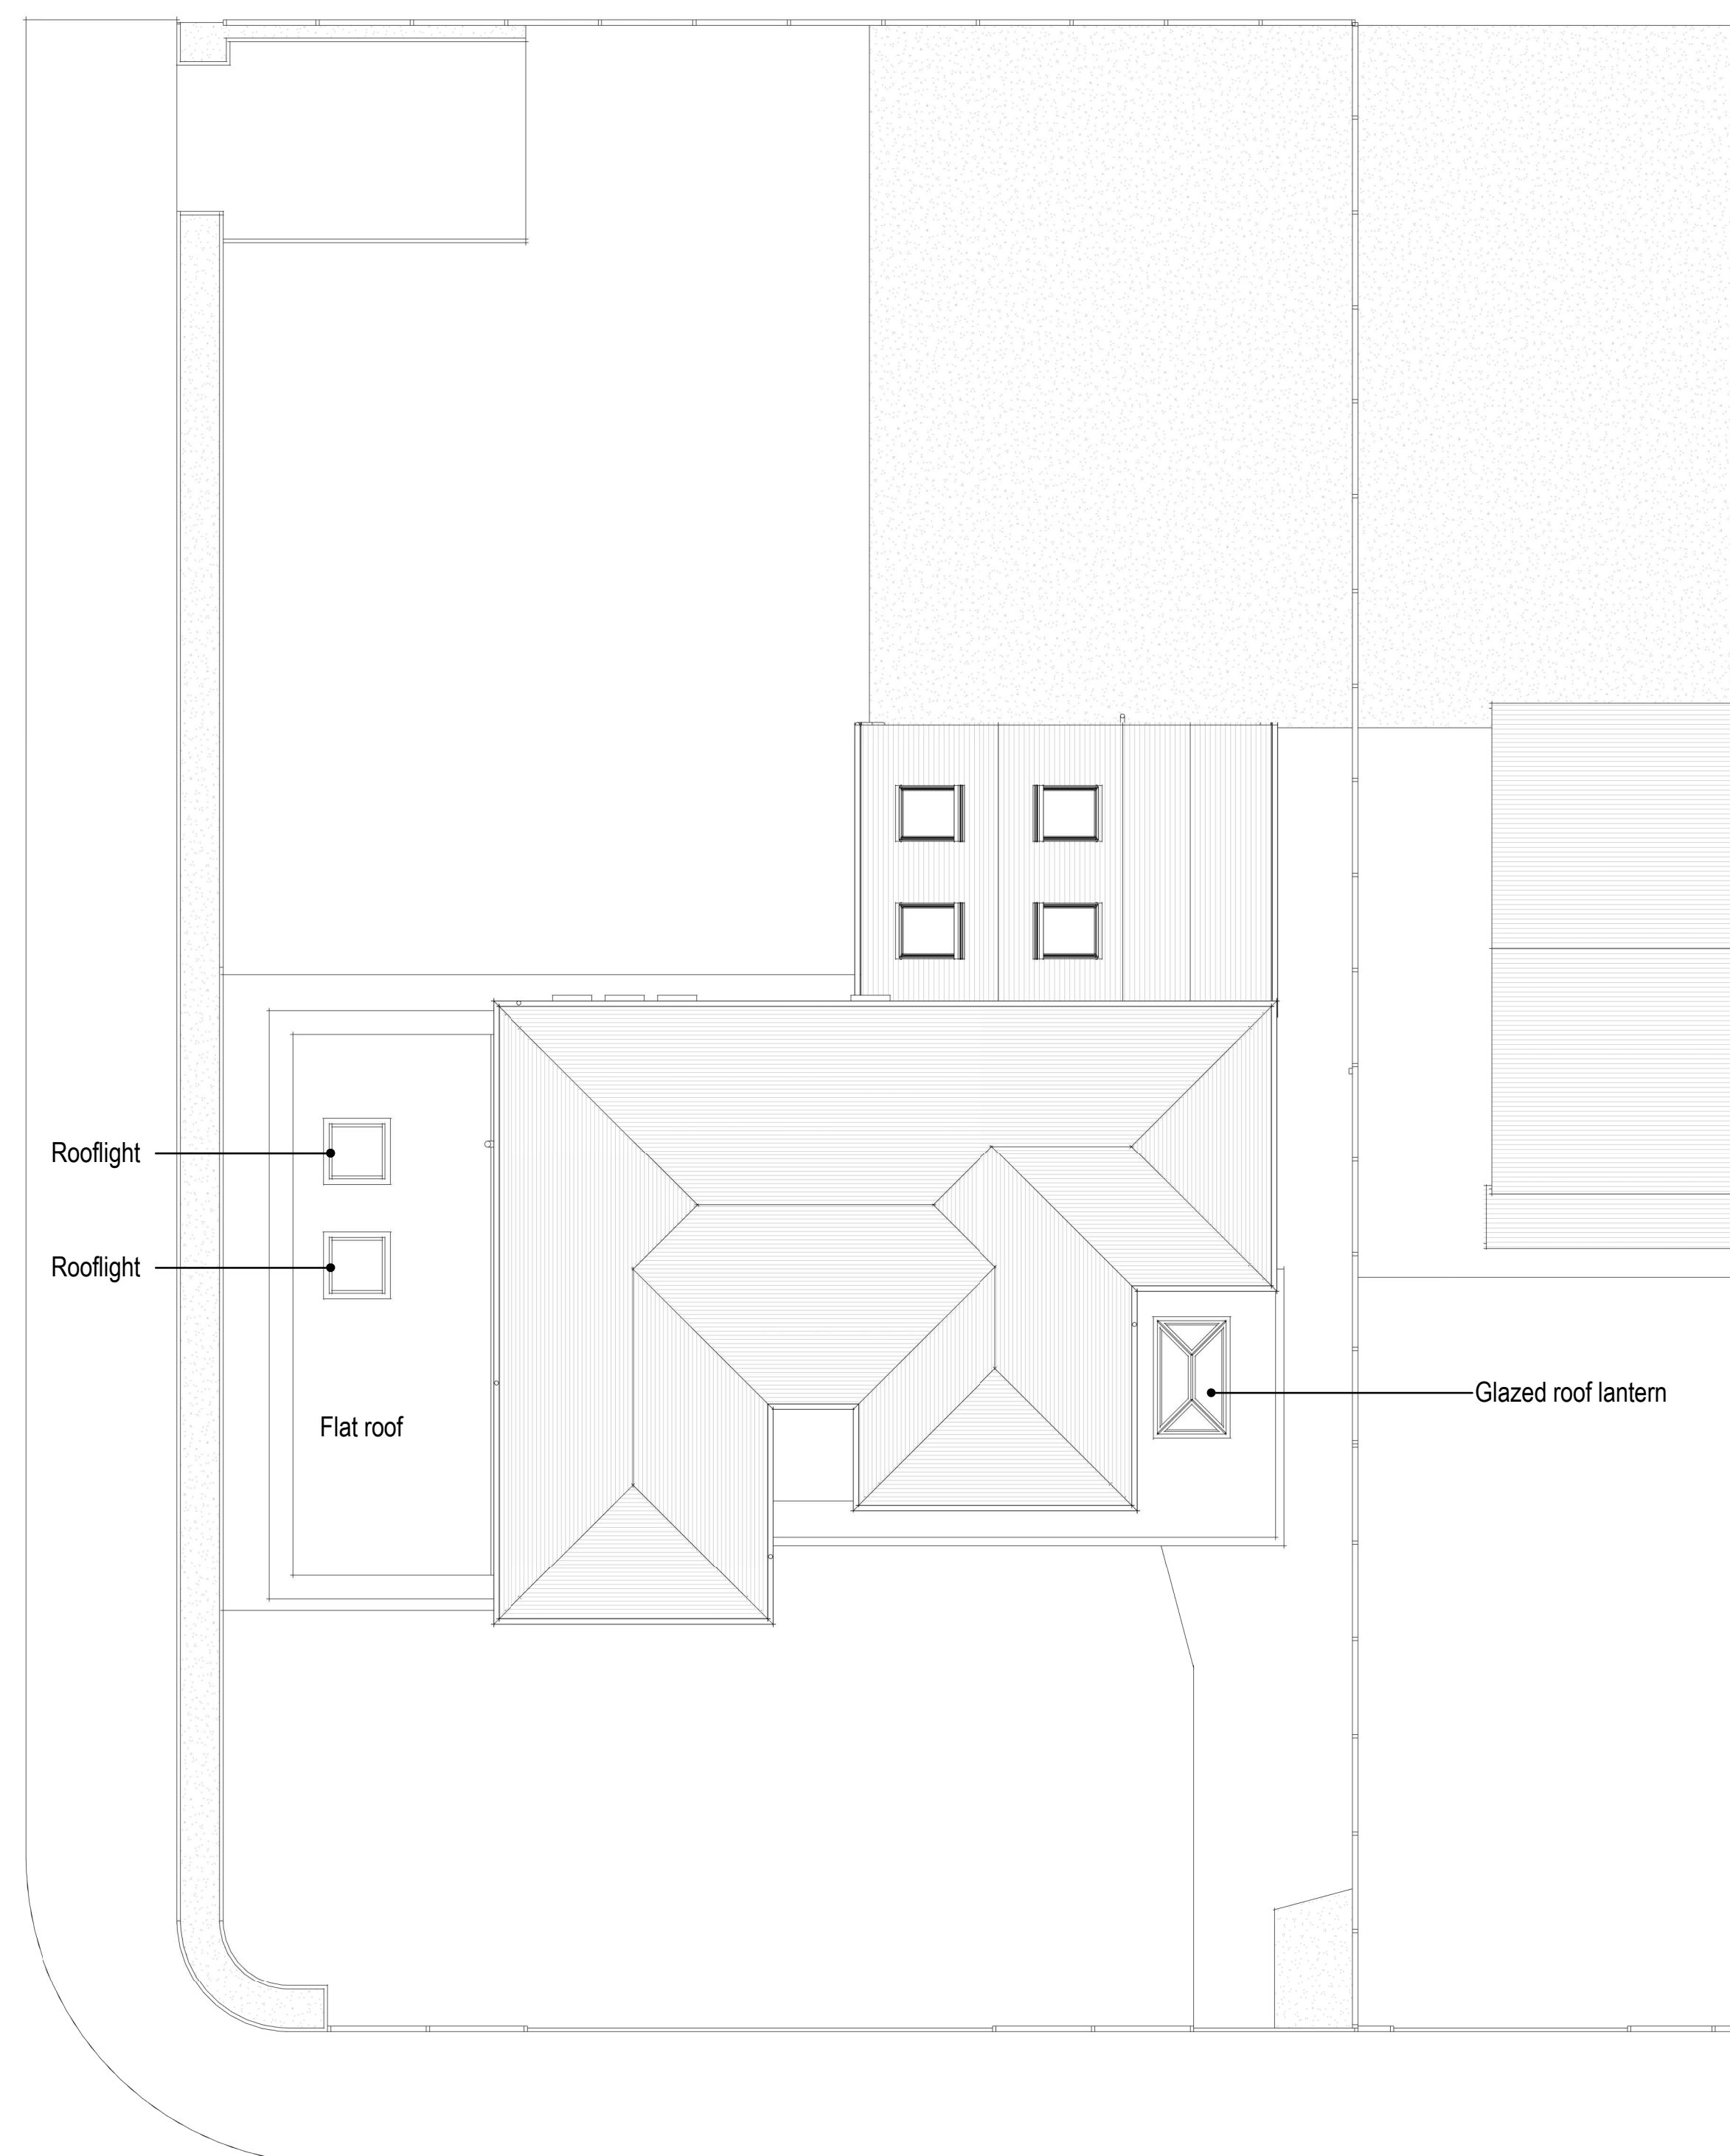

Proposed Roof Plan
Scale 1 : 100

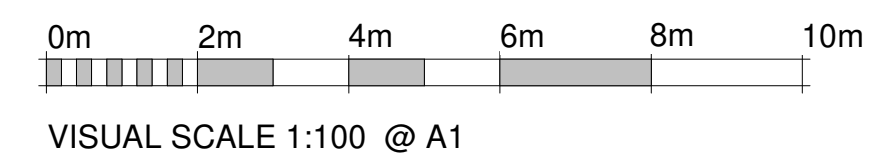

Notes:

- This drawing is copyright.
- Do not scale dimensions from this drawing.
- This drawing is to be read in conjunction with all other relevant drawings.
- All discrepancies on this drawing are to be reported to the architect.
- Do not modify any element of this drawing.
- Use drawing only for purpose(s) issued.

Rev	Date	Revision Notes	Dn	Rv
<p>Client</p> <p>Maple Dental Care Ltd</p>				
<p>Project</p> <p>11 Maple Rd M23 9HN</p>				
<p>Drawing Title</p> <p>Proposed Plans</p>				
Job Number		Drawing Originated Date		
Scale@A1 1: 100		Purpose		
Drawing Number				Revision
DRG04				