

NOTES



DO NOT SCALE FROM THIS DRAWING.
ALL DIMENSIONS TO BE CHECKED ON SITE.
(DRAWINGS MAYBE SCALED FOR LOCAL AUTHORITY & PLANNING PURPOSE ONLY)
COPYRIGHT PROTECTED.

ORIGINAL A1

FOR PLANNING
DO NOT USE FOR CONSTRUCTION

CONSULTANT REFERENCES IN DRAWING:

STRUCTURAL - REF/REVISION

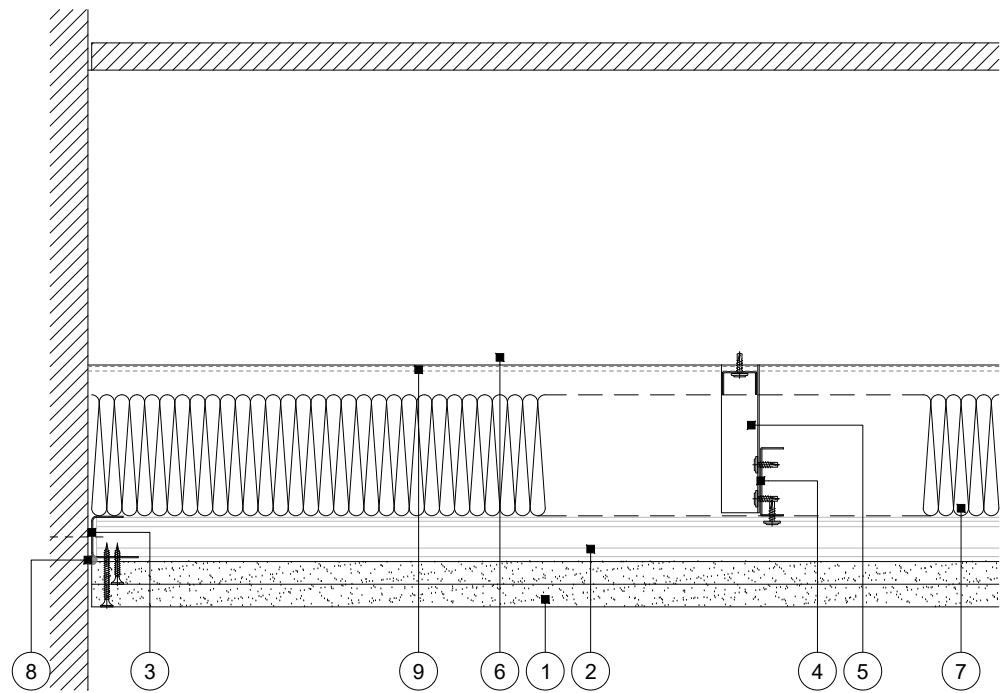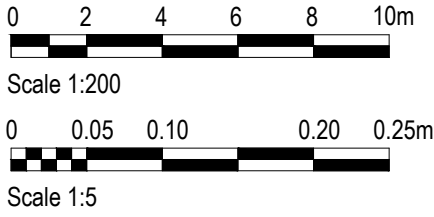


GYPCEILING MF


07 NEW FIRE RATED CEILING DETAILS
420 SCALE - 1:5 @ A1 AS PROPOSED

CT-01	
TYPICAL PARTITION HEAD RESTRAINT DETAIL	
1	TWO LAYERS 15mm GYPROC PLASTERBOARD OR GLASROC SPECIALIST BOARD FIXED WITH SUITABLE BRITISH GYPSUM SCREWS AT 230mm CENTERS IN FIELD OF BOARD AND50mm CENTERS AT BOARD ENDS
2	GYPFRAME MF5 CEILING SECTIONS AT MAX. 450mm CENTERS FIXED TO EACH MF7 WITH TWO SUITABLE BRITISH GYPSUM WAFER HEAD SCREWS OR MF9 CONNECTING CLIP
3	GYPFRAME MF6 PERIMETER CHANNEL SUITABLY FIXED TO WALL AT 600mm CENTERS
4	GYPFRAME MF7 PRIMARY SUPPORT CHANNELS AT SPECIFIED CENTERS
5	GYPFRAME FE41 STEEL ANGLE HANGERS AT SPECIFIED CENTERS FIXED TO MF7 WITH TWO SUITABLE BRITISH GYPSUM WAFER HEAD SCREWS AND FIXED JOISTS WITH TWO SUITABLE BRITH5 GYPSUM SCREWS TO THE UNDERSIDE OF JOIST
6	TIMBER JOIST FLOOR WITH WOOD BOARD FLOORING
7	ISOVER INSULATION WHERE REQUIRED
8	GYPROC SEALANT FOR OPTIMUM SOUND INSULATION
9	EXISTING TIN CEILING TO SIT BELOW TIMBER JOISTS


CT-02	
TYPICAL PARTITION HEAD RESTRAINT DETAIL	
EXTENT OF EXISTING LATH AND PLASTER CEILING THAT CURRENTLY ACHIEVES 60 MINUTE FIRE RATING TO BE RETAINED.	

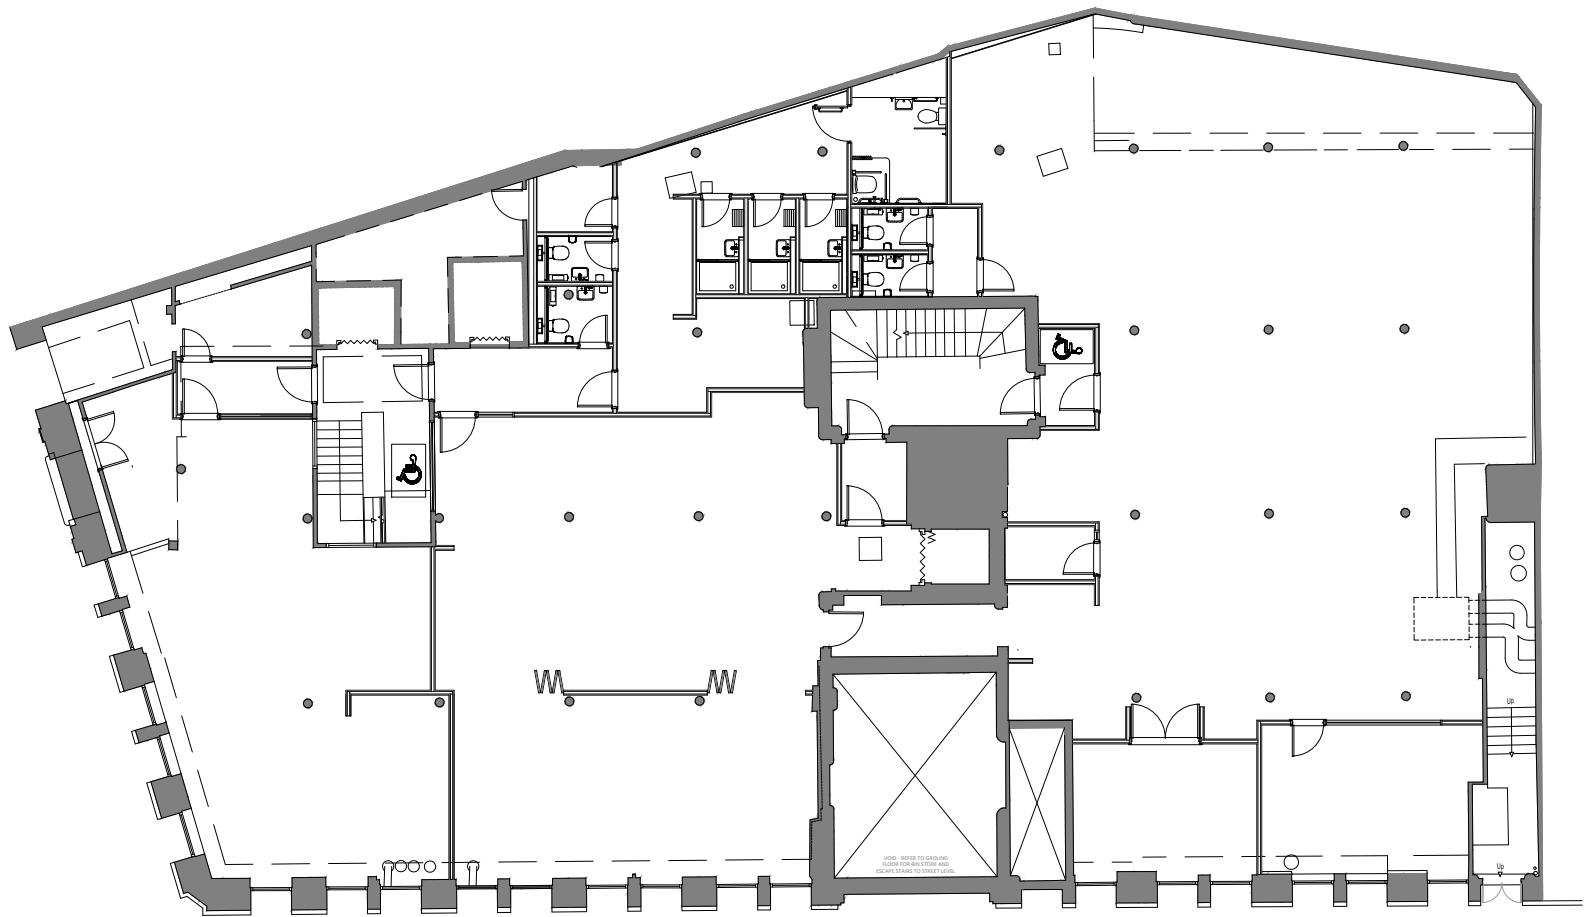


01 BASEMENT FLOOR PLAN
420 SCALE - 1:200 @ A1 AS PROPOSED

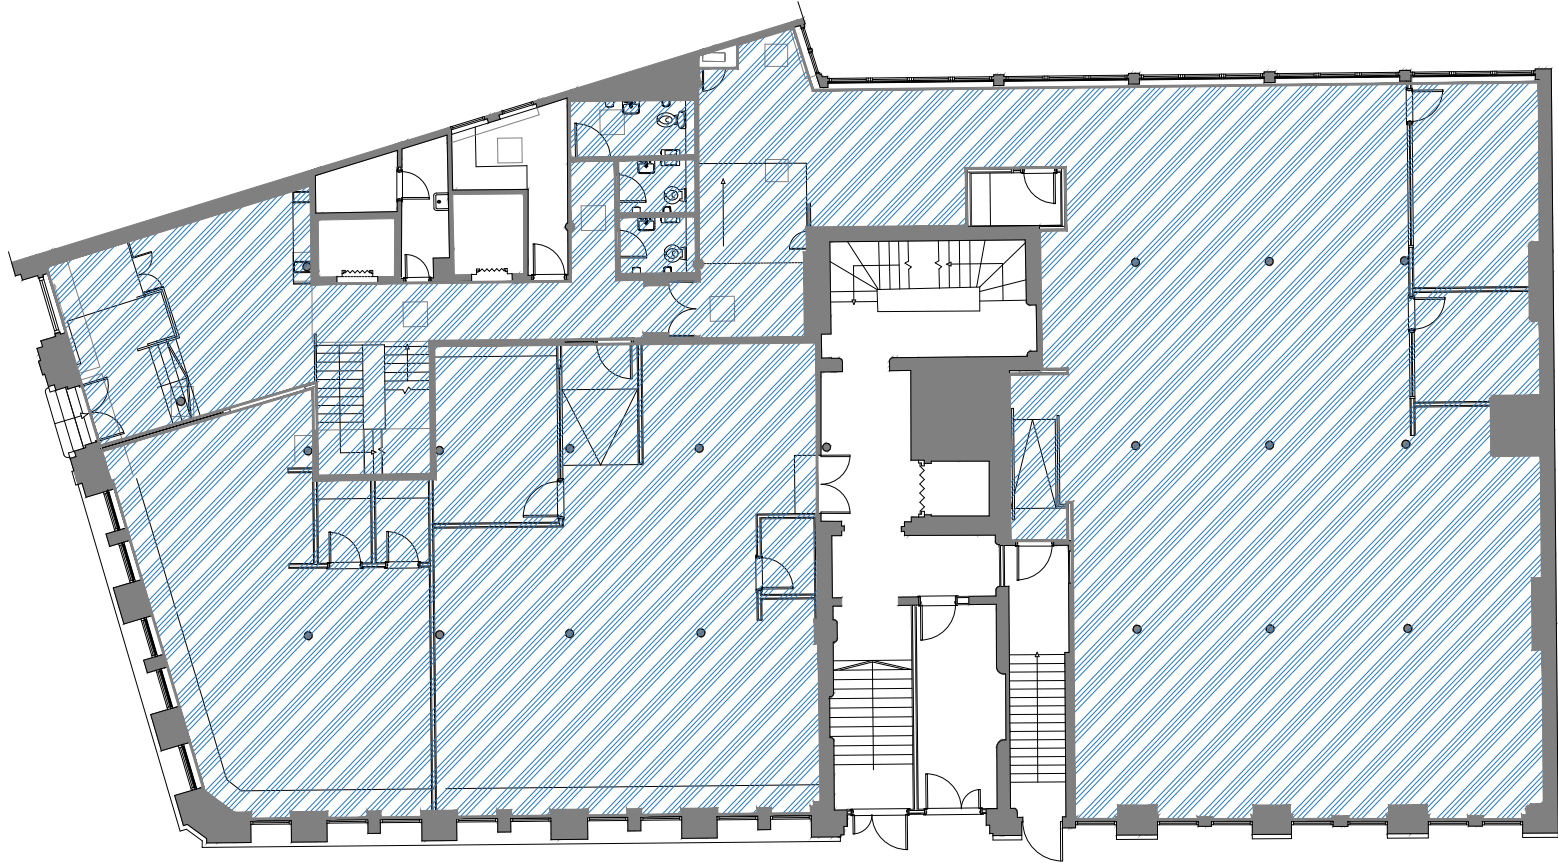


02 GROUND FLOOR PLAN
420 SCALE - 1:200 @ A1 AS PROPOSED

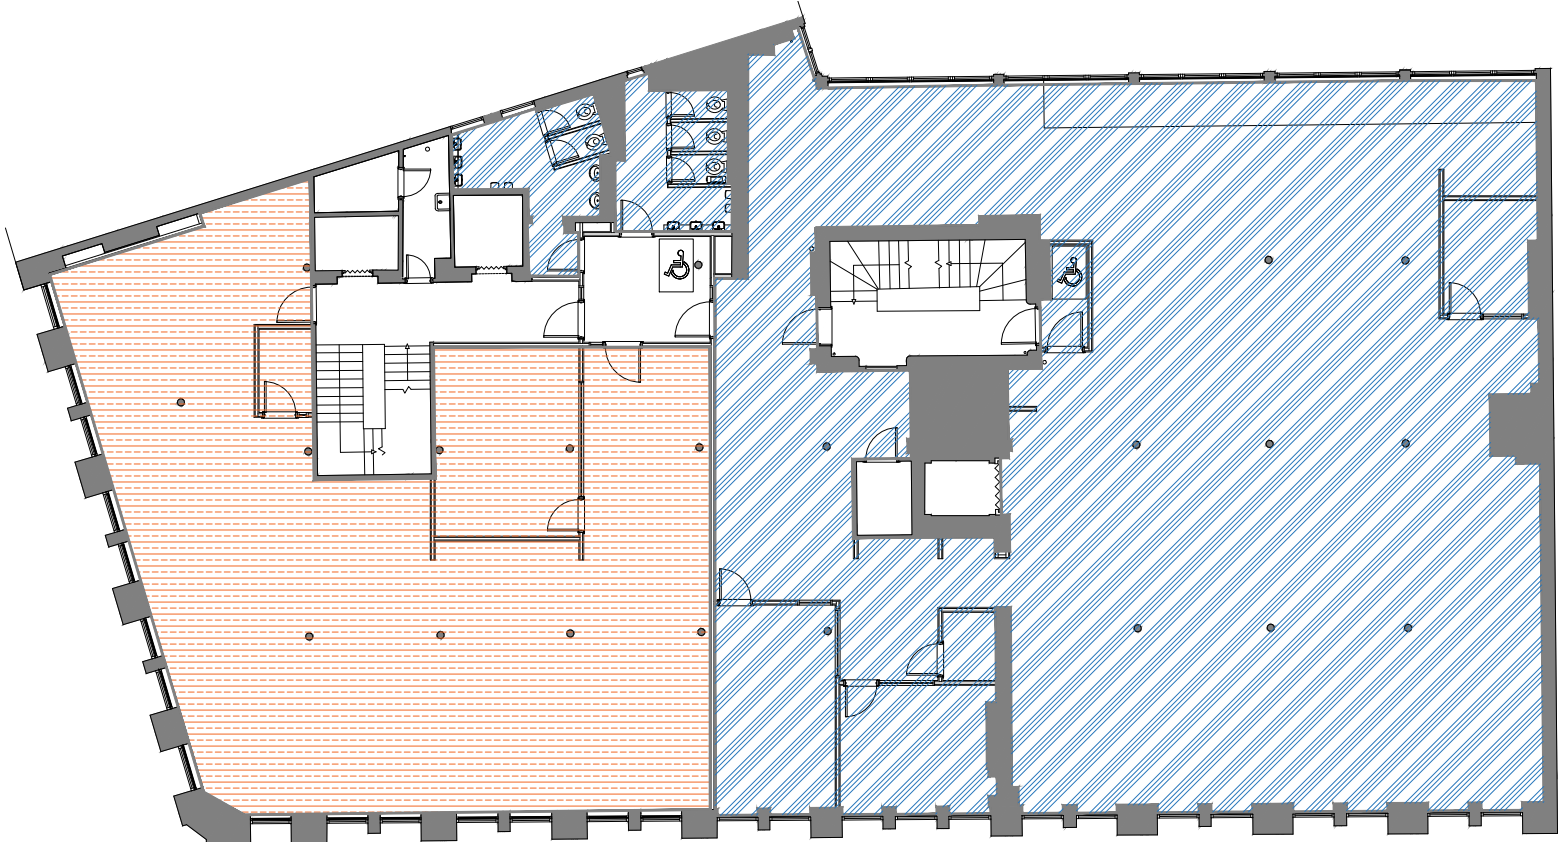


03 FIRST FLOOR PLAN
420 SCALE - 1:200 @ A1 AS PROPOSED

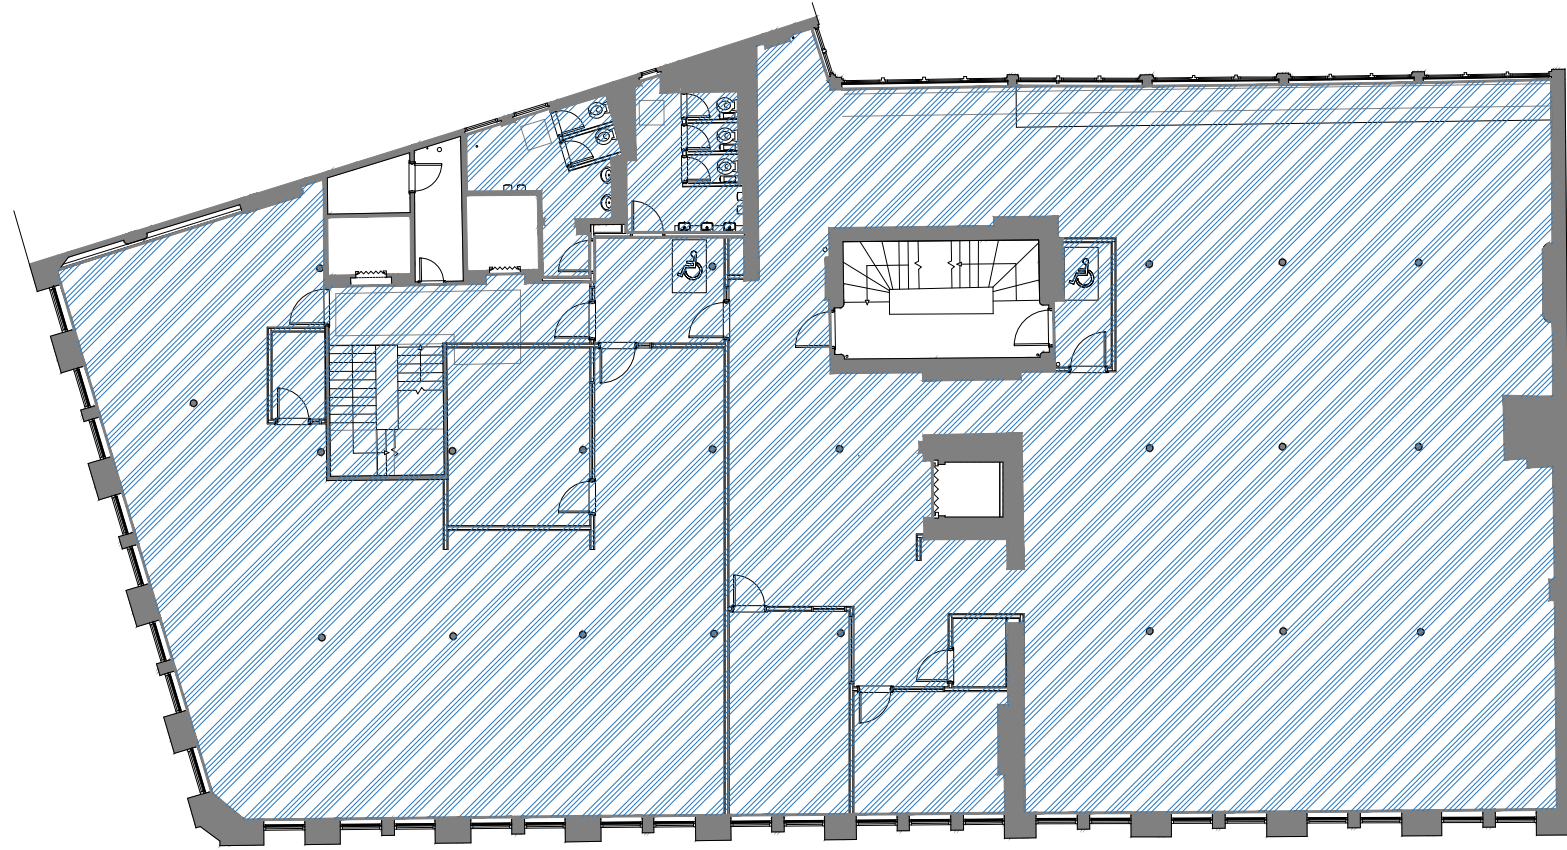

04 SECOND FLOOR PLAN
420 SCALE - 1:200 @ A1 AS PROPOSED

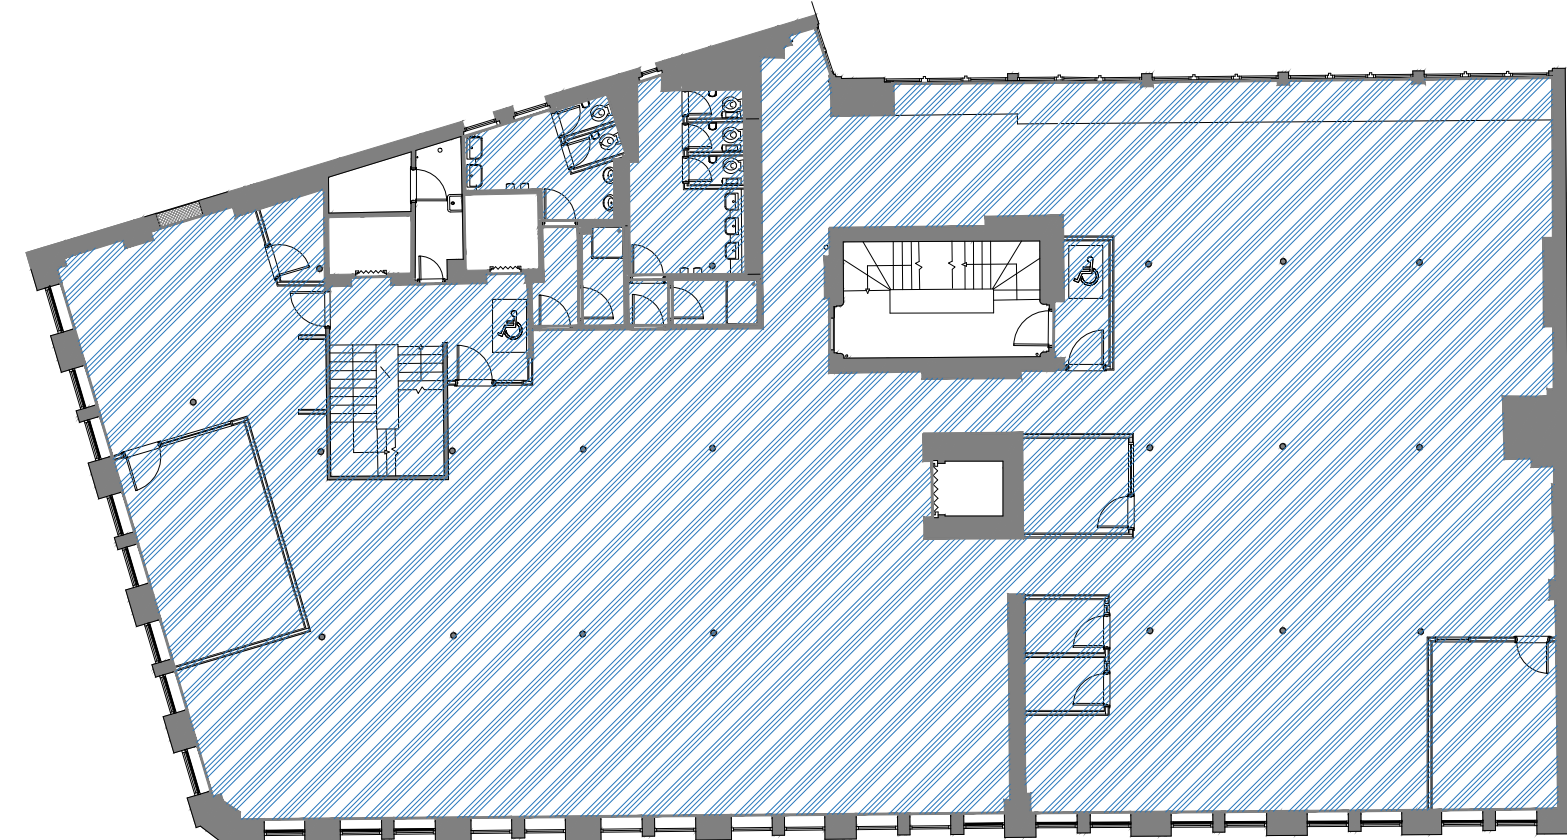

05 THIRD FLOOR PLAN
420 SCALE - 1:200 @ A1 AS PROPOSED

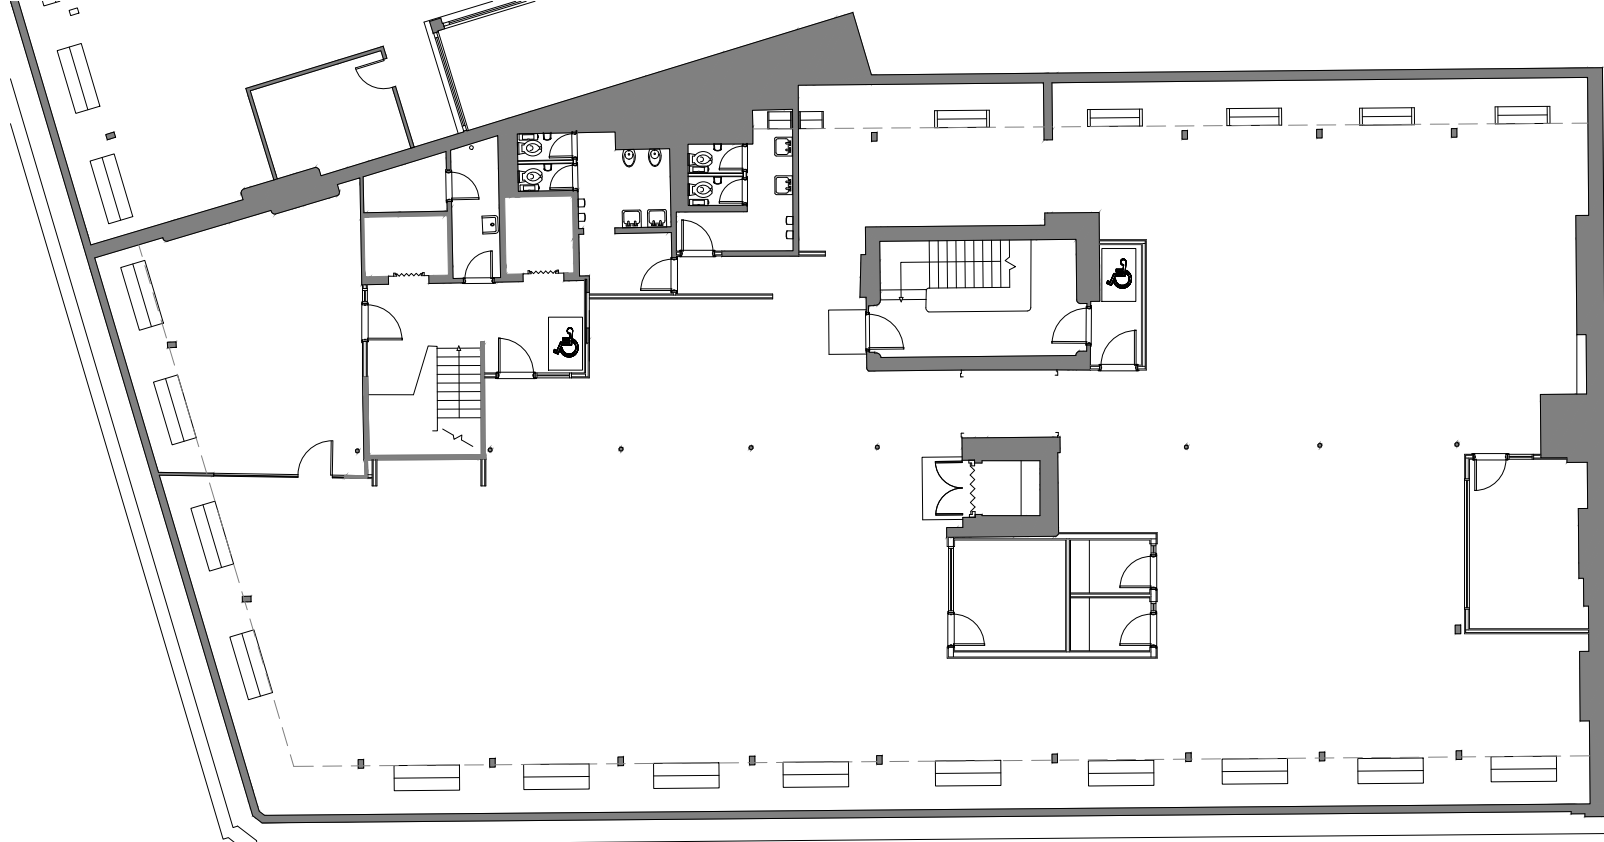

06 FOURTH FLOOR PLAN
420 SCALE - 1:200 @ A1 AS PROPOSED

3.00	05/04/24	ISSUED FOR PLANNING	JW	ARB
REV	DATE	DESCRIPTION	DRAWN	CHECKED

A

X

I

bruntwood

SciTech

ADDRESS : 4th FLOOR CALICO 55-55 MOSLEY STREET, MANCHESTER, M2 3HQ

TELEPHONE : +44 (0)161 879 7357

EMAIL : www.axi.studio

COMPANY No : 11847325

CLIENT

117 - 119
PORTLAND STREET
MANCHESTER

DRAWING REFERENCE

NEW FIRE RATED CEILING DETAILS
AND LOCATION PLANS
AS PROPOSED

JOB REFERENCE

23 - 192

DRAWING SCALE

VAR@A1

DATE

28/03/24

DRAWN

ARB

CHECKED

FWE

DRAWING REFERENCE

AXI - 420

STAGE

3

REV

00