


DO NOT SCALE OR MEASURE FROM THIS DRAWING.
ALL DIMENSIONS ARE TO BE CHECKED BY SITE MEASUREMENTS
AND ANY DISCREPANCIES TO BE REPORTED IMMEDIATELY TO
JW LEES LTD PROPERTY DEPARTMENT.

THIS DRAWING MUST BE READ IN CONJUNCTION WITH ALL
OTHER JW LEES LTD DRAWINGS, SUBCONTRACTORS AND
OTHER CONSULTANTS DRAWINGS AND TOGETHER WITH ANY
SPECIFICATIONS AND OTHER CONTRACT DOCUMENTS.

Existing projecting sign nr 1 to be removed
and replaced with new internally illuminated
projecting sign

Existing projecting sign nr 2 to be removed
and replaced with new internally illuminated
projecting sign

EXISTING PART FRONT ELEVATION

 


Existing 2 nr internally illuminated menu
signs to be removed and replaced with new


Existing projecting signs (2 nr) to be removed and
replaced with new internally illuminated projecting sign

duttons

EXISTING PART SECTION

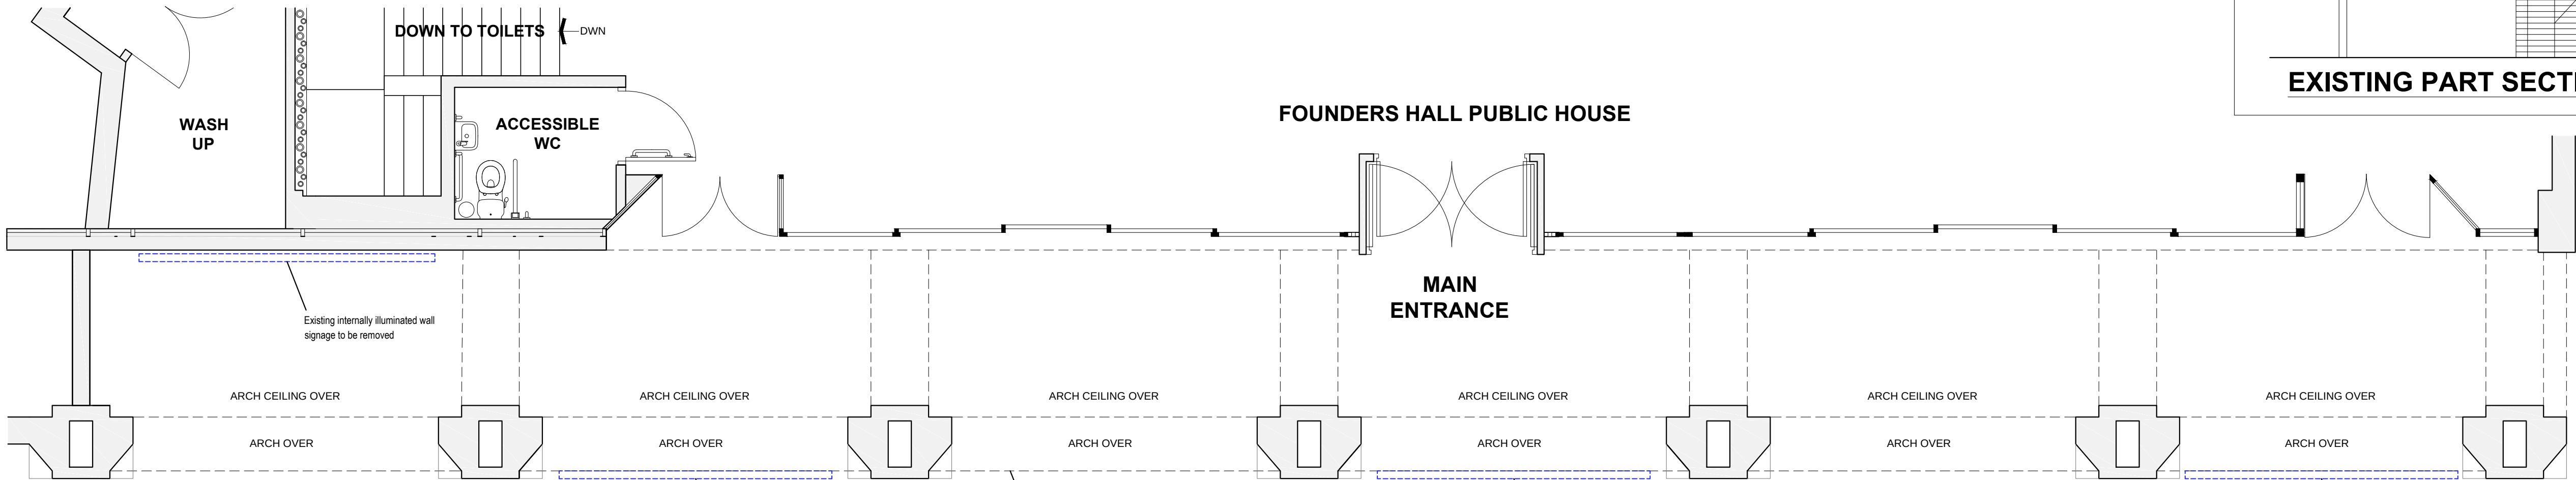

EXISTING PART GROUND FLOOR PLAN

 

Revisions

Project
RETROSPECTIVE ADVERTISEMENT CONSENT
PLANNING APPLICATION FOR AS-BUILT SIGNAGE

Location
FOUNDERS HALL MANCHESTER
2-10 ALBERT SQUARE, MANCHESTER, M2 6LW

JW LEES
GREENGATE BREWERY
GRIMSHAW LANE, MIDDLETON, M24 2AX



Drawing
EXISTING SIGNAGE

Scale
1:50 @ A1
Date
MAR 24

Drawing number
1289/JWL/10