


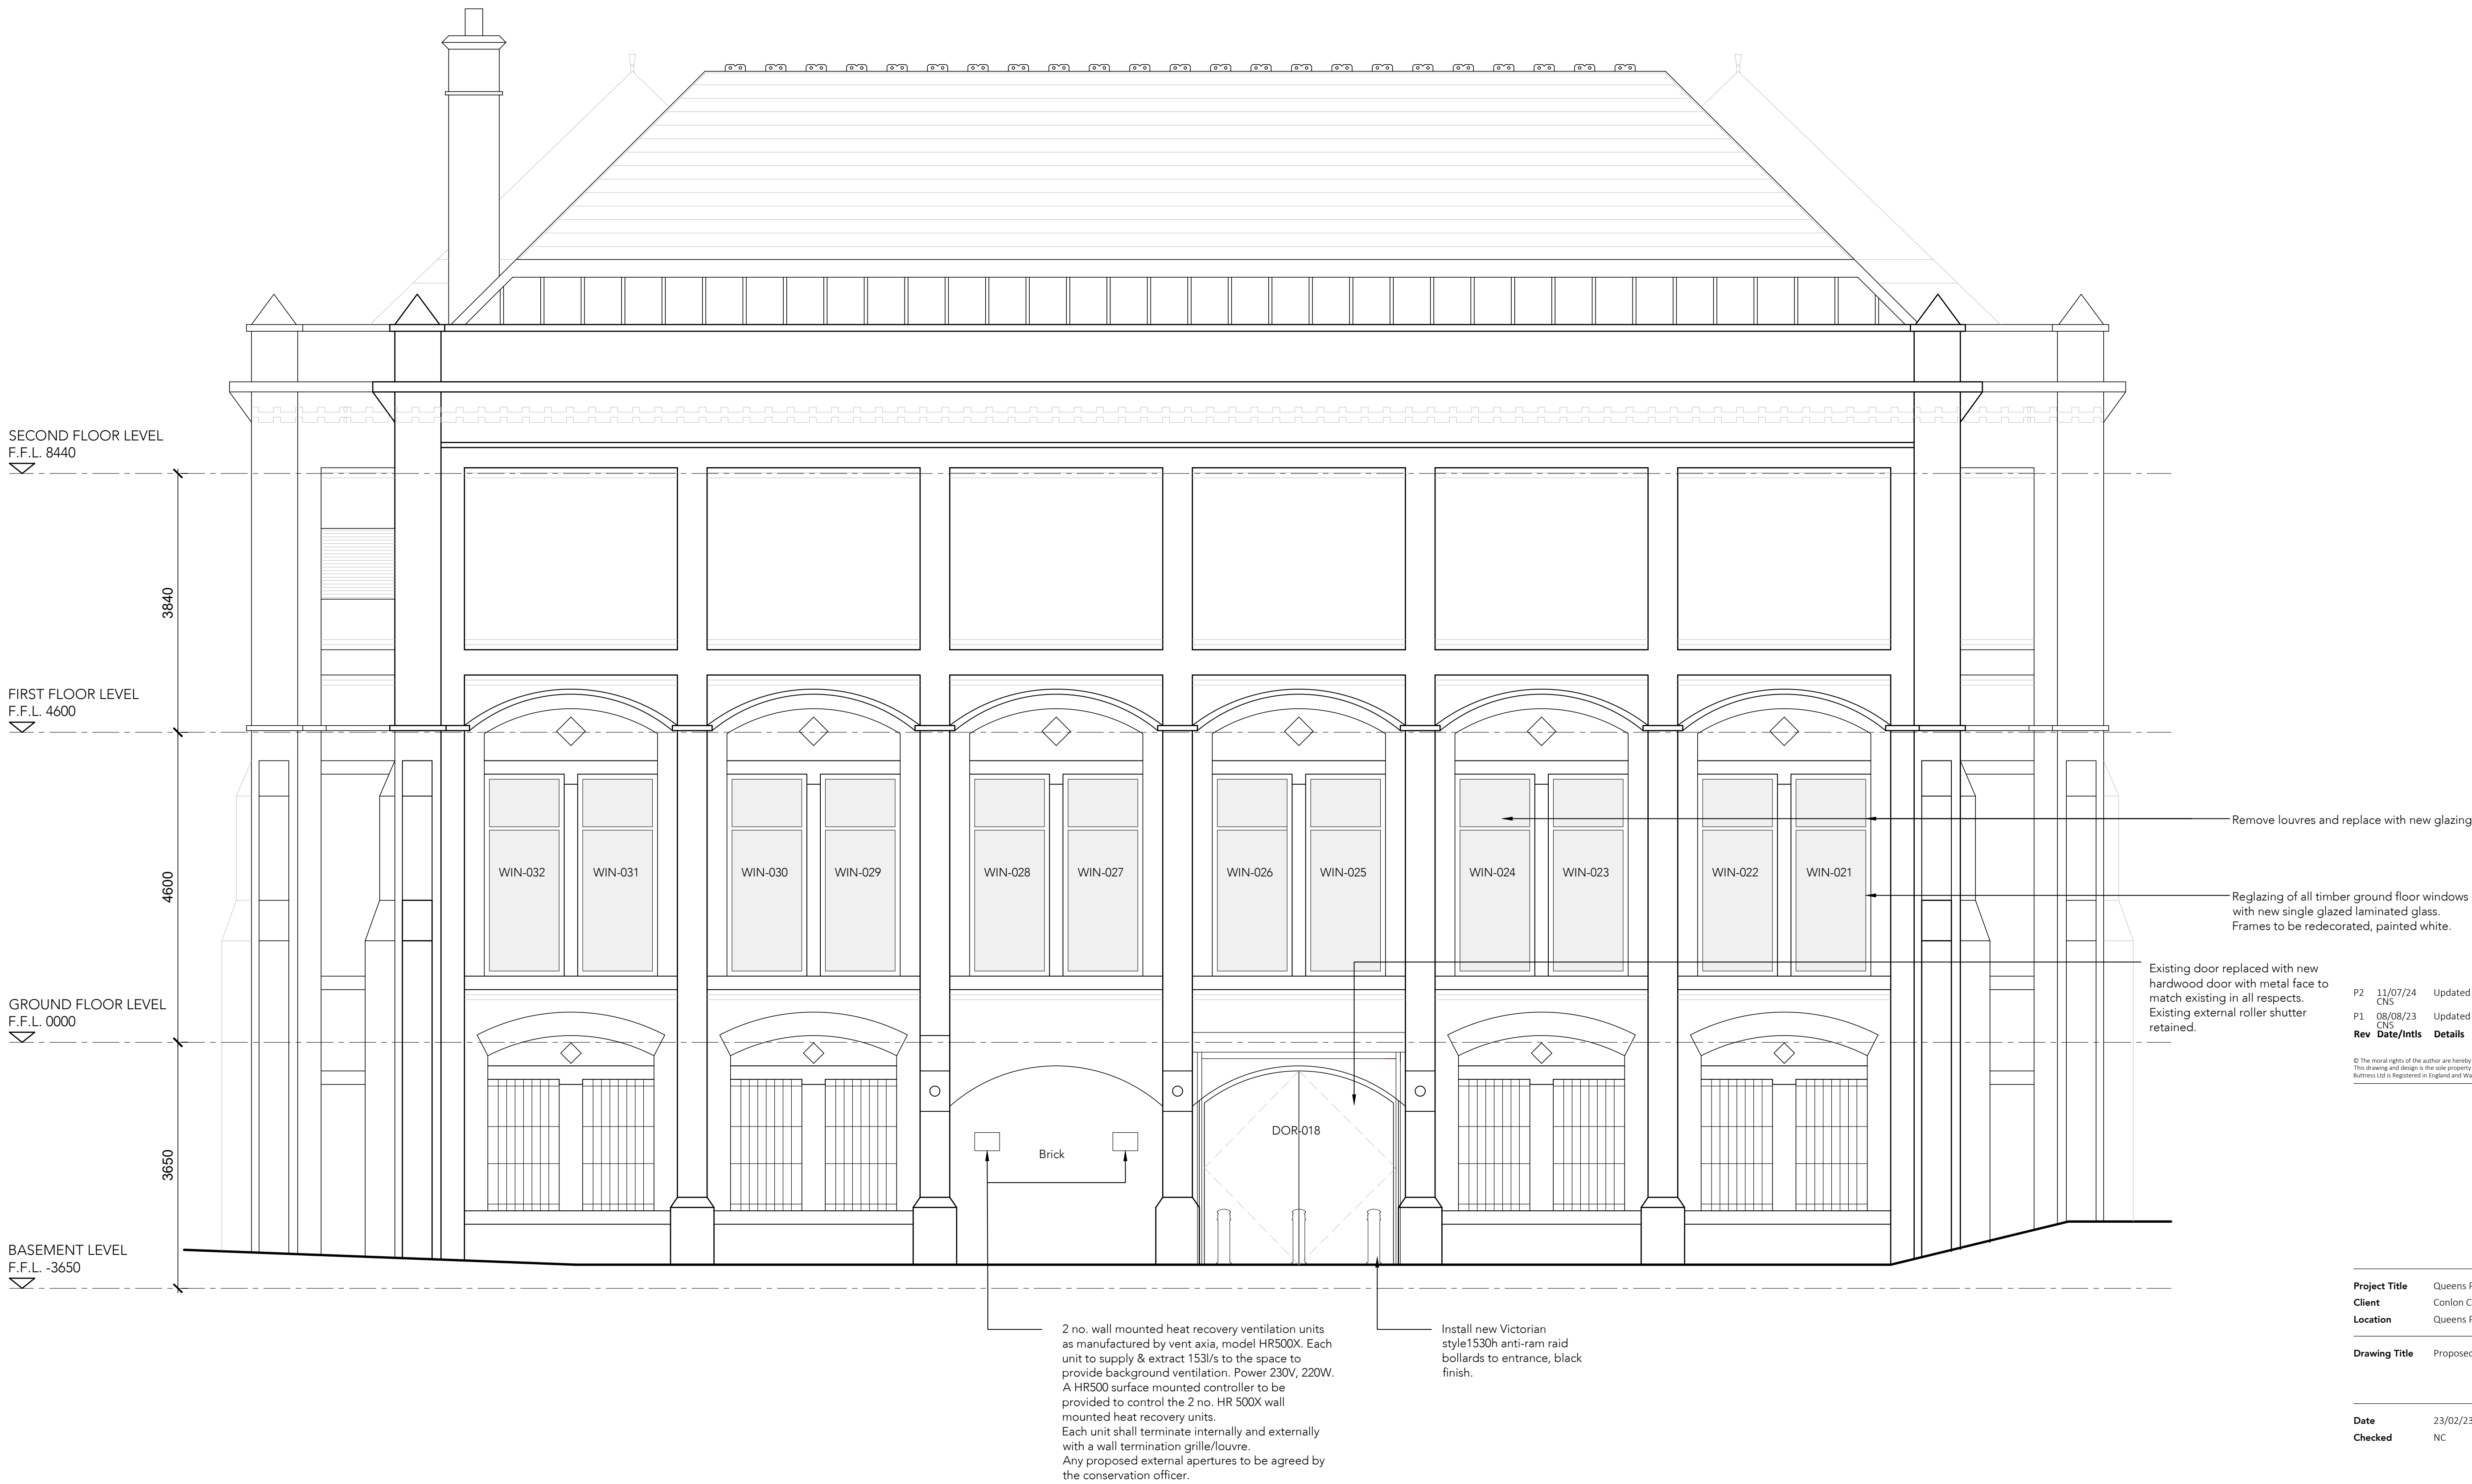

Note:
Do not scale from this drawing.
Dimensions are to be checked on site.
If in doubt please ask.



P2	11/07/24	CNS	Updated to comments
P1	08/08/23	CNS	Updated to proposed ventilation services layout
Rev	Date/Ints	Details	

© The moral rights of the author are hereby asserted.
This drawing and design is the sole property of Buttress Ltd and must not be reproduced without permission.
Buttress Ltd is Registered in England and Wales: 5385573

Buttress

41 Bengal St
Manchester
M4 6AF

Clockwise, Yorkshire House
Greek Street, Leeds
LS1 5SH

T 0161 236 3303
E contact@buttress.net
W www.buttress.net

Project Title	Queens Park Conservation Studio
Client	Conlon Construction Ltd
Location	Queens Park, Manchester

Drawing Title Proposed West Elevation

Date	23/02/23	Scale	1:50
Checked	NC	Orig Paper Size	A1

Status **PLANNING**

Project: Origin: Zone: Level: Type: Disc: Number: Rev:

9450 - BA - XX - XX - DR - A - (05)003 - P2