



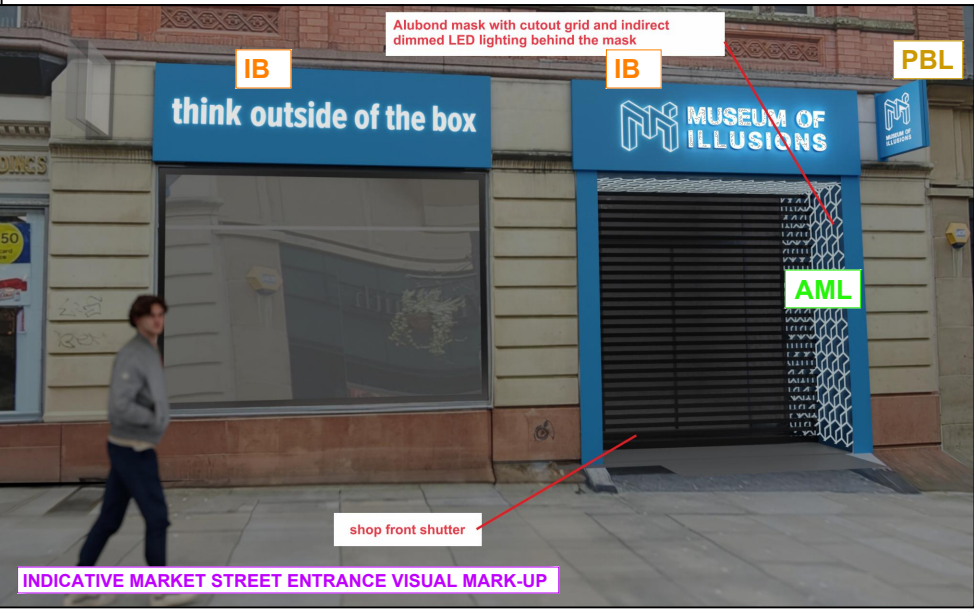


PROPOSED BROWN STREET (EAST) ELEVATION A 1:100

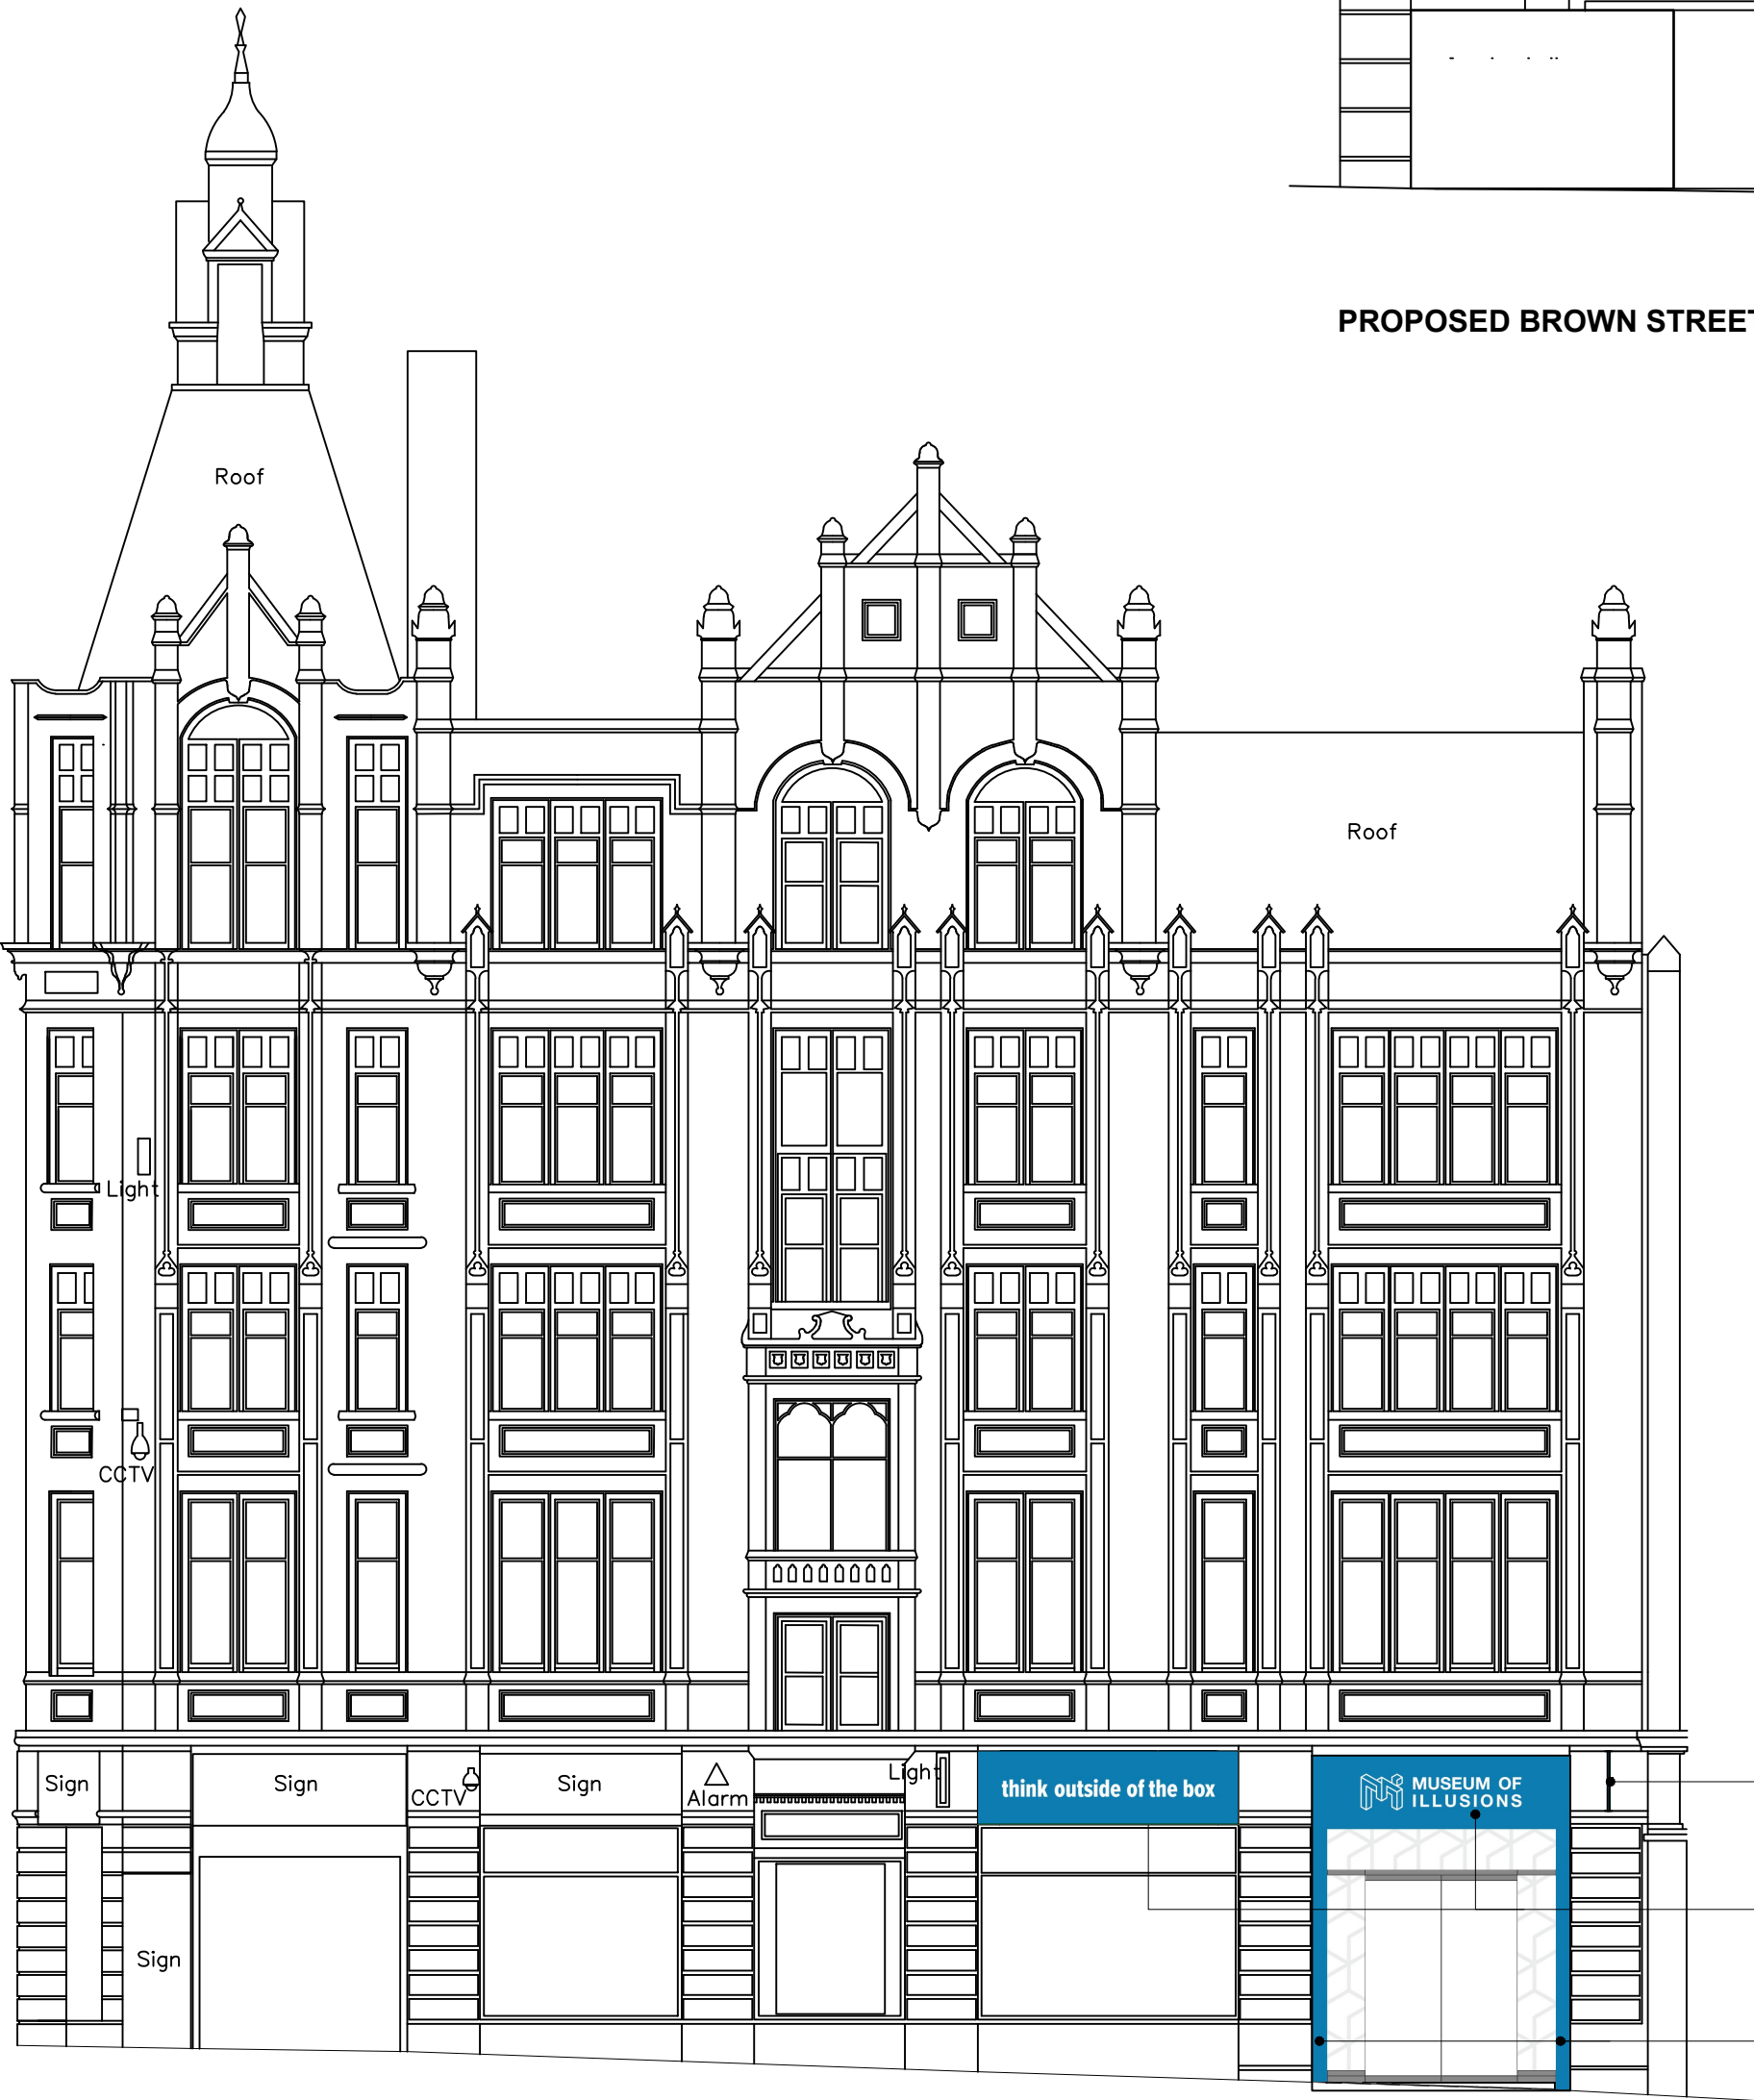


PROPOSED MARKET STREET (NORTH) ELEVATION B 1:100

PROPOSED ELEVATIONS

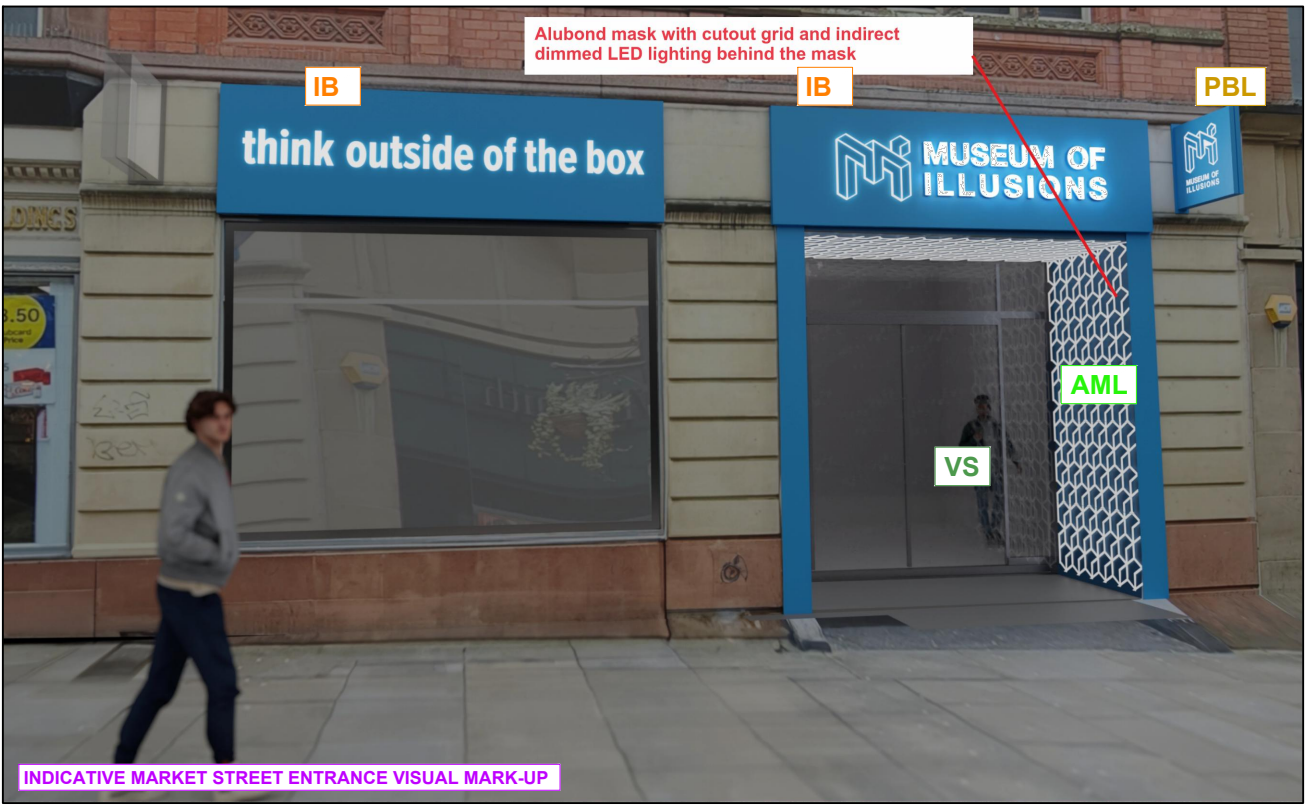

Do not scale from this drawing.
The contractor is to check all dimensions on site and report any discrepancies to MHA.
© 2024 Michael Hyde and Associates. All rights reserved. This drawing has been produced for Museum of Illusions for 58-66 Market Street, and is not intended for use by any other person or any other purpose.
MHA Architects is a trading name of Michael Hyde and Associates, a limited company registered in England and Wales under company number 1178591 whose registered office is at Suite 1B, 70 Spring Gardens, Manchester, M2 2BQ.

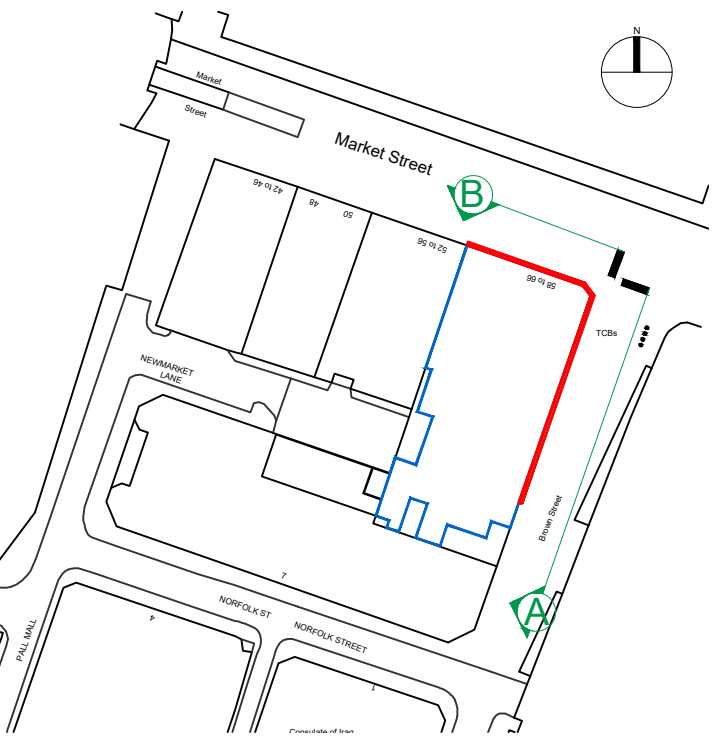

KEY SITE PLAN 1:1250

EXTERNAL SIGNAGE KEY

- PROJECTING ILLUMINATED BLADE SIGNAGE ■ PBL
- ILLUMINATED BOX SIGNAGE (HIGH LEVEL) ■ IB
- ALUBOND MASKED LED ■ AML
- VINYL STICKER (WITH ANTI VANDAL LAMINATE) ■ VS

GENERAL NOTES
THIS DRAWING IS TO BE READ IN CONJUNCTION WITH ALL OTHER ASSOCIATED ARCHITECTURAL PLANS AND ELEVATION DRAWINGS FORMING THE ADVERT CONSENT PLANNING APPLICATION PACK.

ALL SIGN DIMENSIONS ARE APPROXIMATE BASED ON SURVEY INFORMATION AND TO BE SITE VERIFIED PRIOR TO FABRICATION AND INSTALLATION.

ALL WINDOW VINYL'S TO HAVE ANTI VANDAL LAMINATE.

P2	2024-06-06	Omission of Projecting Banners, Window Vinyl and Outdoor Video LED Wall, addition of Alubond Masked	IA	JP
P1	2024-03-20	Initial Issue	LM	LM
REV	DATE	DESCRIPTION	DRN	CHK
CLIENT				
Museum of Illusions				

PROJECT TITLE				
58-66 Market Street, Manchester, M1 1PW				
TITLE				
Proposed Elevations				

SUITABILITY								
For Information								
DRAWN / CHECKED			INITIAL ISSUE DATE			SCALE		
LM / LM			03 2024			1:100 @ A1		
DRAWING ID								
Project	Originator	Volume	Level	Type	Role	Number	Status	Revision
1ML01	MHA	XX	XX	DR	A	SK009	S2	P2