



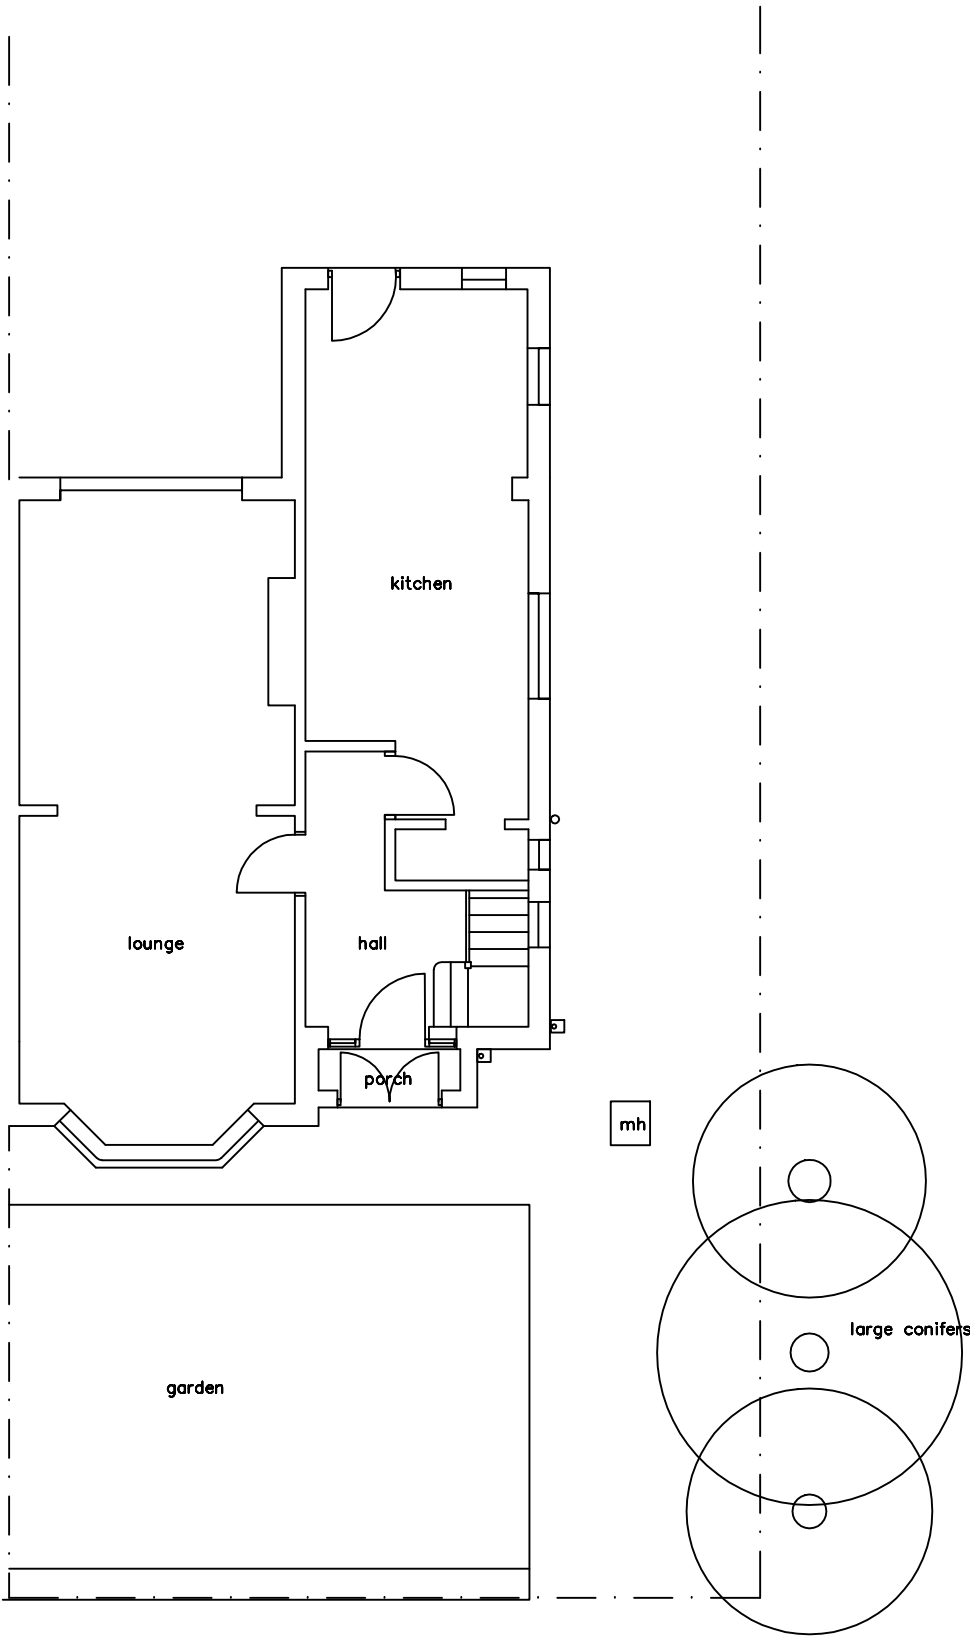

FRONT ELEVATION

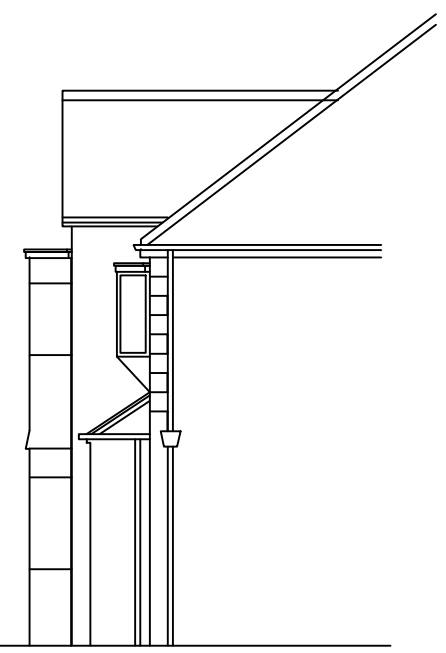

SIDE ELEVATION

AS EXISTING

|                                                                                              |              |  |
|----------------------------------------------------------------------------------------------|--------------|--|
| Project                                                                                      |              |  |
| 34 DENE ROAD ,<br>DIDSBURY , M20 2AE                                                         |              |  |
| Drawing title                                                                                |              |  |
| ALTERATIONS TO PROVIDE GROUND FLOOR SHOWER ROOM AND PORCH<br>PLAN AND ELEVATIONS AS EXISTING |              |  |
| Status                                                                                       |              |  |
| Date                                                                                         | Dwg. no      |  |
| Scale                                                                                        | 34DR/2024-01 |  |
| 1:50@A1 1:100@A3                                                                             |              |  |