




Front Existing Elevation
Scale 1:100 @ A3

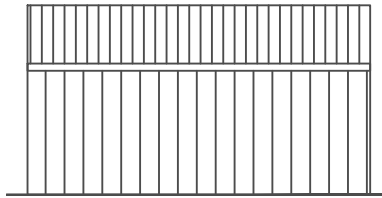


Side Existing Elevation
Scale 1:100 @ A3

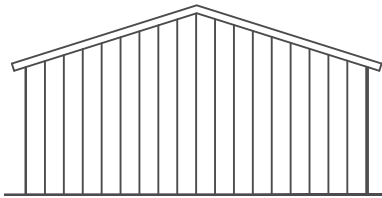


Rear Existing Elevation
Scale 1:100 @ A3

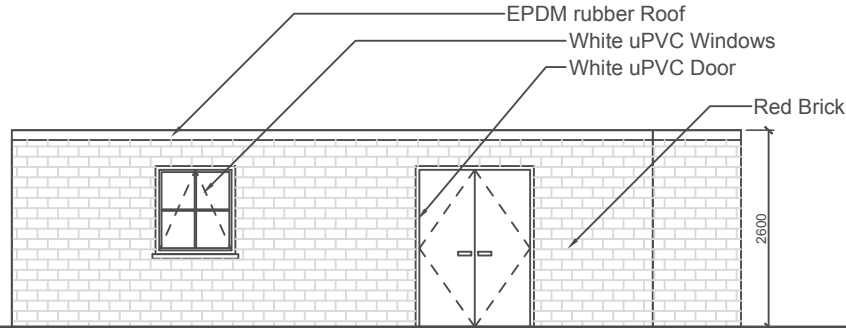


Proposed Front Elevation
Scale 1:100 @ A3

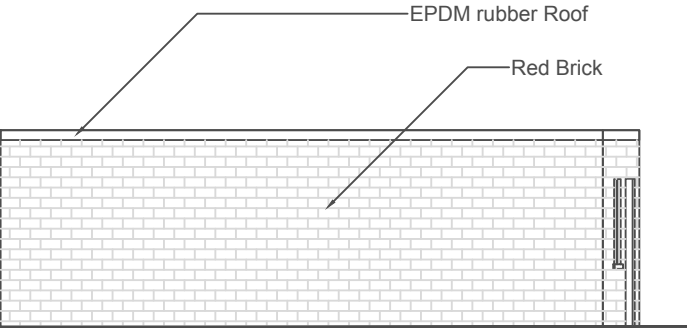

Proposed North Elevation
Scale 1:100 @ A3

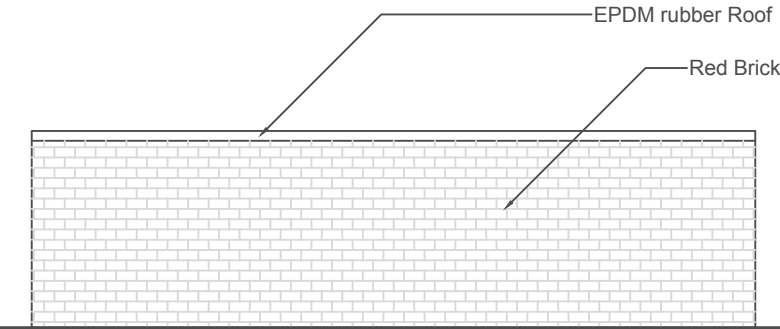

Proposed Side Elevation
Scale 1:100 @ A3

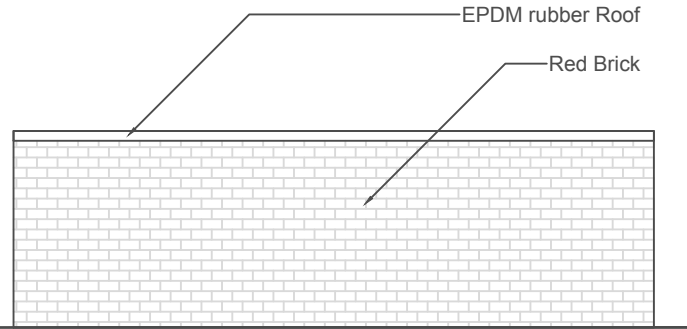

Proposed Rear Elevation
Scale 1:100 @ A3

General Notes:

All site dimensions shall be verified by the Contractor on site prior to commencing any works.

Do not scale from this drawing.

Design intent drawing only. Construction to comply with latest building regulation requirements.

All statutory approvals must be sought prior to development.

This drawing is the property of "Studio Tashkeel Architecture Ltd." and copyright is reserved by them. The drawing is not to be copied or disclosed by or to any unauthorised persons without the prior written consent of Studio Tashkeel Architecture Ltd.

-	First Issue	05/07/24	AM	MK
Rev	Description	Date	Dr by	App by



STUDIO TASHKEEL
ARCHITECTURE LTD.
1-3 Ashton Lane, Sale, M33 6WT
Manchester, United Kingdom

T +44(0)161 694 6375
E info@StudioTashkeel.com
www.studiotashkeel.com

client name		
Akram Mohammad		
project		
439-441 Kashmir House (Cheetham Hill Road)		
drawing		
Existing and Proposed GA Elevations		
project number	scale	
23_149	1/200 @ A3	
drawing number	rev	issue status
PL_04	-	Planning
This drawing is to be read in conjunction with all related drawings. All dimensions must be checked and verified on site before commencing any work or producing shop drawings. The originator should be notified immediately of any discrepancy. This drawing is copyright and remains the property of Studio Tashkeel Architecture Ltd.		