


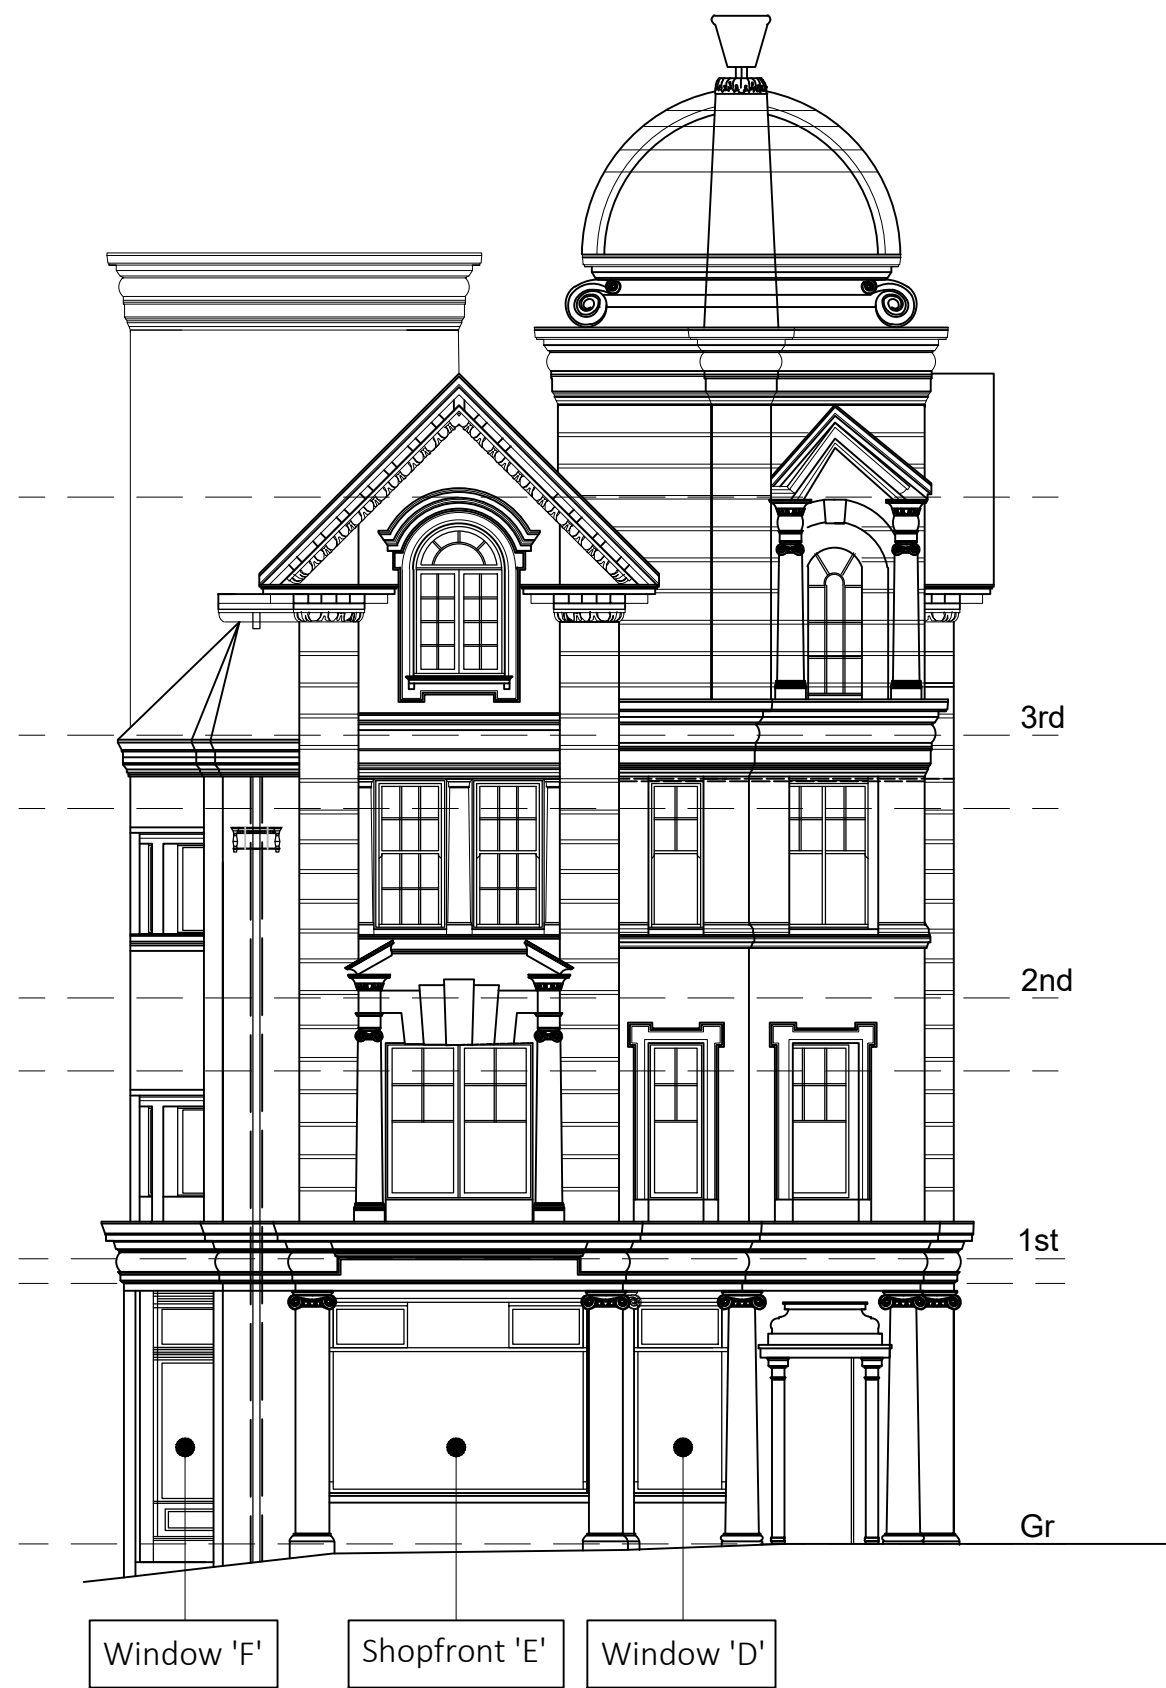


Proposed Front Elevation
Cross Street



Proposed Rear Elevation
Four Yards



Proposed Side Elevation
John Dalton Street

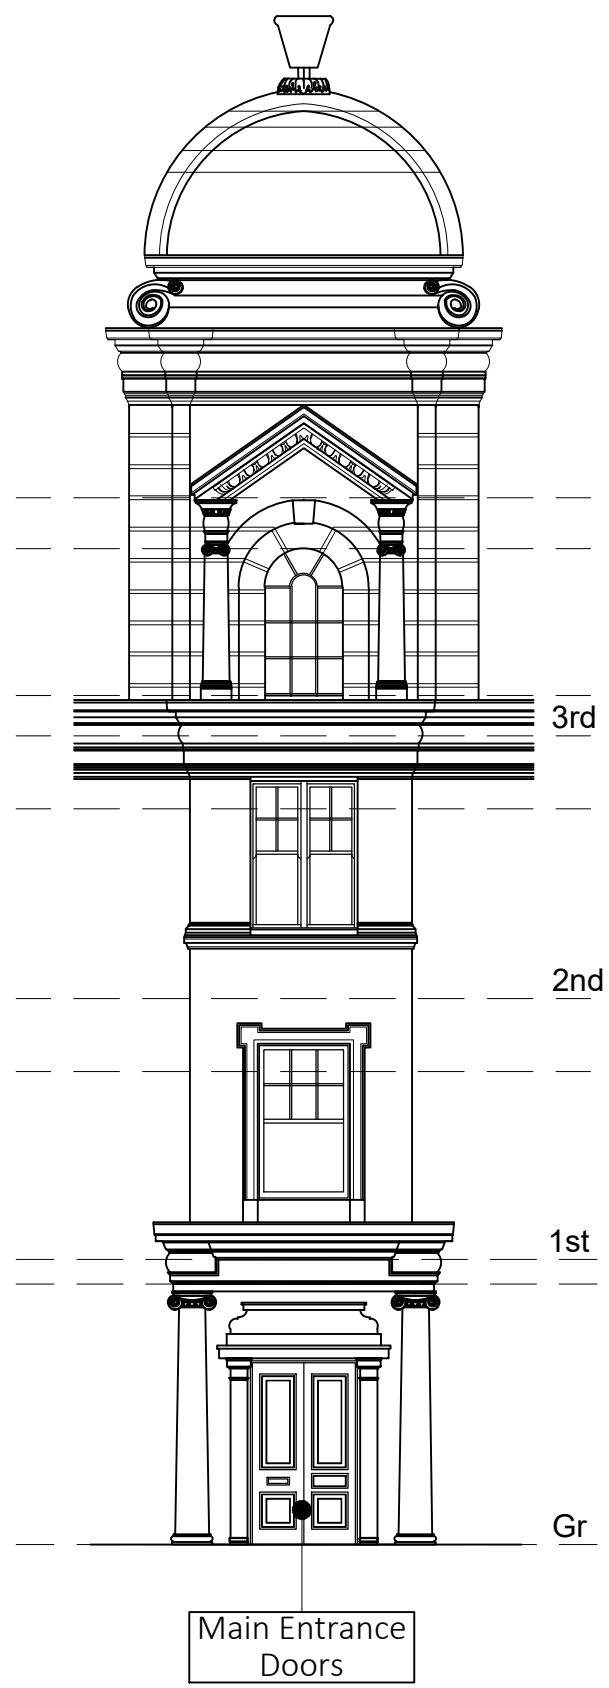

Proposed Side Elevation
Cross Street/John Dalton Street



- Rev.
- Copyright of Anthony Hughes Architectural
 - Do not scale from drawing.
 - All dimensions are to be checked on site.
 - Any discrepancies are to be reported immediately to the Architectural Technologist or Main Contractor.

Client
**Individual Resturants
'Forbici'**

Project
**86 Cross Street,
Manchester**

Drawing
Existing Elevations

Project No. **IRFC03** Drawing No. **14** Rev **-**

Issue date **Apr 24**
Drawn by **ae**
Scale **1:100 @A1**

Anthony Hughes Architectural