




PROPOSED FRONT ELEVATION - NO CHANGE




PROPOSED SIDE ELEVATION




PROPOSED REAR ELEVATION

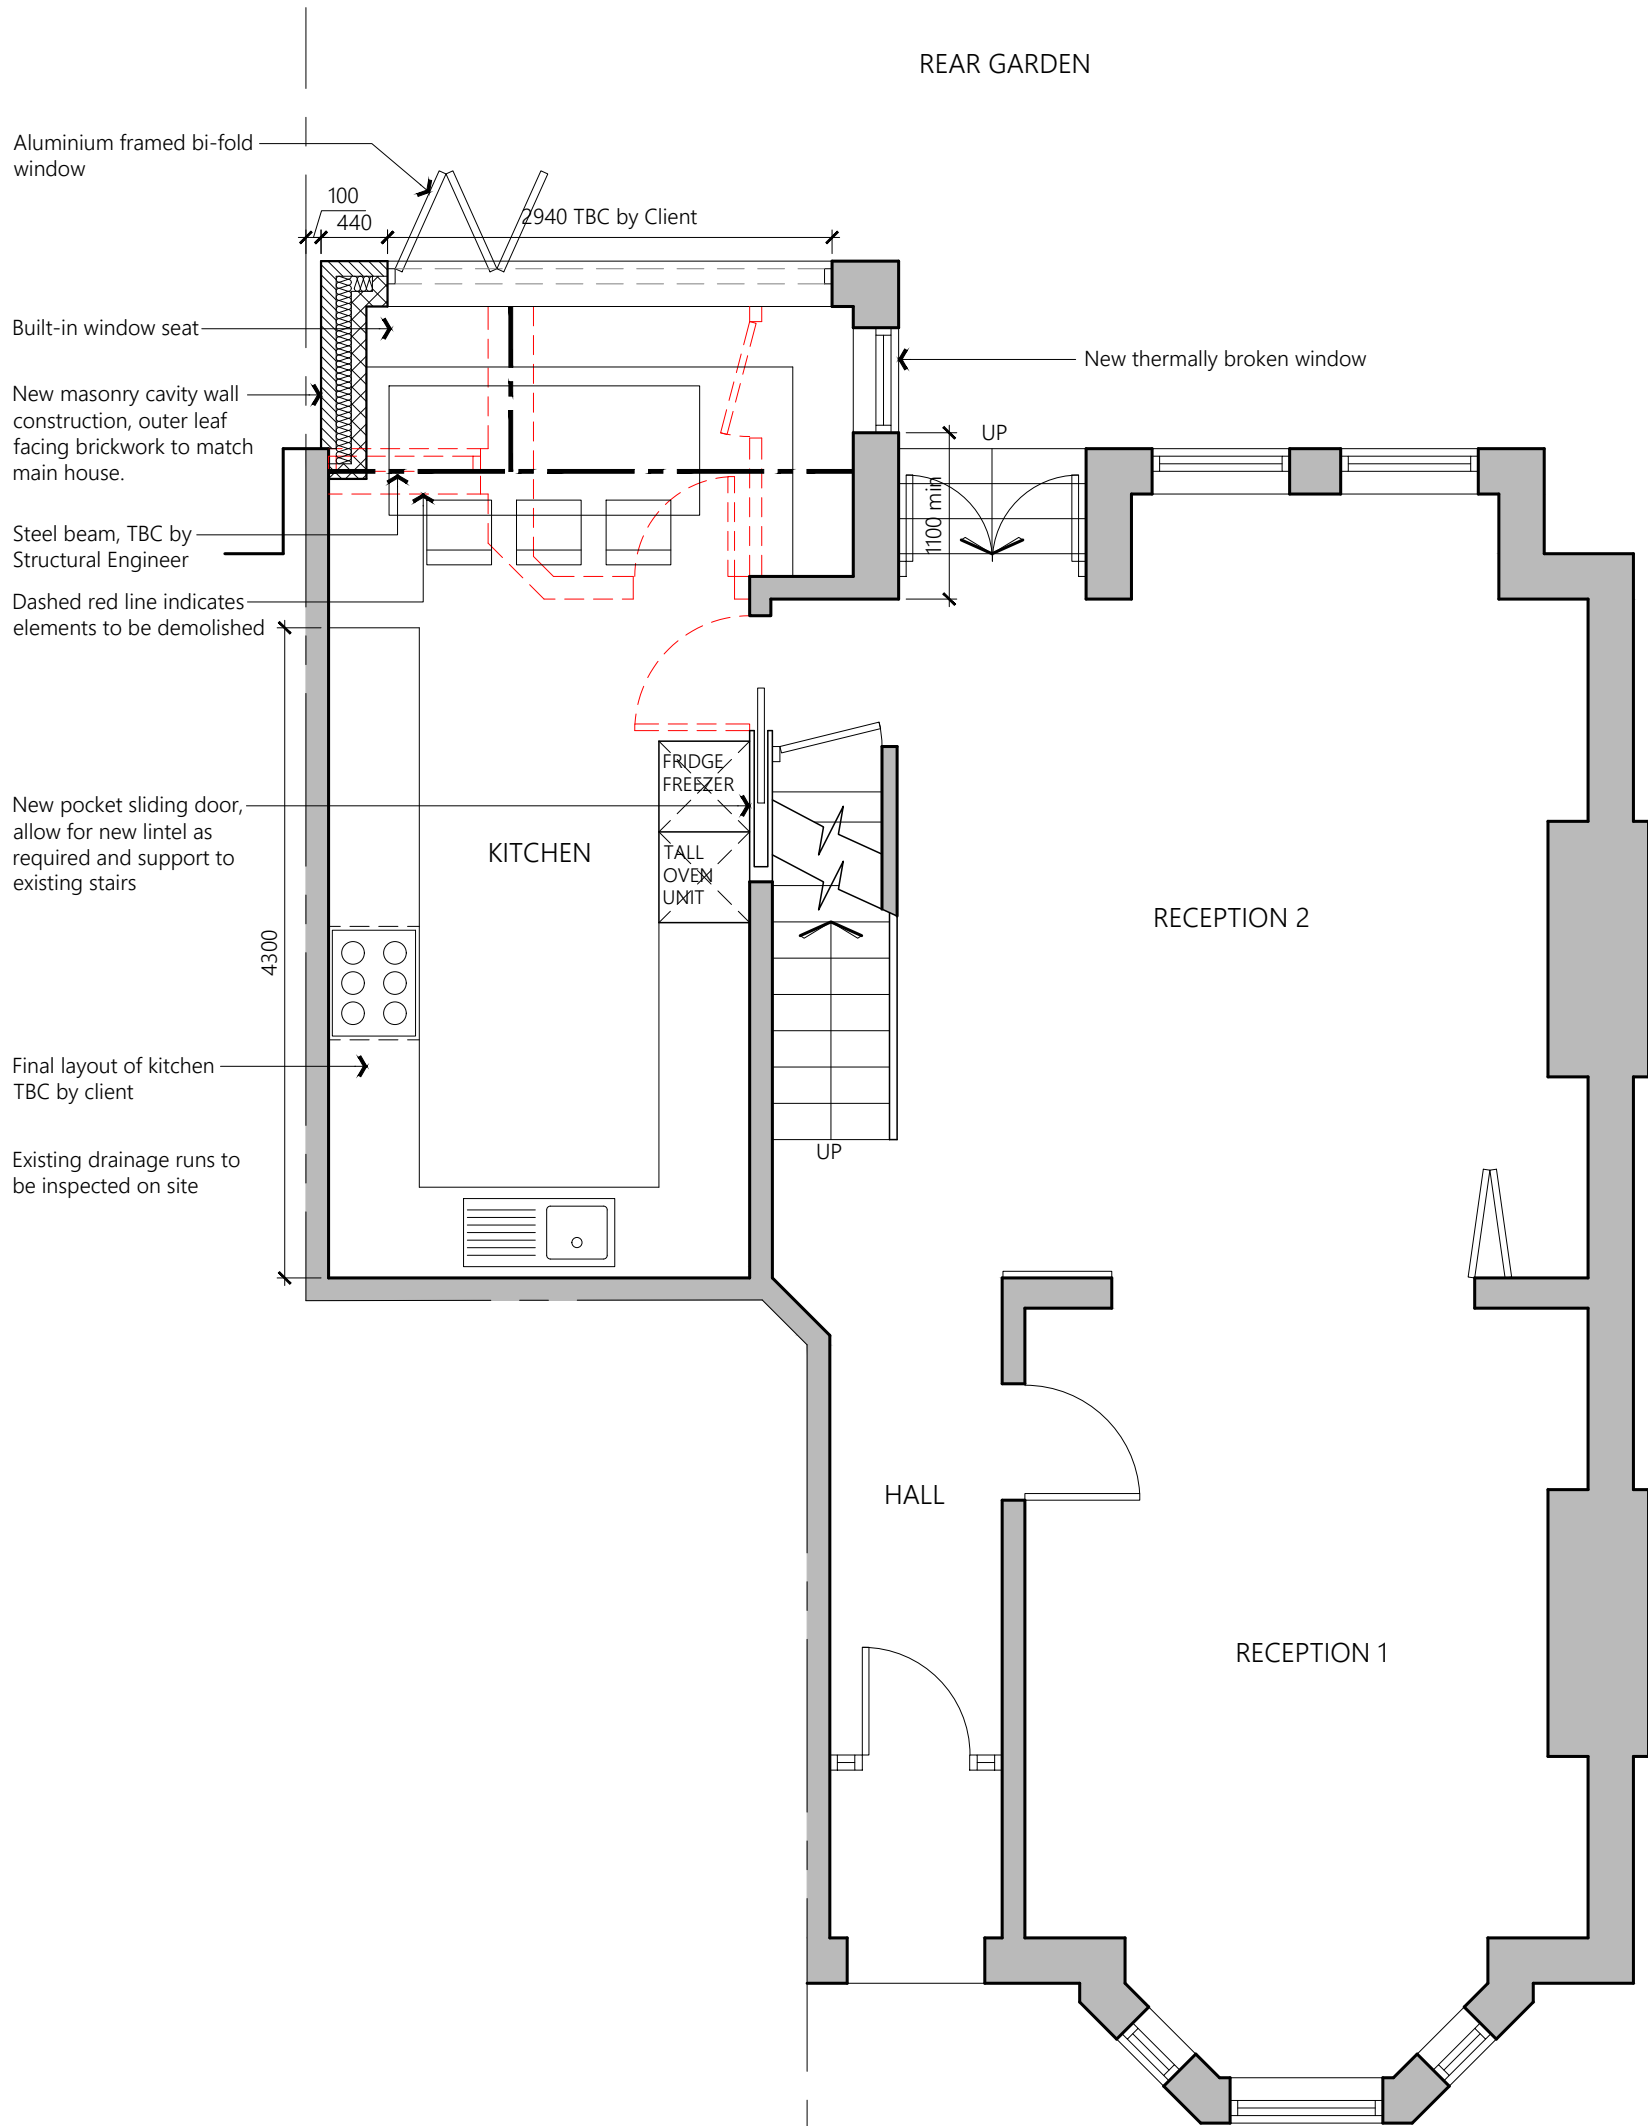


PROPOSED GROUND FLOOR PLAN

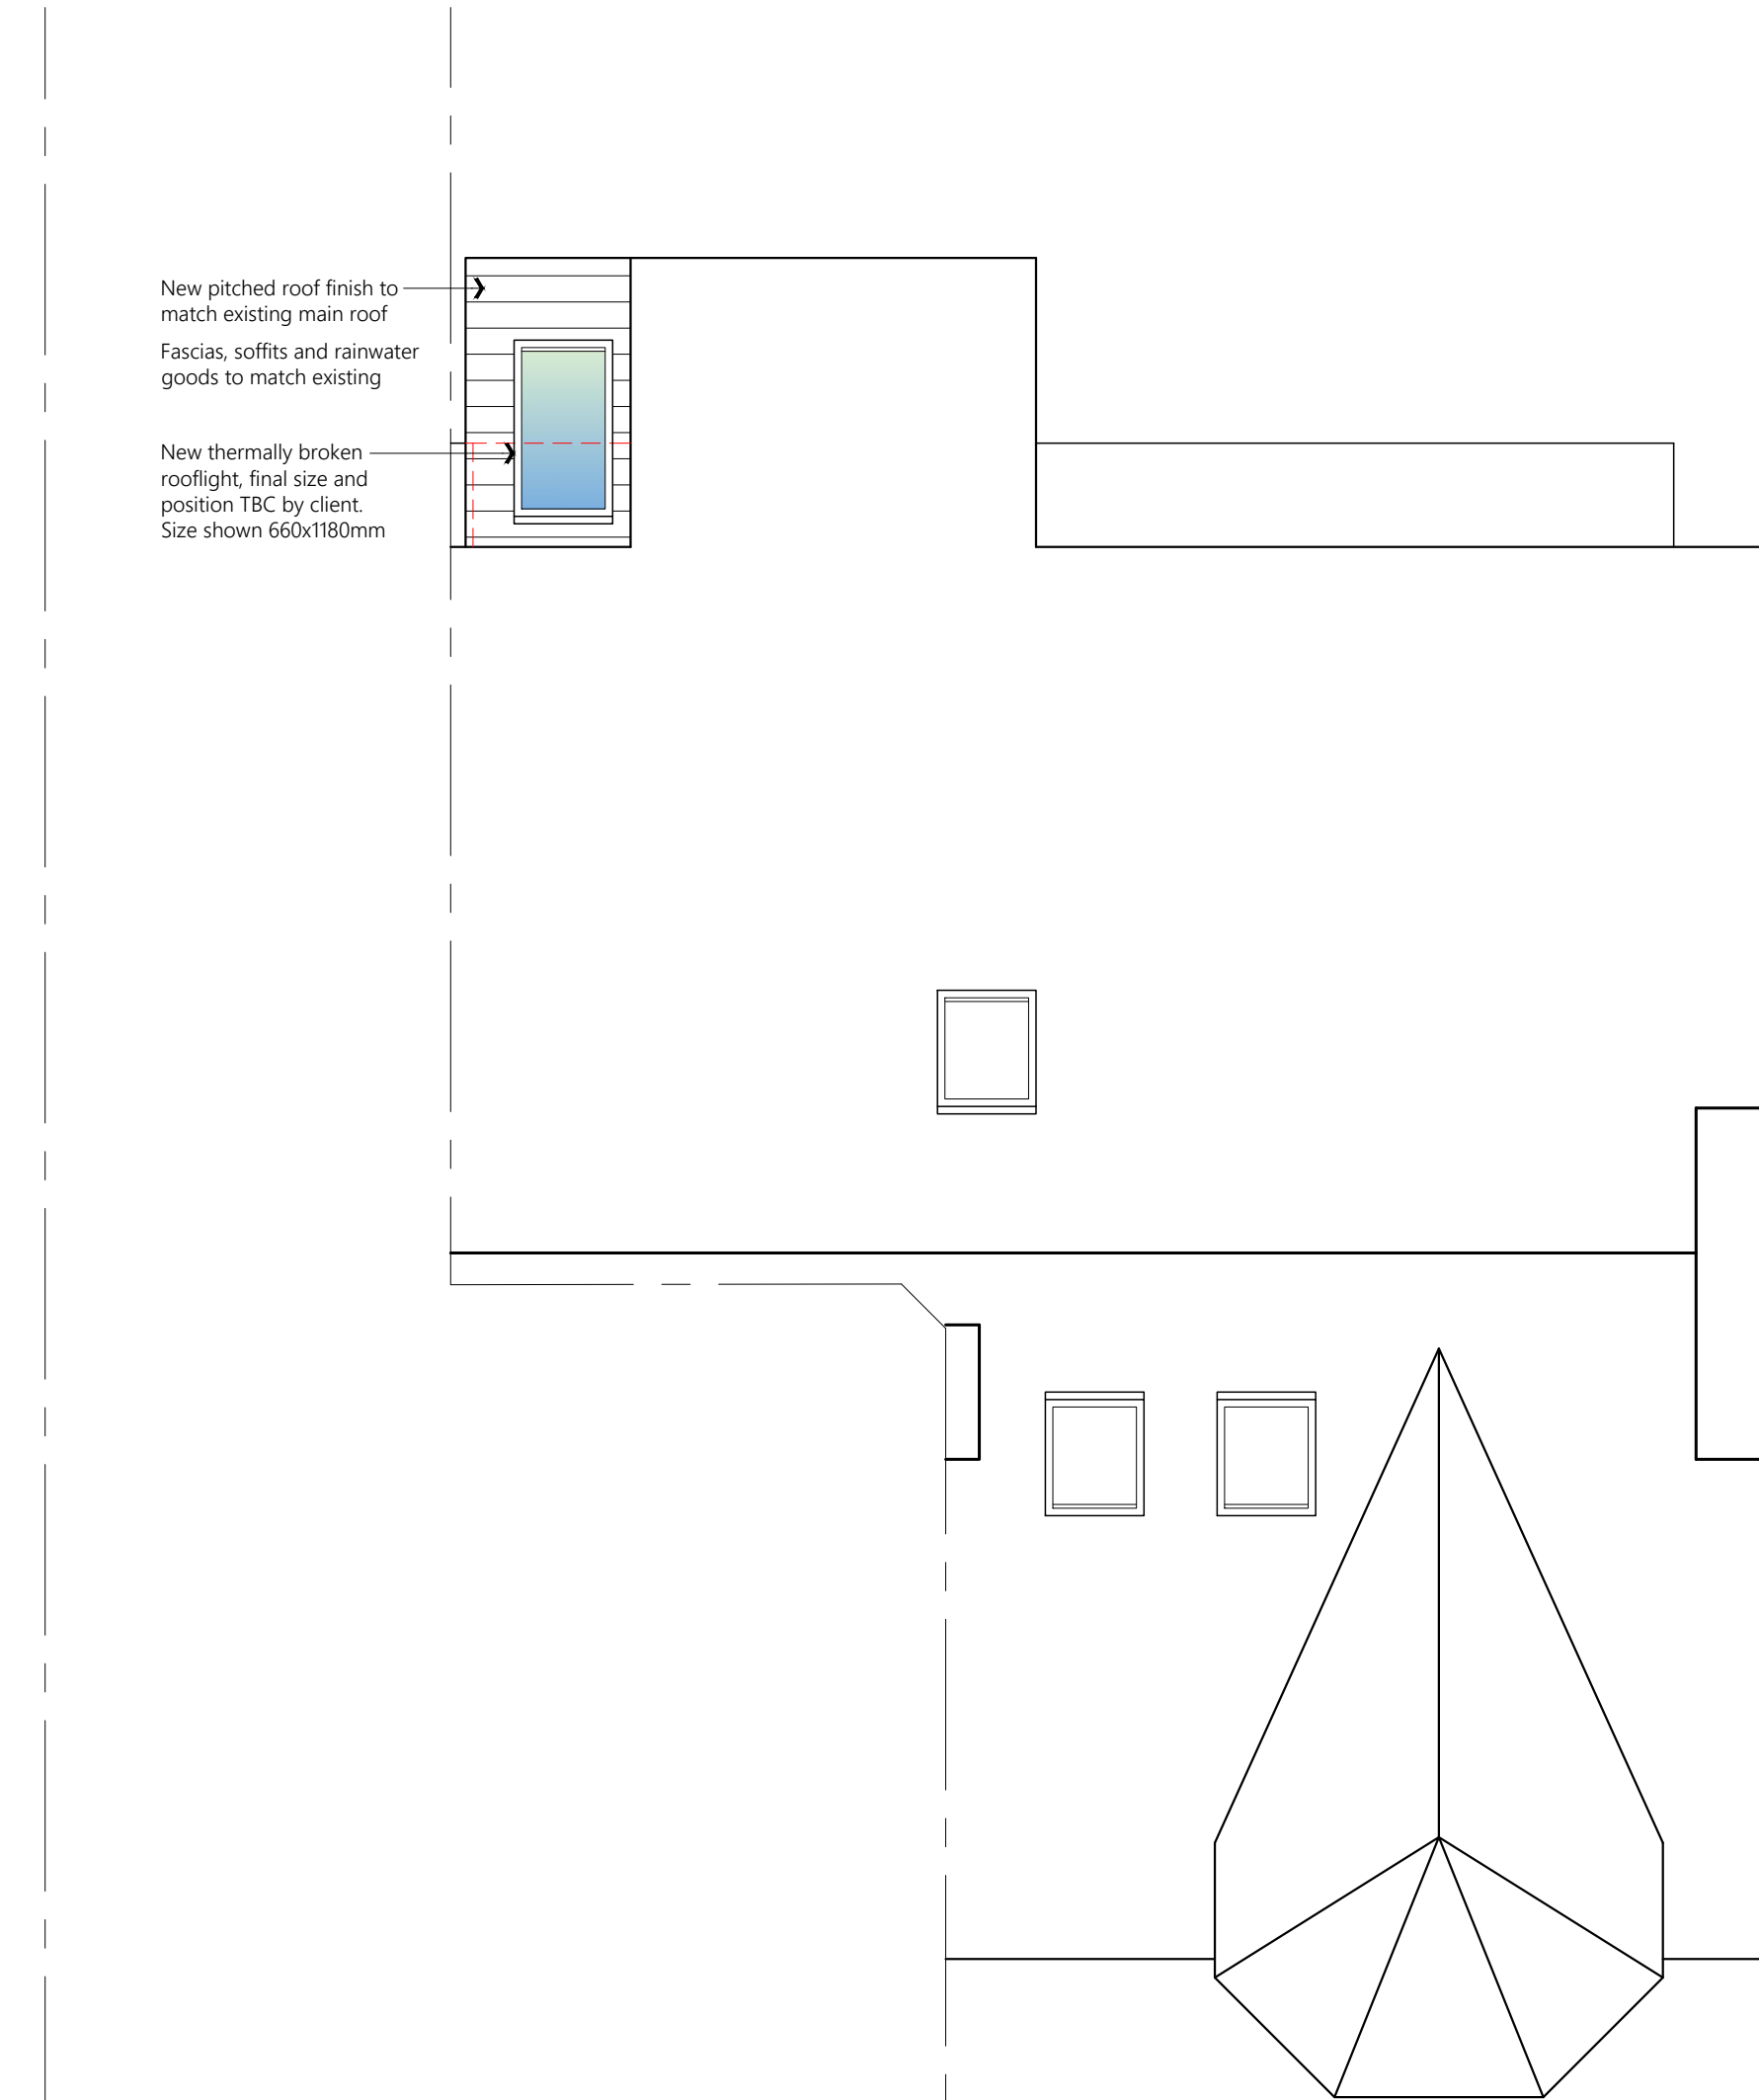

PROPOSED ROOF PLAN

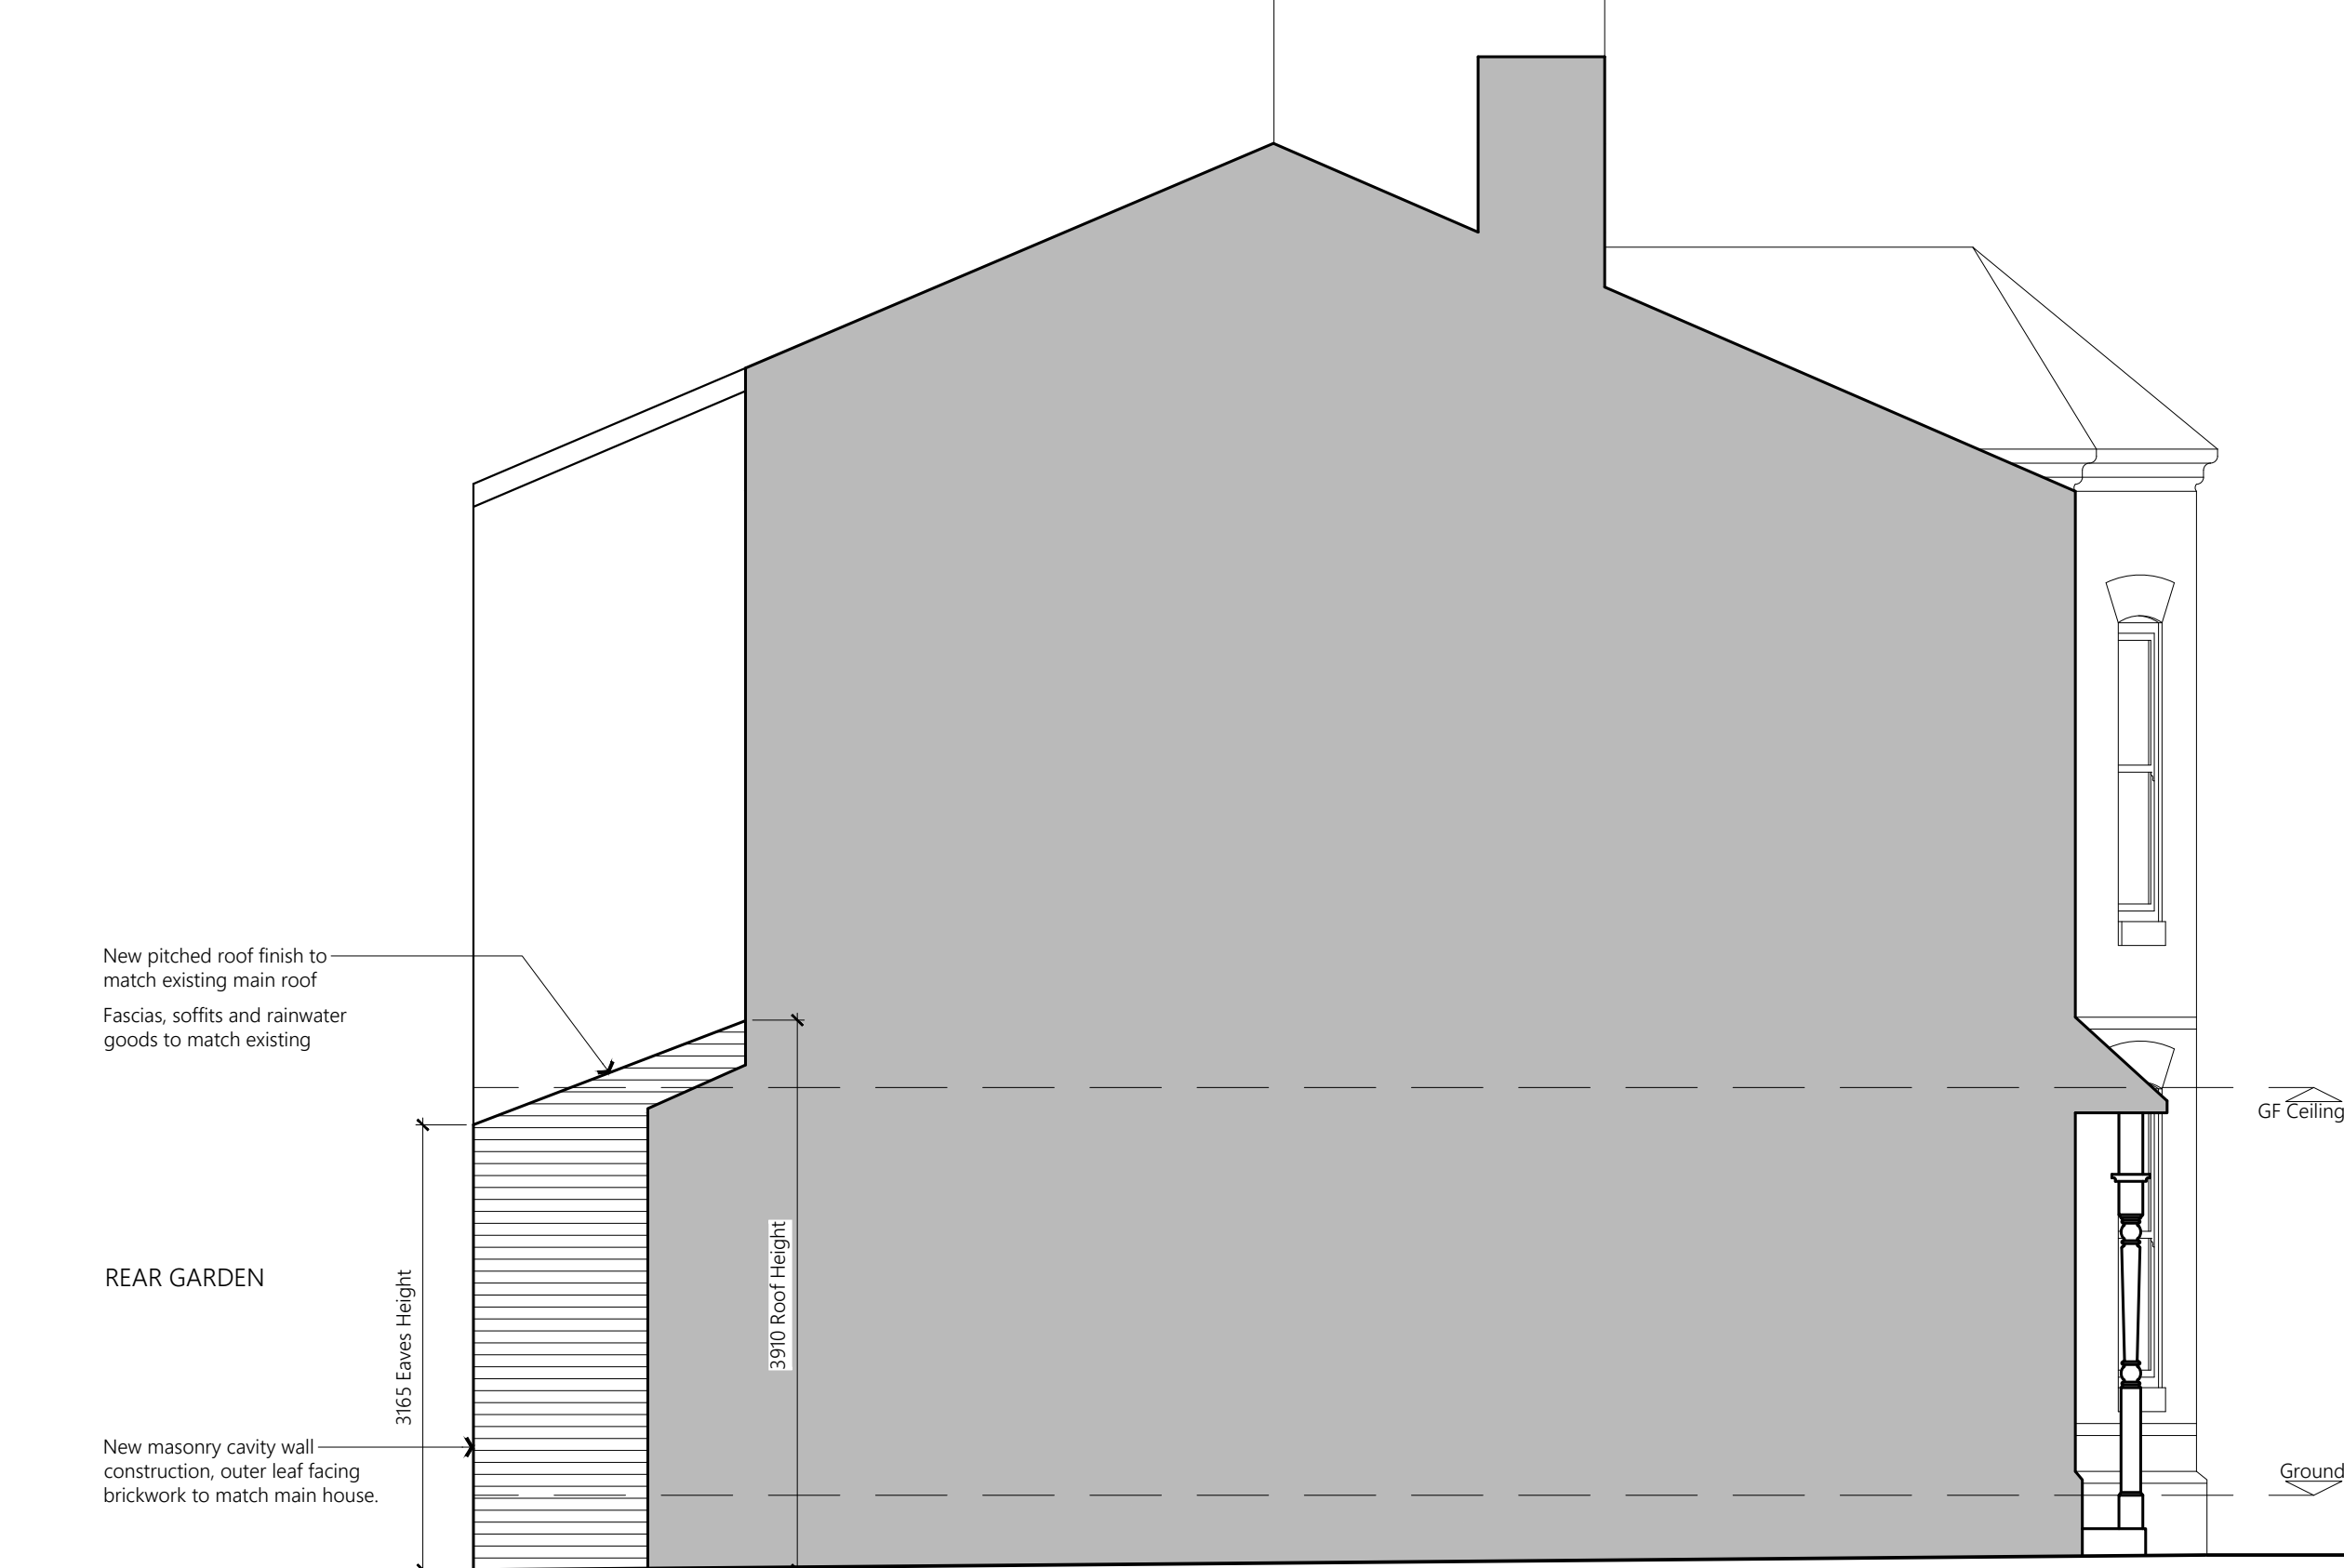

PROPOSED SIDE ELEVATION

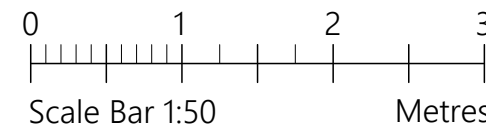

PROJECT	21 Stockton Road Chorlton M21 9FB		
CLIENT	B Crooks		
STATUS	Information		
DRAWING	Proposed Plans & Elevations		
DWG No.	2429-03	REV	
SCALE	1:50@A1	DATE	May '24
AGB CAD SERVICES			
website: www.agbcad.co.uk email: info@agbcad.co.uk telephone: 07912 090 125 DO NOT SCALE FROM THIS DRAWING			