


DRAWING NOT TO SCALE

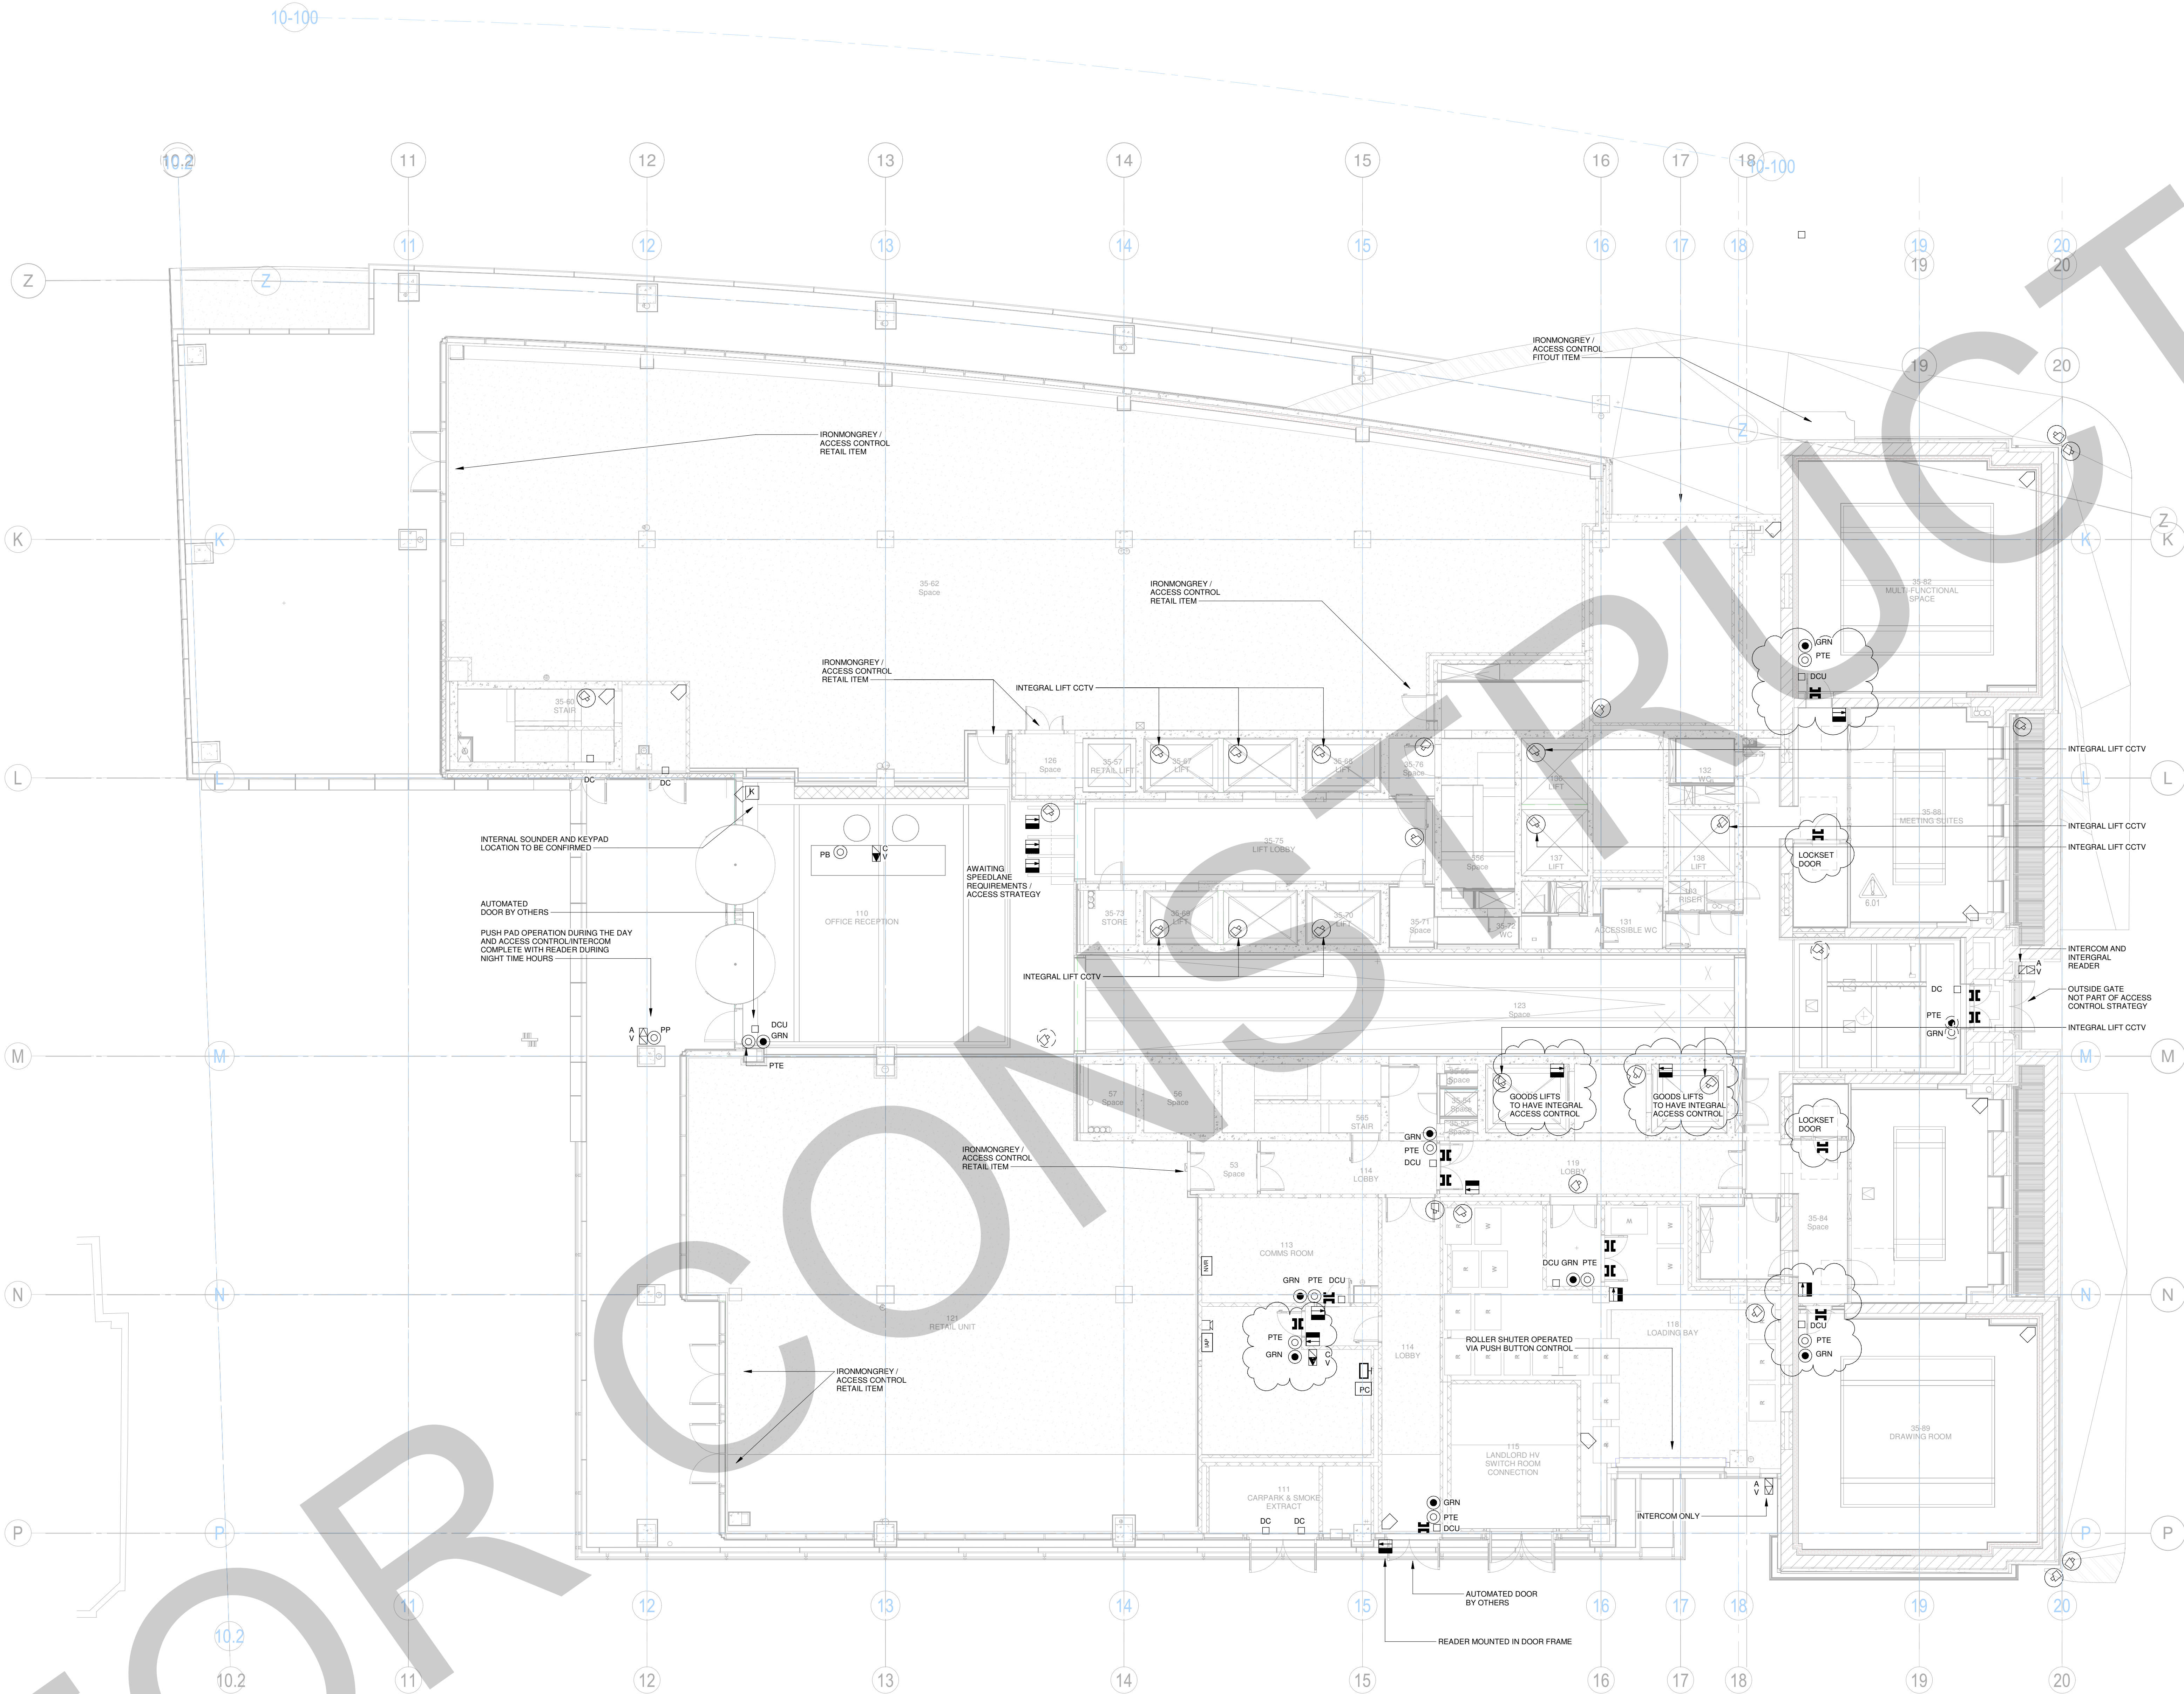

- SECURITY LEGEND**
- PROXIMITY READER
 - GREEN BREAK GLASS UNIT
 - PUSH TO EXIT
 - PUSH PLATE
 - VIDEO INTERCOM
 - VIDEO HANDSET
 - MAG LOCK
 - DOOR CONTACT
 - DOOR CONTROLLER UNIT
 - INTRUDER ALARM PANEL
 - KEYPAD
 - DUAL TECH
 - BELLBOX
 - INTRUDER SOUNDER
 - PANIC BUTTON
 - TWIN MOTION DETECTOR
 - FIXED CCTV CAMERA
 - ACCESS CONTROL AND CCTV WORKSTATION
 - NVR
 - INTERCOM PANEL
 - COMPUTER WORKSTATION SCREEN

ab
BUILDING SERVICES ENGINEERS
LIVERPOOL

ALL RIGHTS RESERVED © COPYRIGHT AB&B ENGINEERING (M.S.D) LTD & AB&B ENGINEERING (E.S.D) LTD.

REVISION	ITEM REVISION	DATE
P01	PRELIMINARY ISSUE	11.12.2022
P02	UPDATING DRAWING WITH COMMENTS	20.02.2023
Q01	OPERATIONAL ISSUE	20.02.2023
Q02	UPDATING DRAWING WITH COMMENTS	11.03.2023
Q03	UPDATING DRAWING WITH COMMENTS	11.03.2023

1. DO NOT SCALE FROM THIS DRAWING. USE FIGURED DIMENSIONS ONLY UNLESS OTHERWISE STATED. ALL DIMENSIONS ARE GIVEN IN MILLIMETERS OR METERS. ALL DIMENSIONS TO BE CHECKED ON SITE BY INSTALLERS PRIOR TO COMMENCEMENT OF WORKS.

2. THIS DRAWING IS TO BE READ IN CONJUNCTION WITH ALL OTHER RELEVANT DRAWINGS / DOCUMENTS / SCOPE OF WORKS AND SPECIFICATIONS. THIS DRAWING SHOULD ONLY BE USED FOR ITS INTENDED PURPOSE.

3. BEFORE COMMENCEMENT OF WORK ASSOCIATED WITH THIS DRAWING REFER TO THE APPROPRIATE METHOD STATEMENTS AND RISK ASSESSMENTS.

CONSTRUCTION

CLIENT
+BOWMER KIRKLAND

ARCHITECT
hodder+partners

CONTRACT
St Michaels

TITLE
Security Layout - Level 00

DRAWN
C.E

CHECKED
JOB

SCALE
1:100@A0

DATE
08.03.2022

DRAWING No
63068-ABE-ZZ-00-DR-E-6801

REV
C03

abengineering
Holly Terrace • 9-13 Derby Lane
Old Swan • Liverpool • L13 6QA
tel: 0151 228 4661 • fax: 0151 220 4206
email: info@abeng.co.uk • website:
www.abeng.co.uk

DRAWING NOT TO SCALE