




This drawing is copyright and the sole property of Foxfurd Joinery Limited. It must not be copied (in whole or in part), or otherwise disclosed, submitted, tendered or used for construction without written consent. Any copies of this drawing made by any method must also include a copy of this legend.

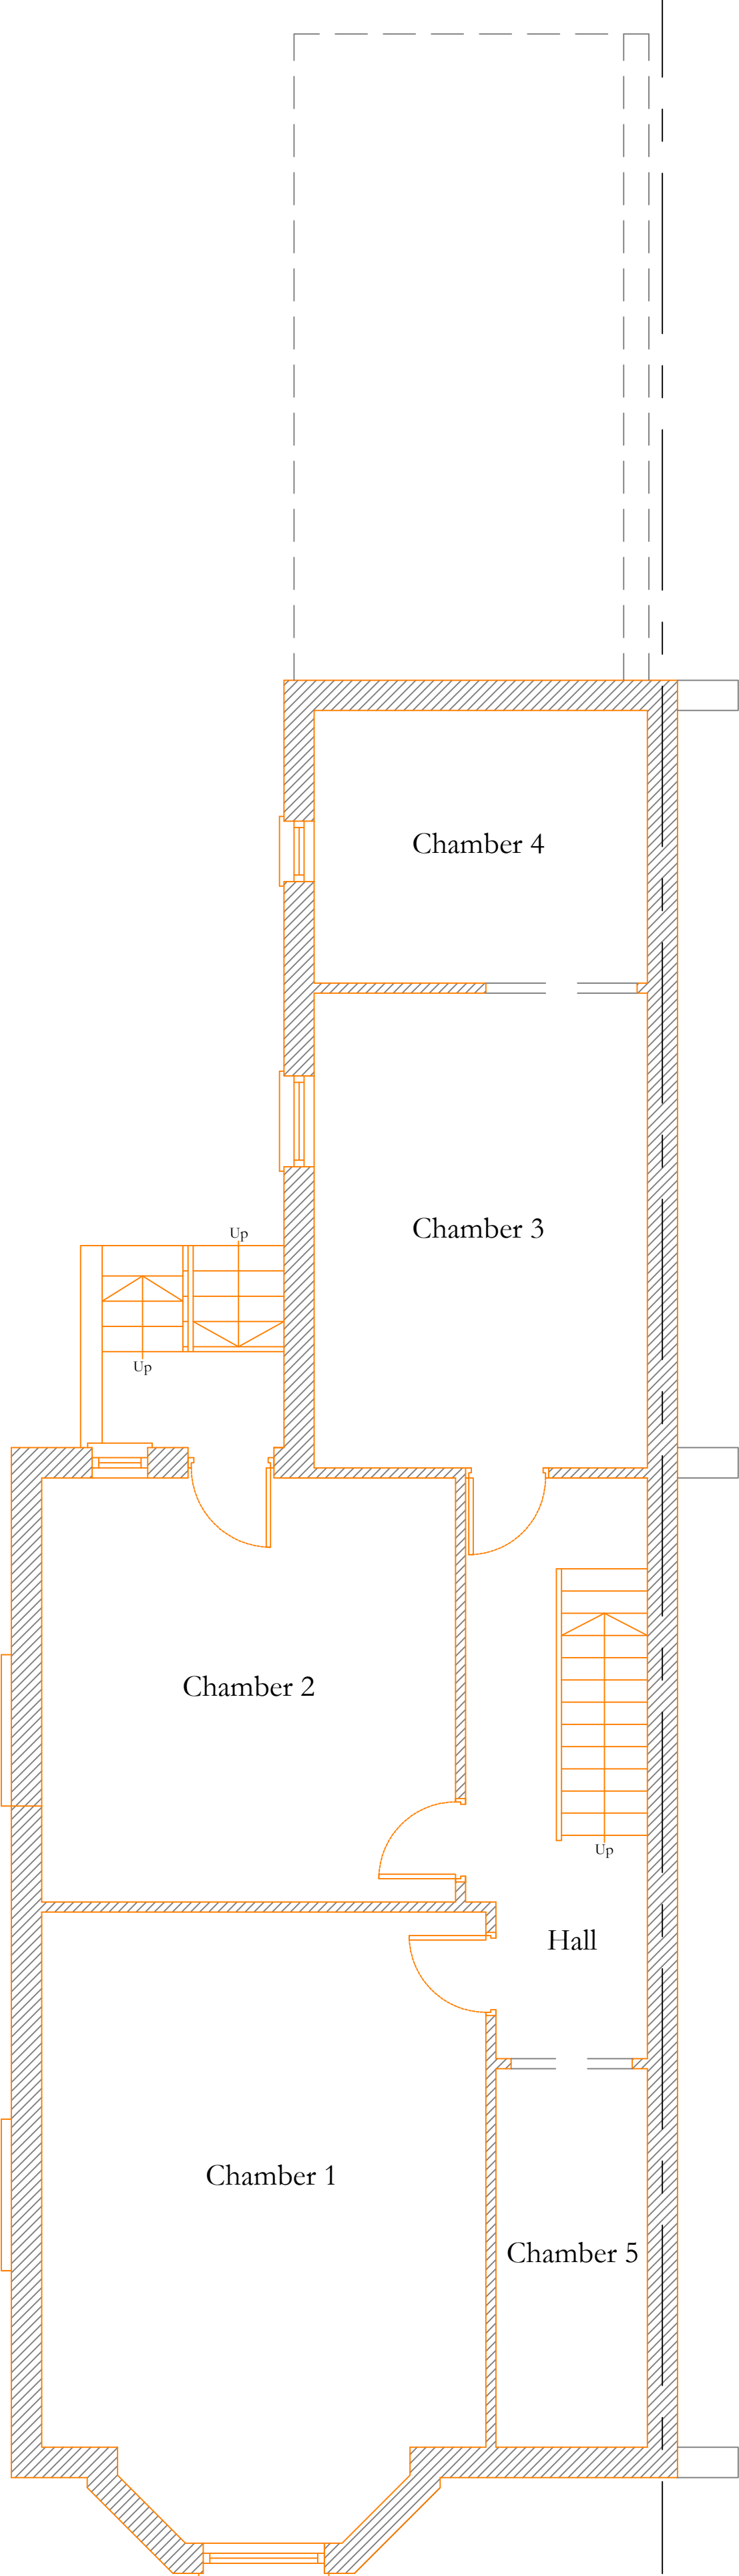


Existing Basement Floor Plan

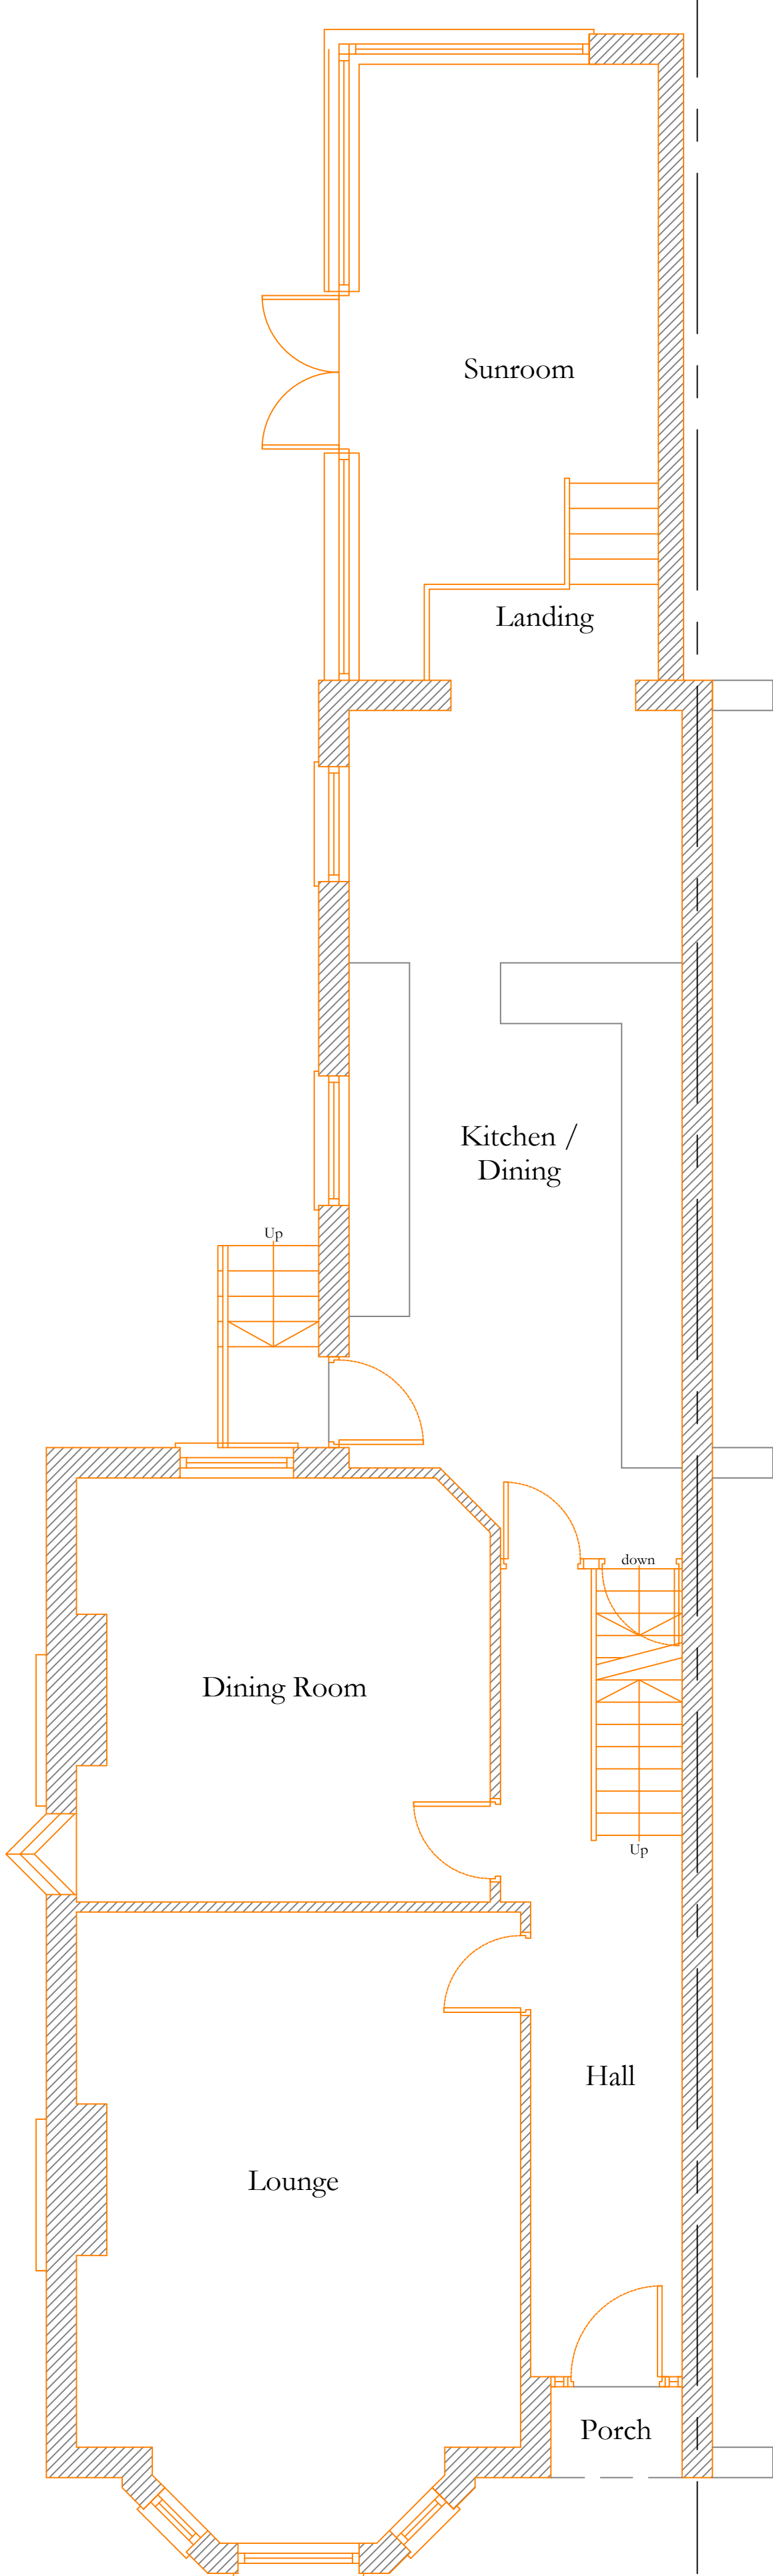

Existing Ground Floor Plan

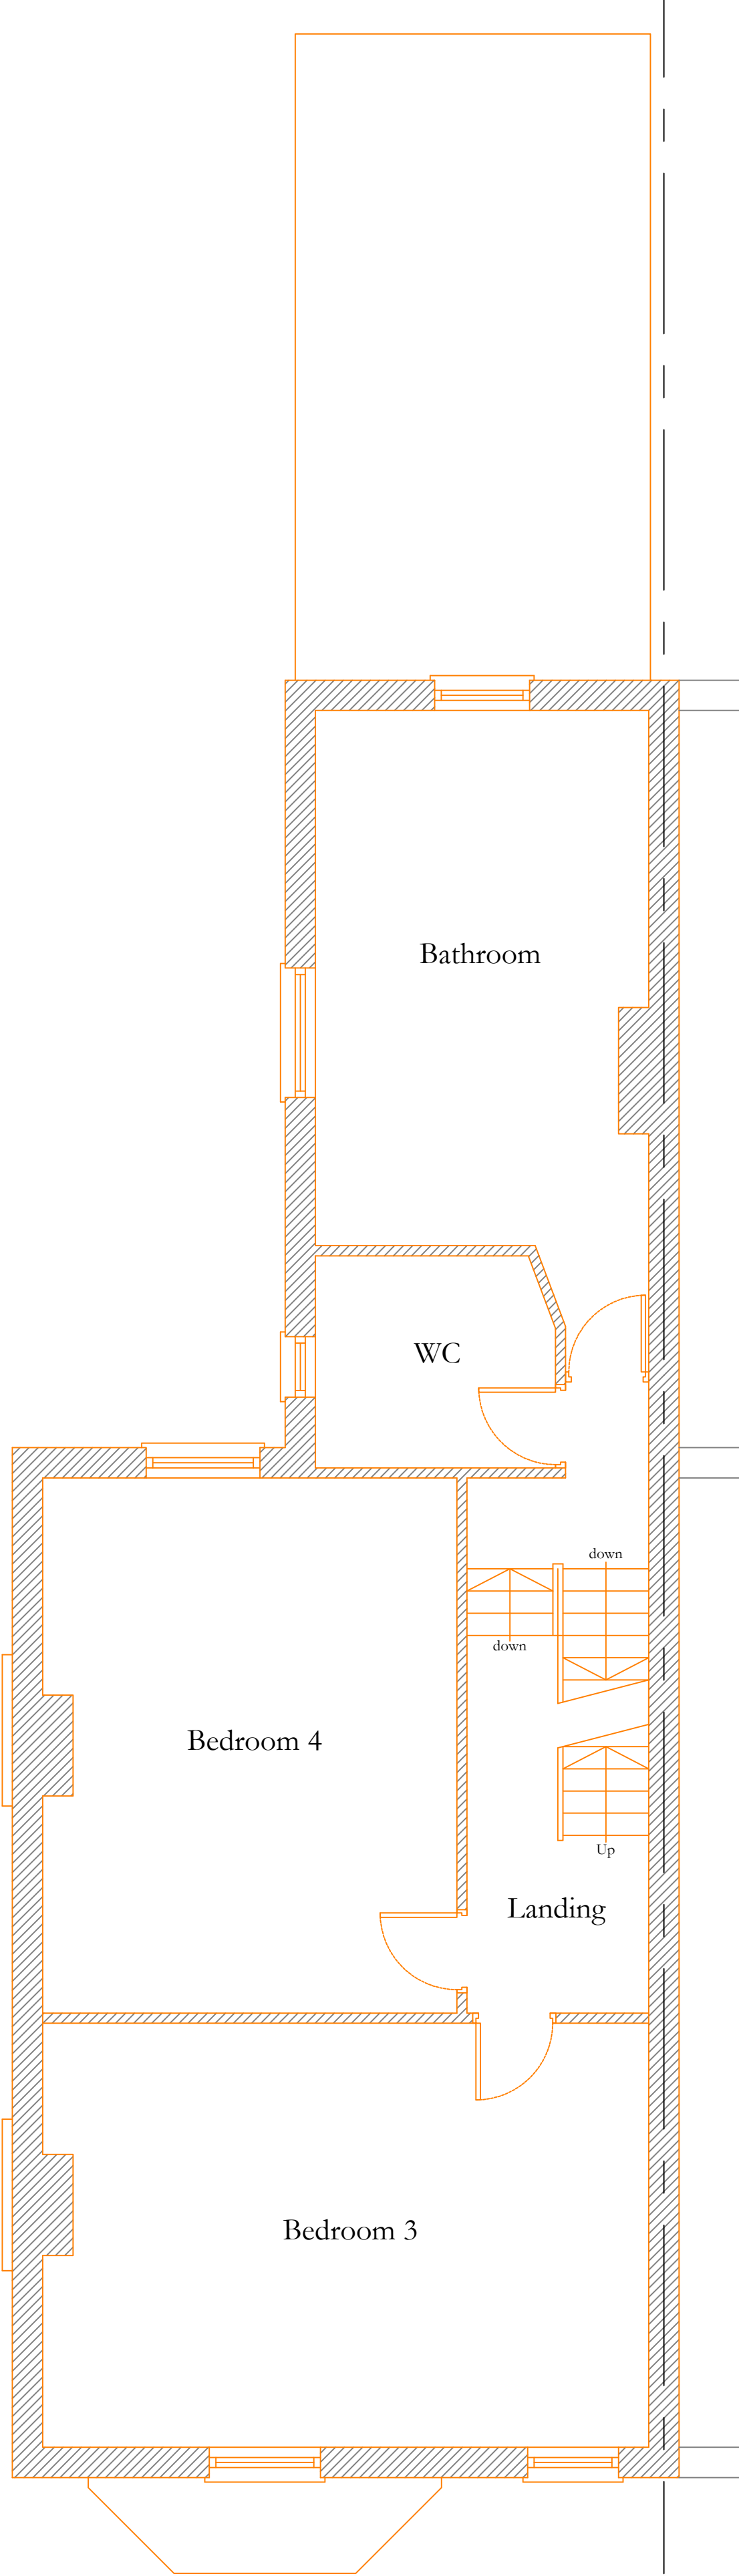


Existing First Floor Plan

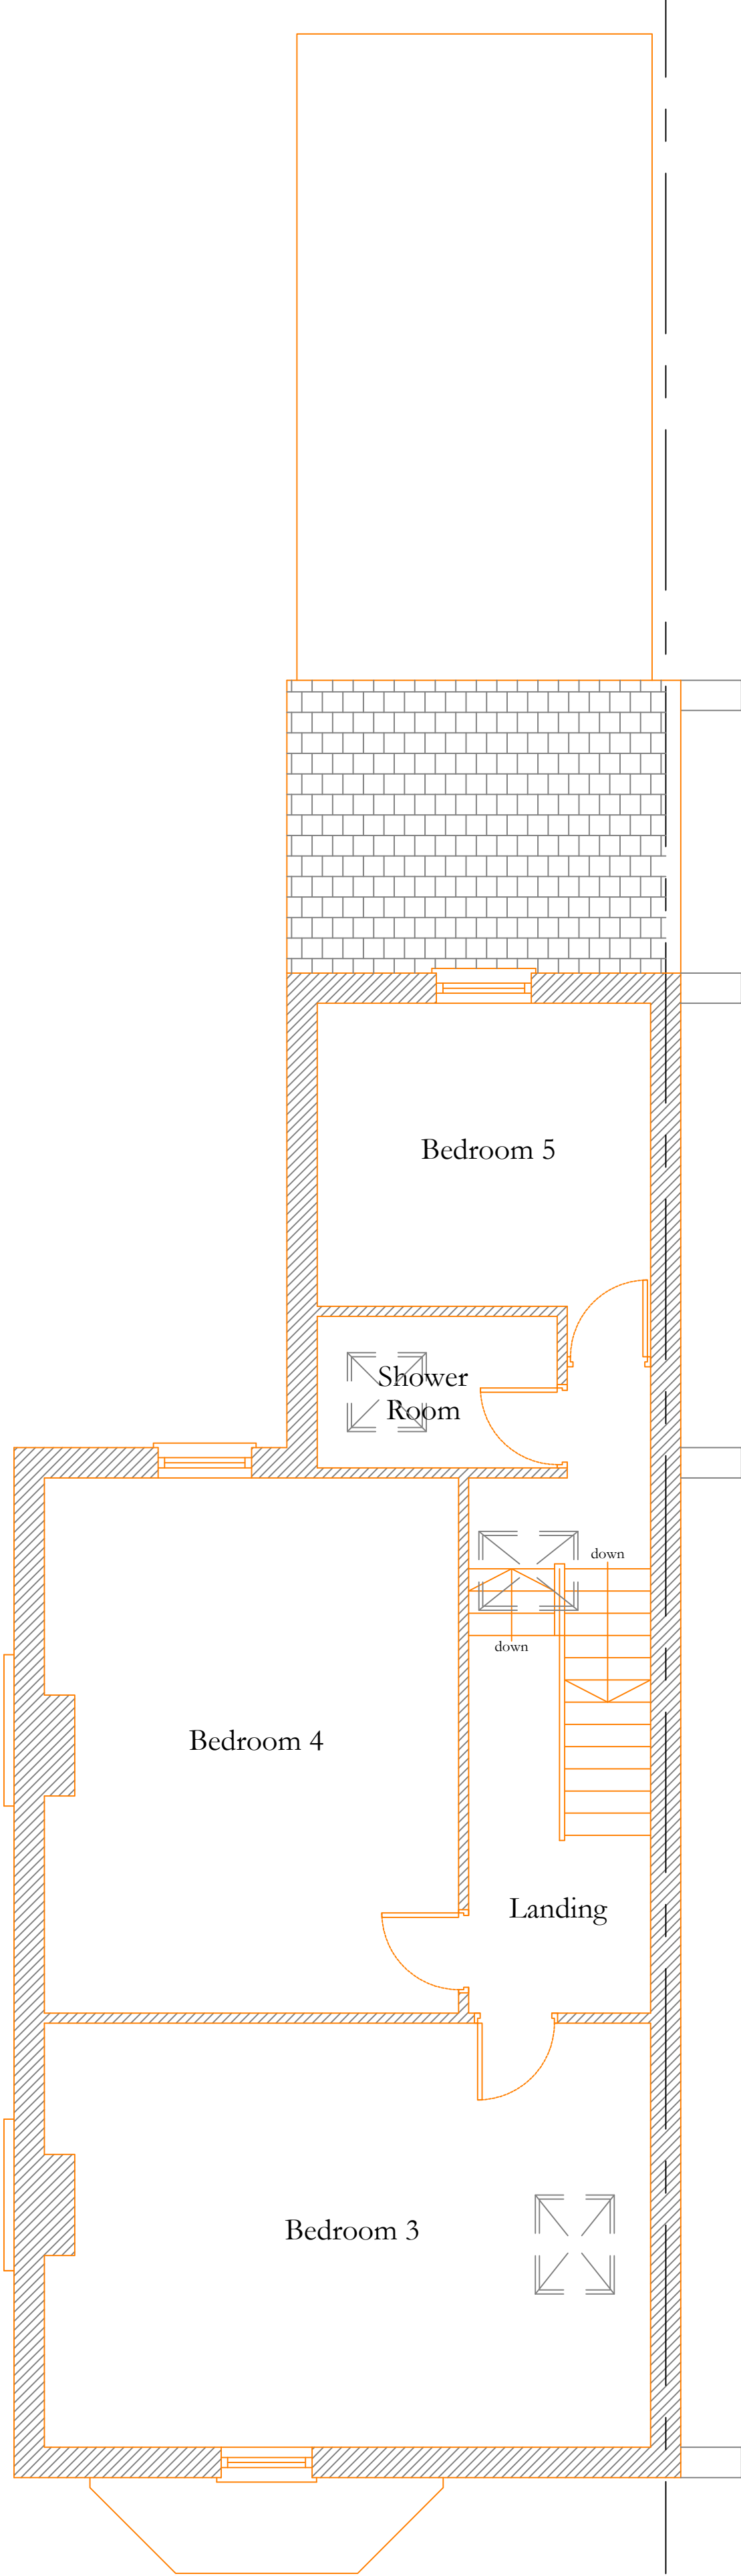

Existing Attic Floor Plan

Revision	Date	Description
----------	------	-------------

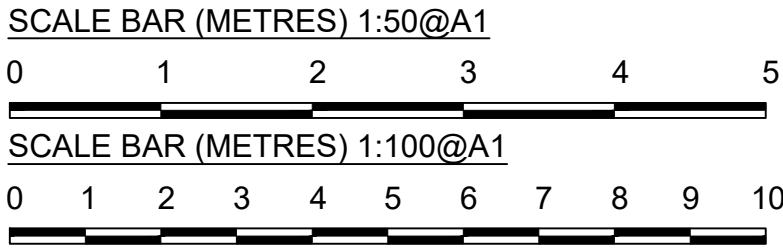

- General Notes
- These drawings are NOT working drawings. They are for design purposes only and are subject to site survey
 - Any visuals or images are for information only and may not reflect in full the final design
 - All plan dimensions are taken from external base
All roof dimensions are taken from external glazing

- Working Drawing
- Design
- Visual
- Information
- Planning
- Building Control
- Final Issue

Site Address: 20 Circular Road,
Manchester.
M20 3LP

Client
Title
Designer
Project No.
Scale
Date
Drawn by
Dwg No.

Dr Head-Rampson + Ms Brown
Proposed Orangery
Robert Warrington
D/1455_1a
1:50 A1
15/05/24
Jim
1 of 4



Foxfurd Joinery Limited
Prima House
267 Banbury Road
Oxford
OX2 7HT

08455 769 234
Foxfurd.com
sales@foxfurd.com