


Totem and Digital Information Boards are indicative and will be subject to a separate advertisement consent application.

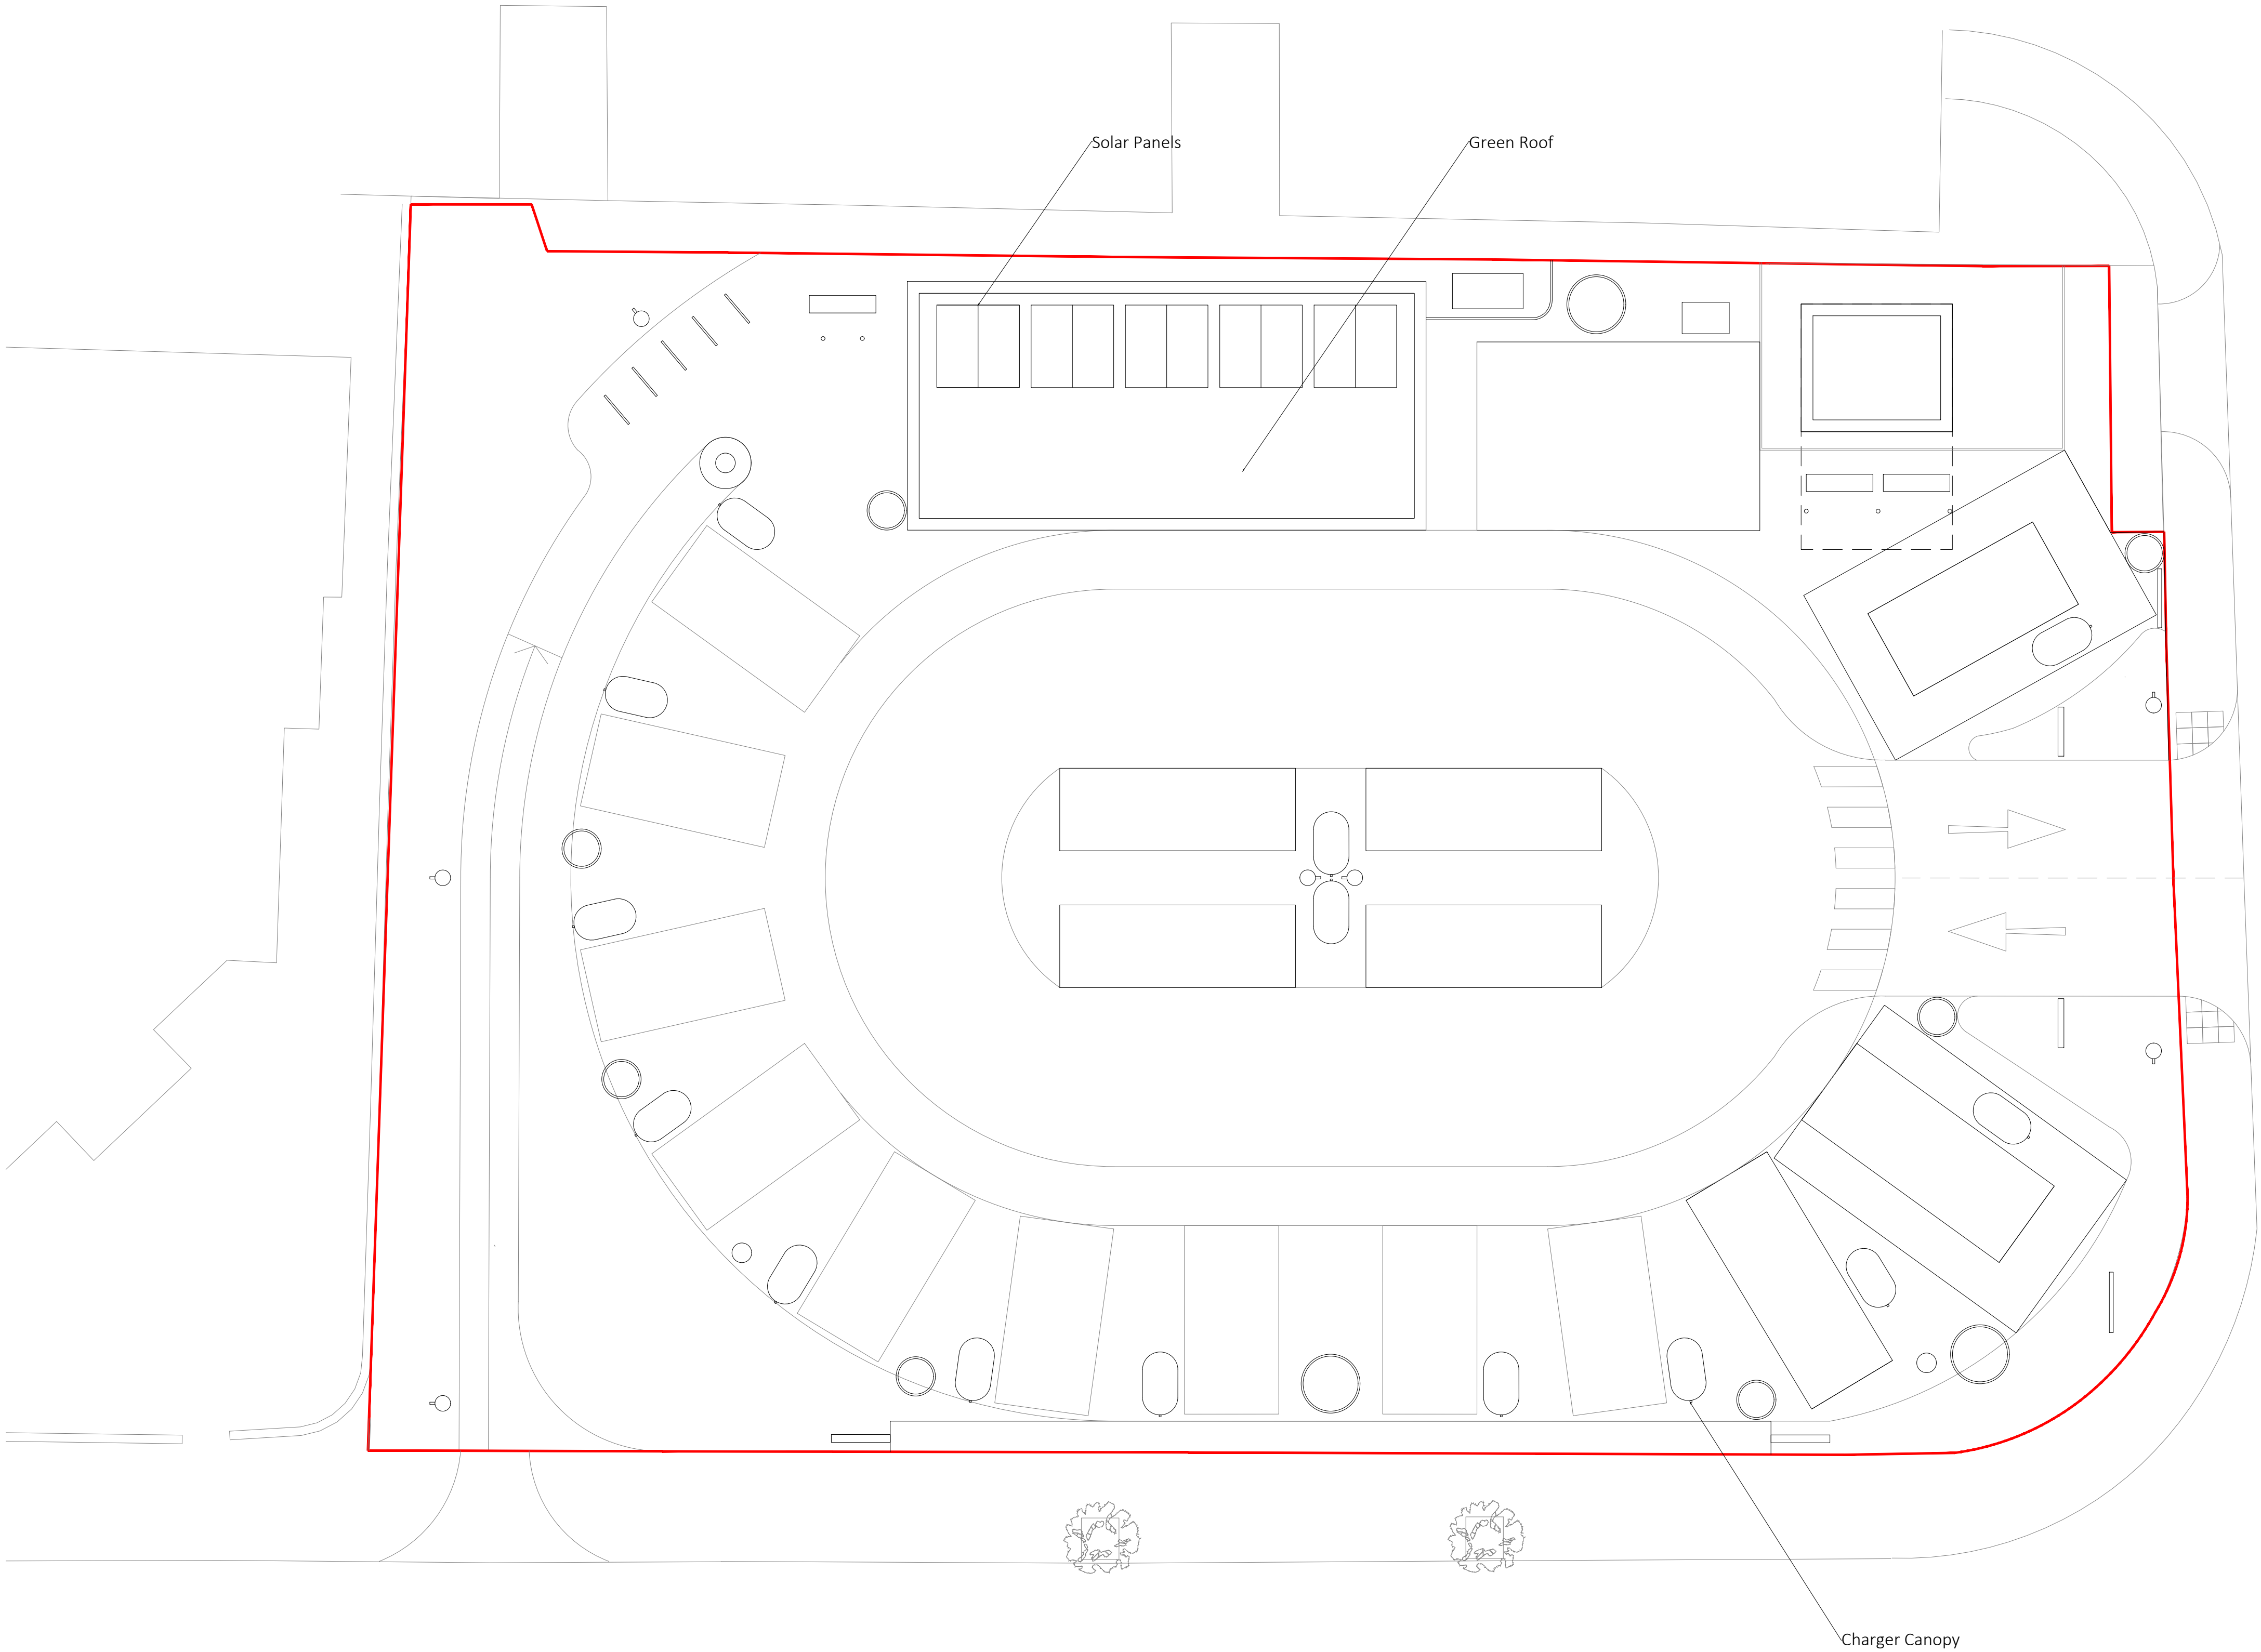

P9	2024.06.11	ISSUE Planning	HF	LL
P8	2024.04.18	ISSUE Planning	CW	LL
P7	2024.04.17	Issue to Planning Consultant	CW	LL
P6	2024.04.10	Updated Plan	HF	LL
P5	2024.03.28	Updated Plan	HF	LL
P4	2024.03.27	ISSUE Planning	HF	LL
P3	2024.03.26	ISSUE Planning	HF	LL
P2	2023.05.12	Updated Site Boundary	LL	EL
P1	2022.11.29	ISSUE Planning	LL	EL

rev	date	description	revised by	audited by
stage PLANNING		drawing title PROPOSED Roof Plan	suitability code S2	

CONTRACTORS ARE NOT TO SCALE DIMENSIONS FROM THIS DRAWING

ARCHITECT
that

68-80 Hanbury Street
London
E1 5UL

info@architectthat.com
www.architectthat.com

client
Be.EV

project
Reliance Street
Oldham

THIS DRAWING IS COPYRIGHT											
scale 1:100@A1 1:200@A3	drawn by HF	audited by LL	job no 612	originator AT	zone ZZ	level GR	type DR	role A	dwg no 3.1002	revision P9	