


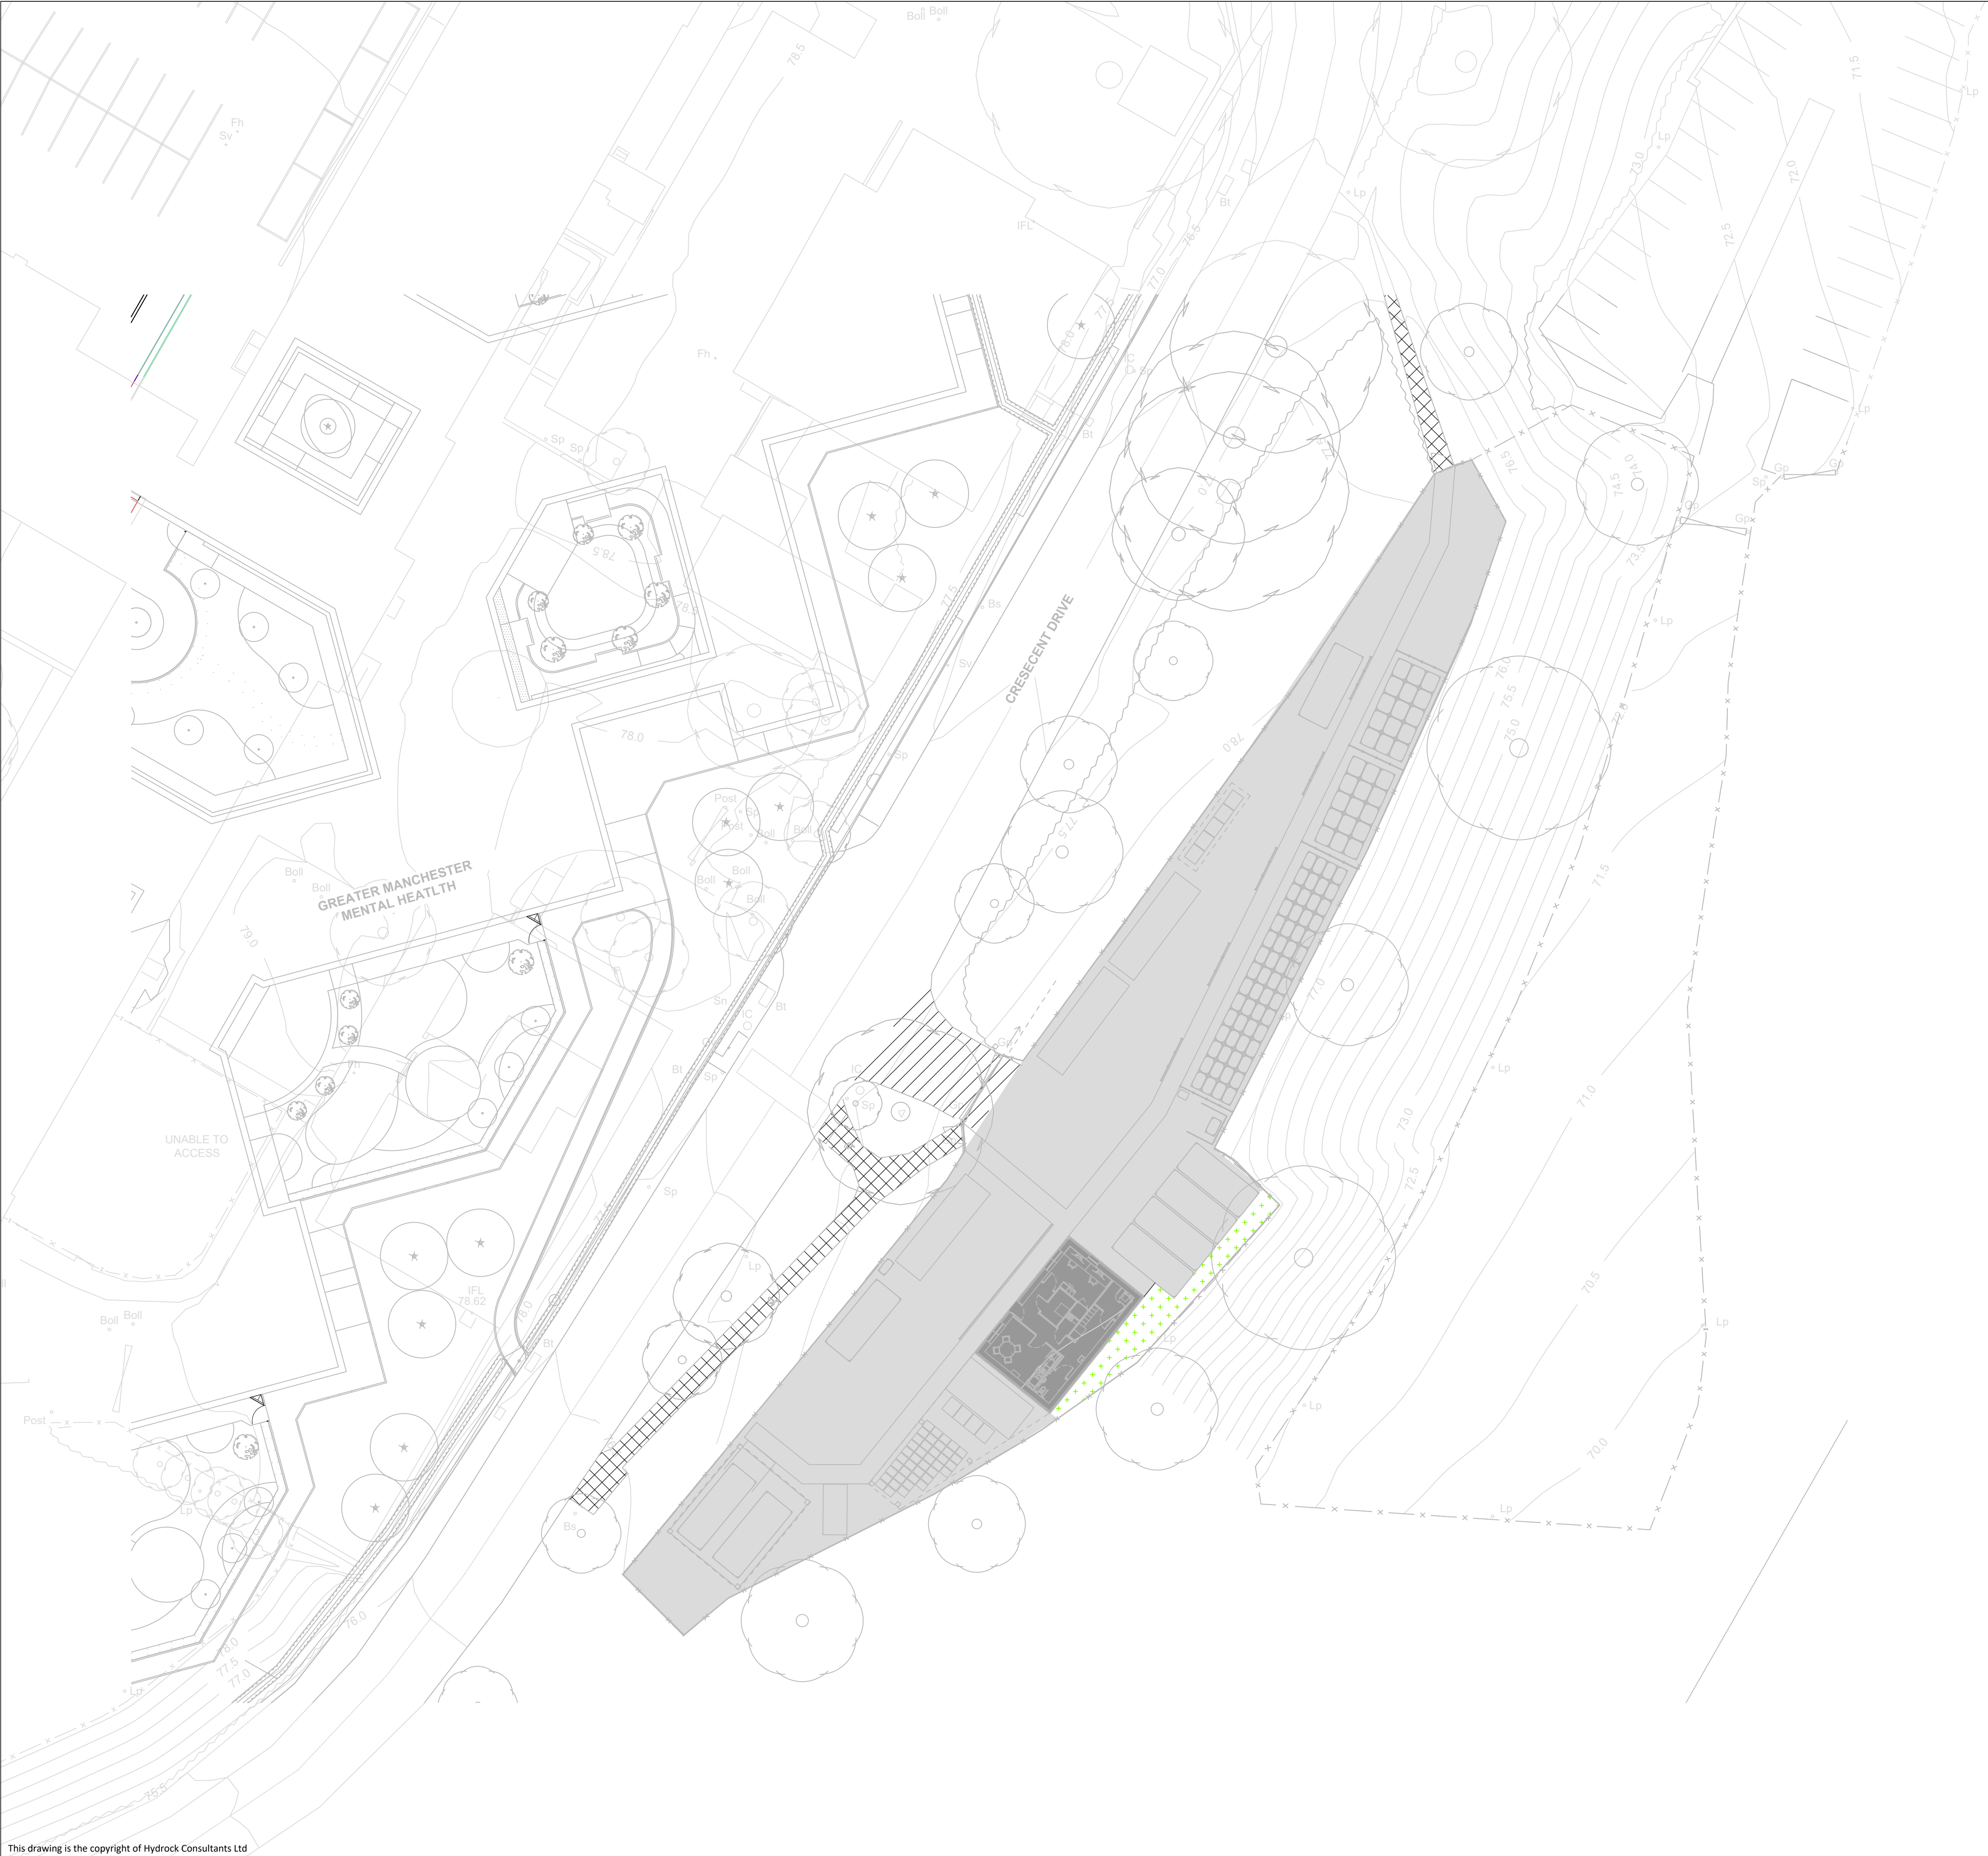

This drawing is the copyright of Hydrock Consultants Ltd

- Notes:**
1. All dimensions are to be checked on site before the commencement of works. Any discrepancies are to be reported to the Architect & Engineer for verification. Figured dimensions only are to be taken from this drawing.
 2. This drawing is to be read in conjunction with all relevant Engineers' and Service Engineers' drawings and specifications.
 3. All RWP and pop-up locations are assumed, pending detailed design.
 4. Outfall invert levels to be confirmed by survey prior to construction. Final outfall location may be changed for construction.
 5. Drainage layout may be subject to change once the detailed design is carried

SAFETY, HEALTH AND ENVIRONMENTAL INFORMATION
IN ADDITION TO THE HAZARDS/RISKS NORMALLY ASSOCIATED WITH THE TYPES OF WORK DETAILED ON THIS DRAWING, NOTE THE FOLLOWING
CONSTRUCTION
MAINTENANCE / CLEANING
DECOMMISSIONING / DEMOLITION
IT IS ASSUMED THAT ALL WORKS WILL BE CARRIED OUT BY A COMPETENT CONTRACTOR WORKING, WHERE APPROPRIATE, TO AN APPROVED METHOD STATEMENT

Key:		SERVICE AREA (CONCRETE)
		ACCESS ROAD (ASPHALT)
		BUILDING SLAB (CONCRETE)
		SOFT LANDSCAPING
		FOOTPATH (ASPHALT)

P2	13.03.24	REVISED TO LATEST LAYOUT	TF	CF
P1	19.01.24	FIRST ISSUE	BP	CF
Rev	Date	Description	By	Ckd

Architect :

Hydrock Hydrock Consultants Ltd
25 Baldrop's Hall
239 Ashley Road
Walsley, Cheshire
WAL5 5NE
T +44 (0)161 233 0746
www.hydrock.com

Client :

NHS
Manchester University
NHS Foundation Trust

Project Title:

NORTH MANCHESTER GENERAL HOSPITAL

Drawing Title:

EXTERNAL WORKS PLAN

Drawing Status:

PLANNING

Hydrock Job No:

C32425

Drawn	Checked	Scale @ A1	Date	Issue Date
BP	CF	1:250	19.01.2024	19.01.2024
Drawing Number:				Revision:
32425-HYD-XX-XX-DR-D-0700				P2