


Key:

Planning Application Boundary

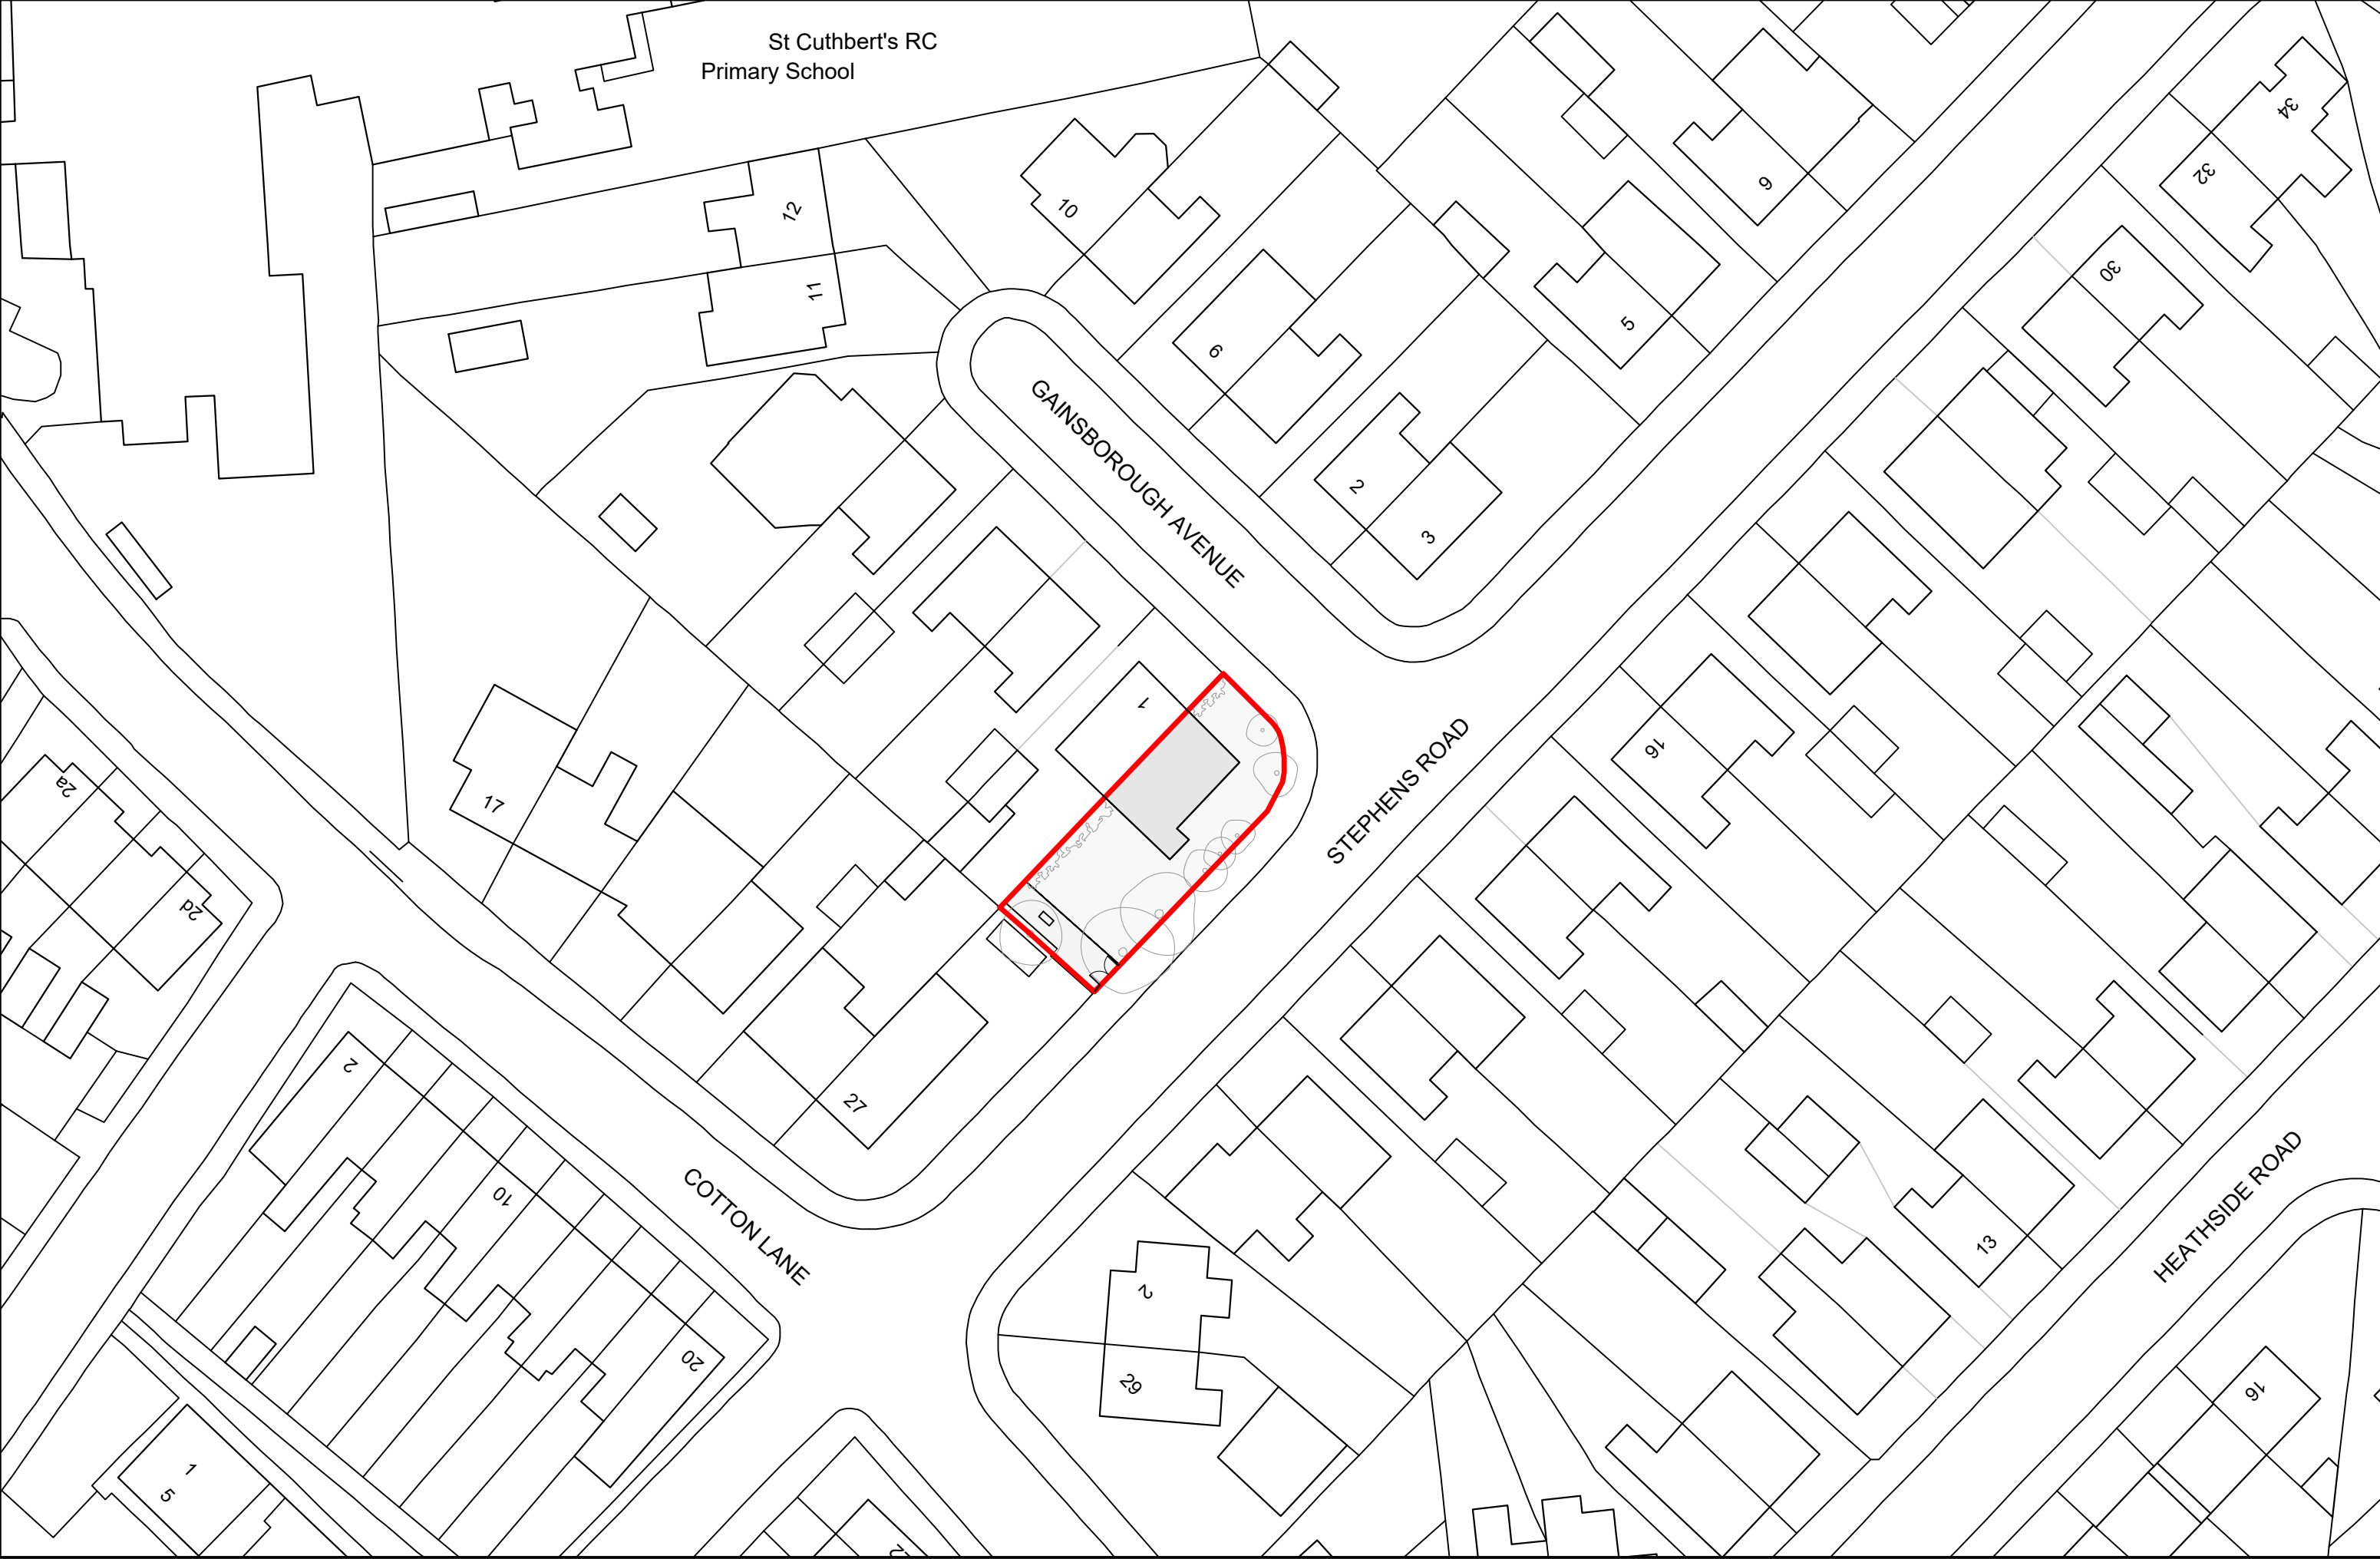

Project Name:
1 Stephens Road

Drawing No:
031_B1_01_2000

Issue:
25.06.24 Issued for Planning

Title:
Site Plan
Existing

Status:
Stage 2

Scale:
1:1250 @ A1
1:2500 @ A3

Drawn:
IB

Rev:
B

Form. architecture + design
51 Ashfield Road, Altrincham, WA15 9QJ
07946 127 001

Copyright of this drawing is vested in **Form.** architecture + design and must not be copied or reproduced without written consent. Figured dimensions only are to be taken from this drawing. Do not scale from this drawing.