


DRAWING IS THE INTELLECTUAL COPYRIGHT OF 12 / 23
ARCHITECTURE DESIGN LTD AND SHOULD NOT BE
REPRODUCED WITHOUT PRIOR CONSENT.


ANY MATTERS ARISING SHOULD BE REPORTED TO THE
ARCHITECT DIRECTLY AND IMMEDIATELY.

DRAWING/INFORMATION SHOULD NOT BE USED FOR ANY
STRUCTURAL CALCULATIONS OR STRUCTURAL DESIGN
BY ANY PARTY OTHER THAN A STRUCTURAL ENGINEER
WHO HAS OBTAINED THE DRAWING FROM THE
ARCHITECT.


12/23 ARCHITECTURE DESIGN LTD DO NOT TAKE
RESPONSIBILITY FOR ANY SETTING OUT INFORMATION
OR ANY INDIRECT SURVEY INFORMATION.

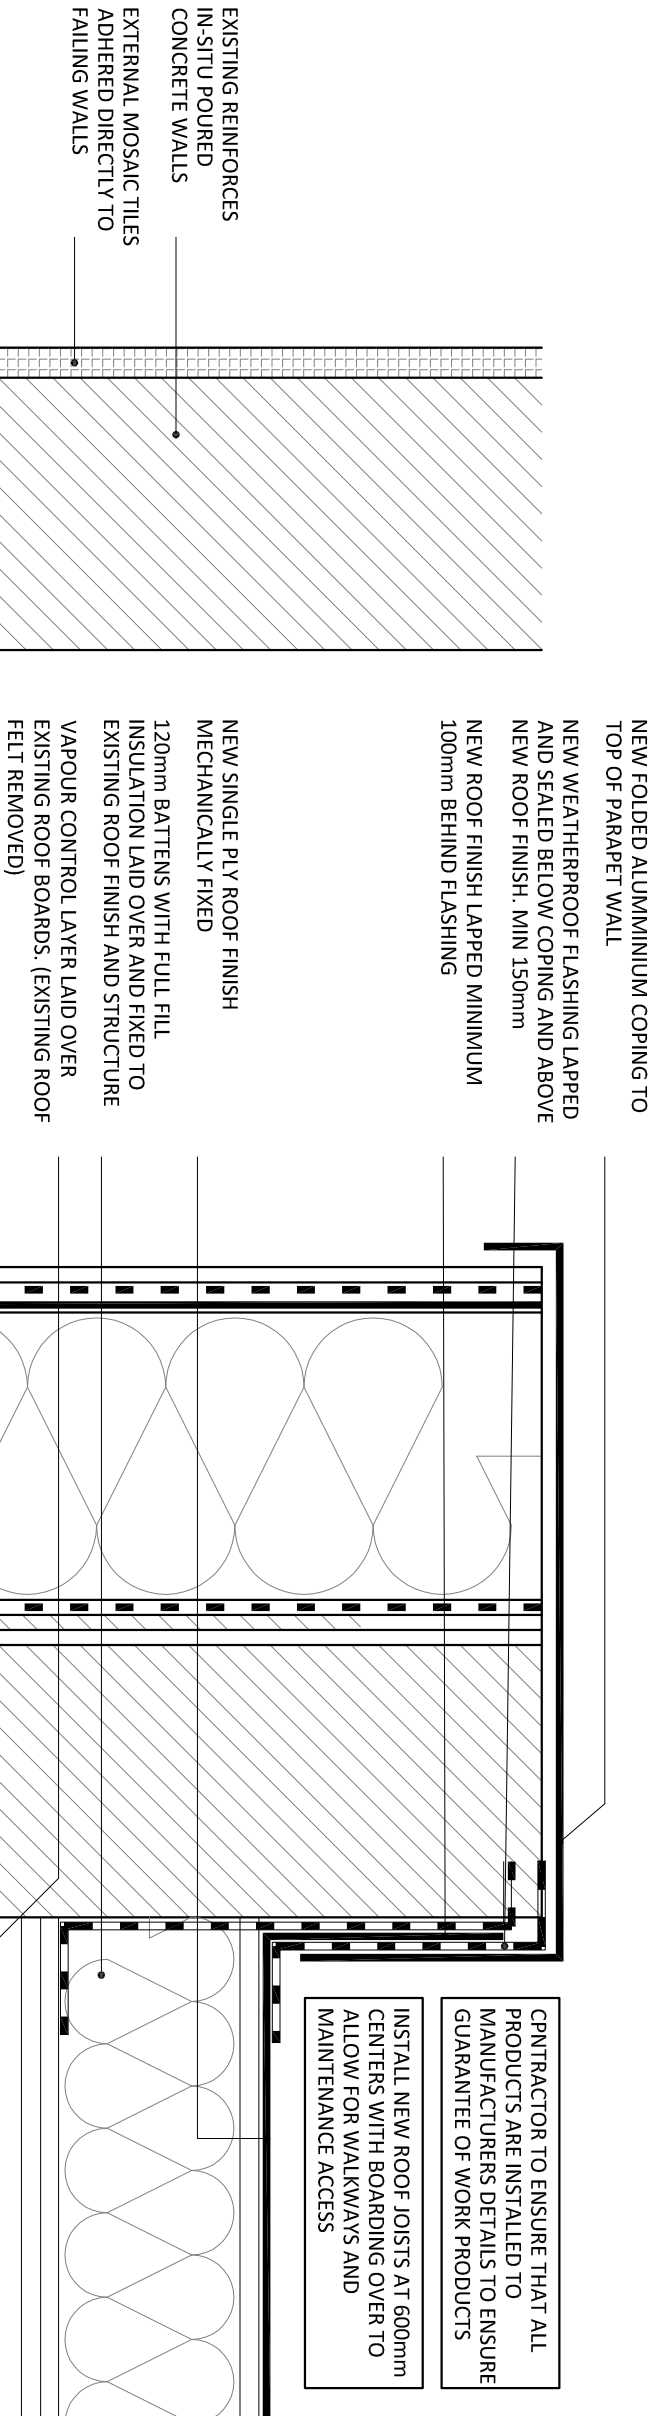


ROOF AND PARAPET WALL

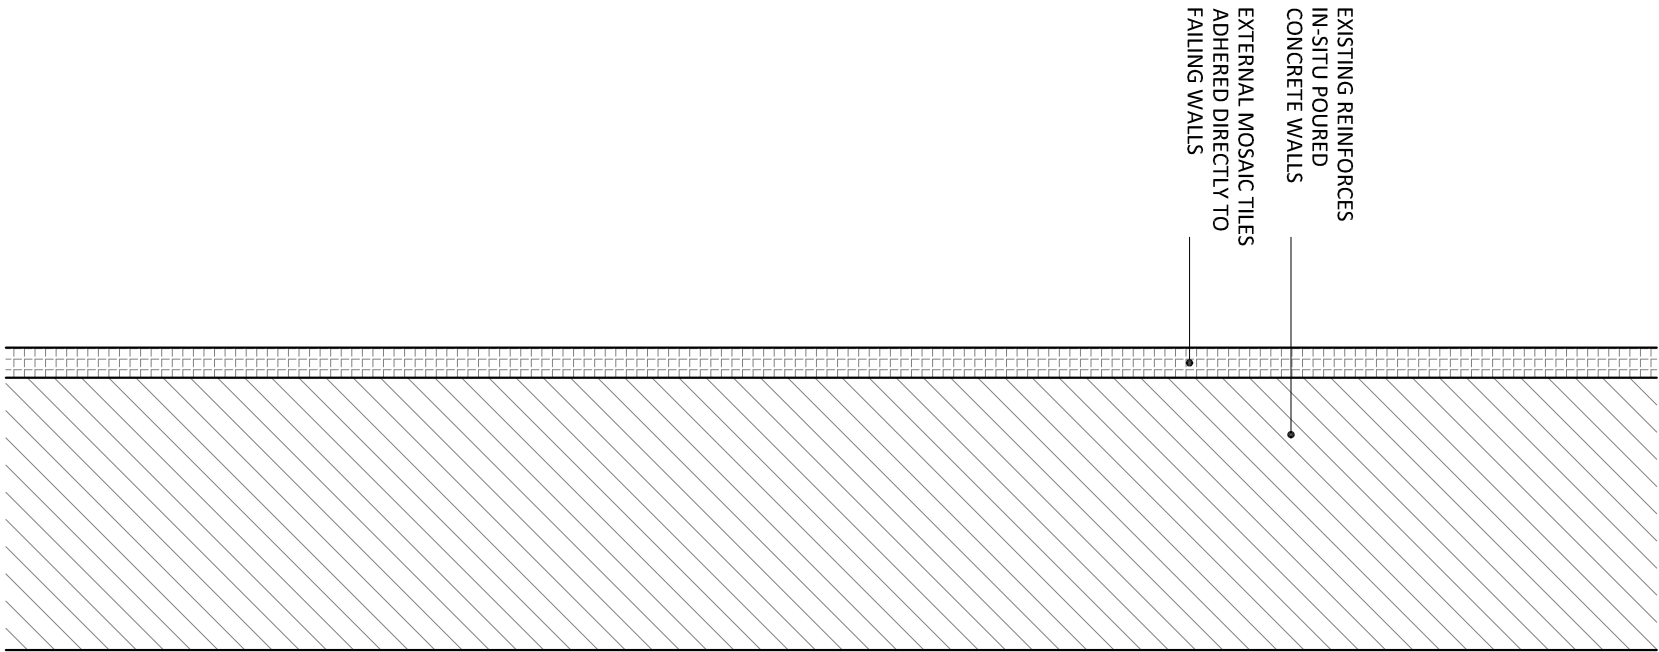

TYPICAL EXISTING AFFECTED
WALL SECTION

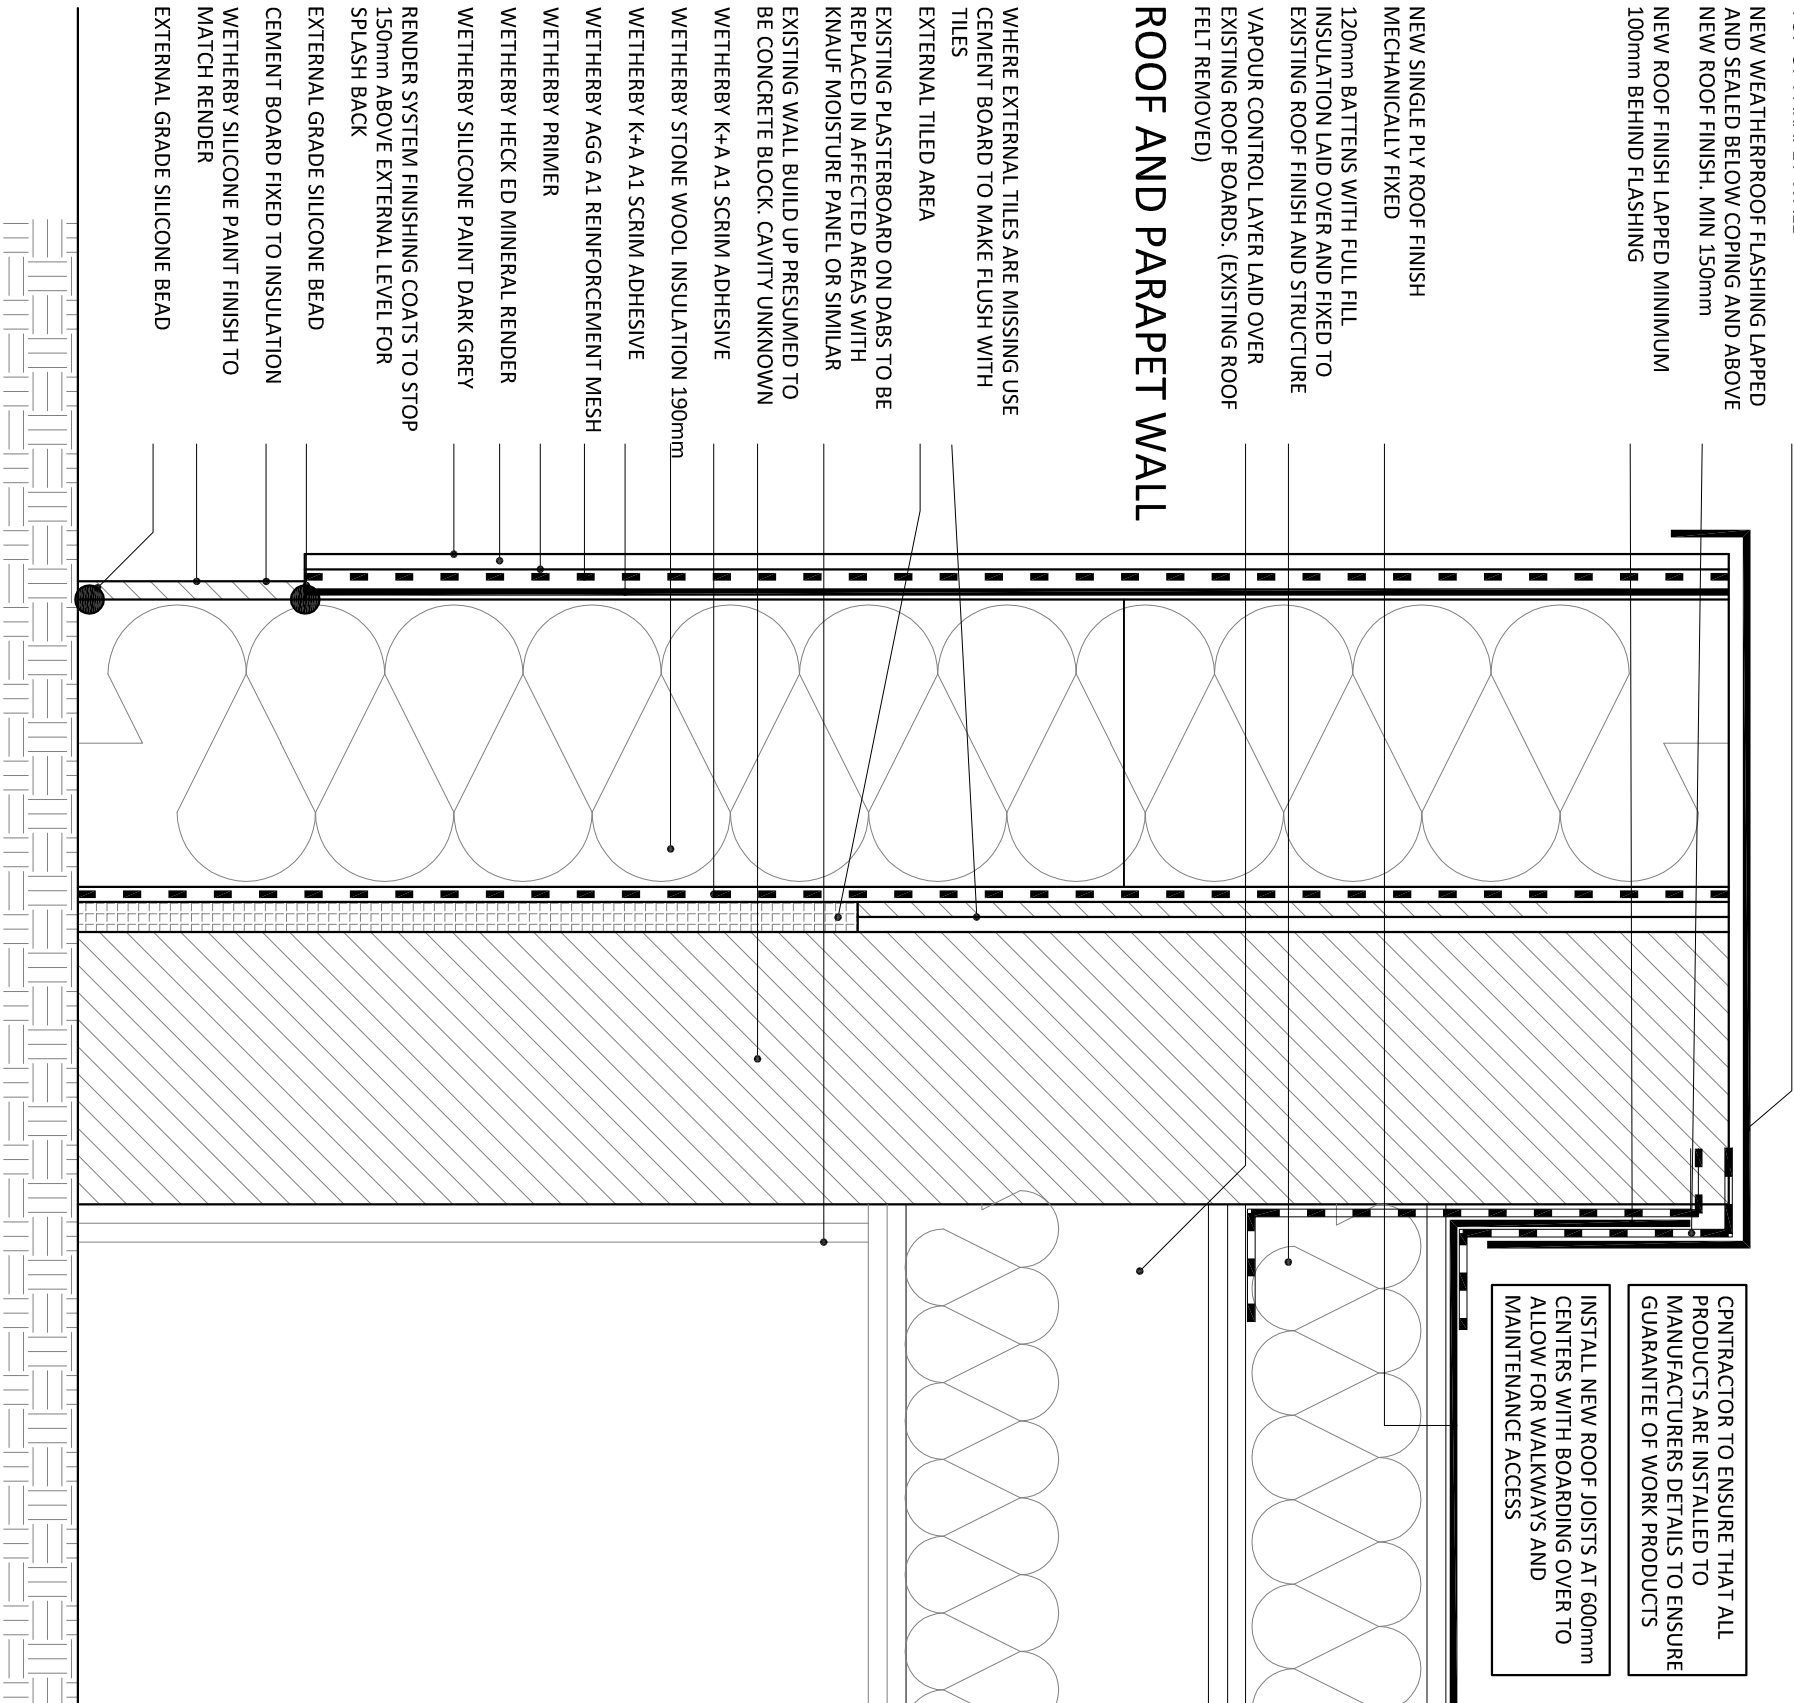

TYPICAL EXTERNAL RENDER DETAIL

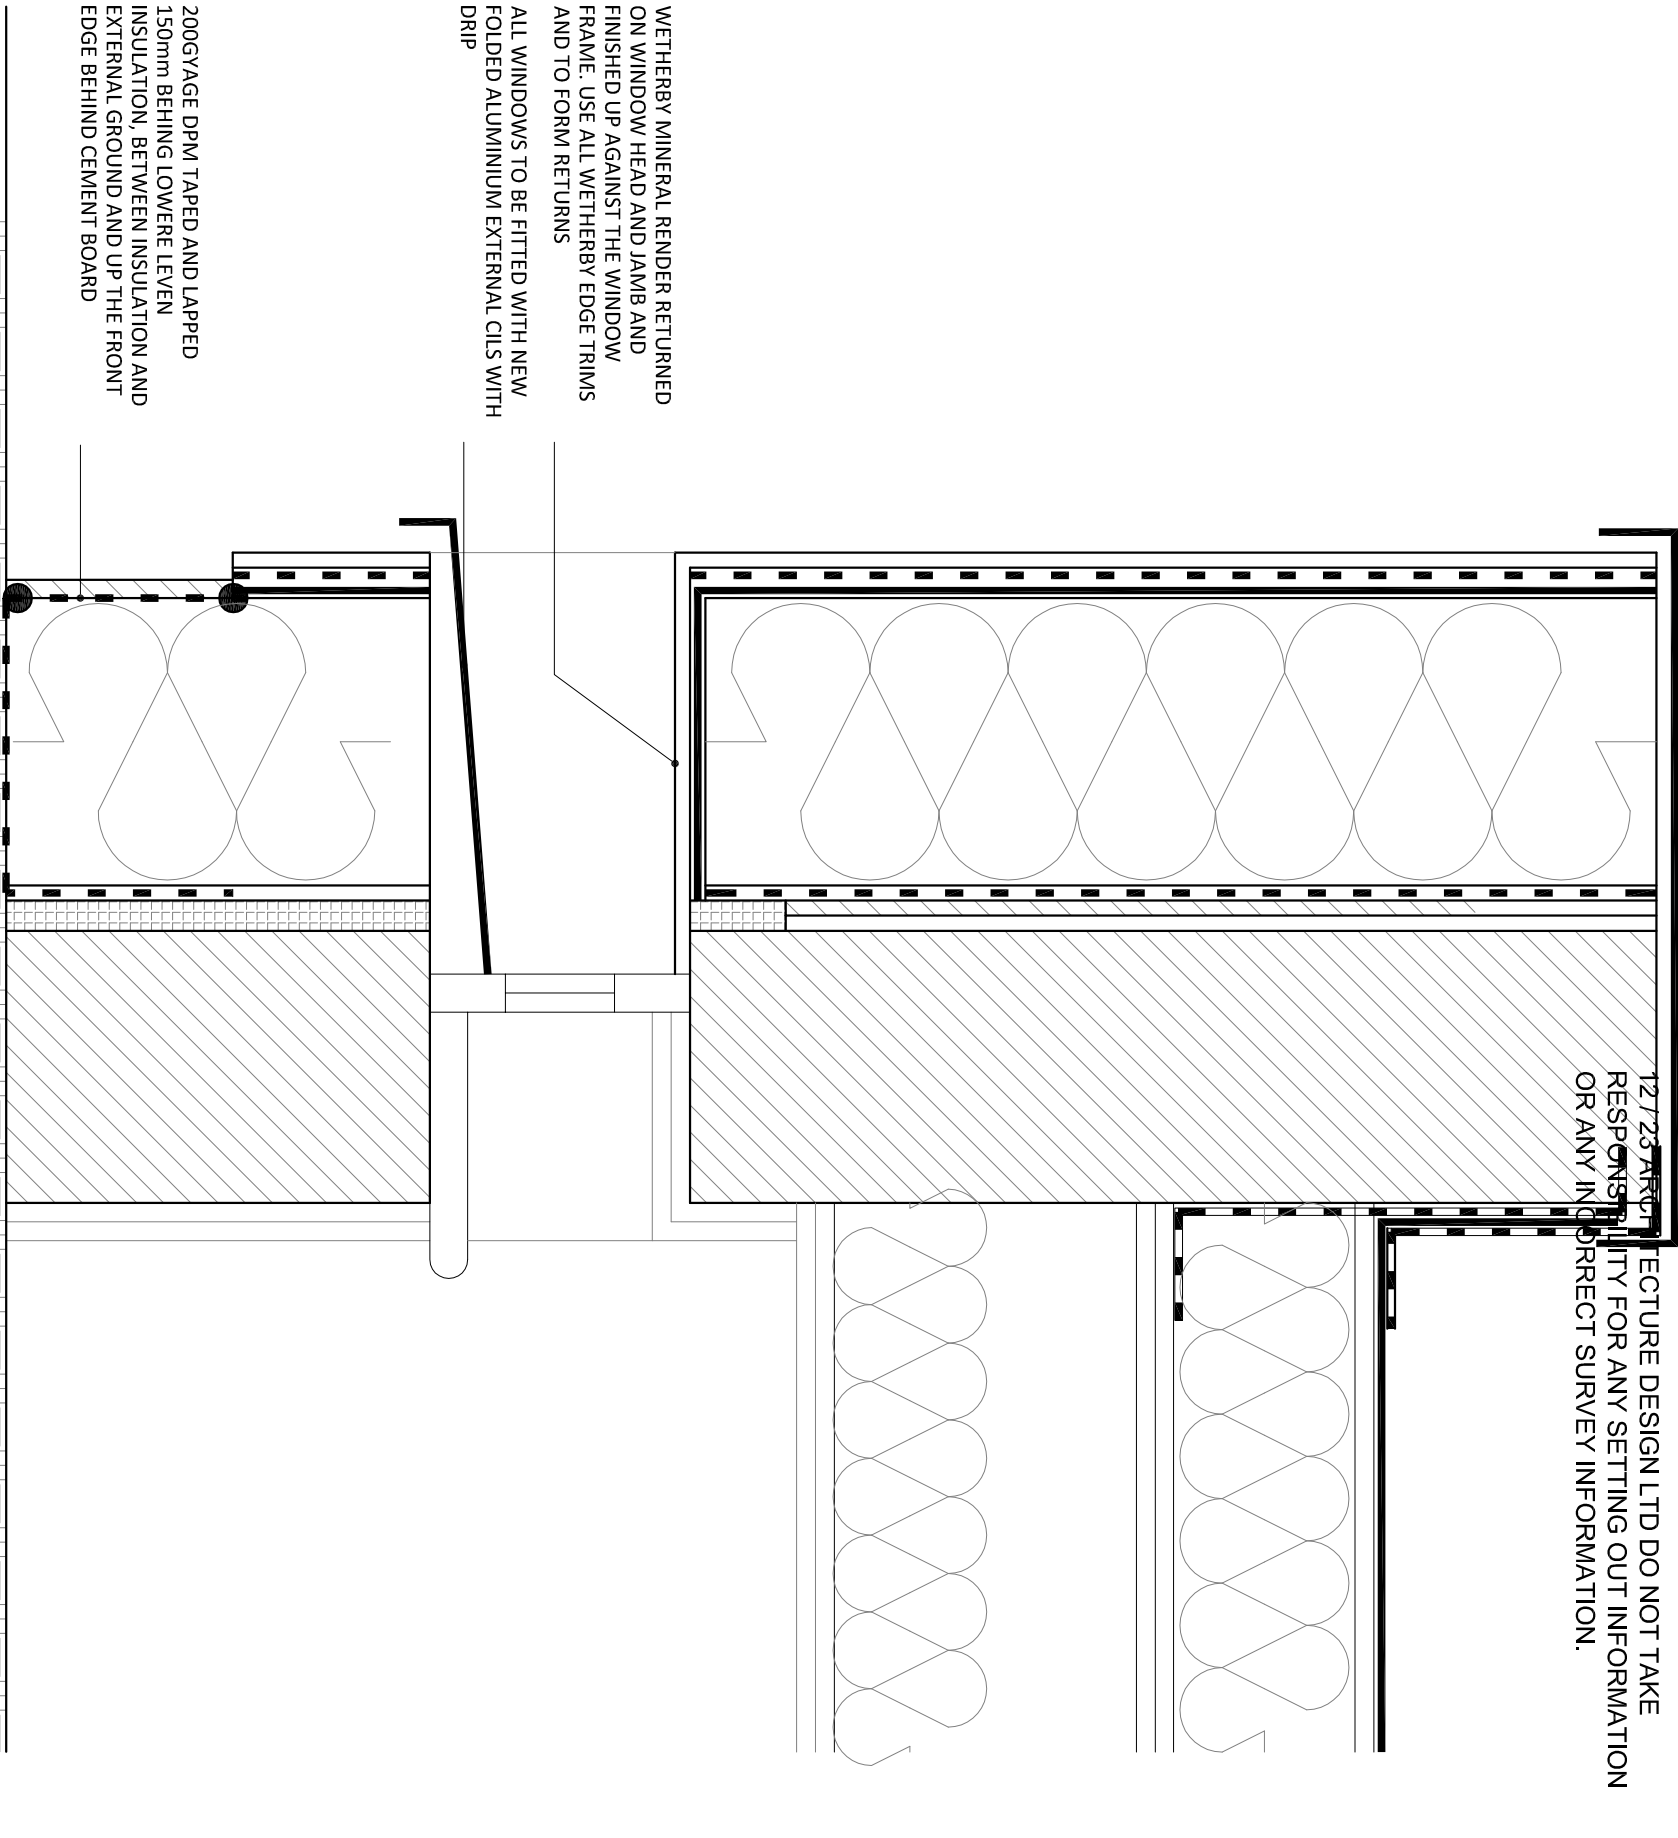

TYPICAL EXTERNAL RENDER DETAIL TO WINDOW CILL, HEAD AND JAMB

Revised:	Description:	Date:	By:
A	GENERAL AMENDMENTS	20.03.24	LW

Client:	ADRIATIC LAND 8 (GR2) LTD CO LIVINGCITY ASSET MANAGEMENT
Project:	CHATSWORTH HOUSE, MANCHESTER
Drawn By:	BR 002
Scale:	1:10
Drawn:	LW
Date:	11.03.24

12/23
Architecture Design
Limited

11-23 Bridgewater Place
Manchester
M4 1QF
T : 0161 711 0584
E : lwish@1223arch.co.uk
W : www.1223arch.co.uk