




South Elevation
1 : 100



East Elevation
1 : 100



North Elevation
1 : 100

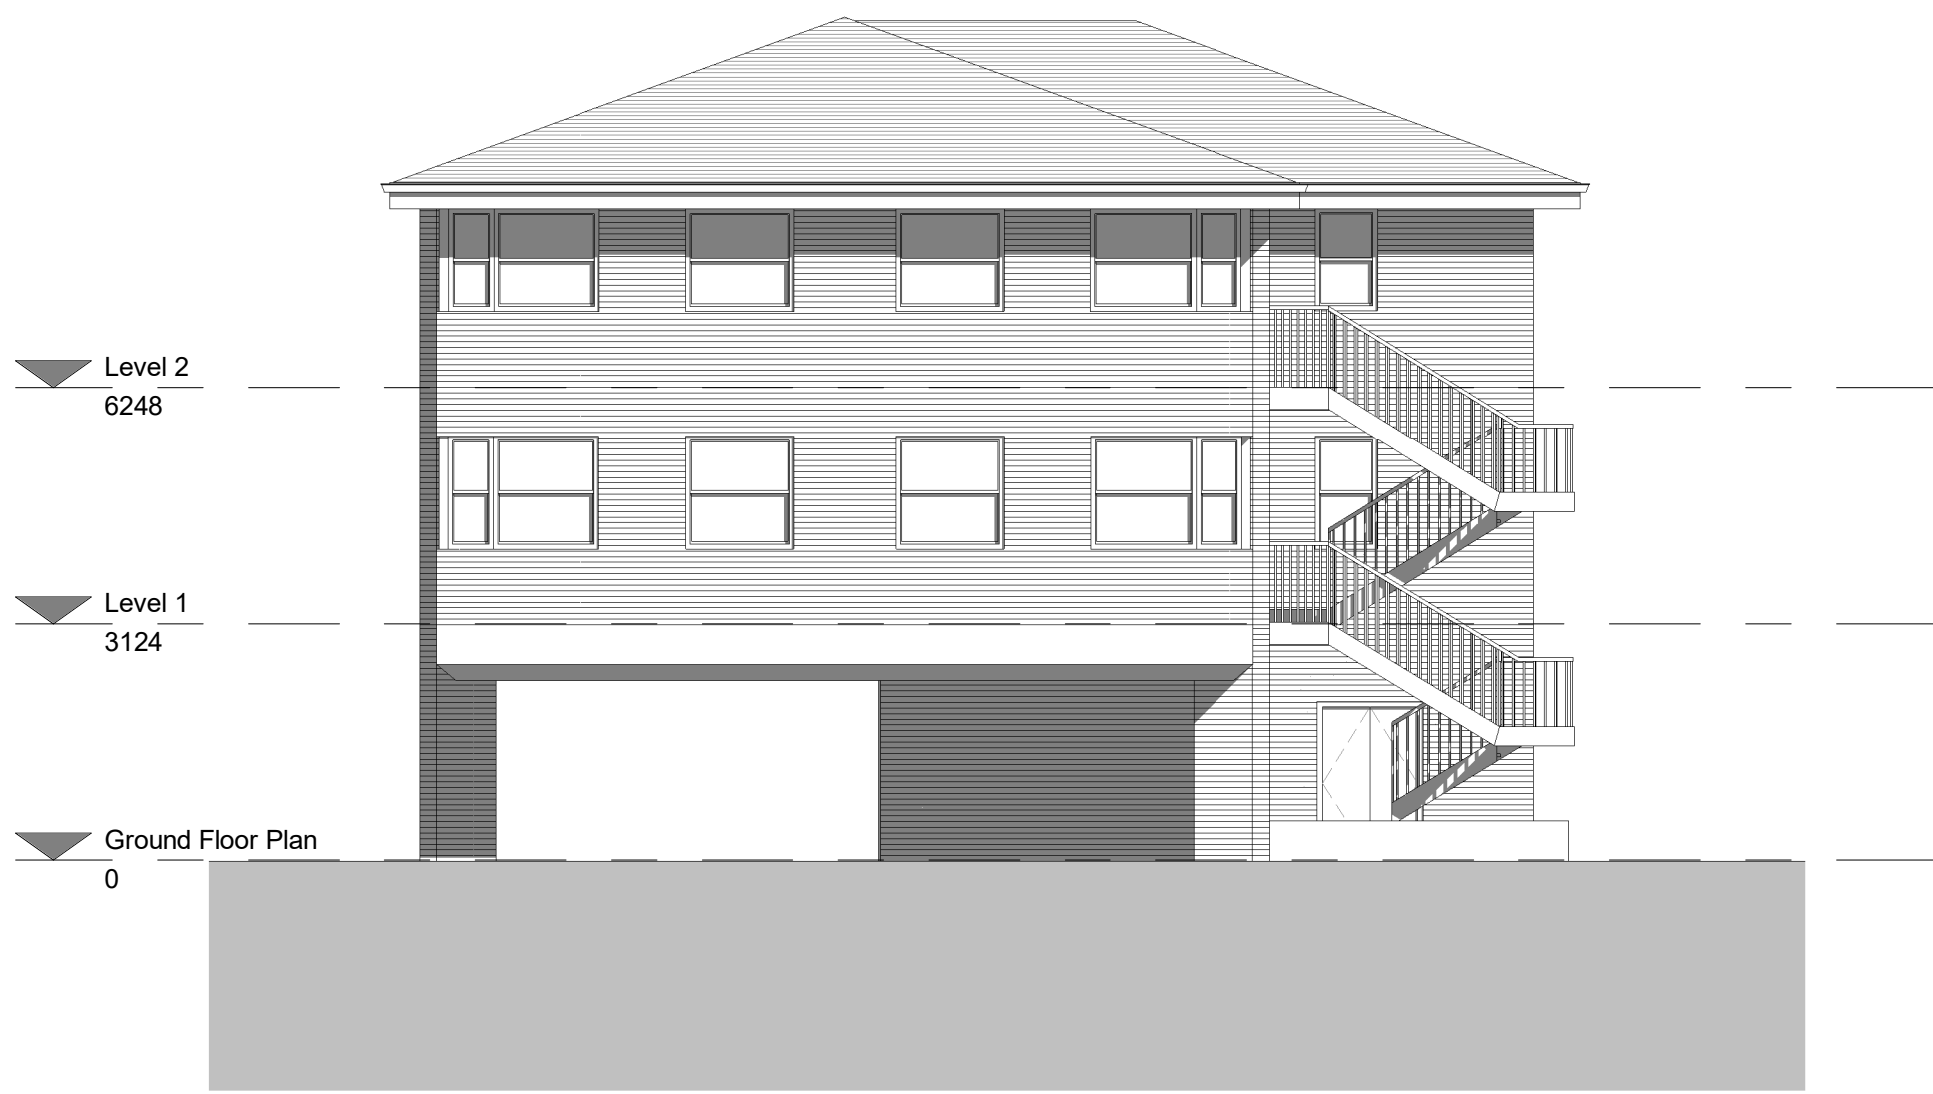

West Elevation
1 : 100



VISUAL SCALE 1:100 @ A1