



Existing Knowsley Street Elevation



Existing Bent Street Elevation

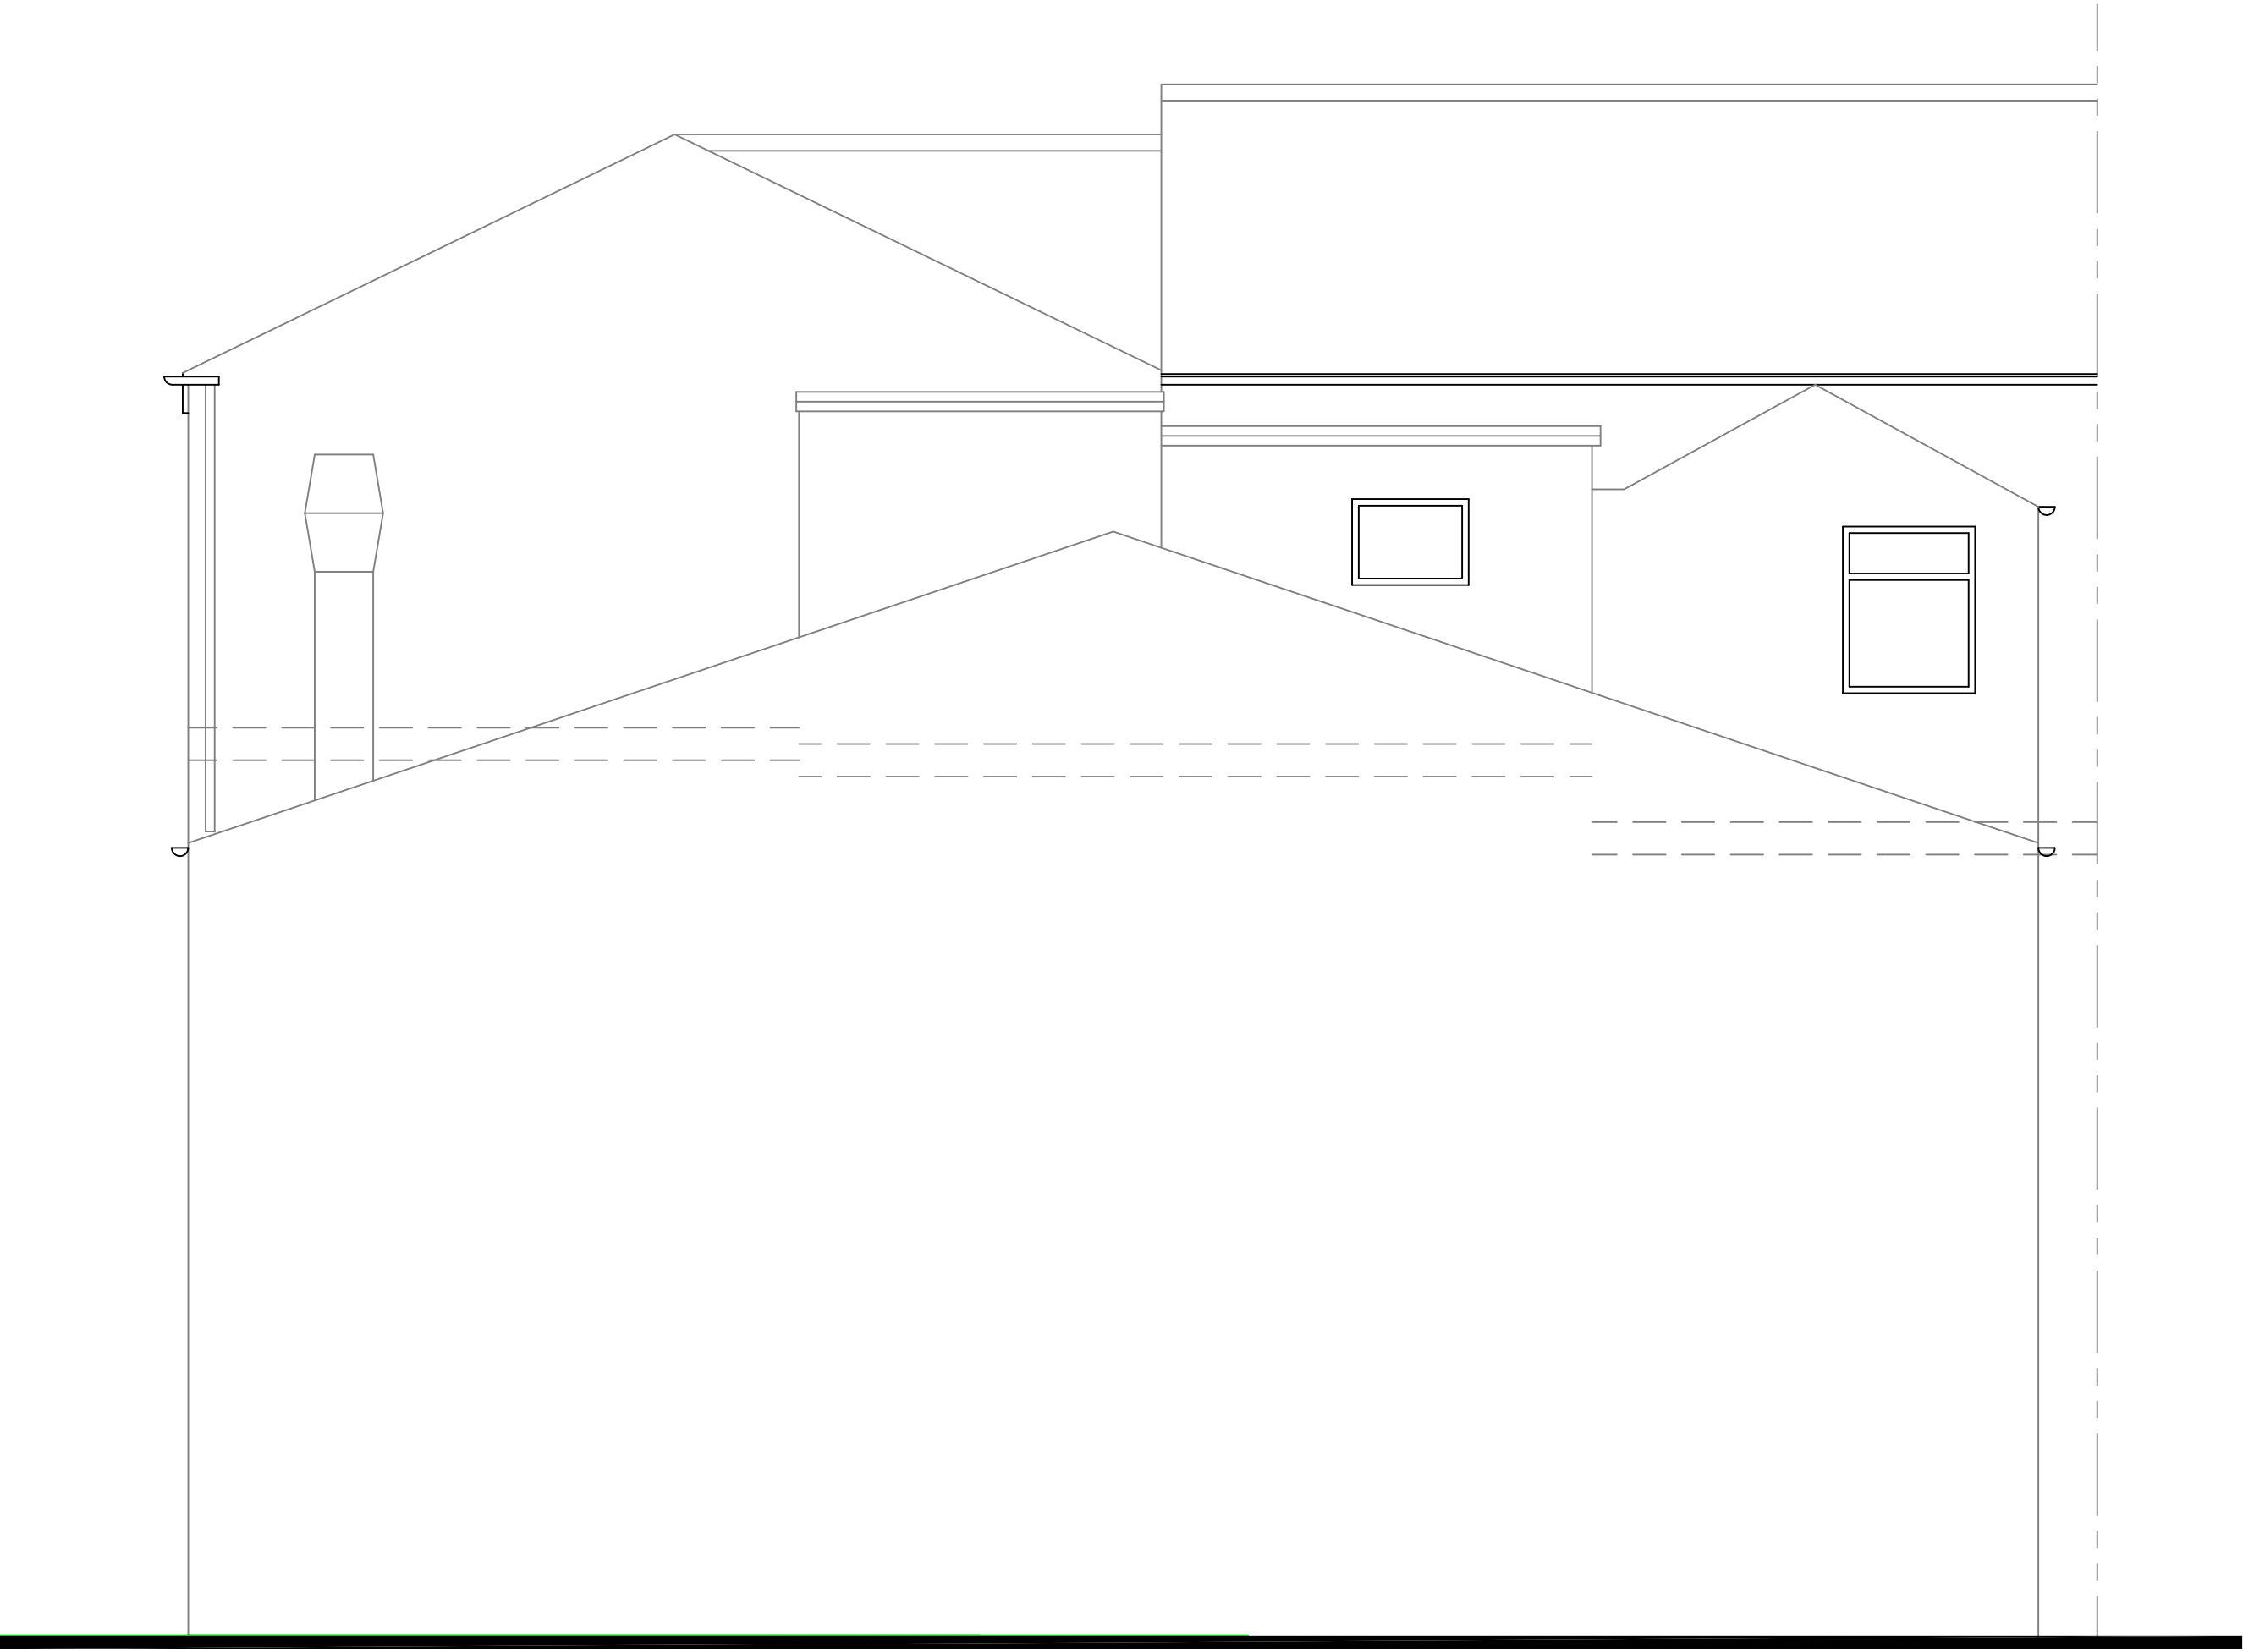

Existing Cheetham Hill Road Elevation

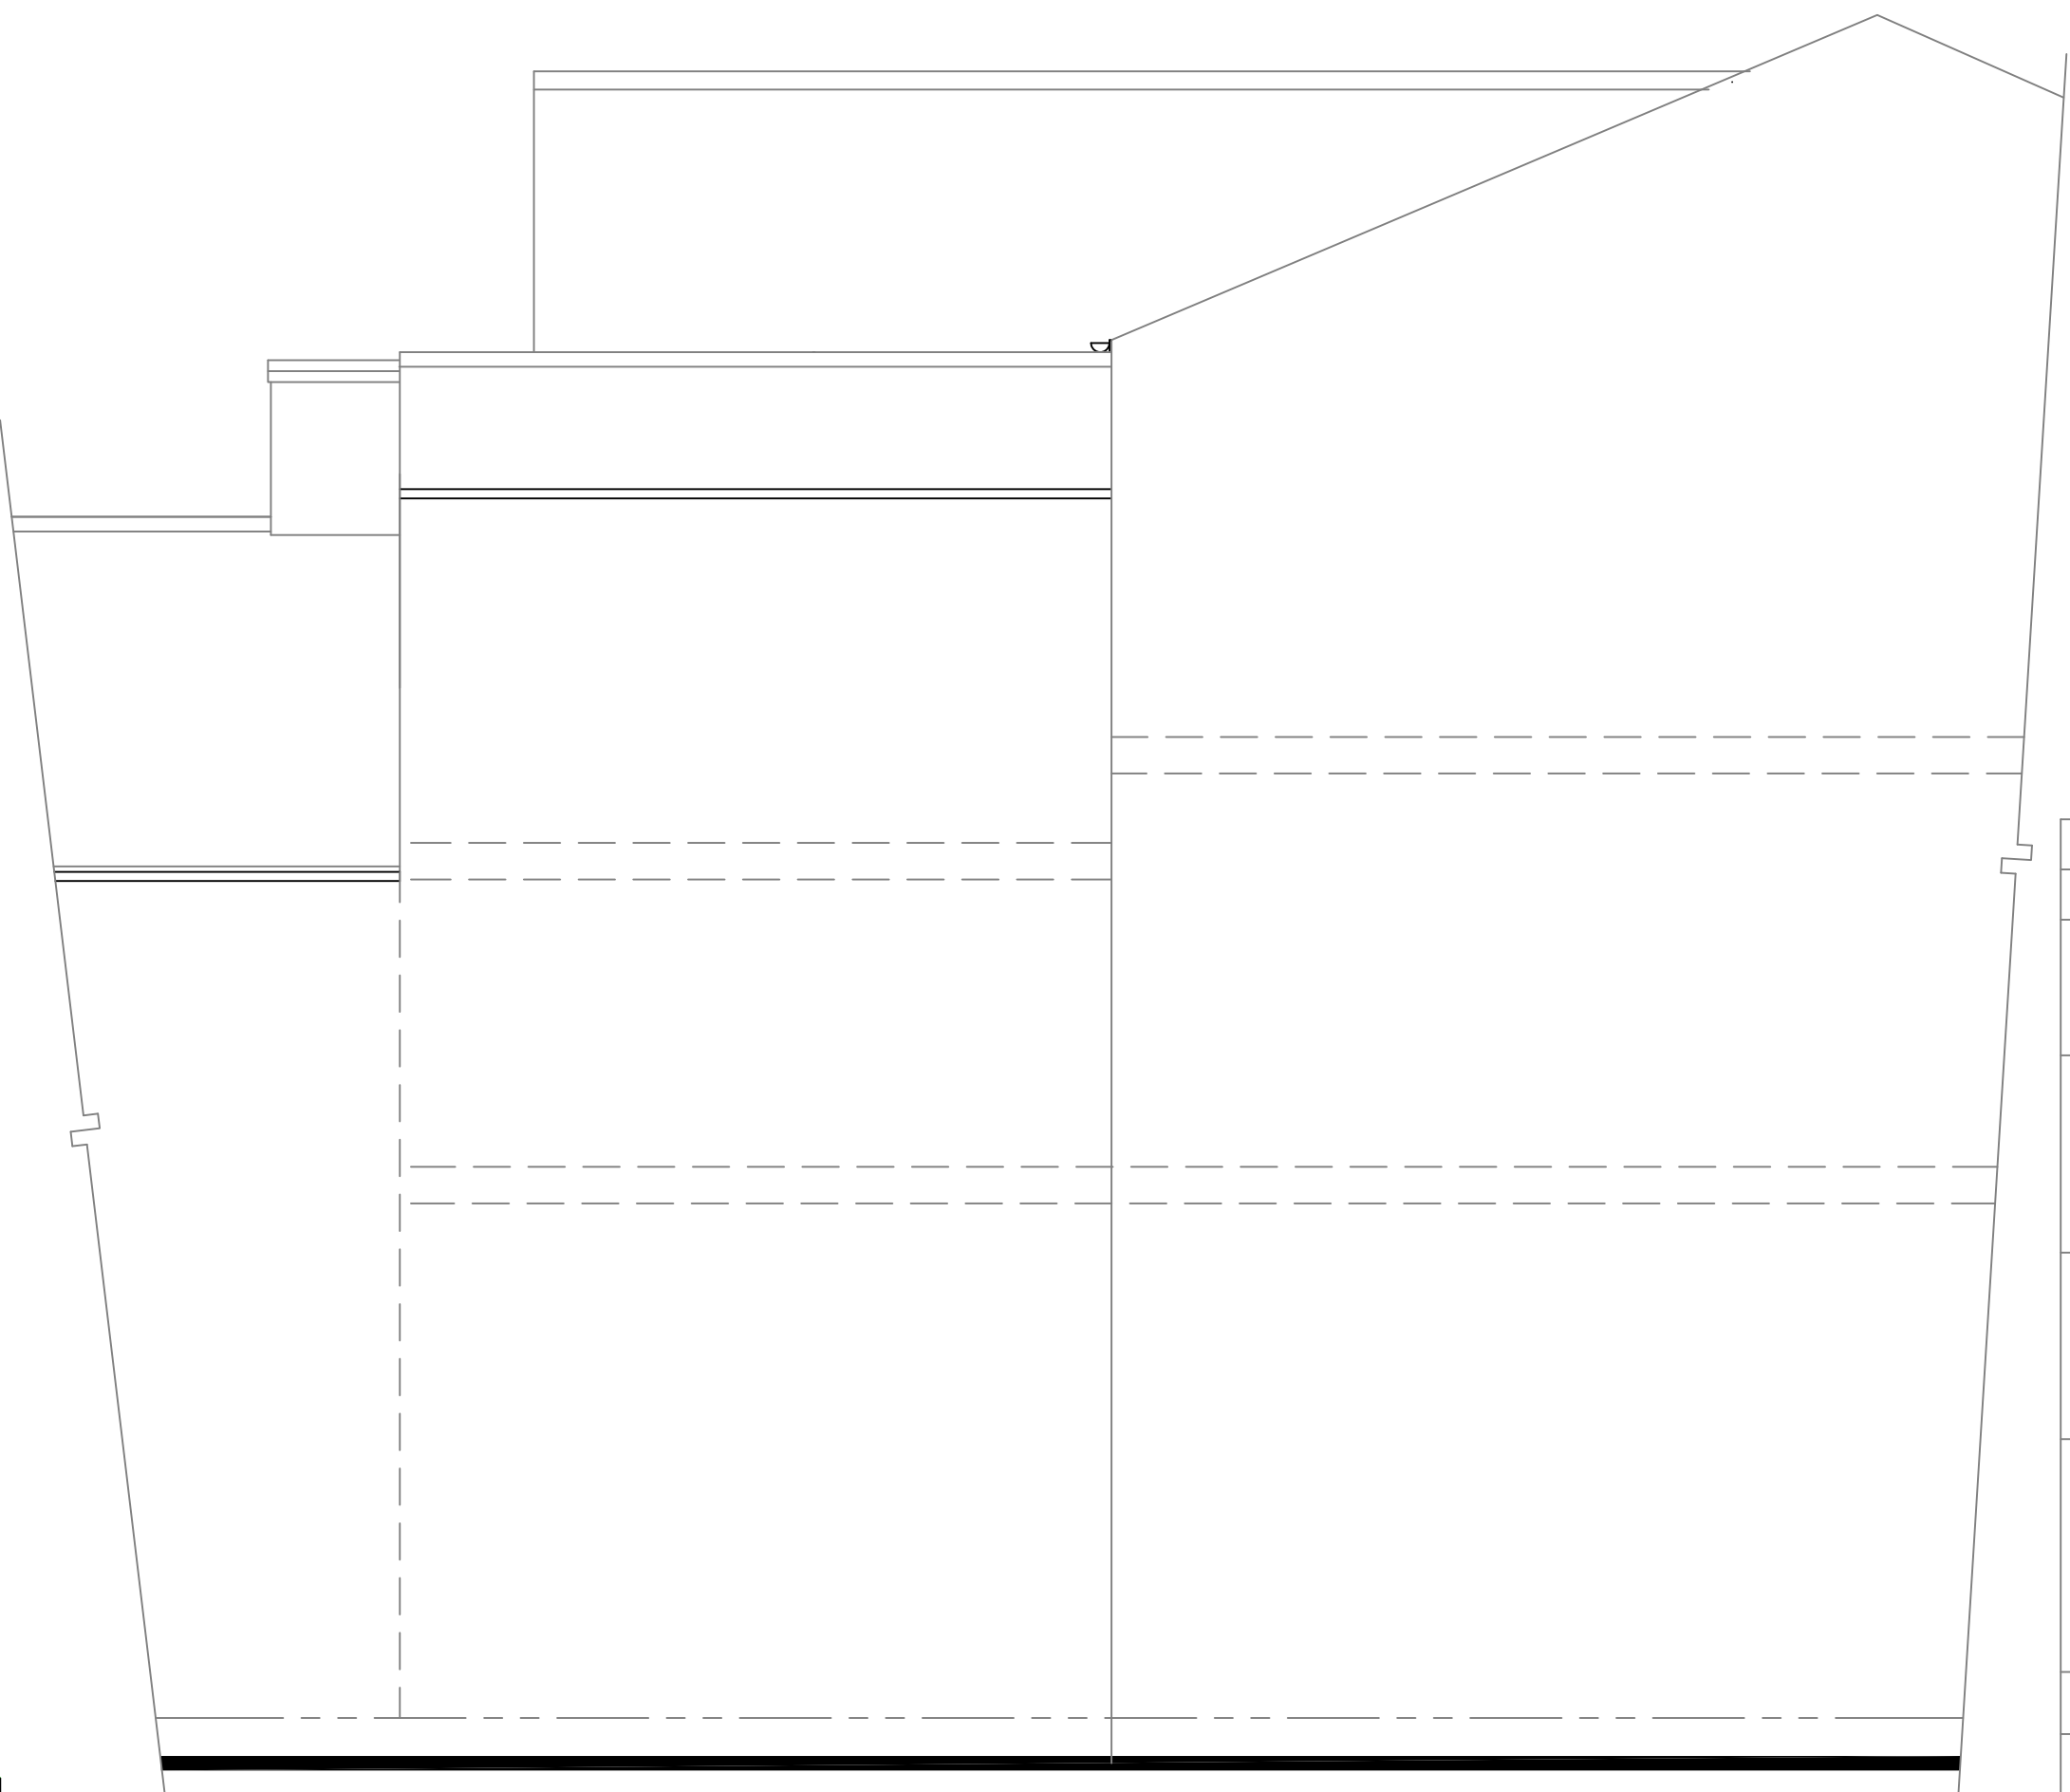

South (shared boundary elevation)

A	Issued for planning	July 24	DAP
Rev.	Mod. Notes	Date	By
Client			
Munib			
Location			
103–105 Cheetham Hill Road			
Manchester M8 8PY			
Job Title			
Aterations to roof and fenestration on rear elevation			
Drawing Title			
Existing Elevations			
Scale 1:50		Sheet A1	
Date Feb 2024		Drawn by DAP	
Dwg. No. 83/23–20			Rev. A