


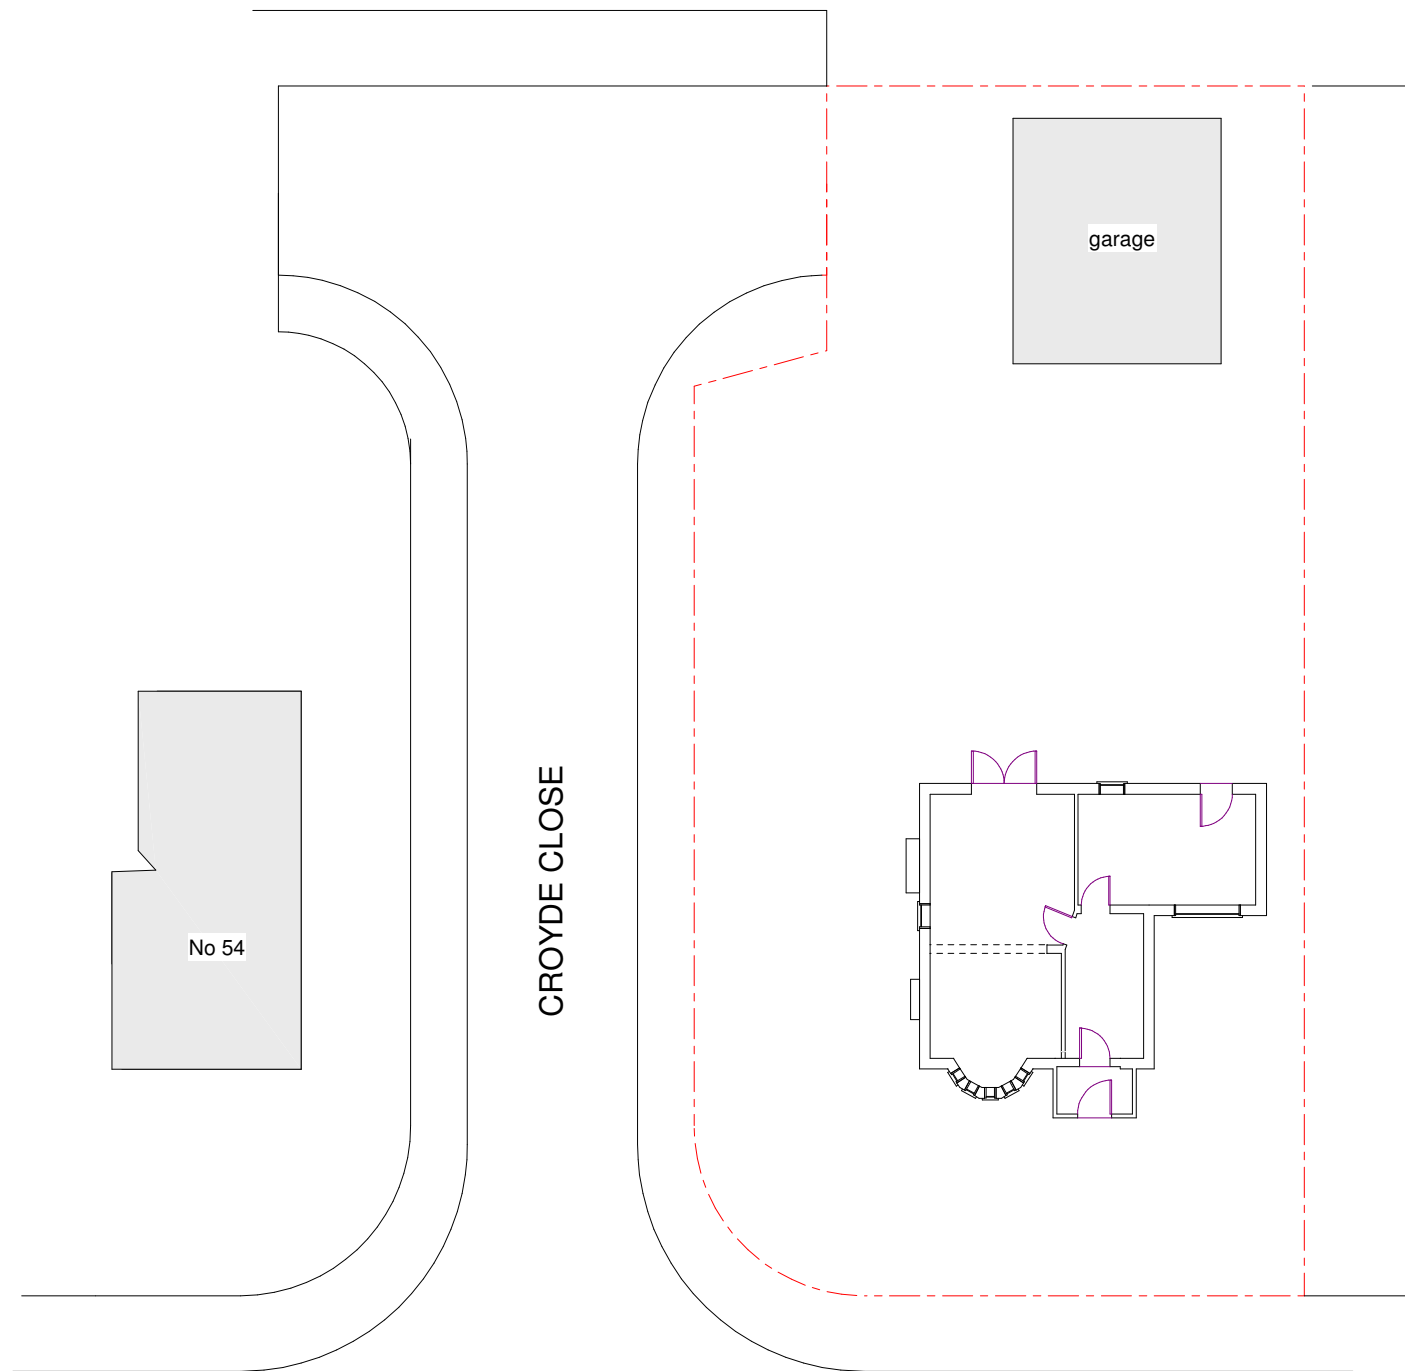

50 RINGWAY ROAD
MOSS NOOK
MANCHESTER M22 5NF
dwg no.: 1144B/1 scale: 1/200@A4
drawn by: gff date: 10.08.24
SITE PLAN AS EXISTING