






Rear Elevation as PROPOSED 1:50

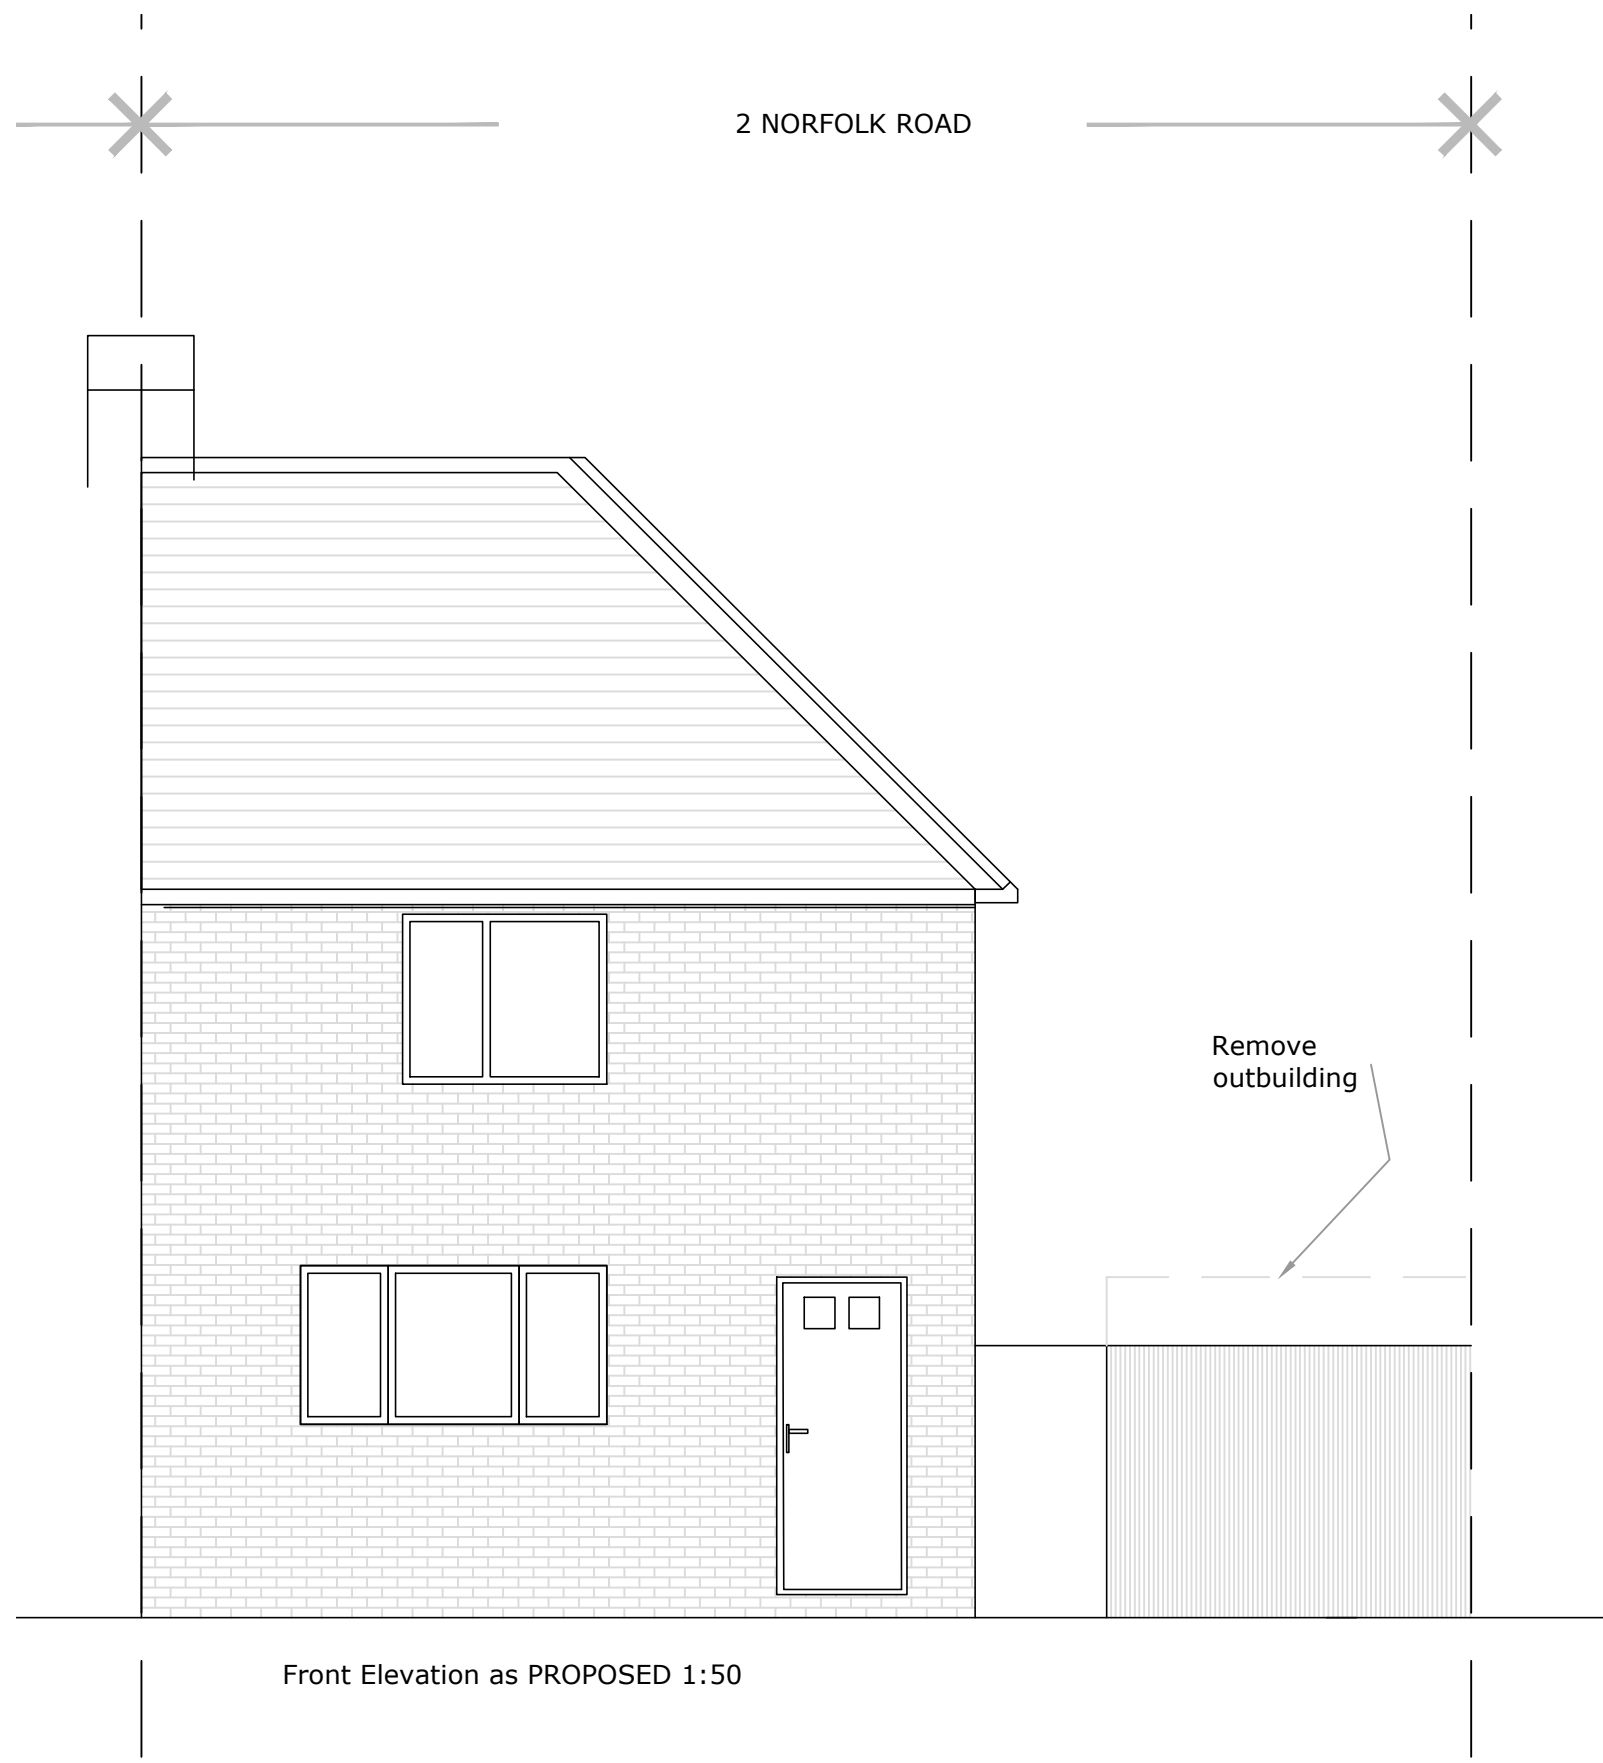


Front Elevation as PROPOSED 1:50

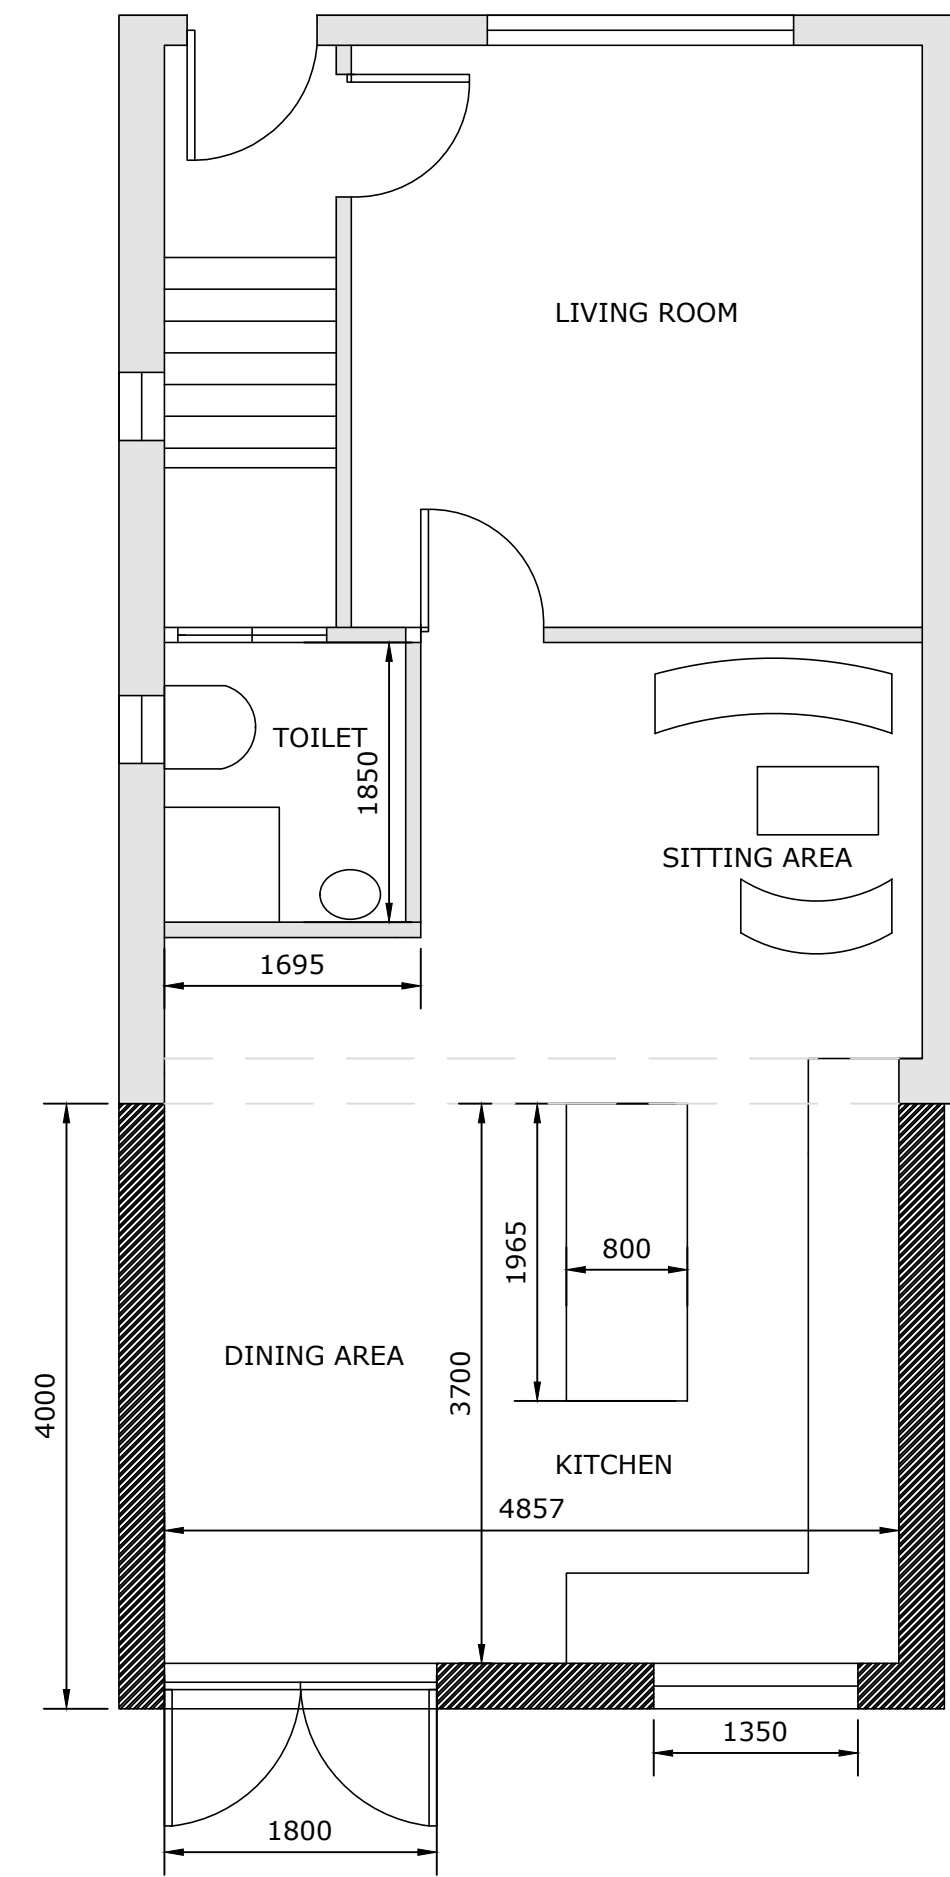

Ground floor plan as PROPOSED 1:50

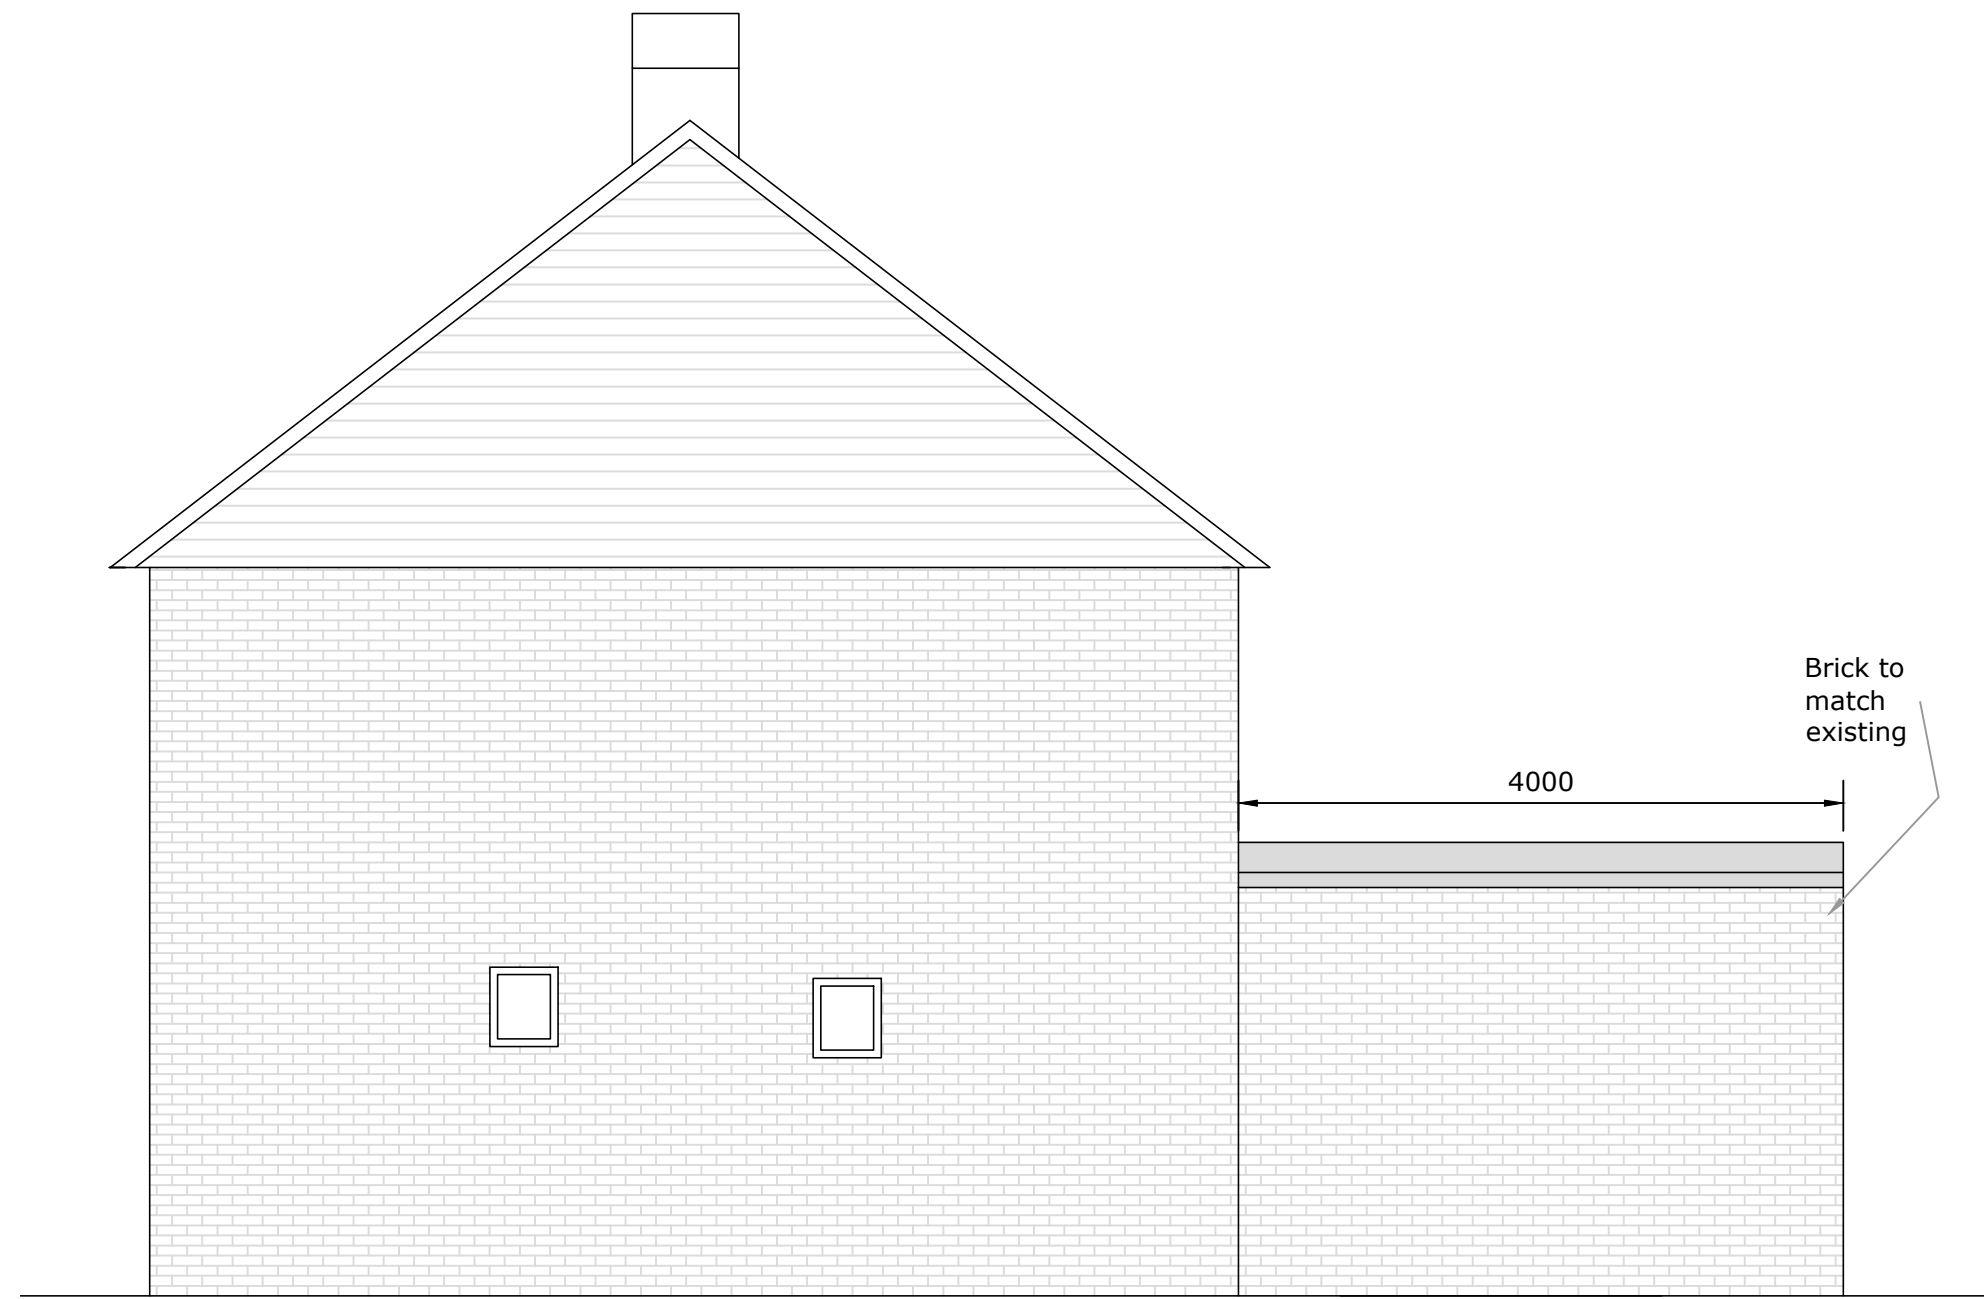

Side Elevation as PROPOSED 1:50

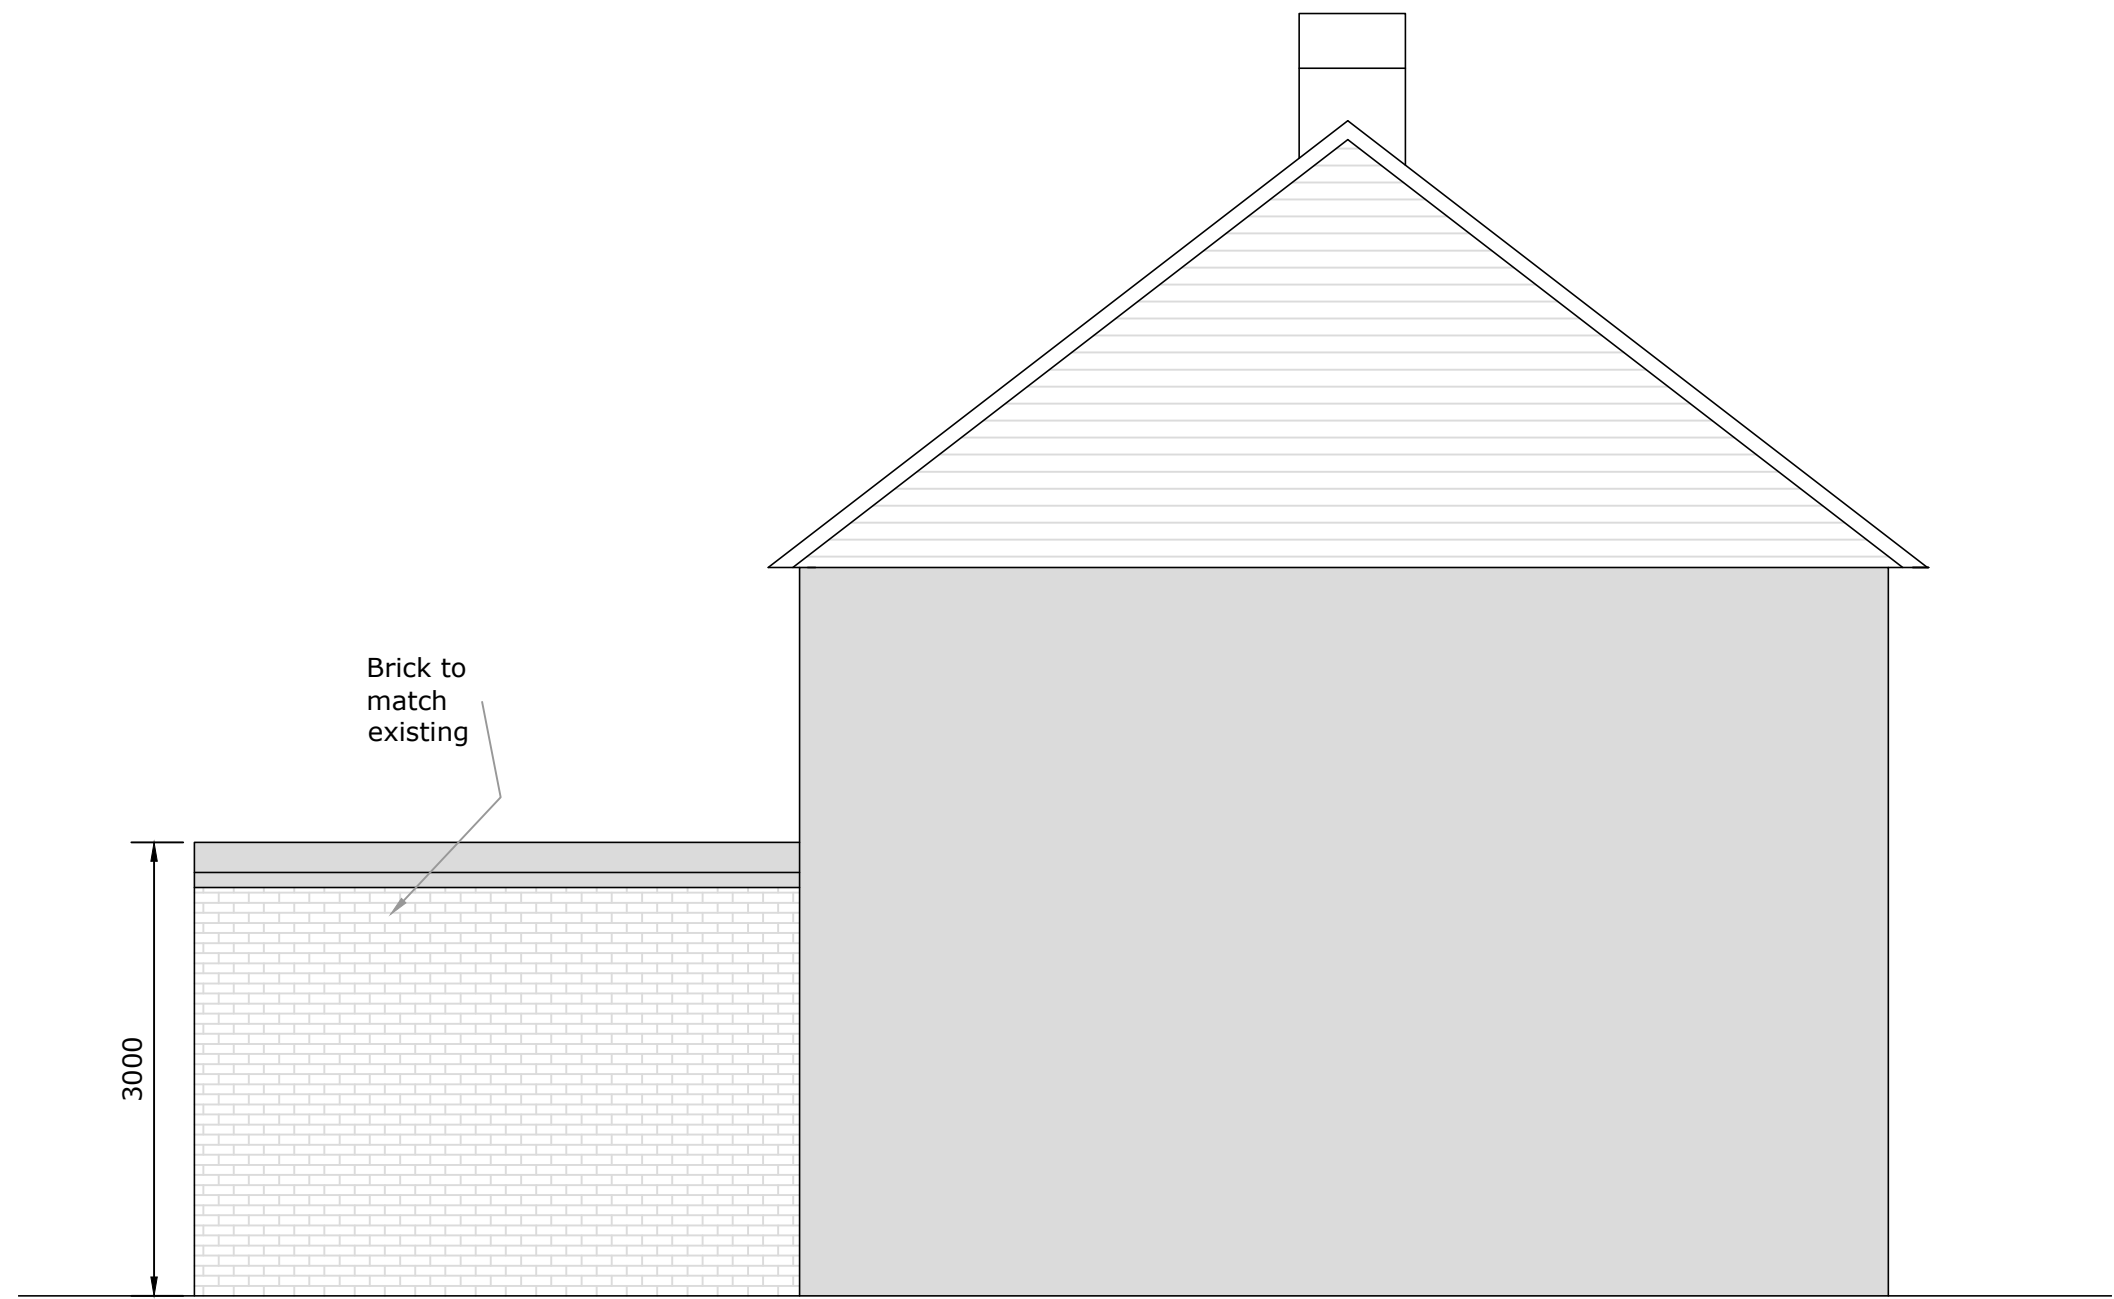

Side Elevation as PROPOSED 1:50

Client/Project:	Project status:
2 Norfolk Road	PLANNING
Manchester, M18 7BZ	Drawing title:
	Elevations and Plan as proposed

Rev:	Description:	By:	Date:

1:50	0	1	2	3	4	5
1:100	0	1	2	3	4	5

Scale:	Paper Size:	Drawn:	Checked:
1:50	A1	T. Siddiqui	
Project ID:	Drawing No:	Revision:	Date:
02	-		24.03.2024