

NOTES

- DO NOT SCALE FROM THIS DRAWING.
- ALL MEASUREMENTS ARE IN MILLIMETRES UNLESS STATED OTHERWISE.
- THIS DRAWING IS TO BE READ IN CONJUNCTION WITH THE SPECIFICATION AND ALL RELEVANT ARCHITECTURAL, ELECTRICAL, MECHANICAL AND STRUCTURAL DRAWINGS.
- (c) UNIVERSITY OF MANCHESTER. THIS DRAWING MUST NOT BE REPRODUCED WITHOUT PERMISSION.
- DIRECTORATE OF ESTATES AND FACILITIES TO BE NOTIFIED OF ANY DISCREPANCIES.

IN ADDITION TO THE WARNING SIGNS NORMALLY ASSOCIATED WITH THE TYPES OF WORK DETAILLED ON THIS DRAWING, NOTE THE FOLLOWING SIGNIFICANT RESIDUAL RISKS:

Item	Hazard	Risk
B	Changes to Oxford Road glass screen	5.8.24 GF
A	Elevation changes as per discussion with planner	GF 27.2.24
Rev	Description	By Date Chkd Auth



Directorate of Estates and Facilities
Bayer Building
The University of Manchester
Oxford Road
Manchester
M13 9PL

Drawing Status **Planning**

Project PN 8679 LOADING BAY CONVERSION

Building Name Kilburn Building MGA065AA


Sub Site Name

Main Campus

Drawing Title
Existing & Proposed elevations

PM	Drawn	Checked	Authorised
GF	GF	GF	GF
1:100	Date	Date	Date
@A0	27/11/23	27/11/23	27/11/23


Drawing No.	Revision
A003	B

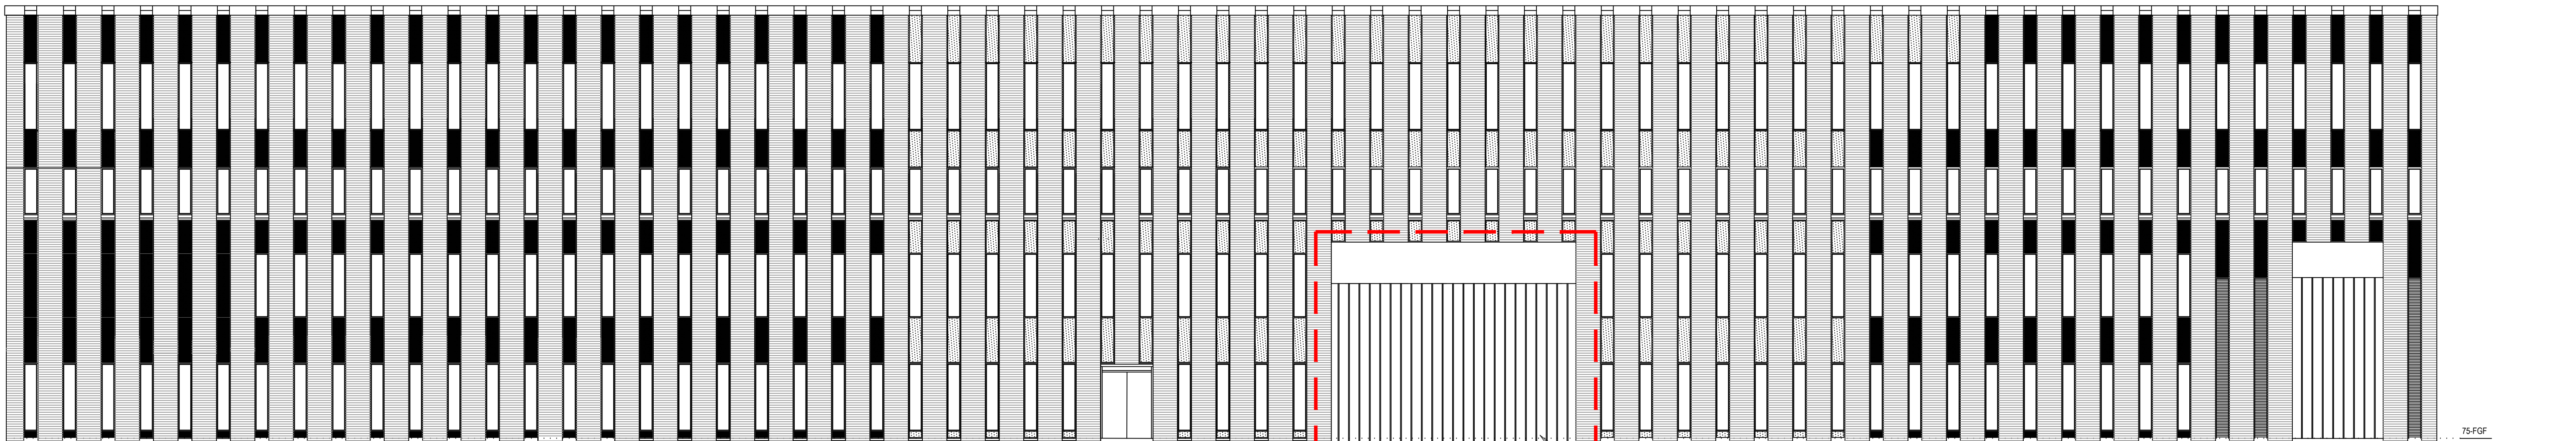

EXISTING SOUTH ELEVATION - Wilton Street

EXTENT OF WORKS
TO ELEVATION

LOADING BAY SHUTTER TO
BE REMOVED

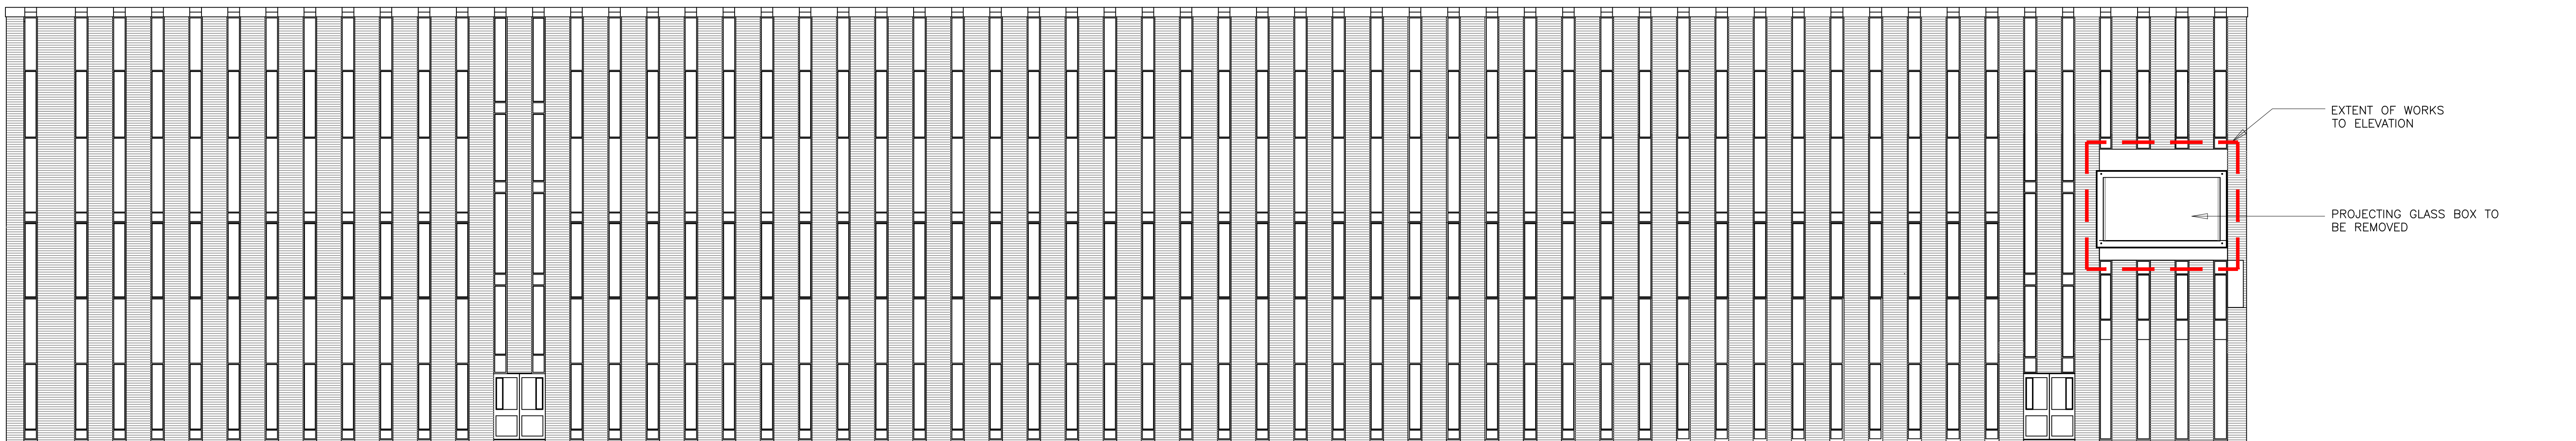

EXISTING WEST ELEVATION - Oxford Road


EXTENT OF WORKS
TO ELEVATION

PROJECTING GLASS BOX TO
BE REMOVED



PROPOSED SOUTH ELEVATION - Wilton Street

NEW ENTRANCE AREA COMPRISING OF ANODISED
ALUMINIUM GLAZED SCREEN WITH AUTO SLIDING
DOORS, HIGH LEVEL VENTILATION LOUVRES COVERED
WITH ANODISED DECORATIVE PANELS.

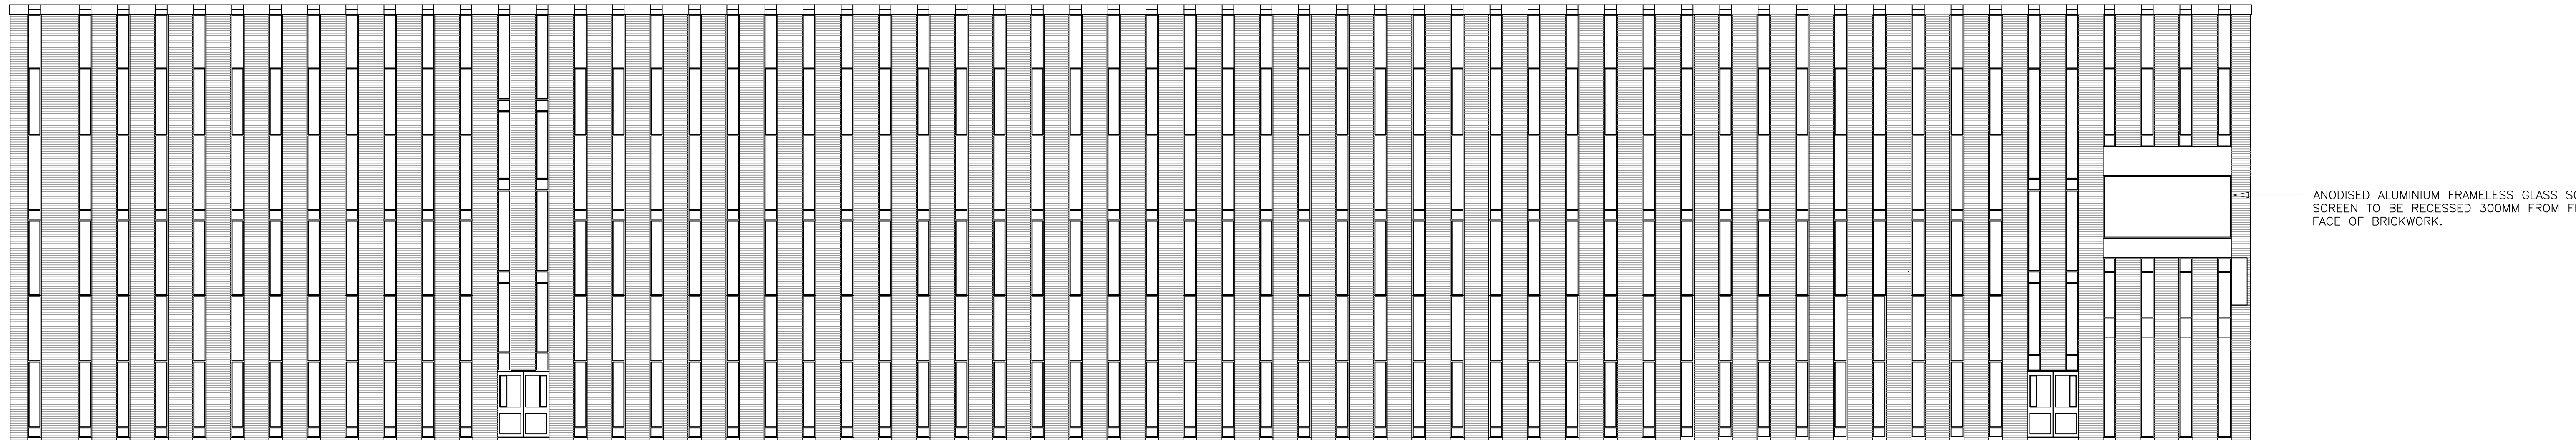

PROPOSED WEST ELEVATION - Oxford Road

ANODISED ALUMINIUM FRAMELESS GLASS SCREEN .
SCREEN TO BE RECESSED 300MM FROM FRONT
FACE OF BRICKWORK.