




PLANNING

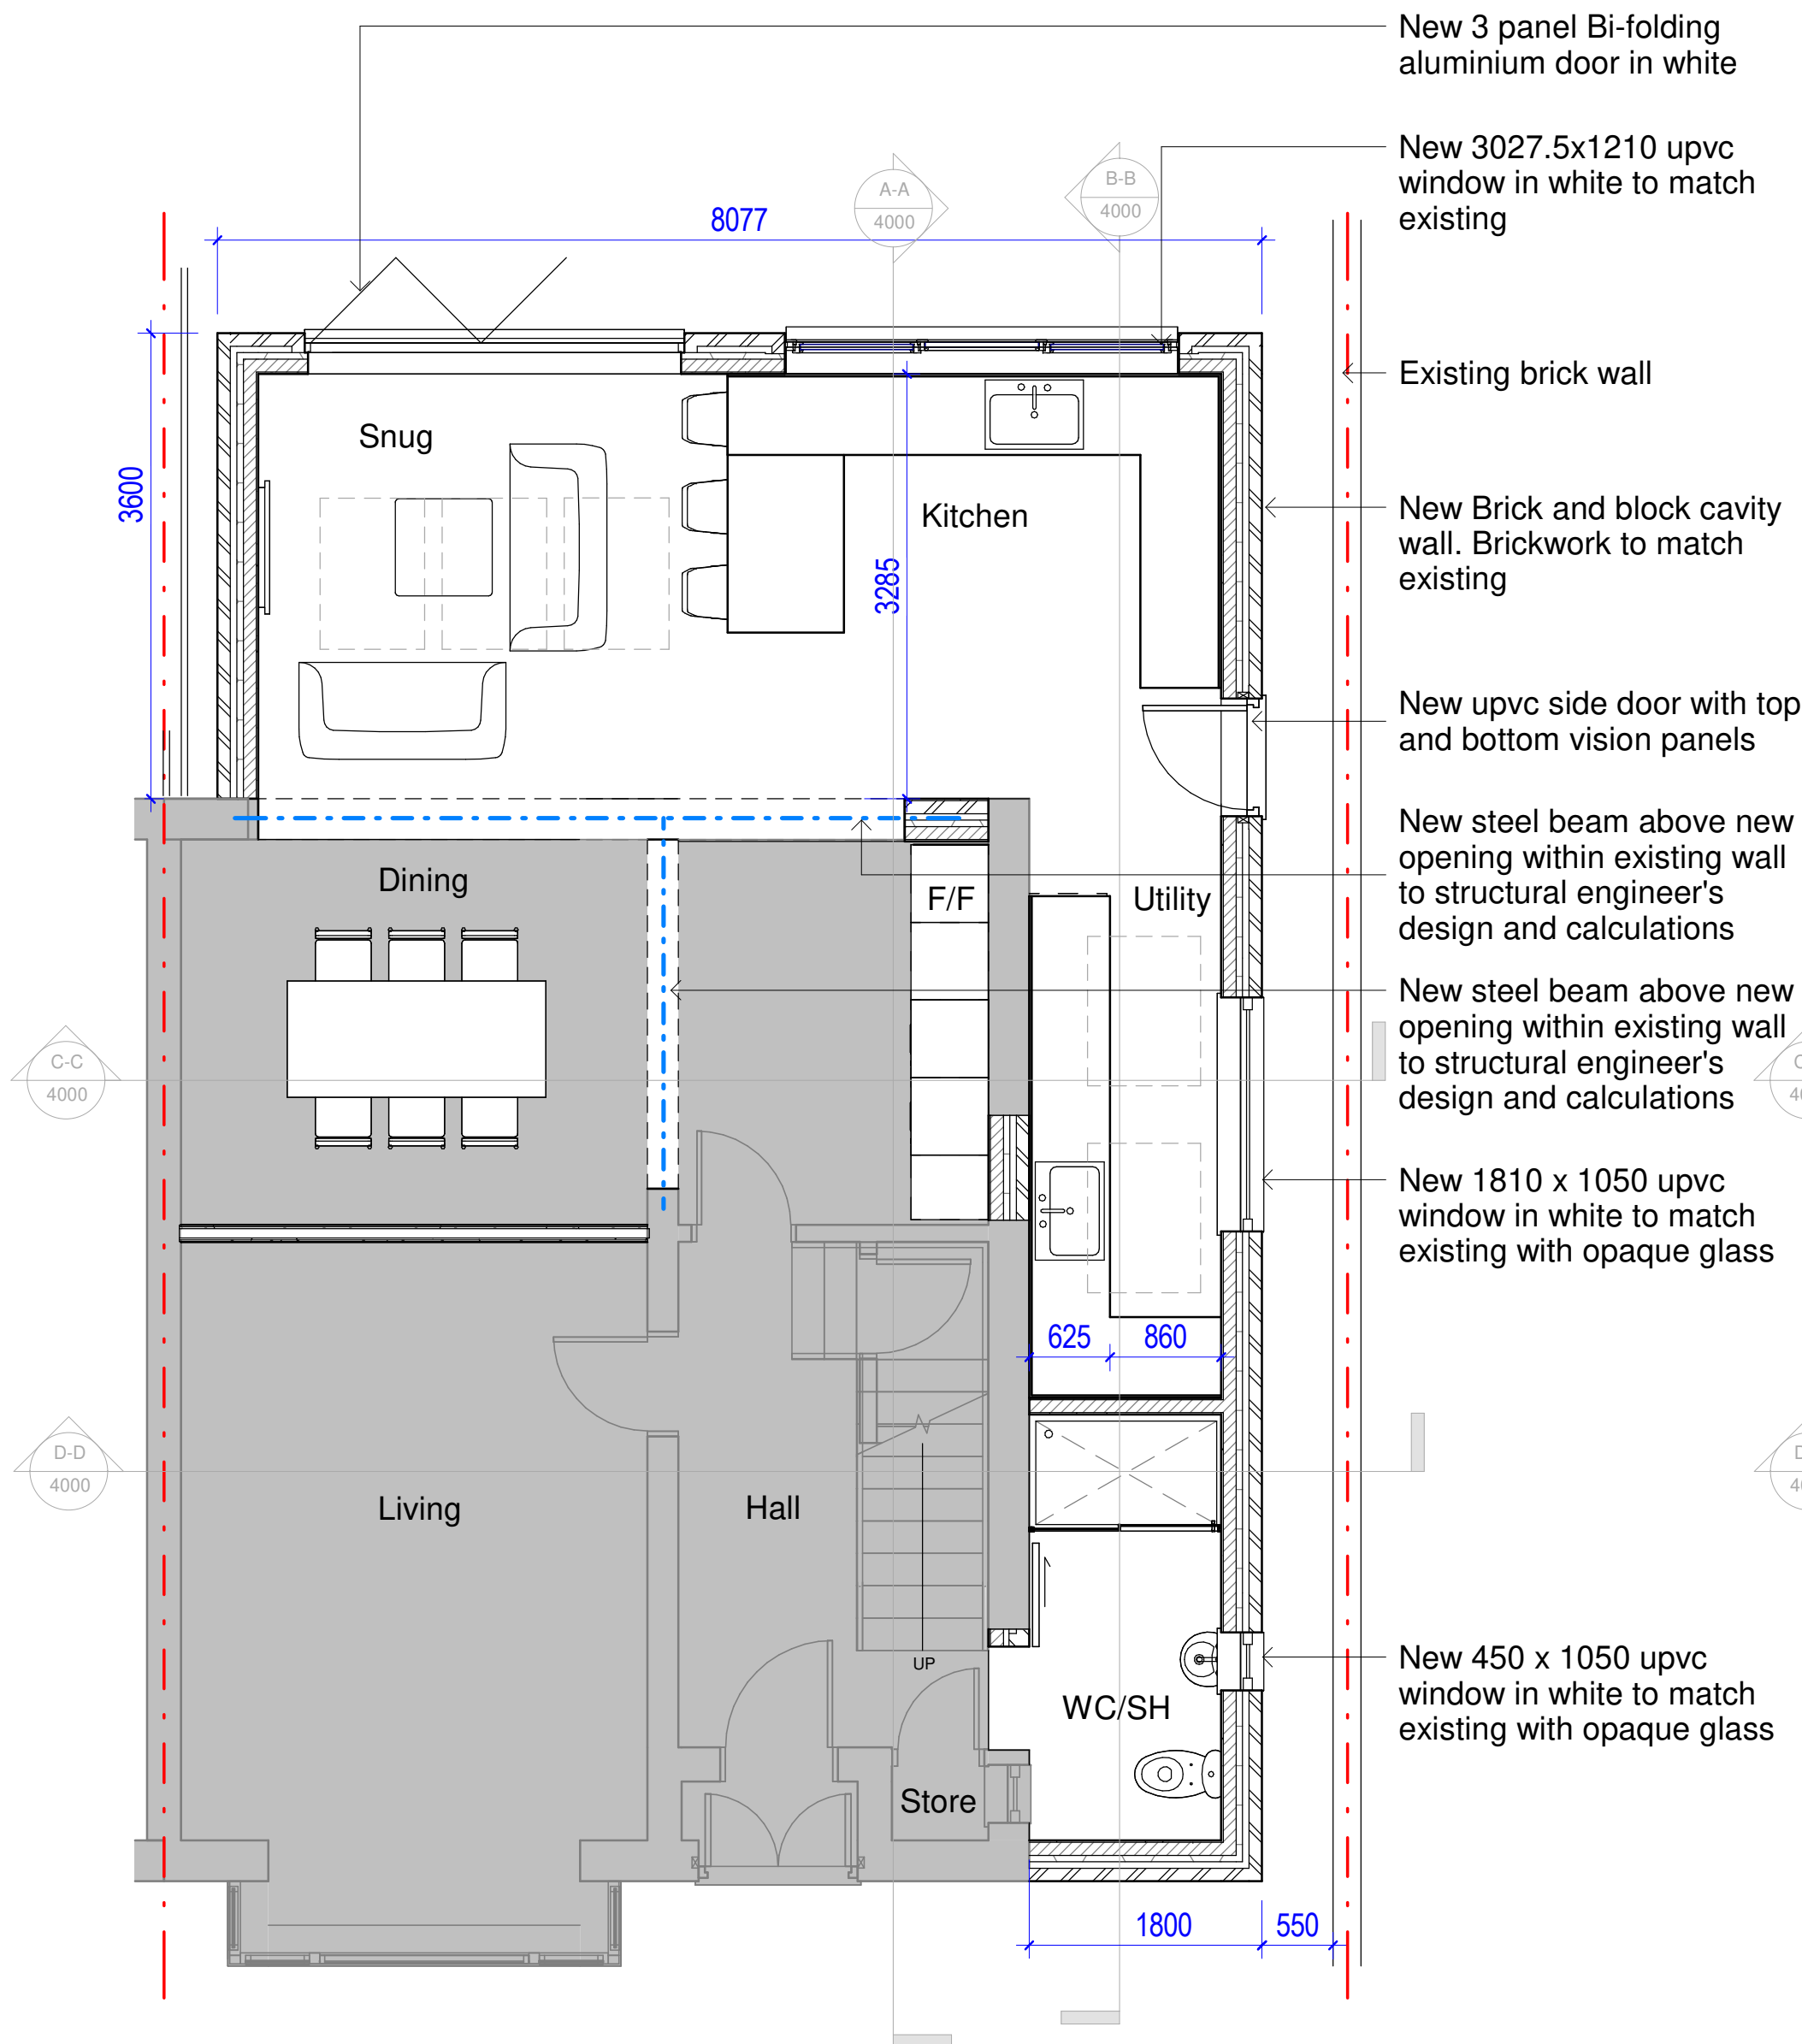

Proposed Ground Floor
1 : 50
0.5 0 0.5 1 1.5 2 2.5
SCALE 1:50 m

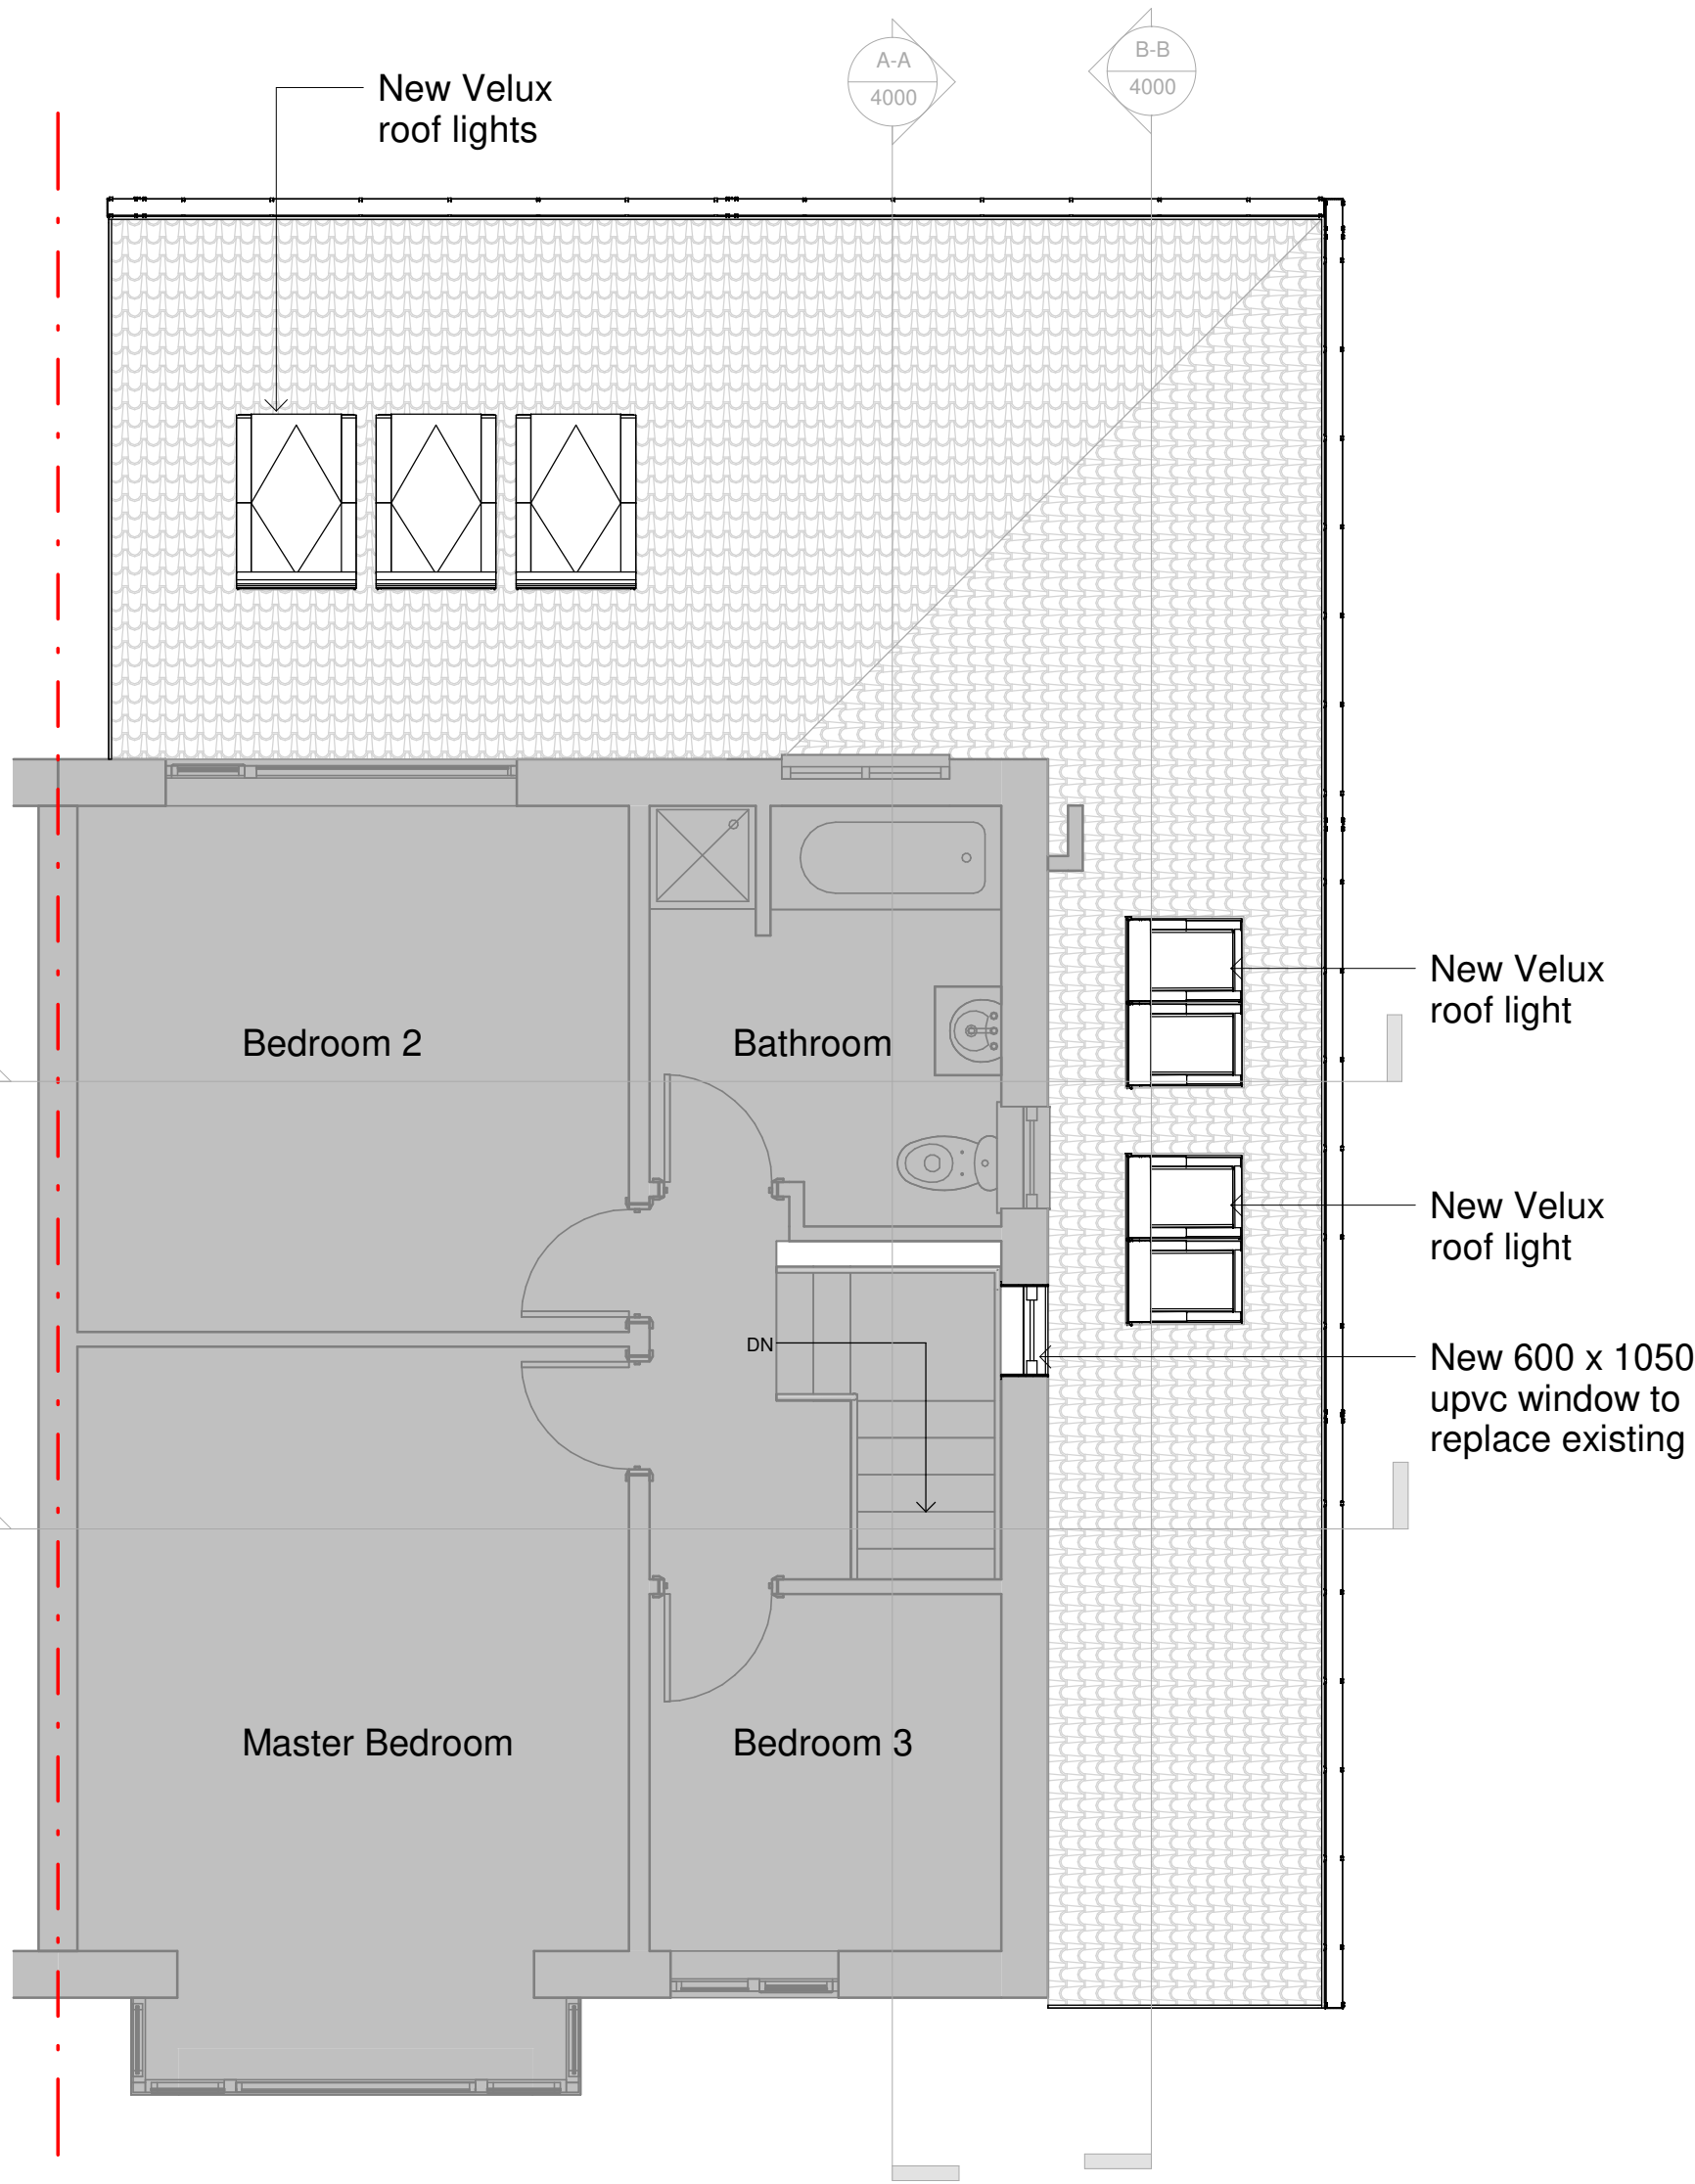

Proposed First Floor
1 : 50

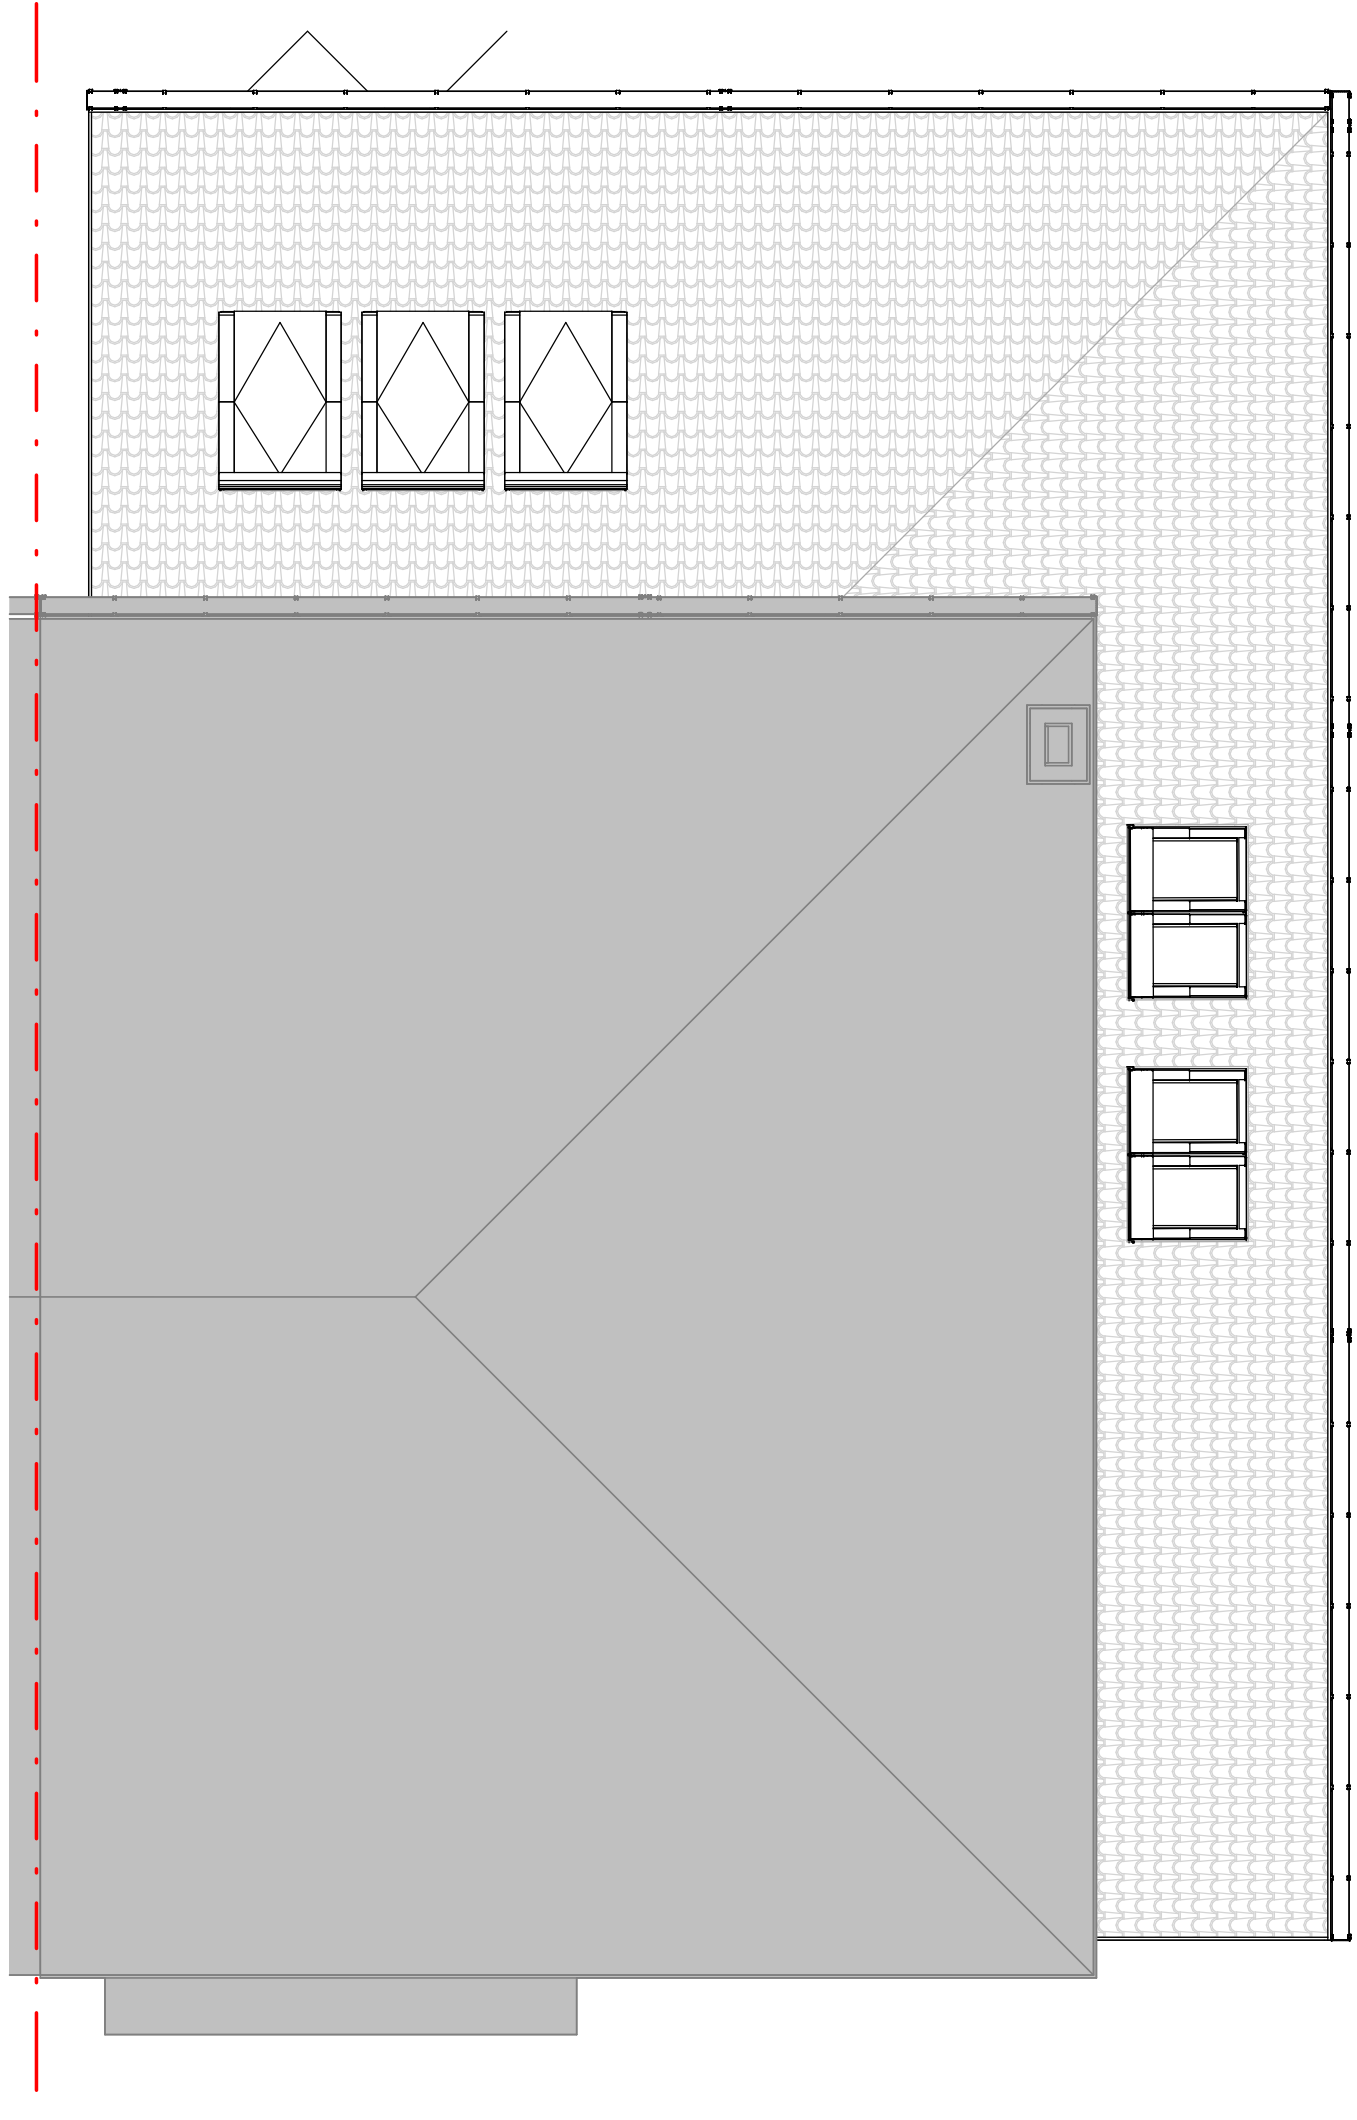

Proposed Second Floor
1 : 50

Rev	Description	By	Chk	Date
Project:	Propsed House Extension at 10 Rowsley Avenue, Didsbury, M20 2XD			
Title:	Proposed Ground, First and Second Floor Plans			
Client:	xx xxx xxx			
Drawn By:	Author	Checked By:	Checker on	
Original Size:	A1	Project Number:	xxxxx	
Drawing Number:	2001			REV