


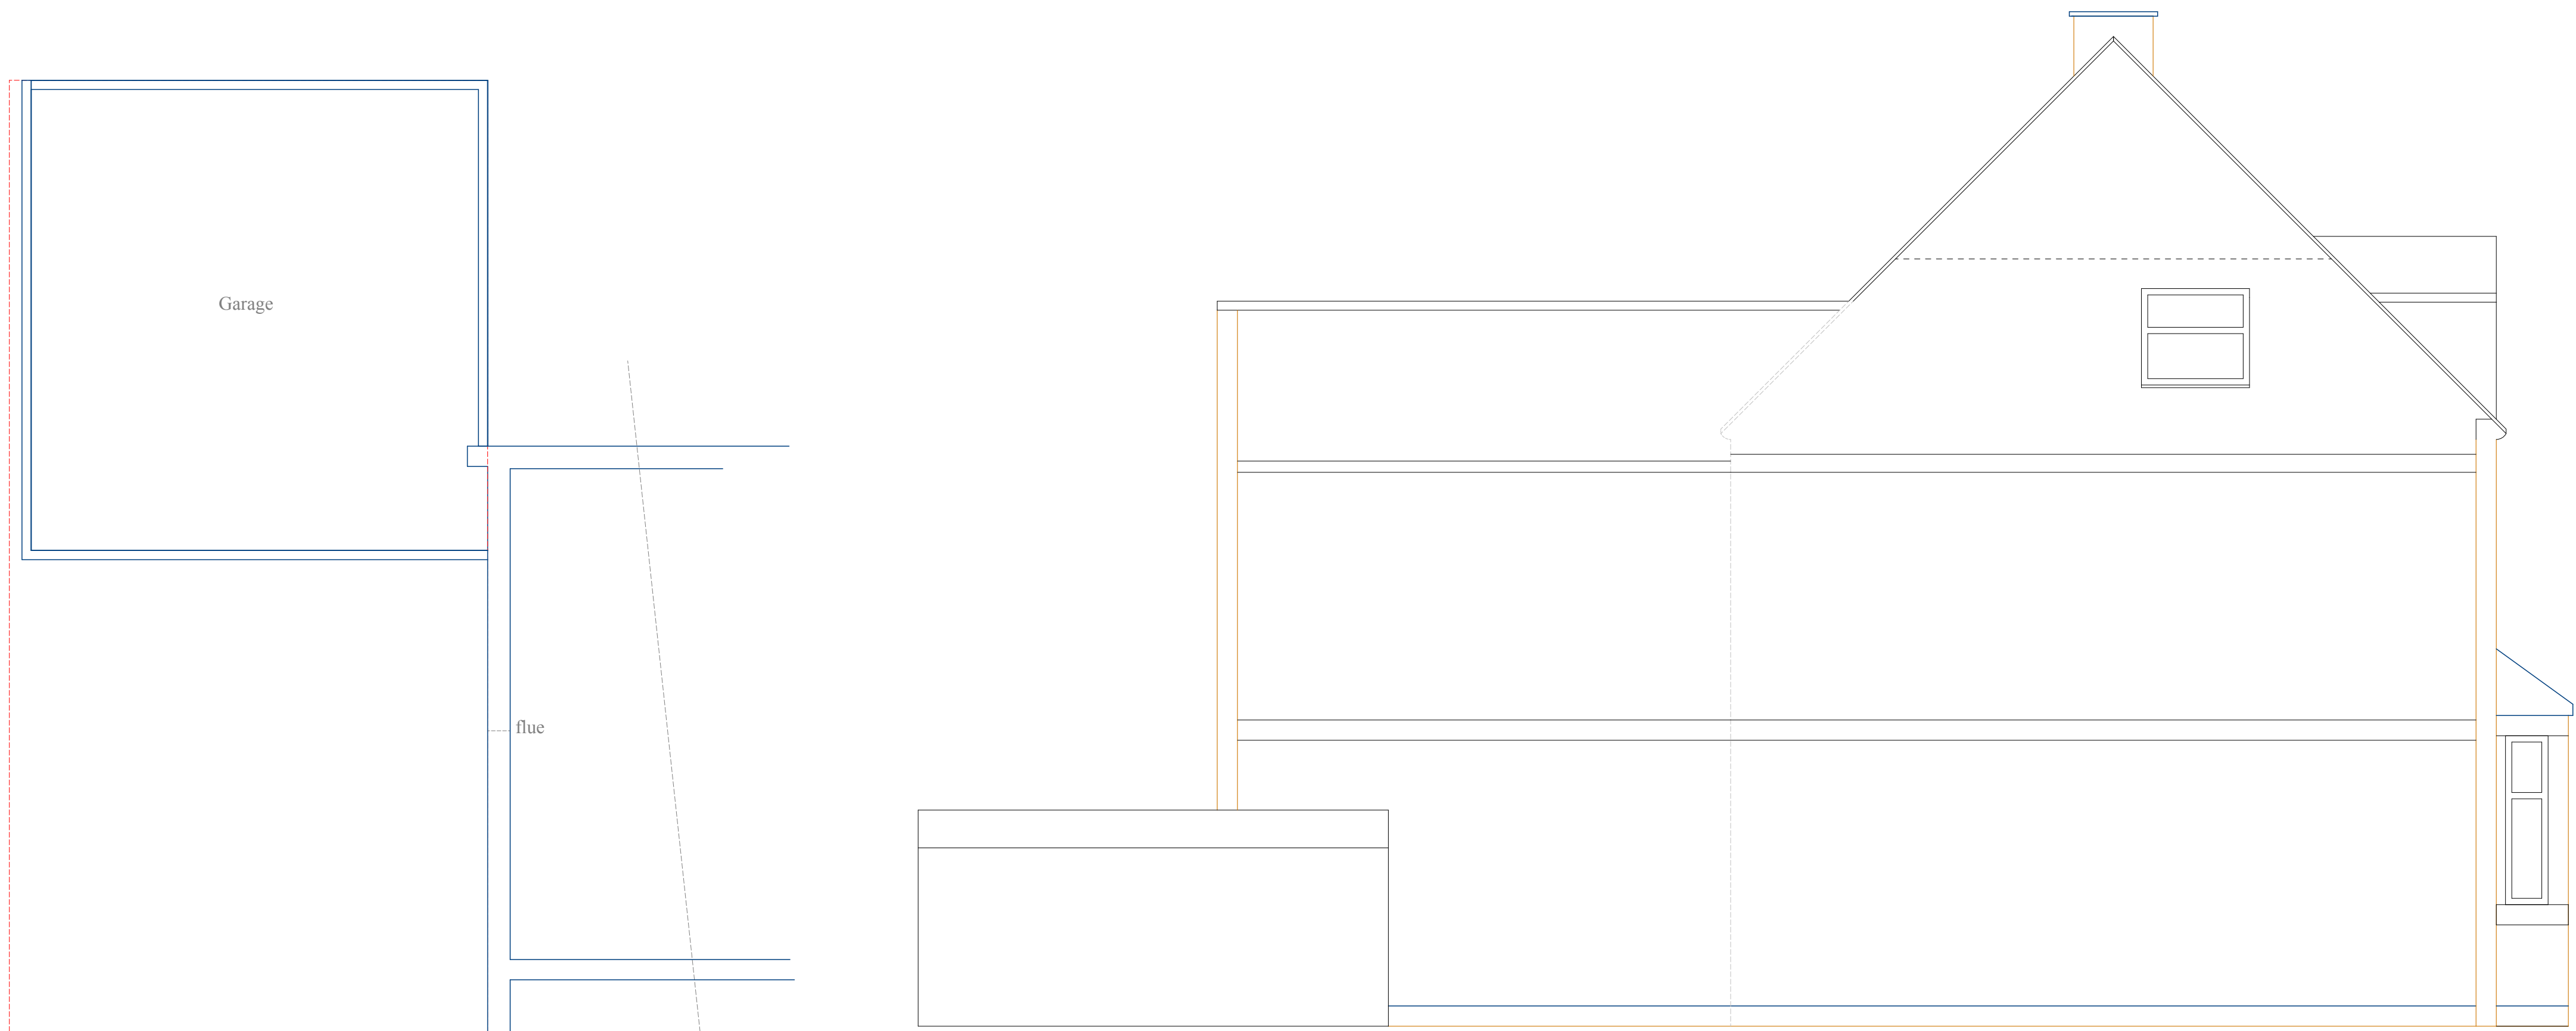

Existing Gable Elevation of 57 Grimshaw Lane

Existing Front Elevation of 57 Grimshaw Lane

Existing Rear Elevation of 57 Grimshaw Lane

Notes
These Drawings have been provided for submission to the local authority for Planning Approval and/or Building Regulations approval.

Do not scale from this drawing.
It is the responsibility of any nominated builder/contractor to take full site measurements & provisions for drain runs before any development commences.


The survey has been carried out to what is visible to the naked eye. No investigations have been carried out such as the removal of plasterboard the lifting of floorboards, loft investigations or ground suitability.

Copyright © Date 22/04/17 Produced by Chris Marsden of PLANS 2 EXTEND LTD
All rights reserved. No part of these drawings may be reproduced, altered, distributed, or transmitted in any form or by any means, including photocopying, or other electronic or mechanical methods, without the prior written permission of PLANS 2 EXTEND.

For permission requests, write or Email. to Chris Marsden at the address below:

Plans 2 Extend Ltd
6 Henry street
Tyldesley
Greater Manchester
M29 8AQ

email address: chris@plans2extendltd.co.uk

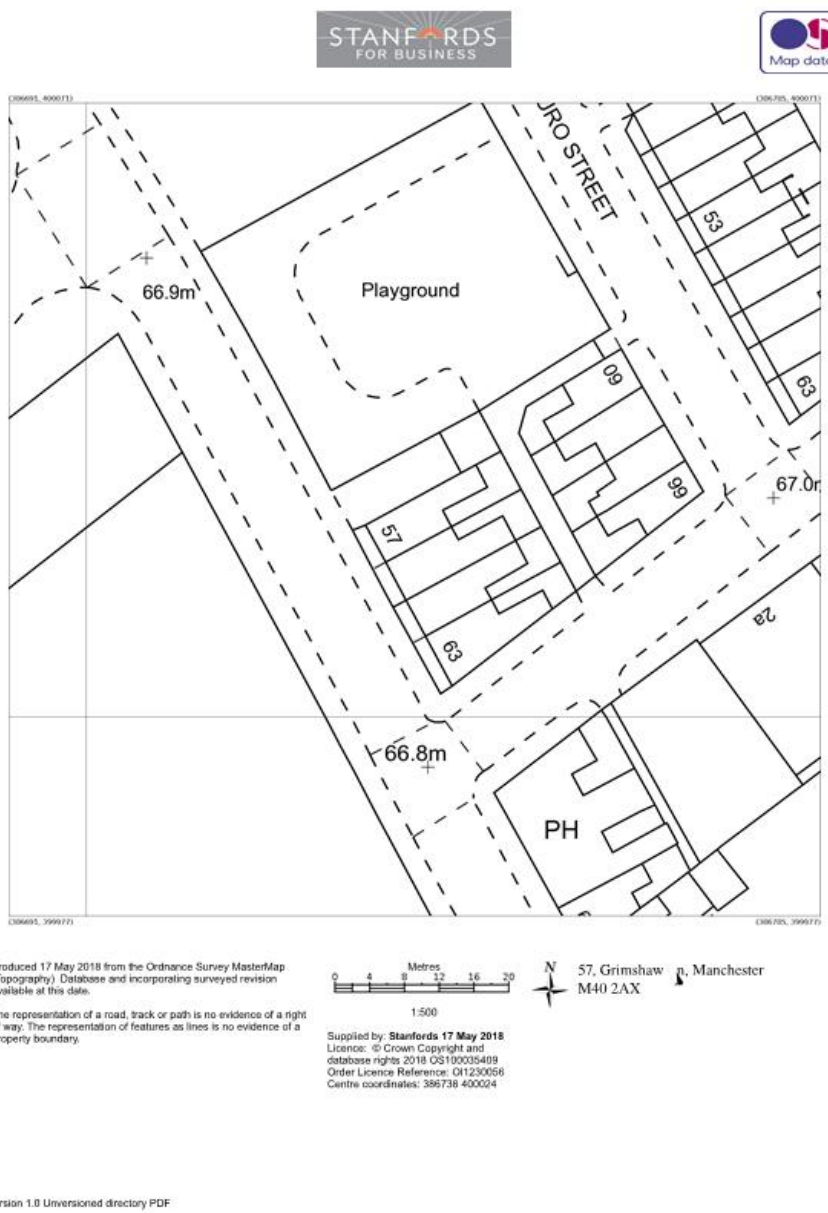

Plans 2 Extend Ltd: 07557367769

Project
New additional end terrace to accommodate new flats
Land to side of 57 Grimshaw lane
M40 2AX

Planning purpose drawings

Client
Mr Peter Hargreaves

Drawing No.
P2E030518 - Site plan

Date
Month Year
Scale
1:50

Drawn by
Chris

Page Size - A1
3000 mm

Plans 2 Extend Ltd
6 Henry Street
Tyldesley
M29 8AQ
07557367769
Chris@plans2extendltd.co.uk

drawings subject to final approval