



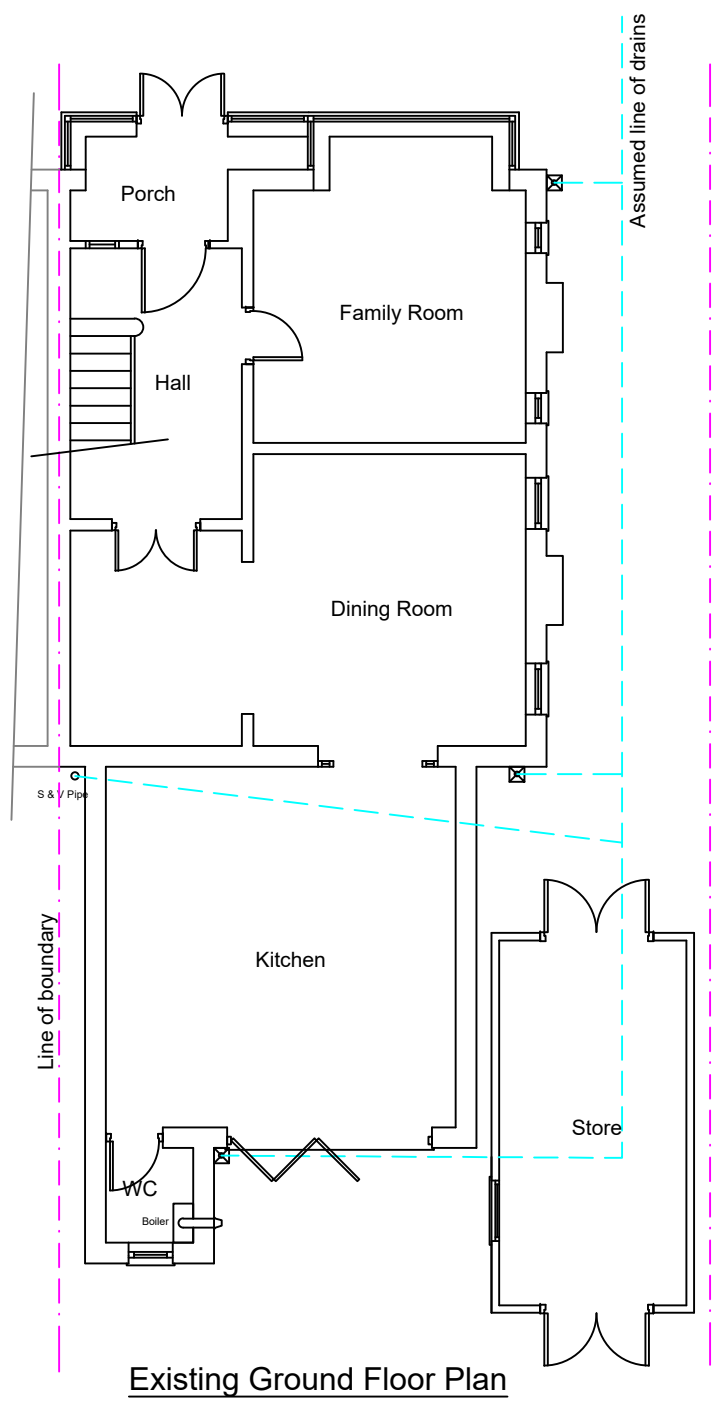


Existing Ground Floor Plan

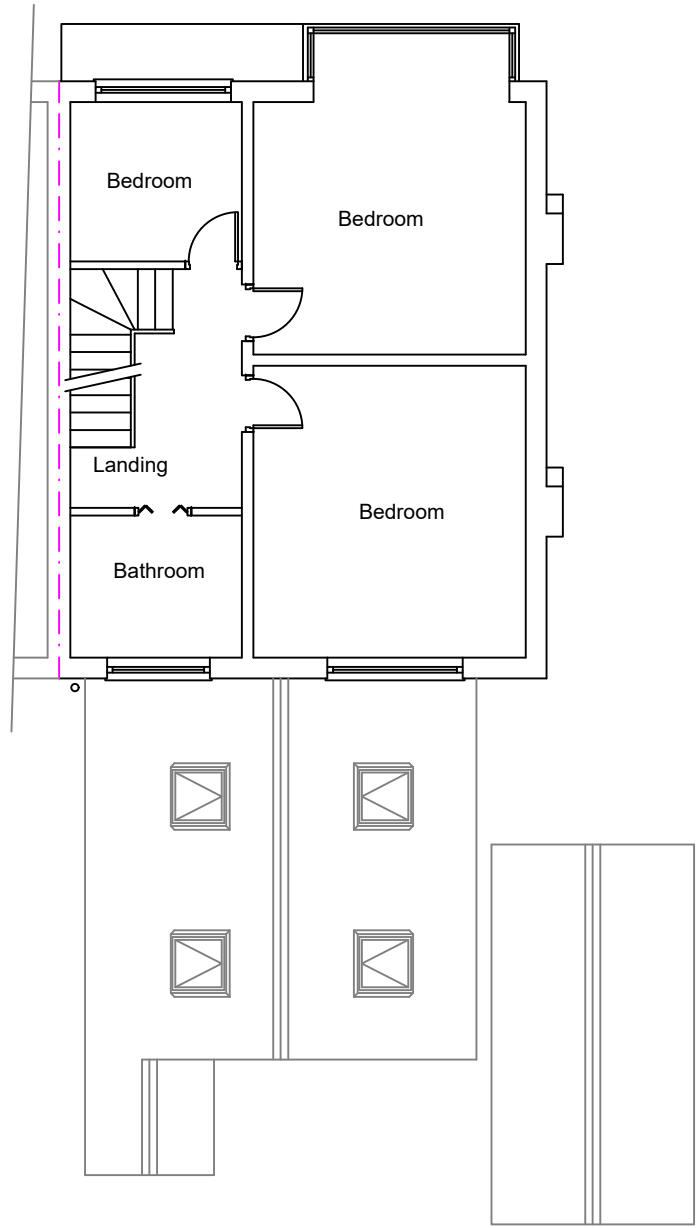

Existing First Floor Plan

1:100

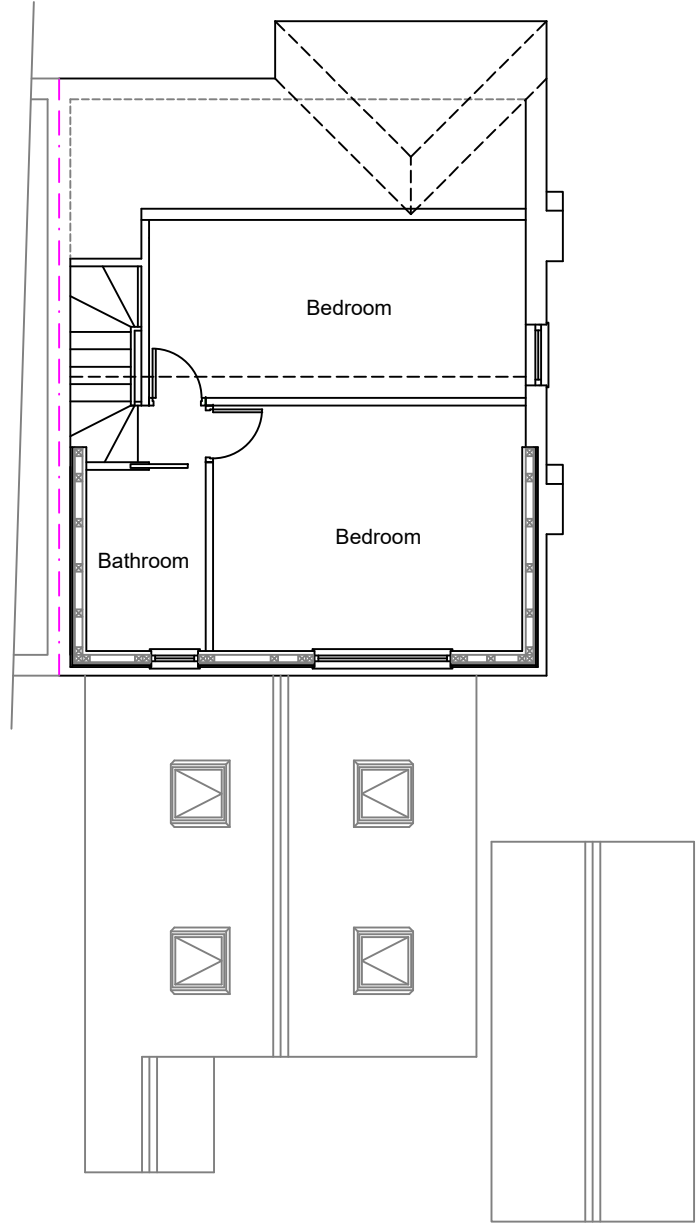

Existing Attic Floor Plan



Existing Rear Elevation




Existing Side Elevation

1:00



Existing Front Elevation

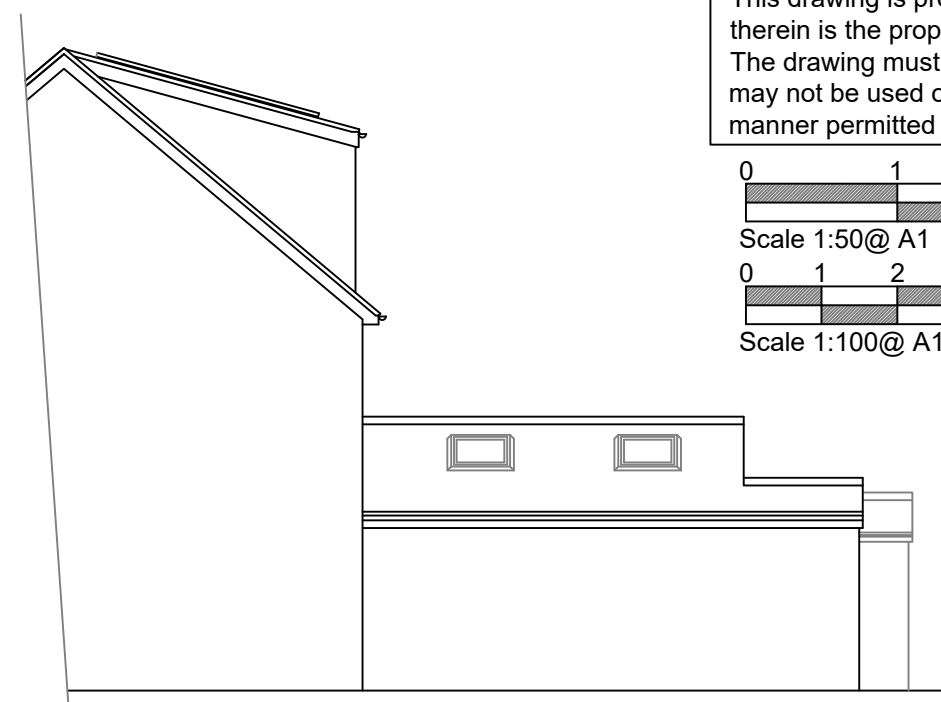

Existing Side Elevation

This drawing is protected by copyright and the information contained therein is the property of William McCall.
The drawing must not be copied and the information contained therein may not be used or disclosed without written permission of and in the manner permitted by William McCall.

0 1 2 3 4 5M

Scale 1:50@ A1

0 1 2 3 4 5 6 7 8 9 10M

Scale 1:100@ A1



Proposed Rear Elevation




Proposed Side Elevation


1:00



Proposed Front Elevation

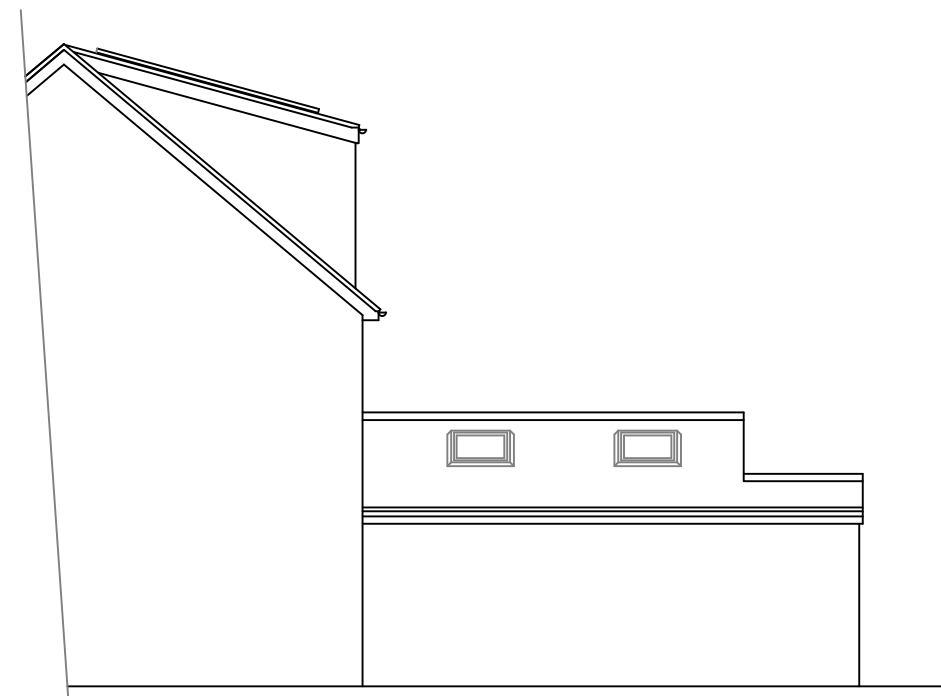


Proposed Side Elevation

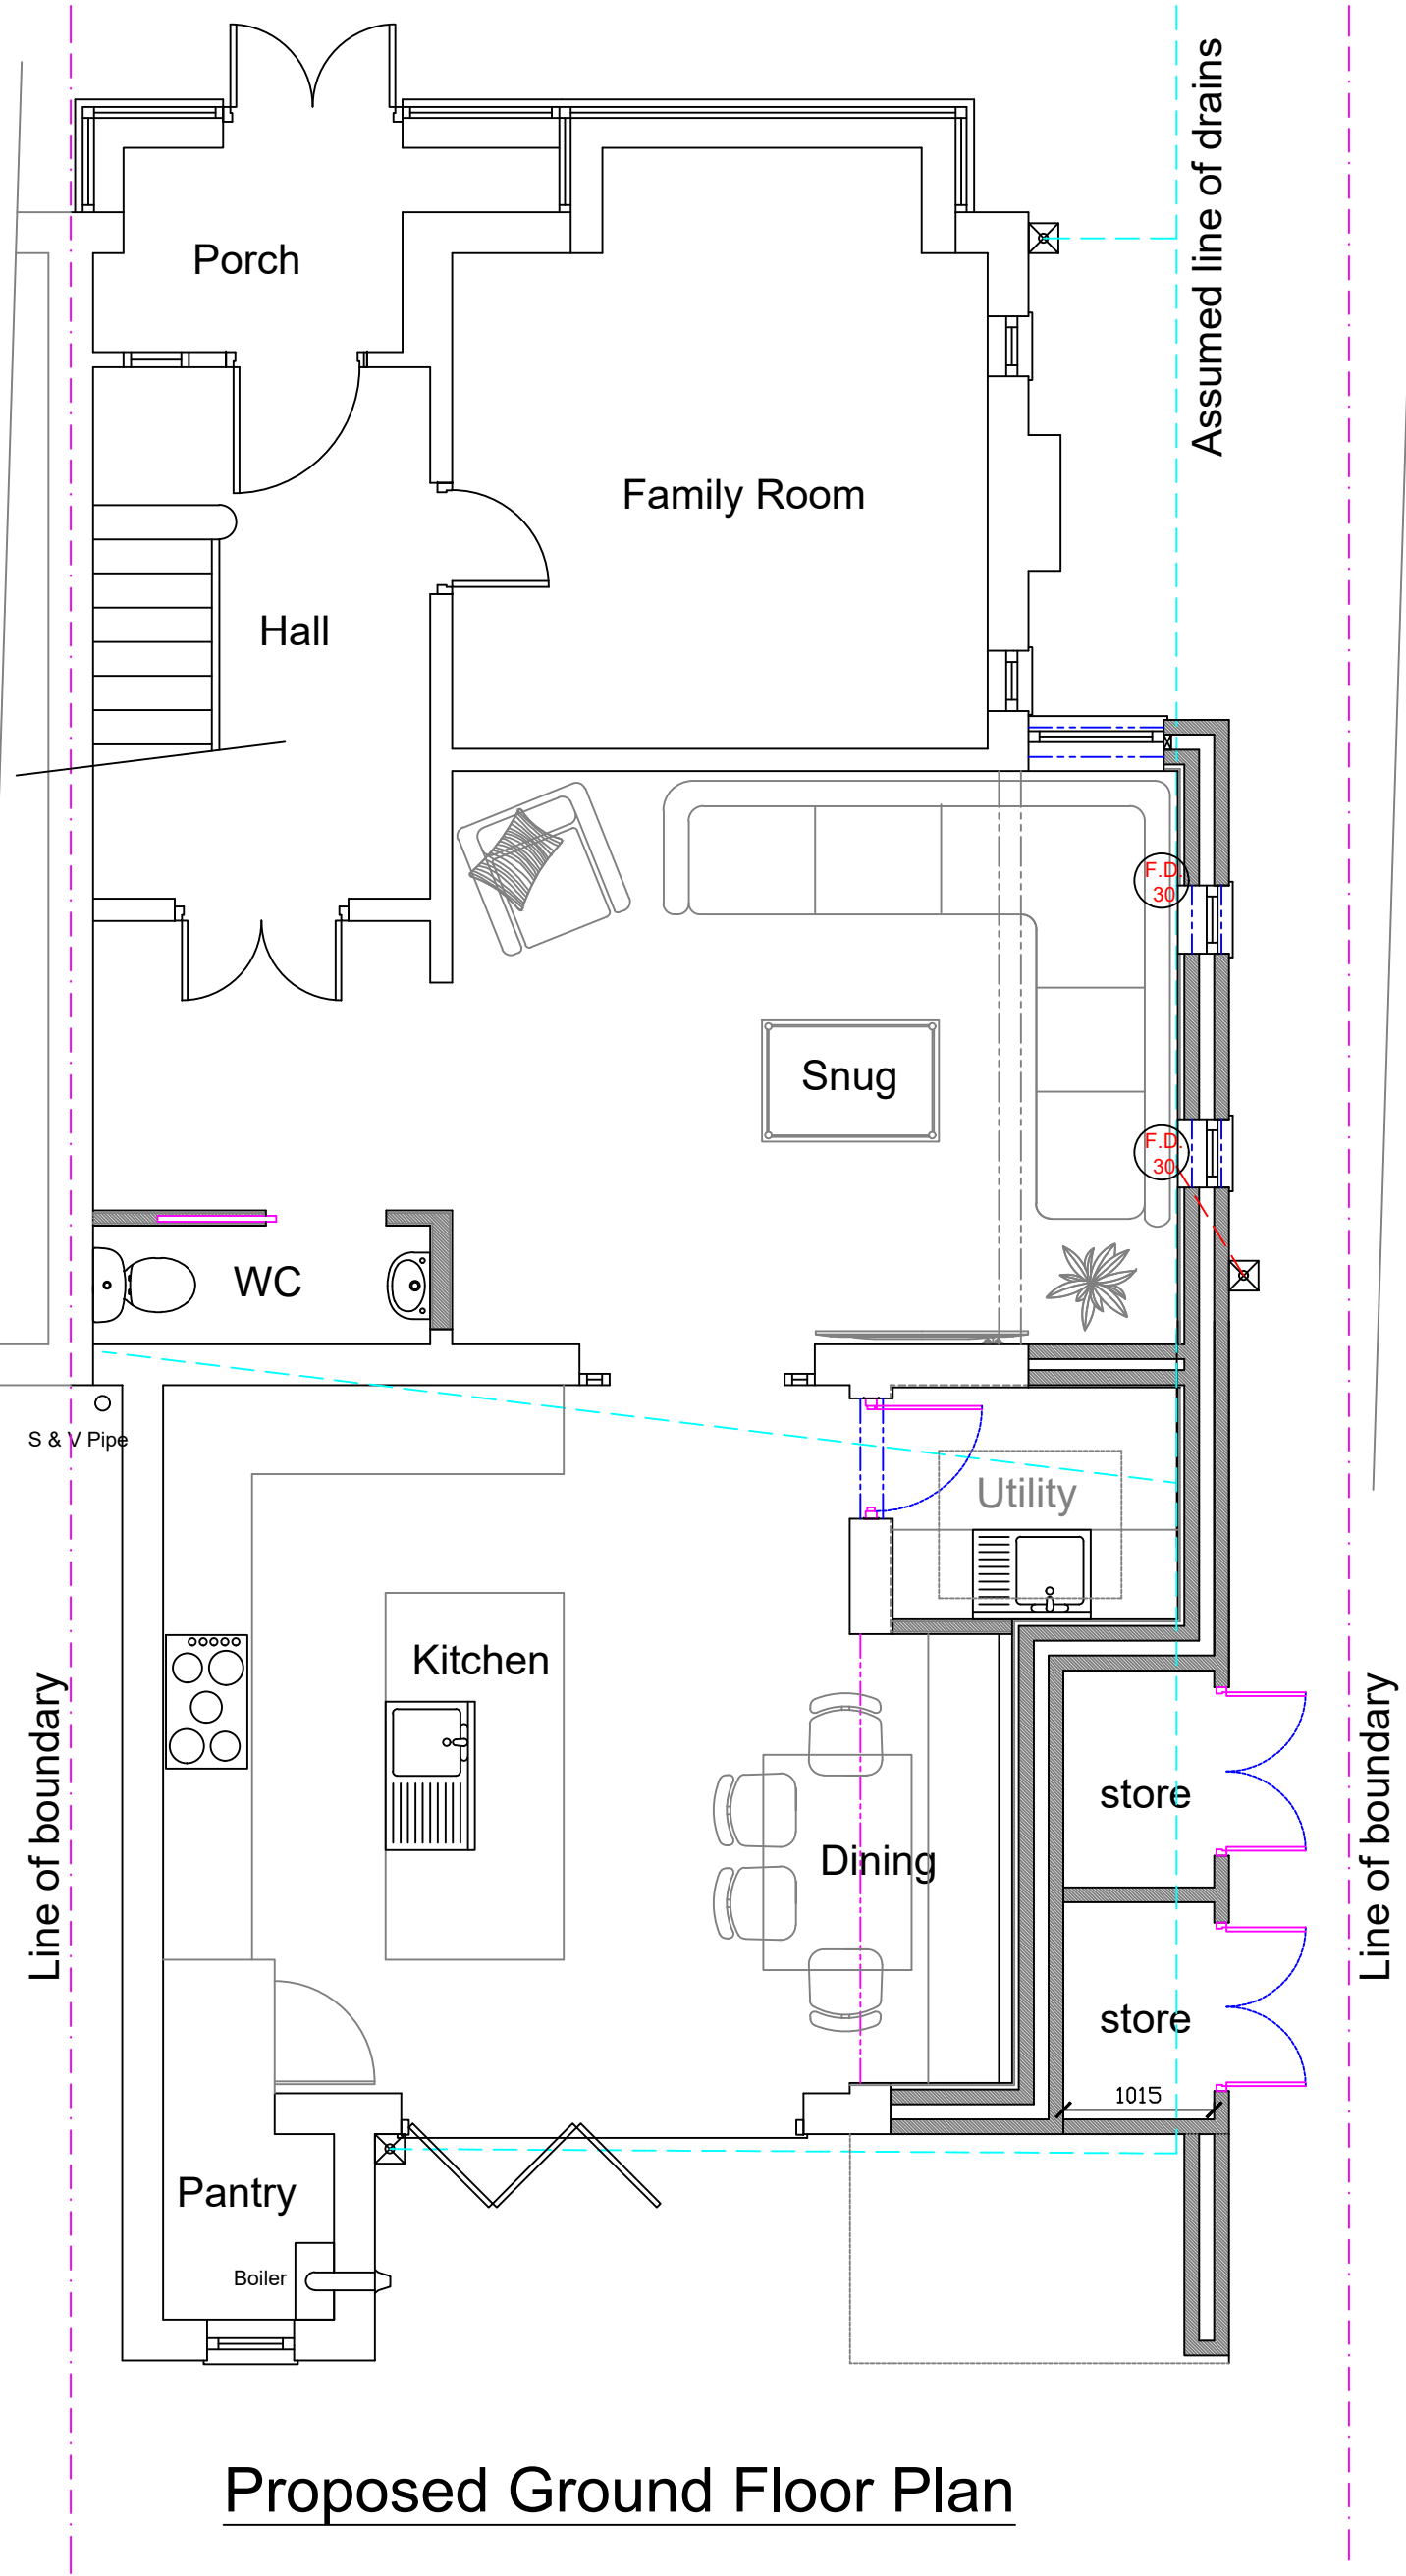

Proposed Ground Floor Plan

1:50

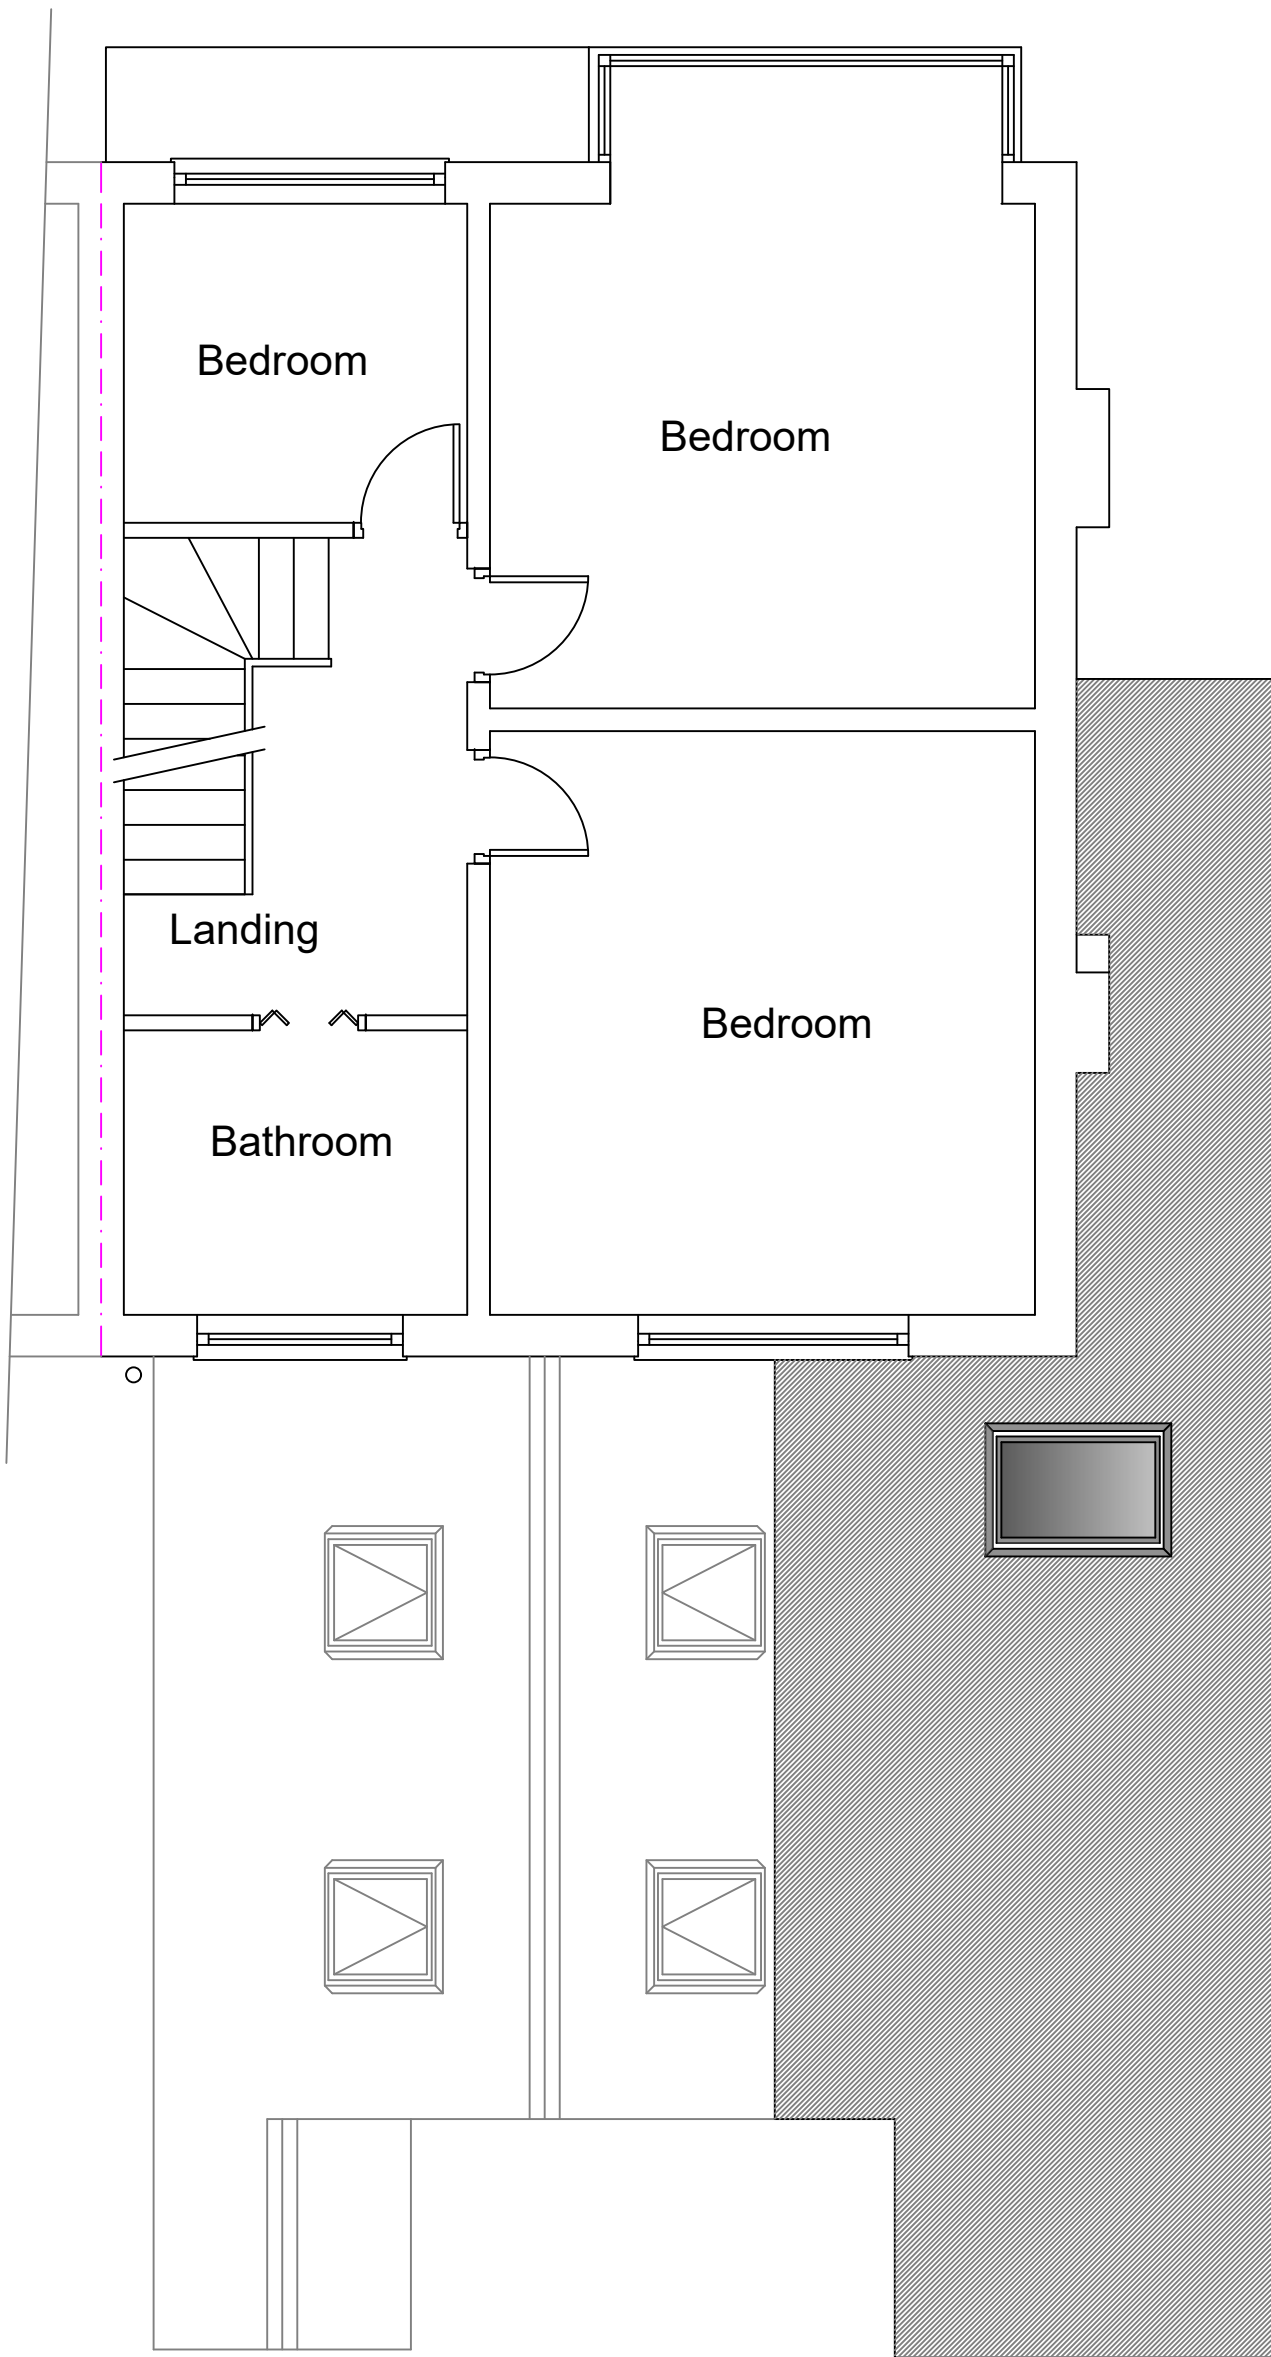

Proposed First Floor Plan

Stage :- Householder Planning		
Project Title :- Single Storey Side & Rear Extension		
Drawing Title :- Existing & Proposed Plans & Elevations		
Client :- Mr & Mrs Brown		
Drwg No :- 01 24 01	1 of 2	Date :- Jan '24
Scale :- 1:100 & 1:50@A1	Drawn:- SCM	Checked :-
Site Address :- 20 Moorland Road, Didsbury, Manchester, M20 6BD		