


Drawing Notes

All dimensions to be checked on site and designers to be informed of any discrepancies before any works commencement on site.


Do not scale from this drawing.

Drawings are to be read in conjunction with all relevant specifications, structural engineers' and service engineers' drawings. All structural elements are indicative only, all structural elements to be confirmed by an appointed structural engineer prior to commencement of works on site.


All data, dimensions and deigns contained in this document are confidential to the copyright owner and may not be communicated to any third party save in accordance with a licence for the copy-right owner or with the copyright owner's written permission and authority.

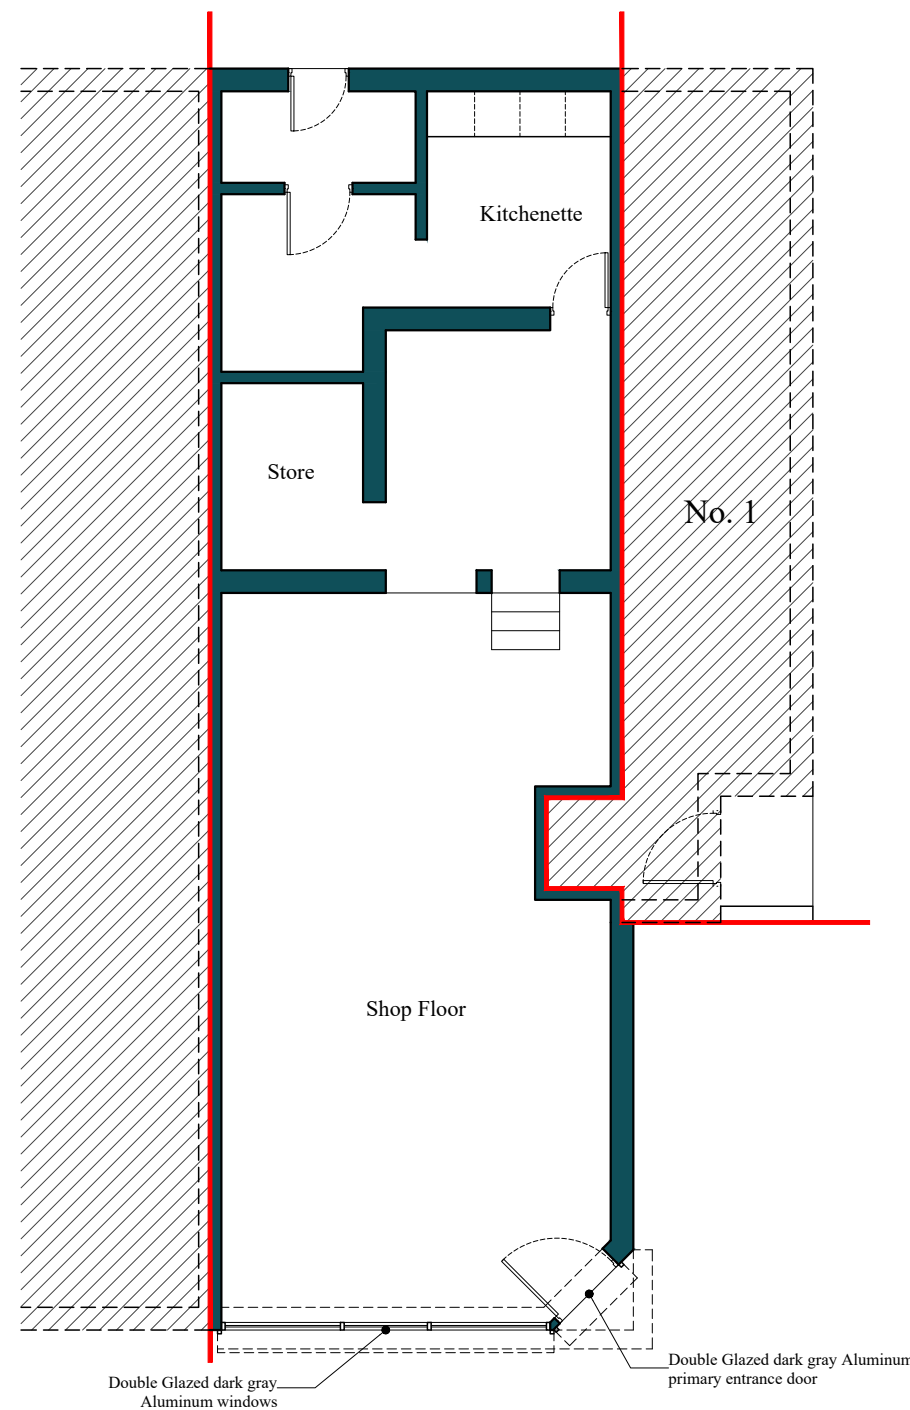


Proposed G/F Plan
1:100

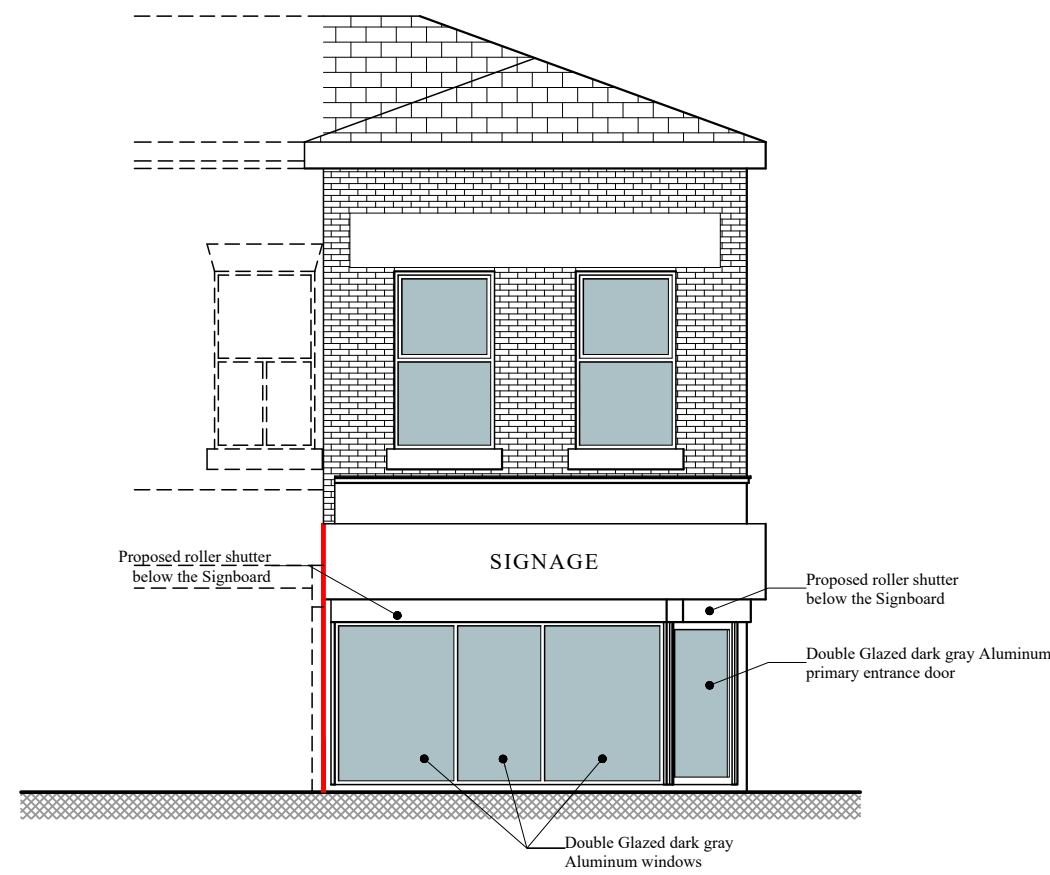

Proposed Front Elevation
1:100

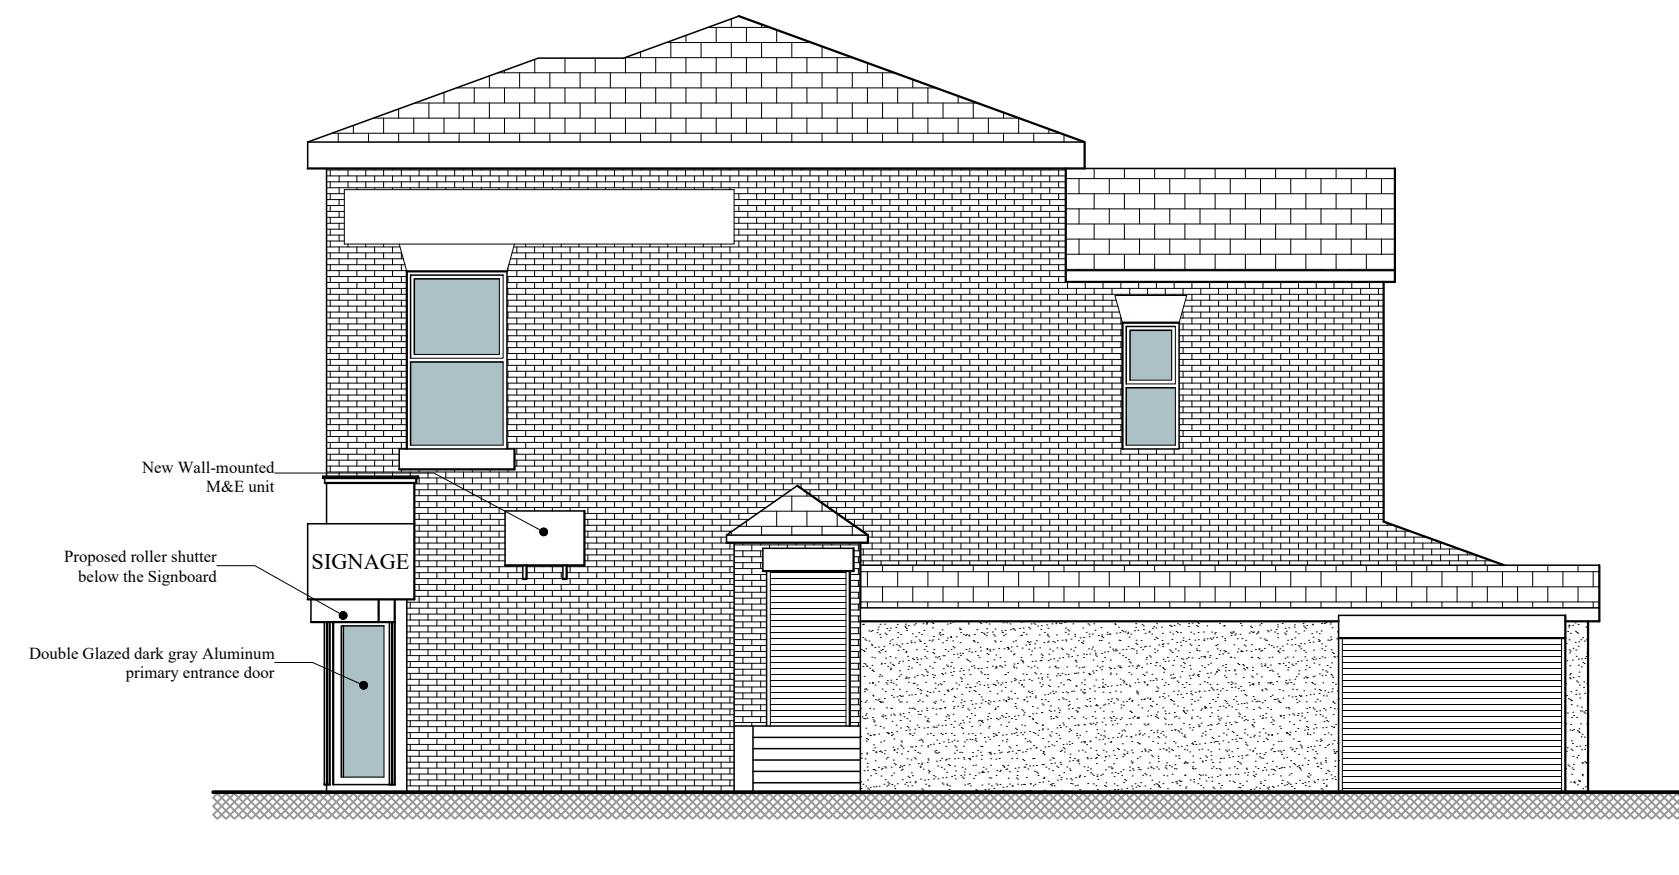


Proposed Side Elevation
1:100

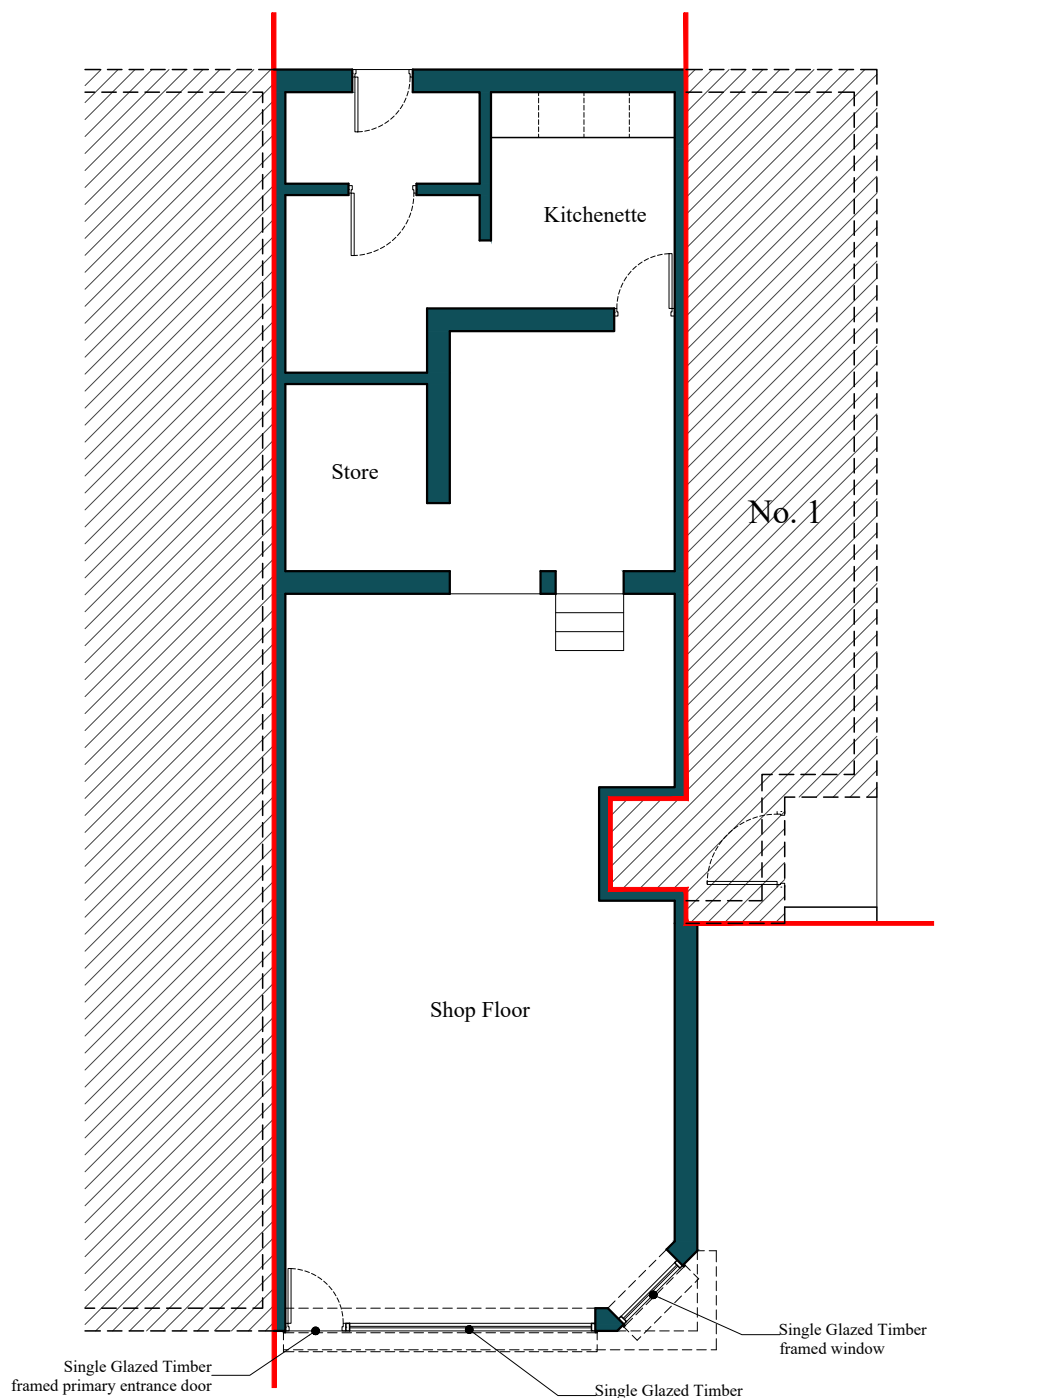


Existing G/F Plan
1:100

Scale Bar 1:100

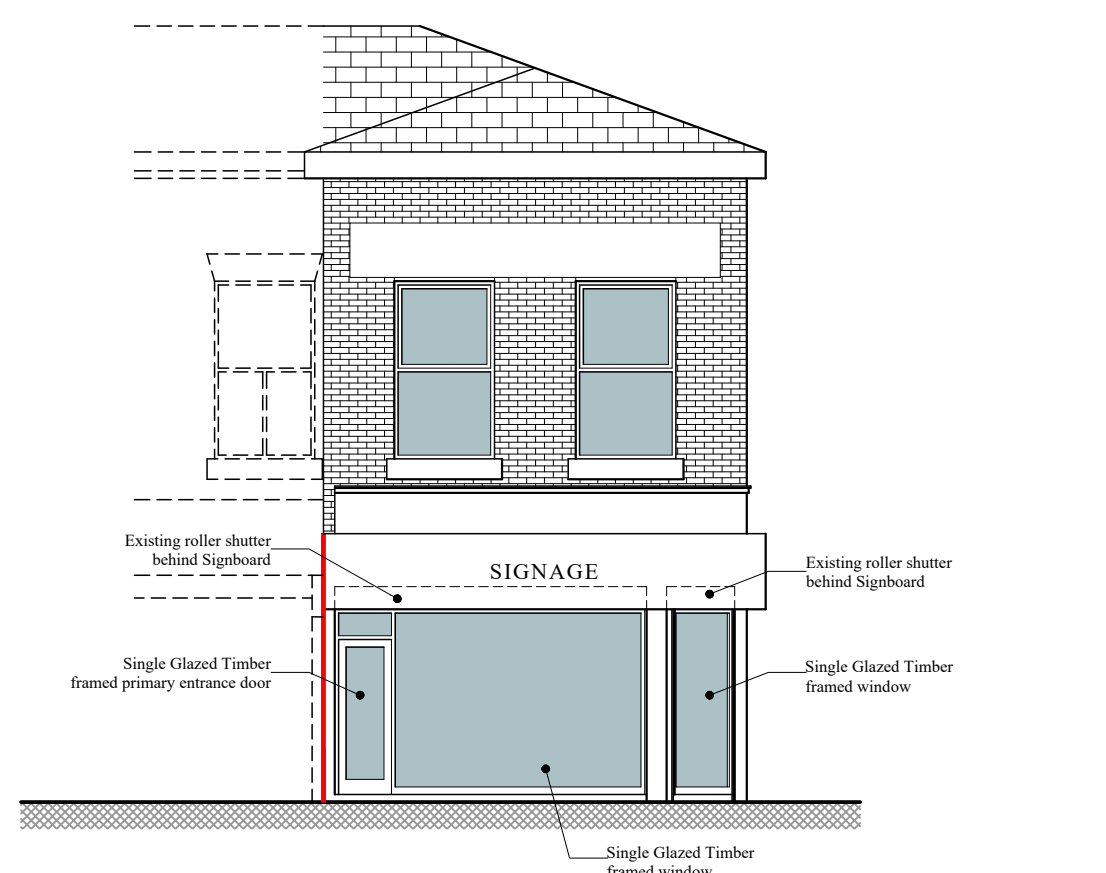

Existing Front Elevation
1:100

Scale Bar 1:100

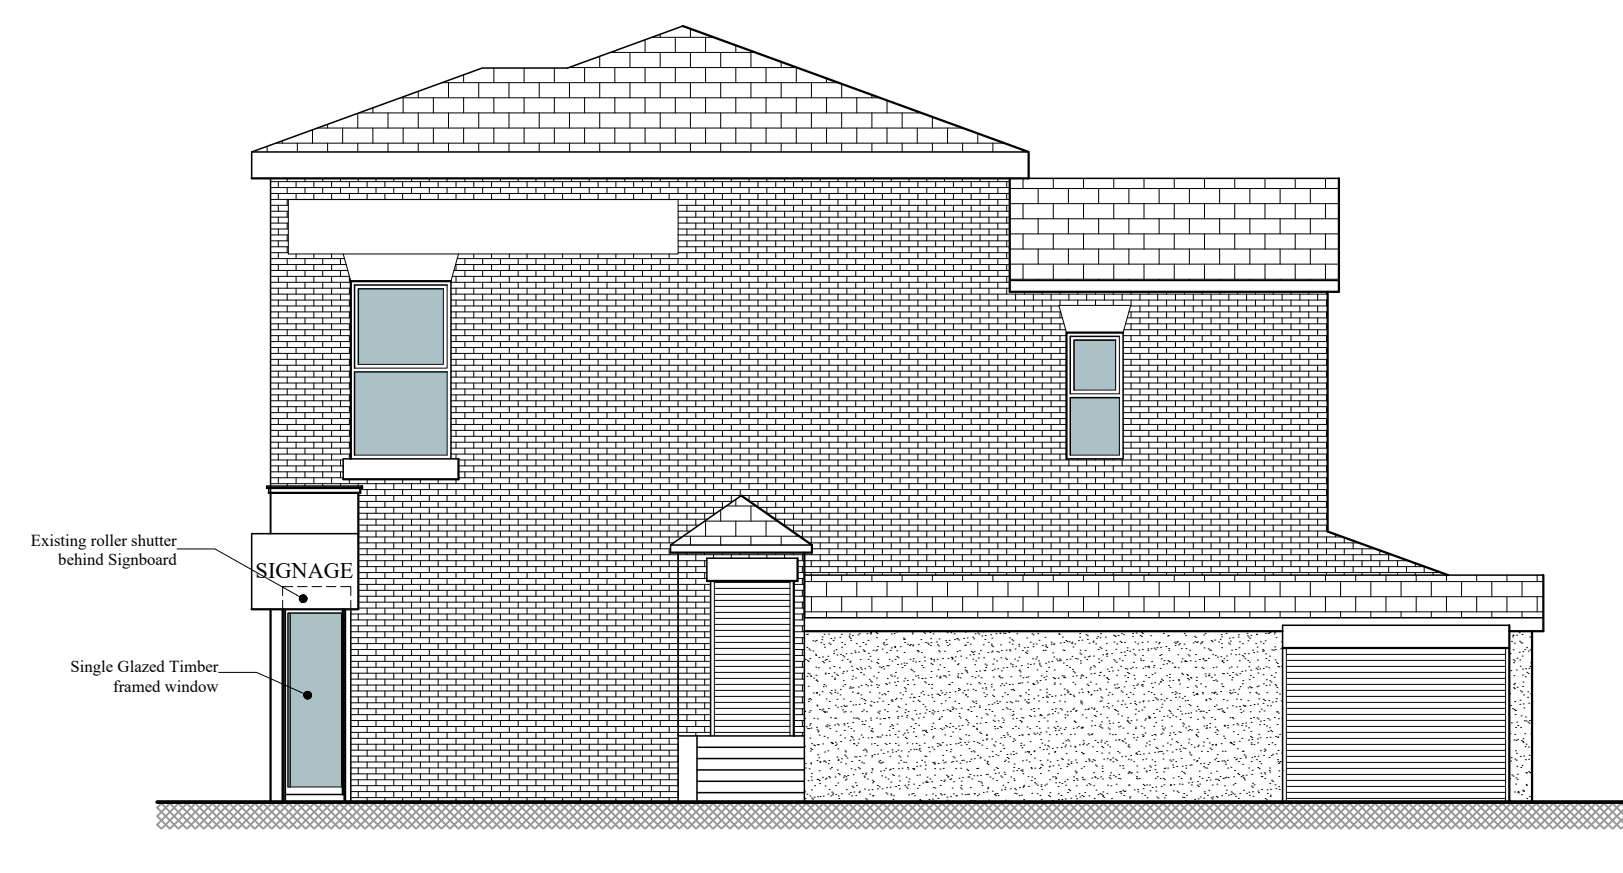

Existing Side Elevation
1:100

Date	Initial issue	A
Description	Revision	

Project Status:

Planning Stage



M: (+ 44) 748 876 8707
M: (+ 44) 794 053 1879
E: info@oryastudios.co.uk

Client:		
Commercial Client		
Site:		
440 - 442 Wilmslow Road, Withington, Manchester M20 3BW		
Drawing Title:		
Existing and Proposed Floor Plans and Elevations		
Scale @ A1:	1:100	Date:
Project:	0167	Revision:
Drawing No:	0167-PA-002	A