



00-104 Meeting Room- ADB Activities Schedule												
ADB Code	ADB Room Name	ADB HBN Area	Area	ADB Activities	ADB Personnel	ADB Ceiling Height	ADB Flooring Relationships	ADB Notes	ADB Doors	ADB Finishes Notes	ADB Fire Rating	ADB Acoustics
H1313	Meeting Room	16 m ²	11.5 m ²	1) Seminars/conferences are held. 2) Multimedia equipment may be used. 3) Laptop computer(s) may be used. 4) Telephone(s) may be used.	5 x persons Intermittent use	2700		The following items may be provided: - 3 TV - an overhead projector; - video conferencing facilities; - an induction loop hearing aid system; - a clinical wash hand basin and gel dispenser to allow for clinical use of the room. Separate data and voice outlets may be used where structure cabling solutions are not available.	Configuration, glazing, fire rating, security, etc. to be determined by Project Team. - HTM 58 (Mar 2009) - Refer to HBN Q004 (May 2007) for effective clear door widths. 1 doorset 1 x personnel, wheelchair & equipment access (1000mm)	Finishes to comply with Performance Requirements for Building Elements Used in		40 dB


00-104 Meeting Room- Component Schedule		
ADB Code	Equipment Schedule	Count
1	BLR01 [to INES, vertical, draw back to one side]	1
3	CH001 [to cover furniture - to be provided by furniture supplier] Office chair (variable height + empowen cover) Free standing (mobile)	6
	SCR01 [to cover furniture - to be provided by furniture supplier] Meeting Room - TV Screen	1
	TAB02 [to cover furniture - to be provided by furniture supplier] Meeting Table 2.4M X 0.8M	1

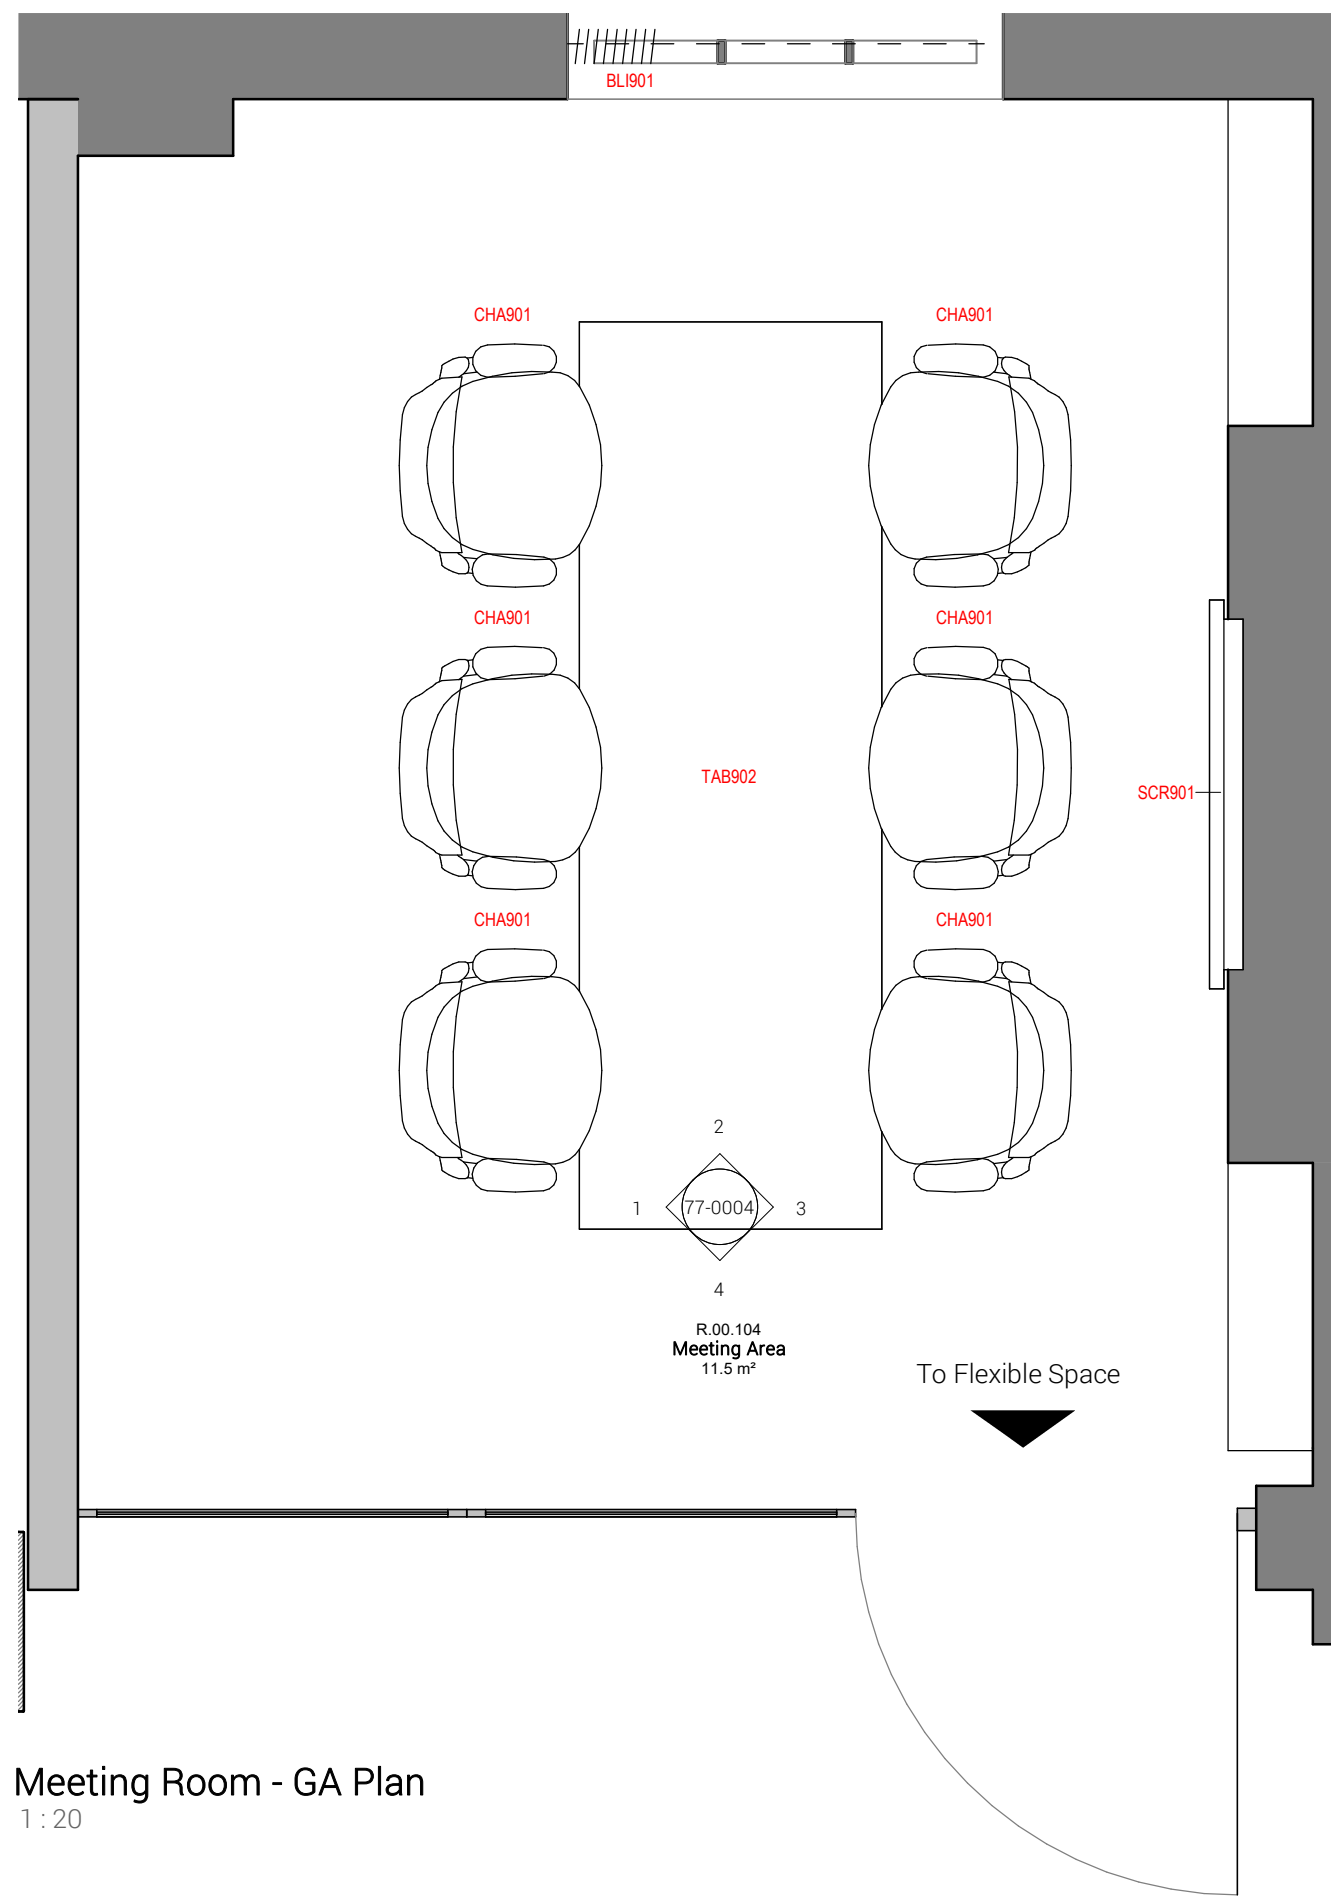


Meeting Room - GA Plan
1 : 20

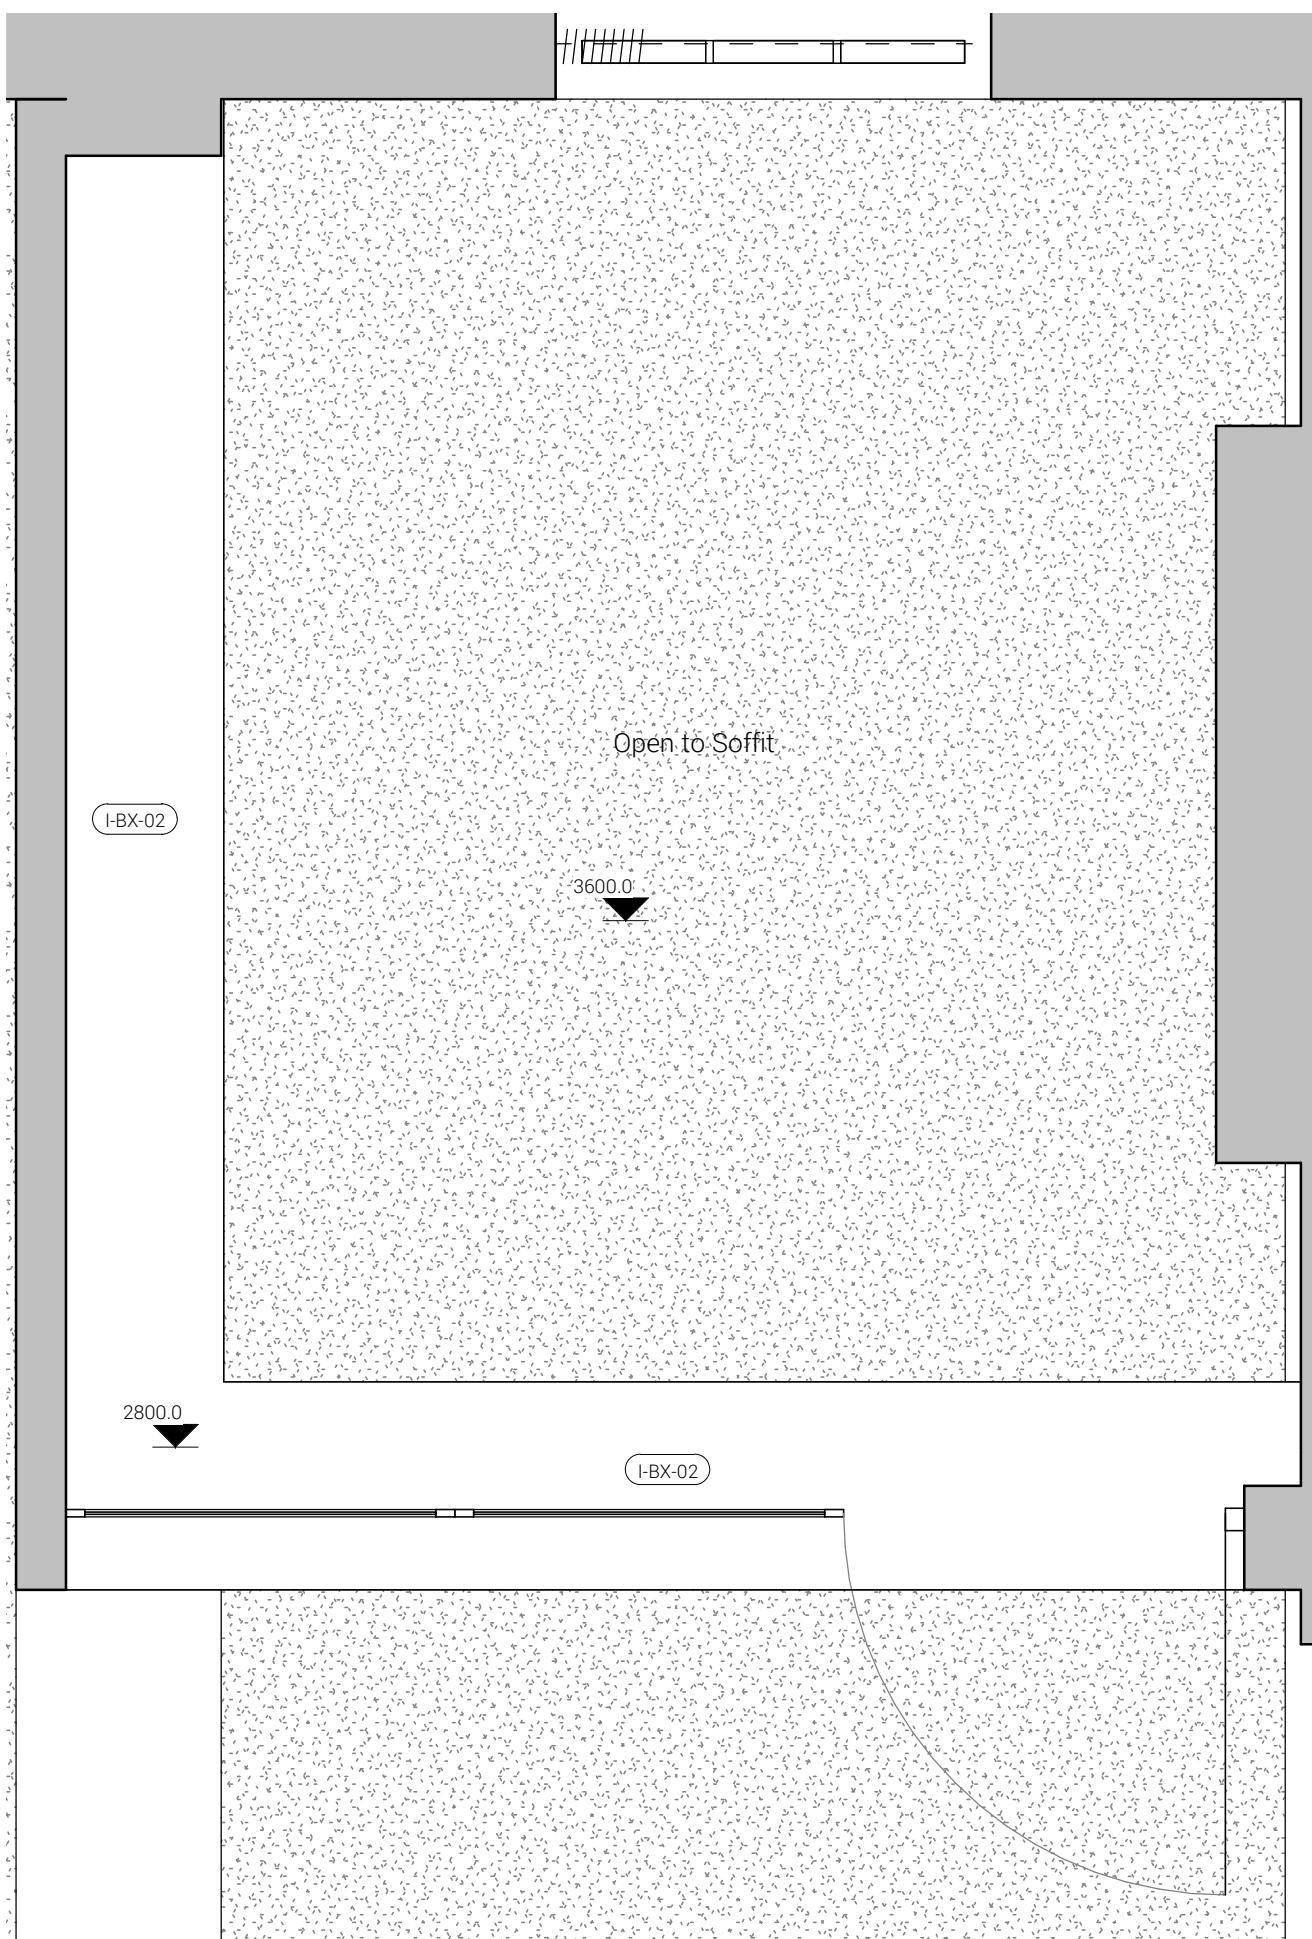


Meeting Room - Ceiling Plan
1 : 20

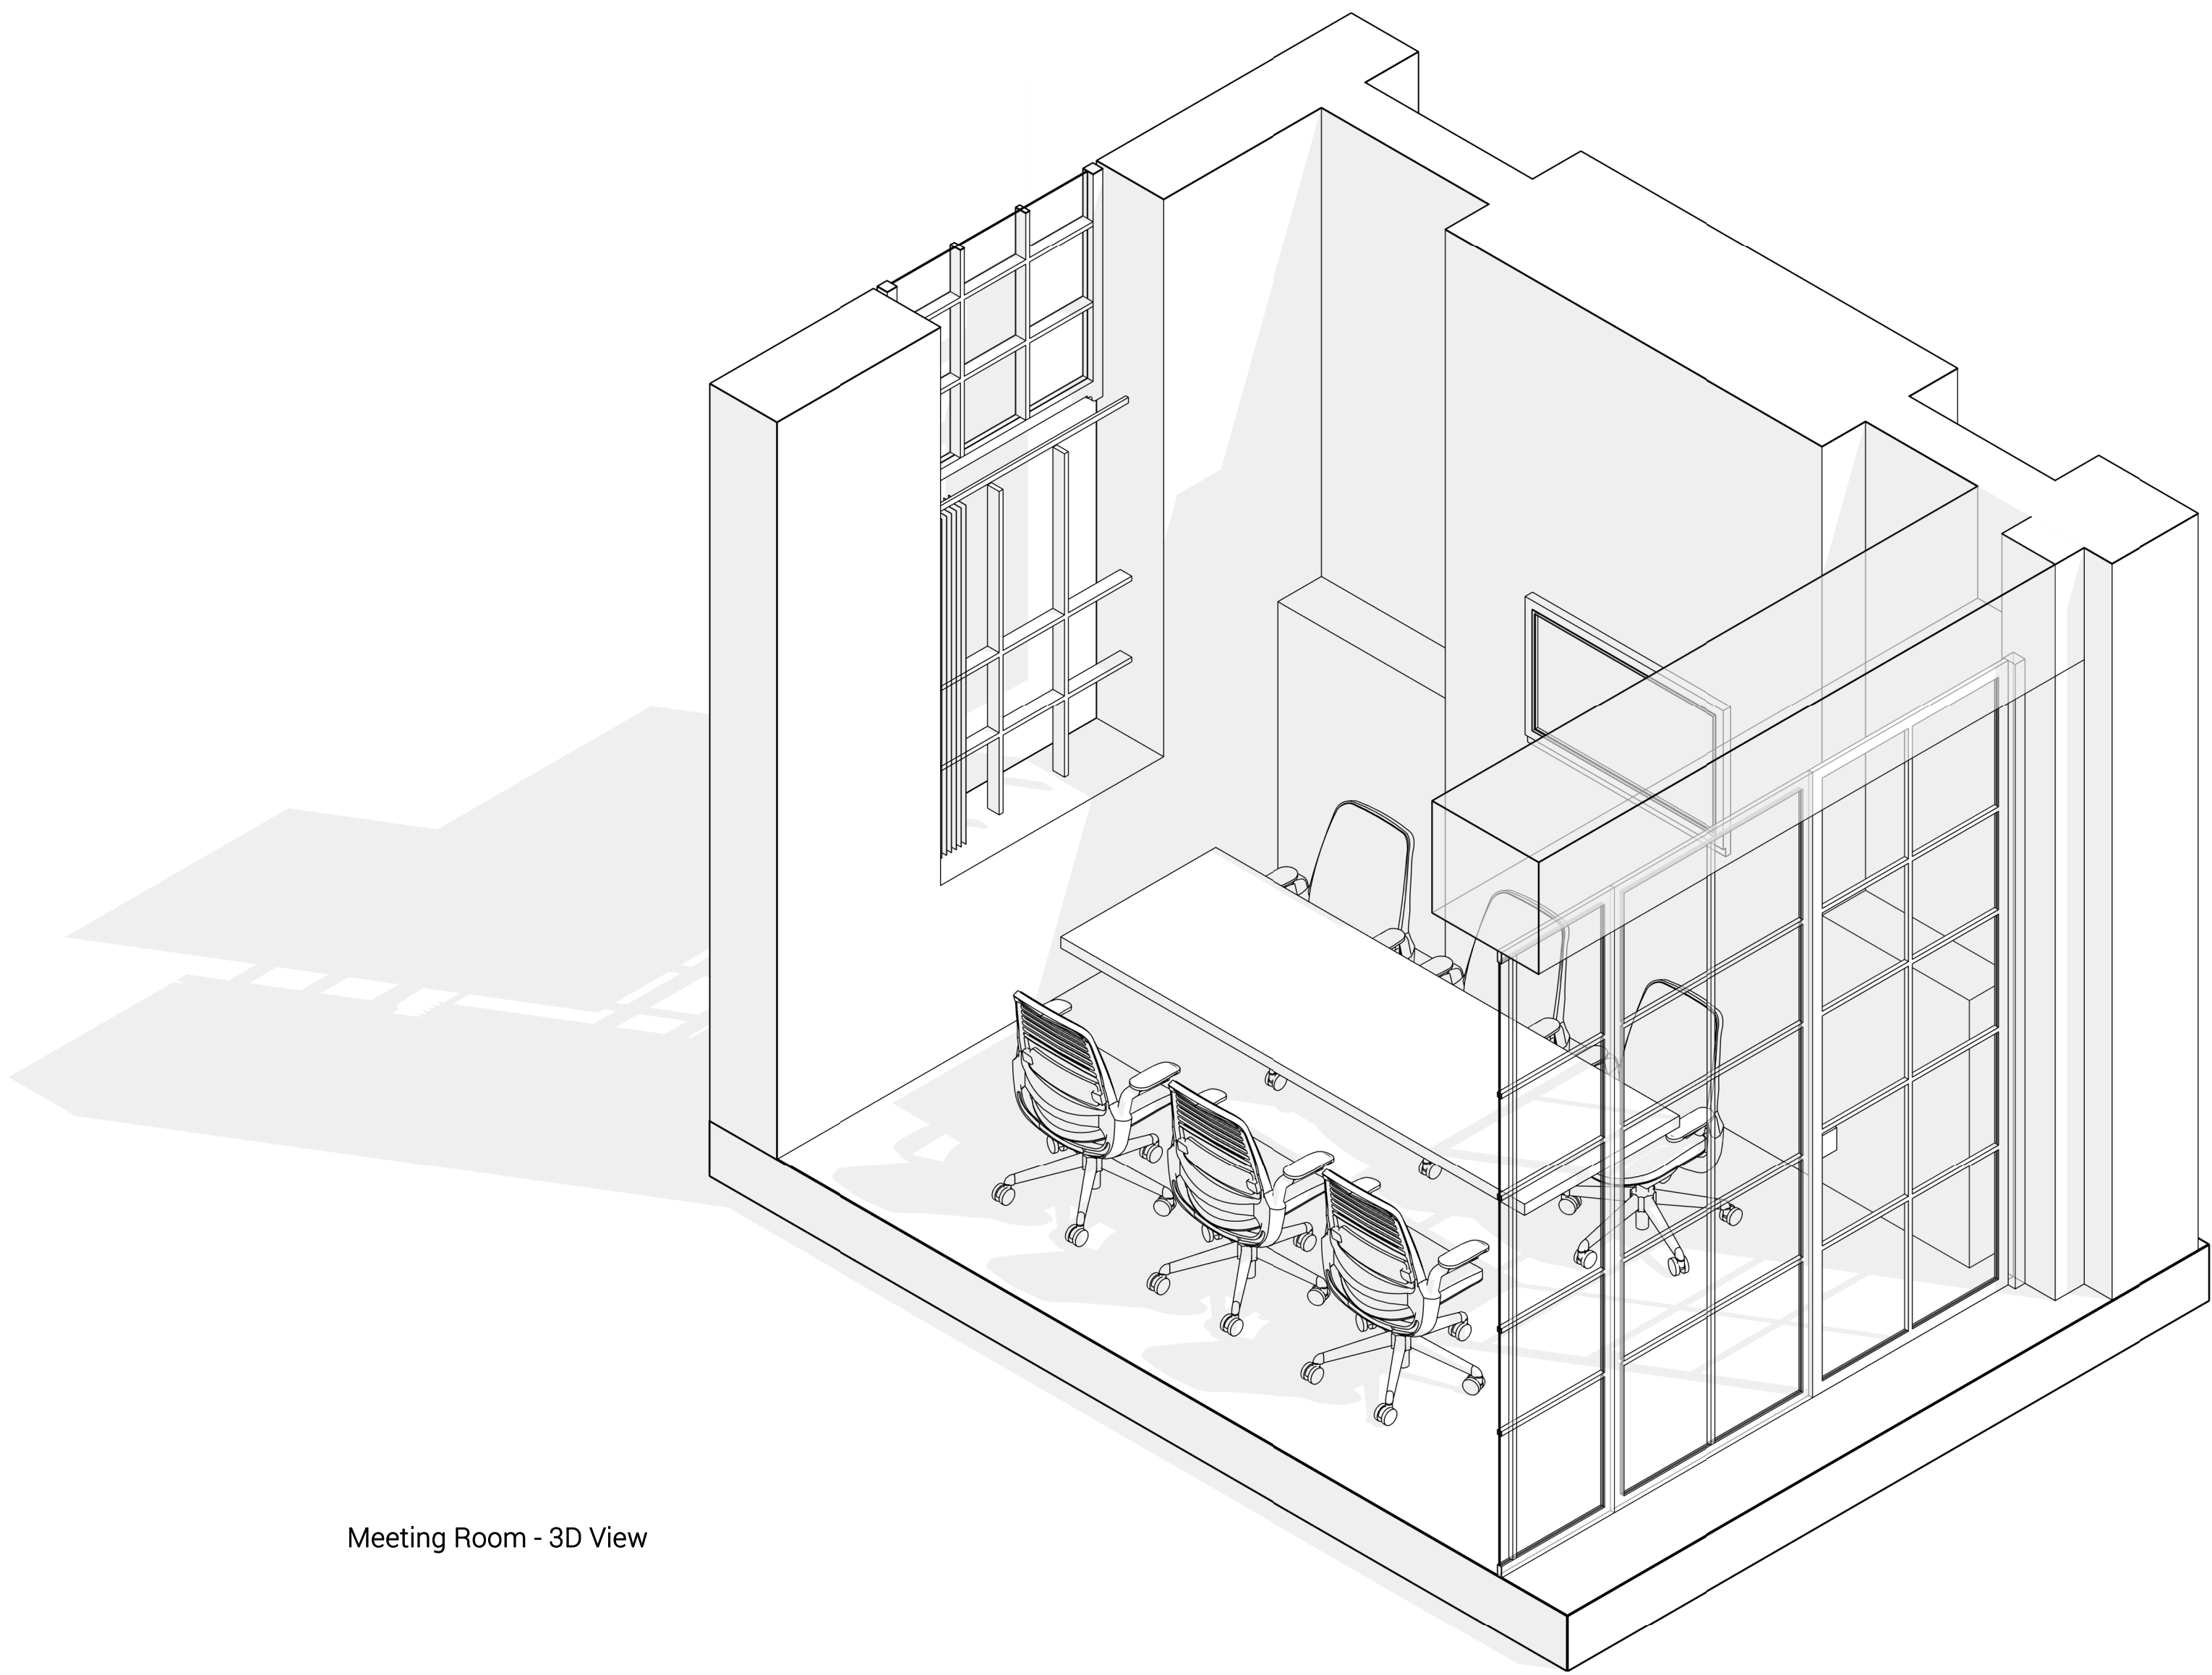


Meeting Room - 3D View

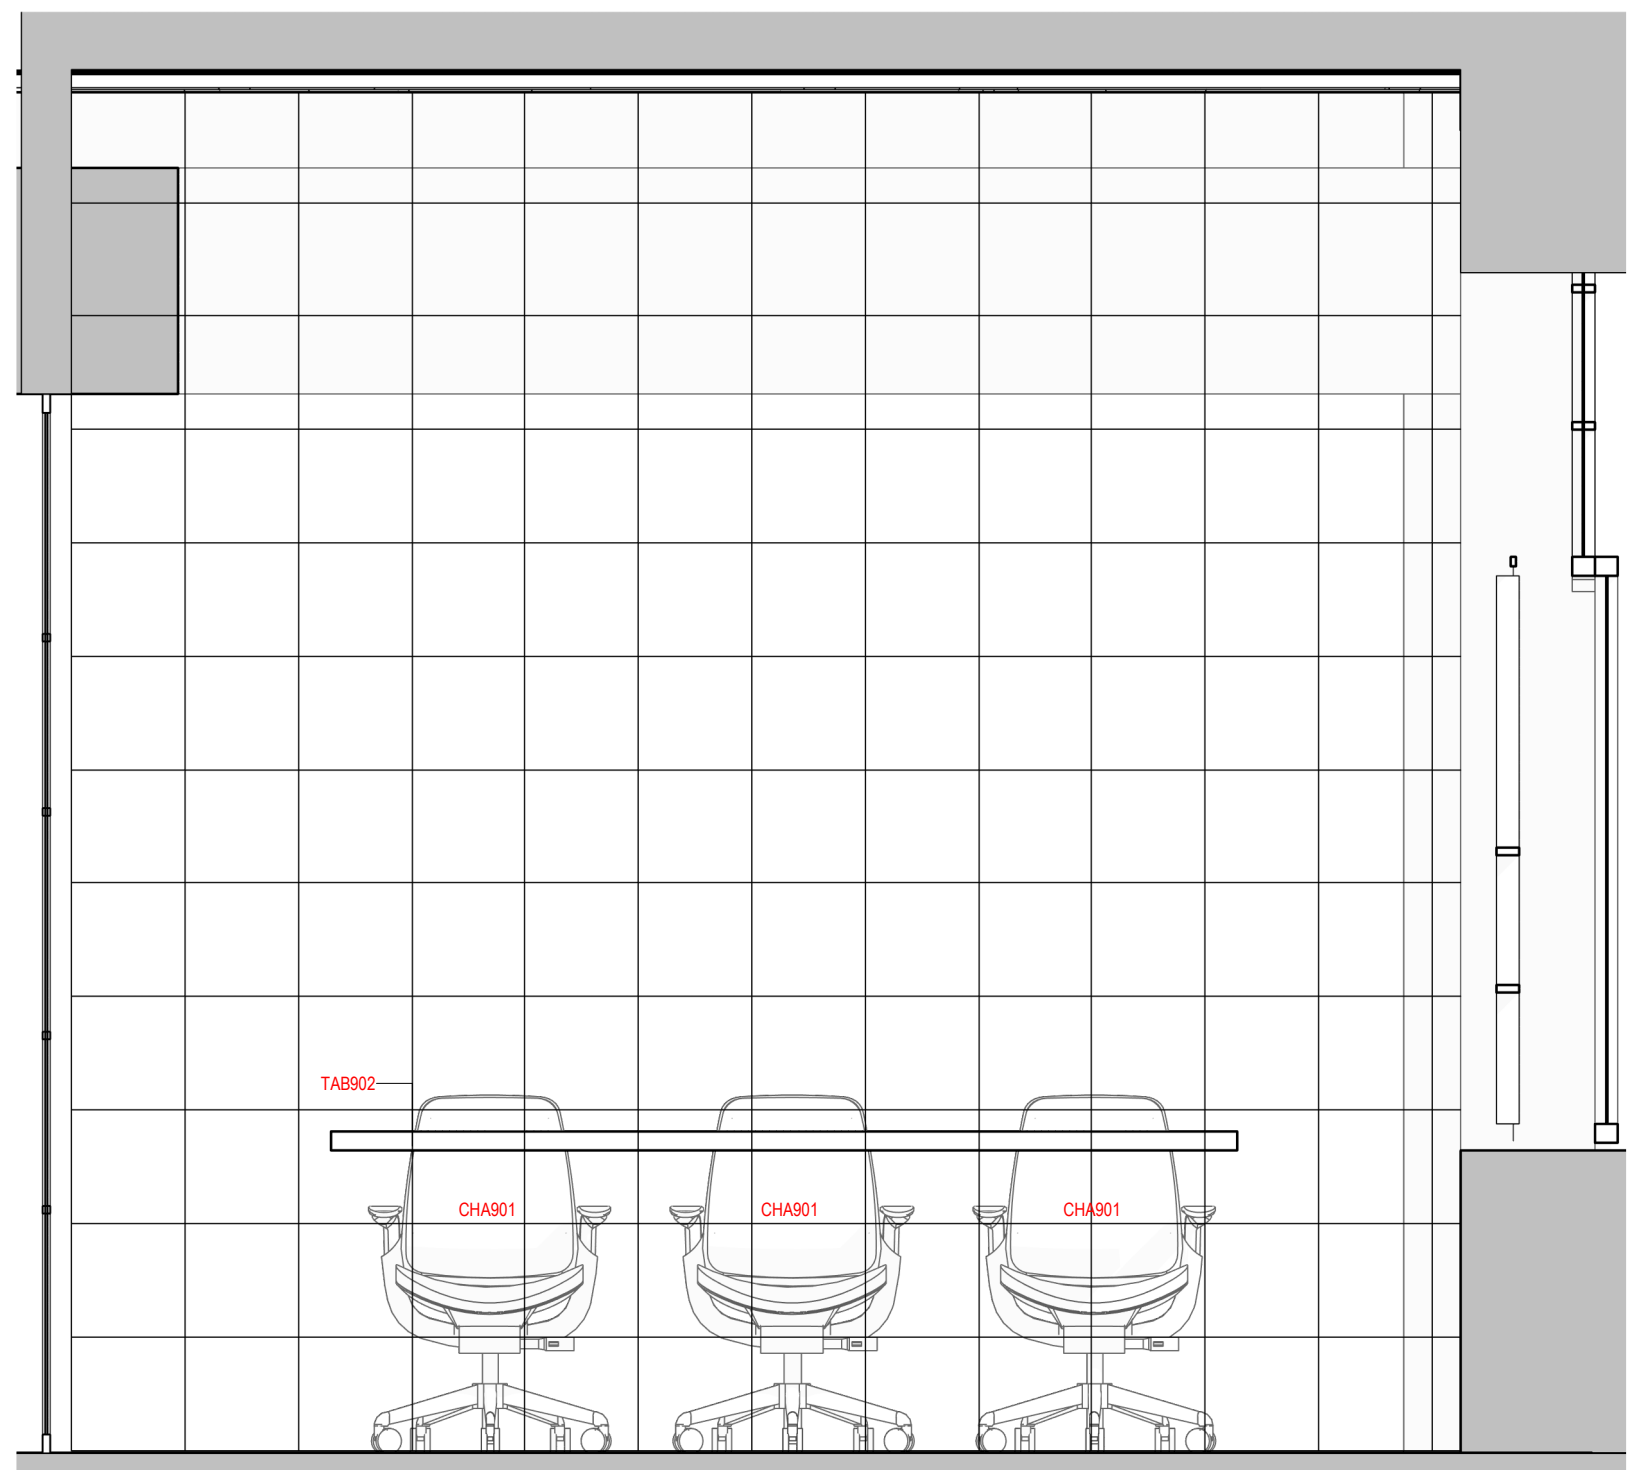


Meeting Room - Elevation 1
1 : 20

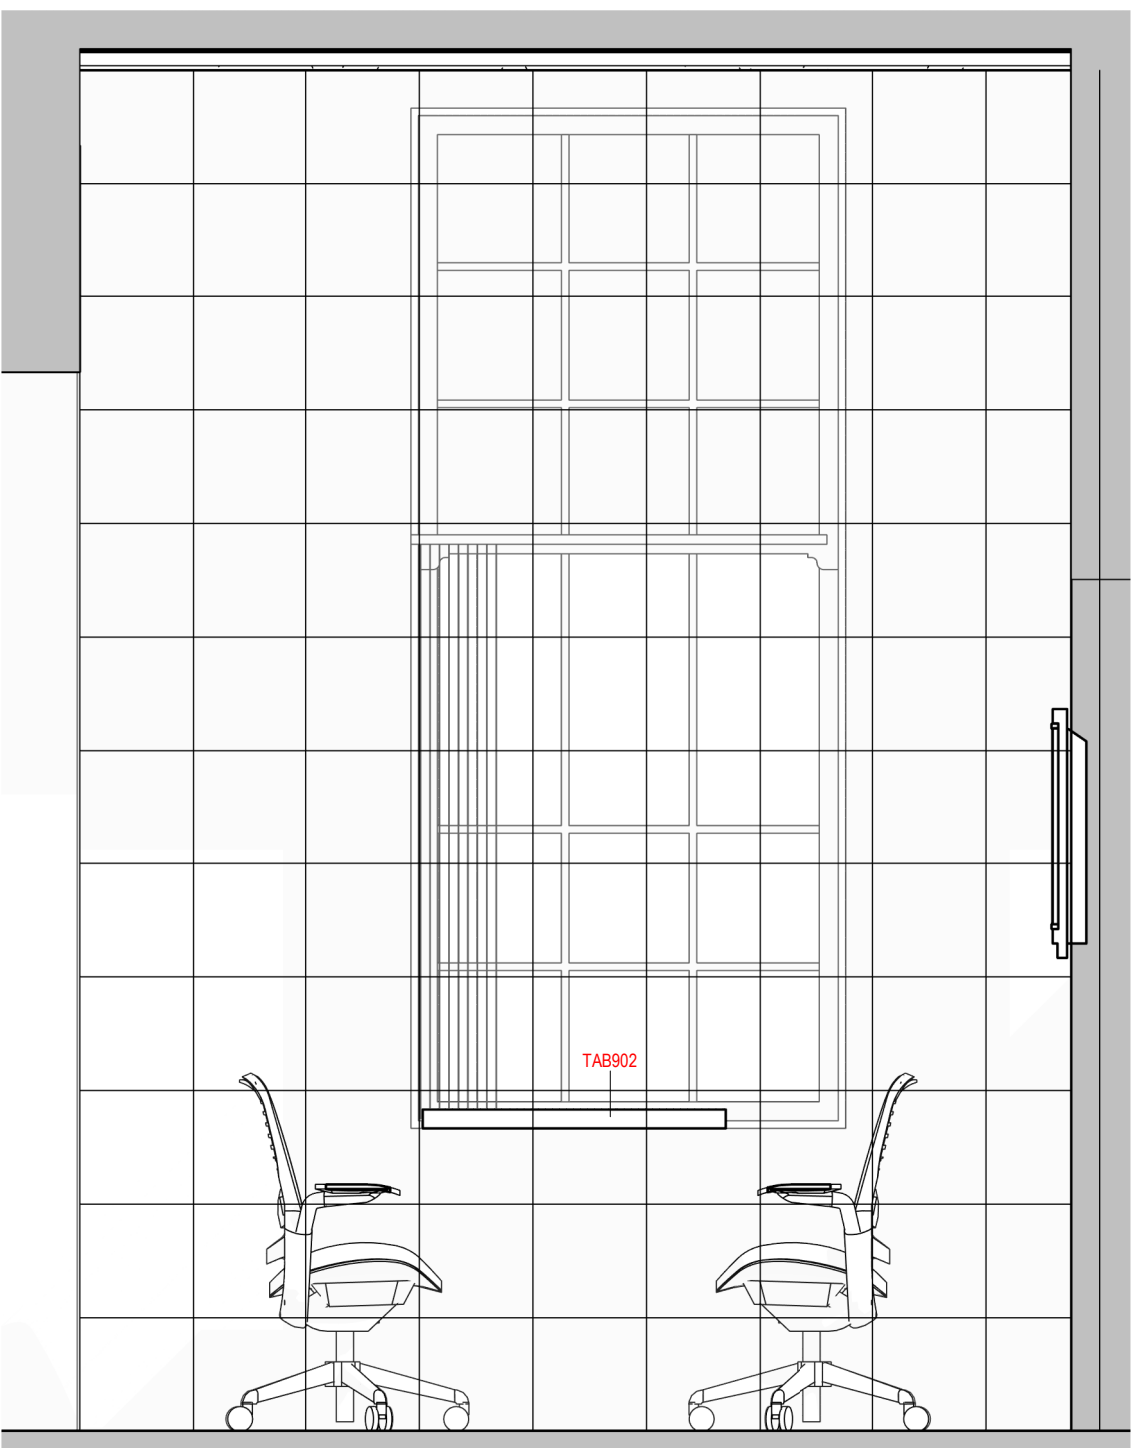

Meeting Room - Elevation 2
1 : 20

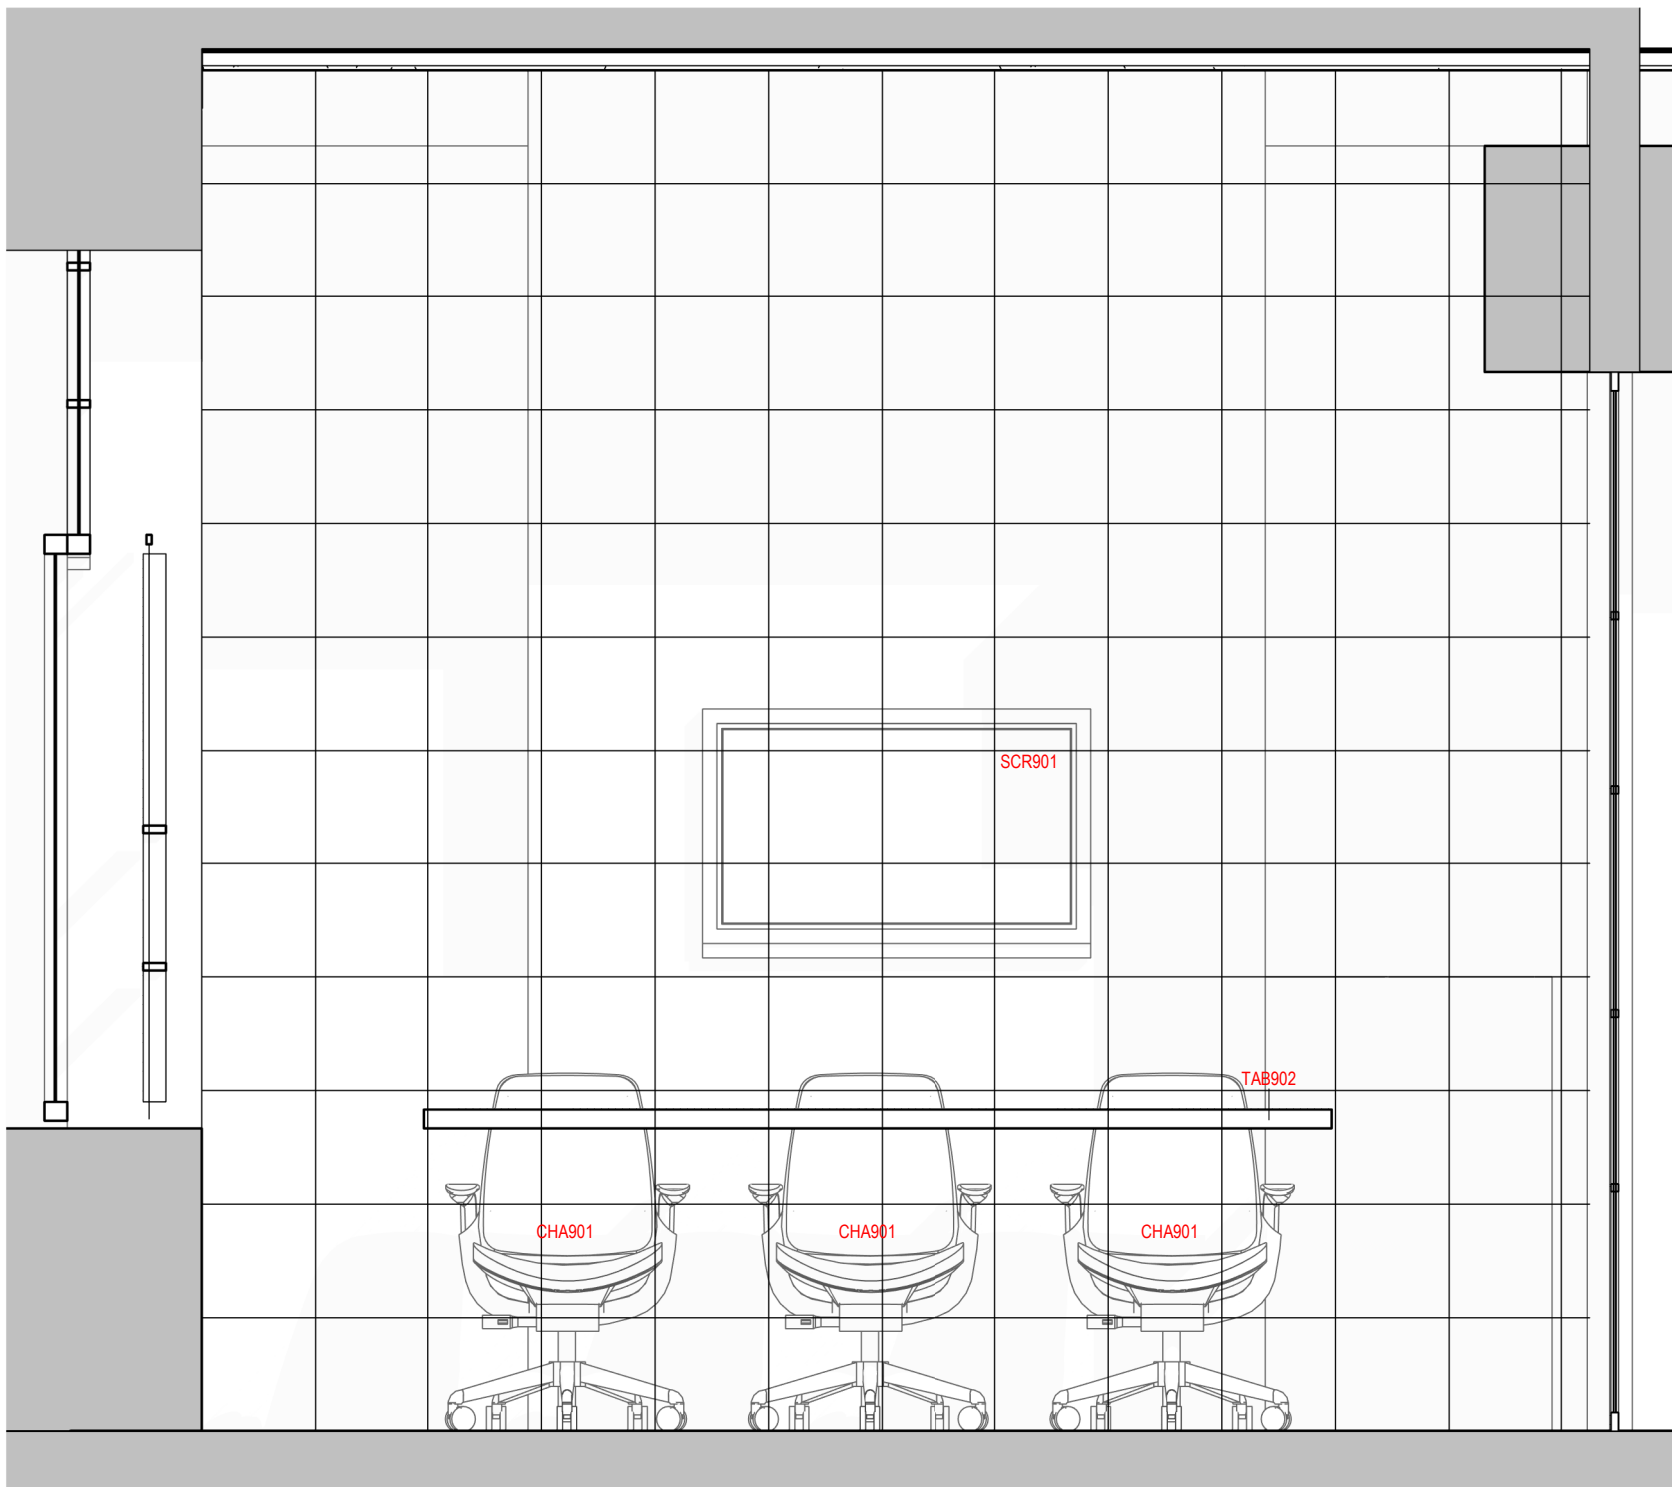

Meeting Room - Elevation 3
1 : 20

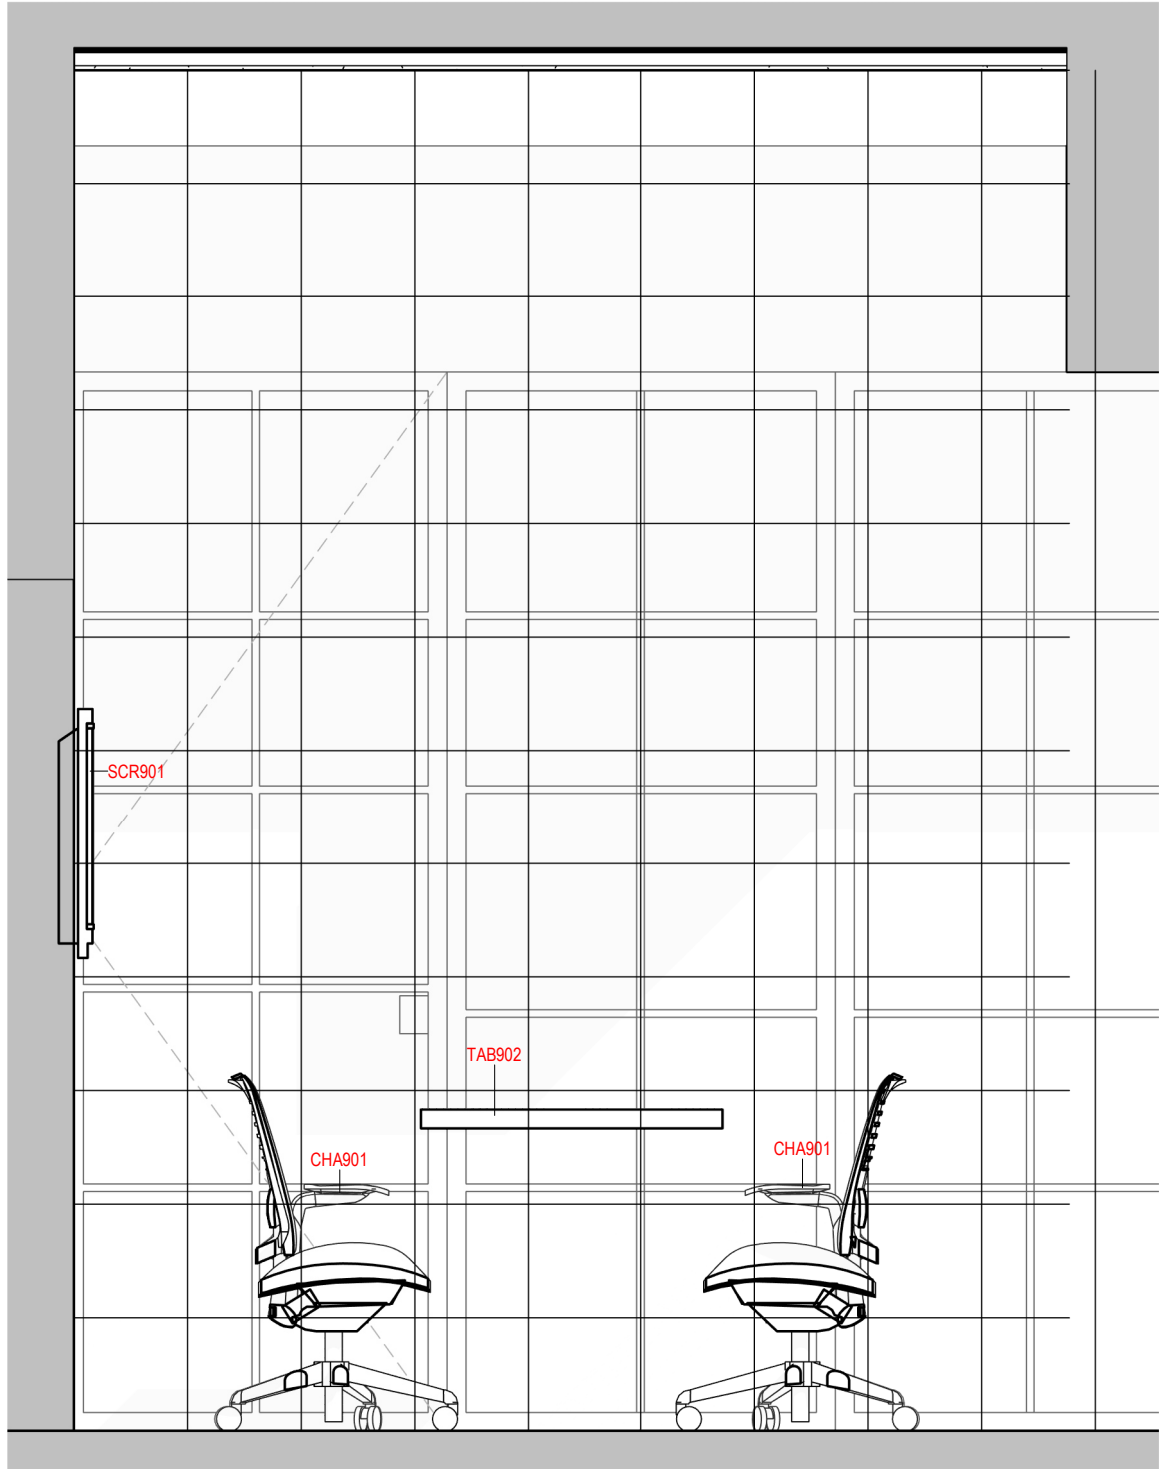

Meeting Room - Elevation 4
1 : 20

GENERAL NOTES:

DAY Architectural Ltd accepts no responsibility for any costs, losses or claims whatsoever arising from these drawings, specifications and related documents unless there is full compliance with the Client or any professional use of the following:

1. All boundaries, dimensions and levels are to be checked on site before construction and any discrepancies reported to the Architect / Designer.

2. Partial Section: Any discrepancies with site or other information is to be advised to the Architect / Designer and direction and / or approval is to be sought before the implementation of the detail.

3. Block and site plans are reproduced under license from the Ordnance Survey.

4. Do not scale the drawing.

5. For the purposes of construction, all relevant parties must check this information prior to implementation and report any discrepancies to the Architect / Designer.

CLINT

Manchester University NHS FT

DRAWING

R.00.104 - Meeting Room

SCALE

1 : 20 @ A0

FIRST ISSUED

21/07/23

PROJECT

23091

CLIENT REF

WUTH

DRAWN BY

GAB

CHECKED BY

DAY

ORIGIN

VOLUME

LEVEL

TYPE

ROLE

NUMBER

REVISION

DAY

ORC053

00

DR

A

77-0004

D

SUITABILITY

S2 - FOR INFORMATION

REV

DESCRIPTION

DATE

REV BY

D

Revised Stage 4 Pack - Meeting Room Enclosed

11.12.23

GAB

C

Revised Stage 4 Package Post VE

08.12.23

GAB

B

First Issue

02.09.23

GAB

A

S3 - Issued for Review and Comment

16.08.23

AH

Information contained on this drawing is the sole copyright of DAY Architectural Ltd, and is not to be reproduced without their permission.

DAY

DAY Architectural Ltd.

Studio 1, Lancaster Buildings

77 Deansgate, Manchester, M3 4BT

T: 0161 554 9700

W: www.day-architectural.com