



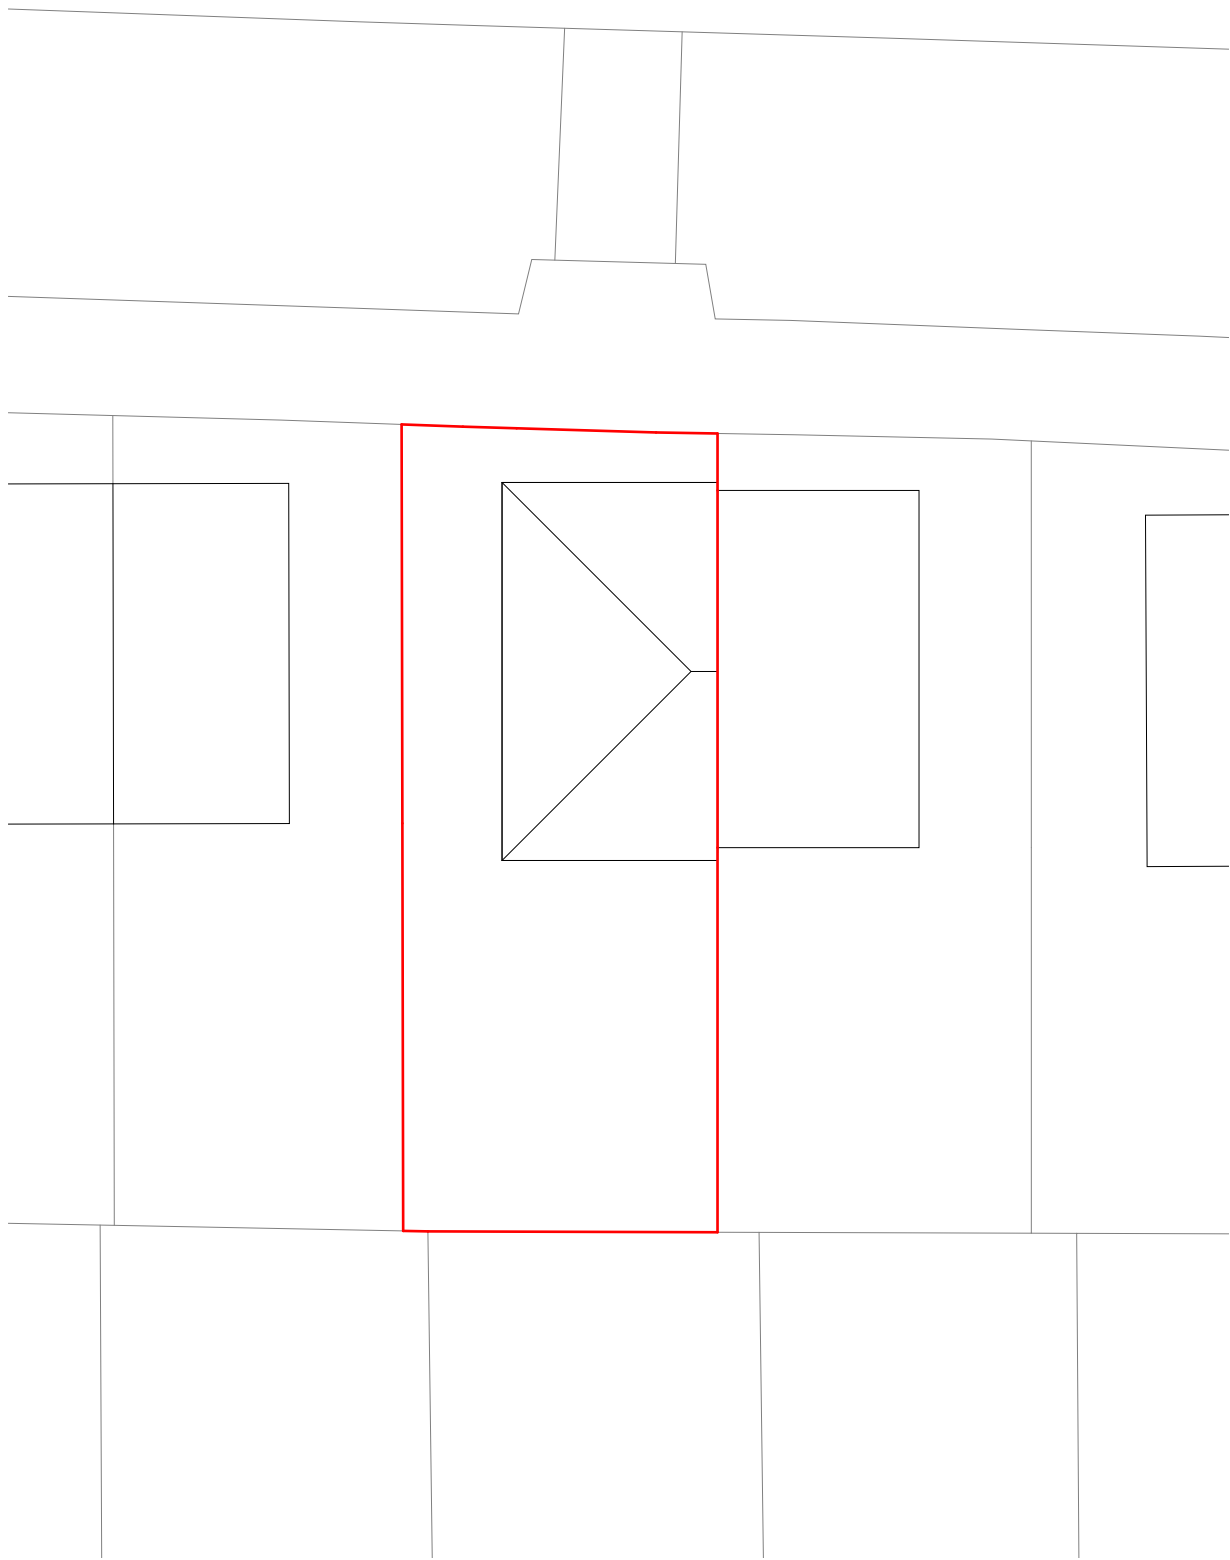


1 Existing
1 : 200

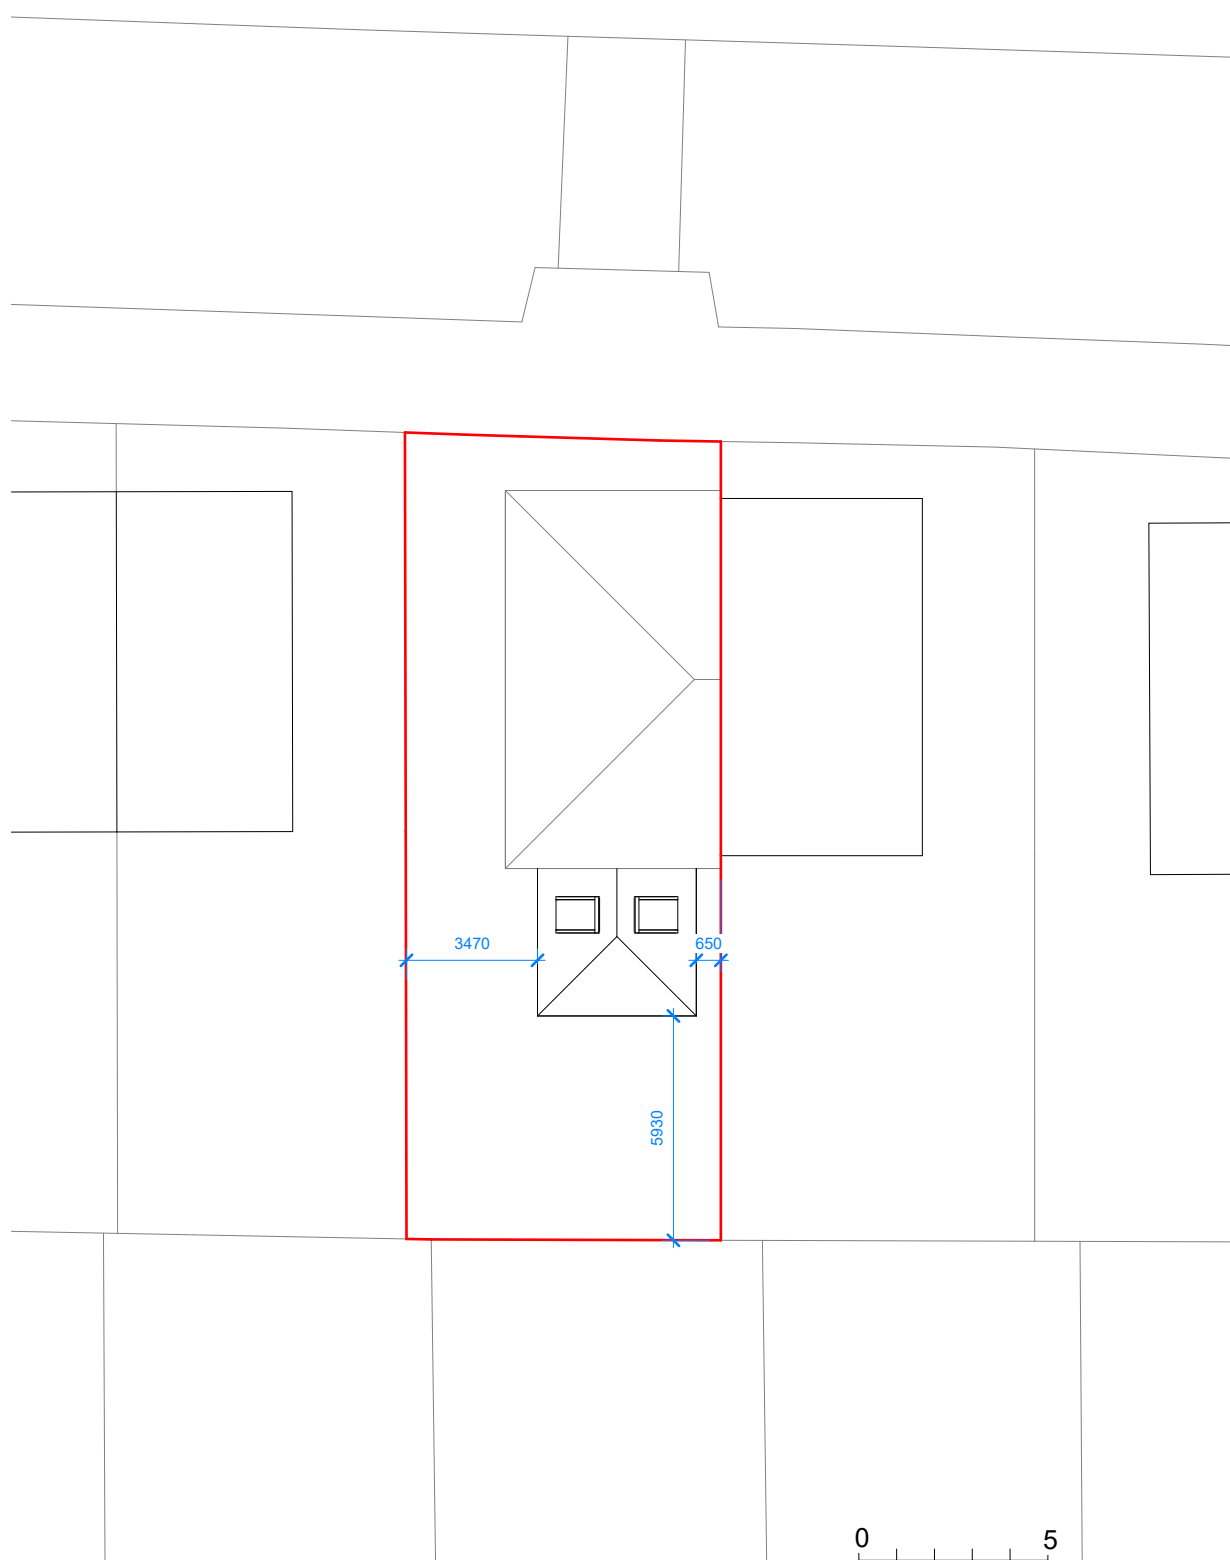


2 Existing
1 : 200

CLIENT: Issa Sulaiman Issa & Rafah Salo Abdal		REV	DESCRIPTION	DATE	32 Melland Road M18 7SR Site Layout Plan		REVISION
<div>© Copyright Diogel Architecture. All dimensions to be checked and verified on site. This drawing is to be read in conjunction with all other relevant drawings and specifications. Any discrepancies in the drawings are to be reported immediately to Diogel Architecture. This drawing is not to be used for construction or sales purposes unless marked 'issued for construction'.</div> <div>Dimensions and area schedules are subject to change.</div>					SCALE: 1 : 200		JOB / DRAWING No.
<div>DIOGEL</div> <div>Your Home, Your Safe Place, Your World</div> <div>adam@diogelarchitecture.co.uk / +44 (0)1248 800 321</div>					DRAWN: BA		1272-02-02-01

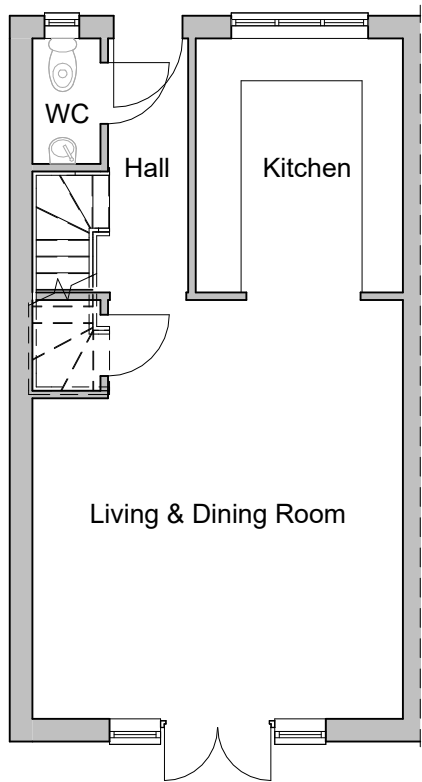

1 Existing
1 : 100

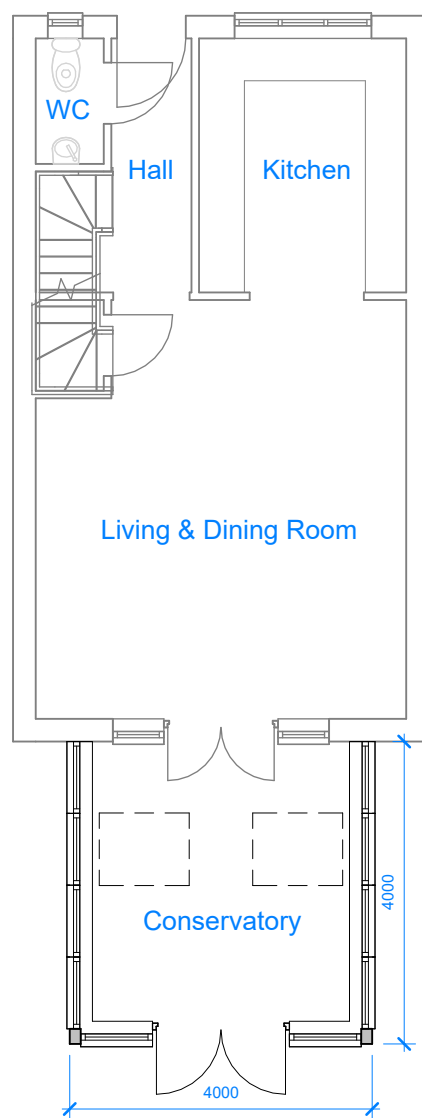

2 Proposed
1 : 100



CLIENT:

Issa Sulaiman Issa & Rafah Salo Abdal

© Copyright Diogel Architecture. All dimensions to be checked and verified on site. This drawing is to be read in conjunction with all other relevant drawings and specifications. Any discrepancies in the drawings are to be reported immediately to Diogel Architecture. This drawing is not to be used for construction or sales purposes unless marked 'issued for construction'.

DIOGEL

Your Home, Your Safe Place, Your World
adam@diogelarchitecture.co.uk / +44 (0)1248 800 321

REV

DESCRIPTION

DATE

32 Melland Road
M18 7SR
Ground Floor Plan

REVISION




SCALE: 1 : 100

DRAWN: BA

JOB / DRAWING No.


1272-02-03-01

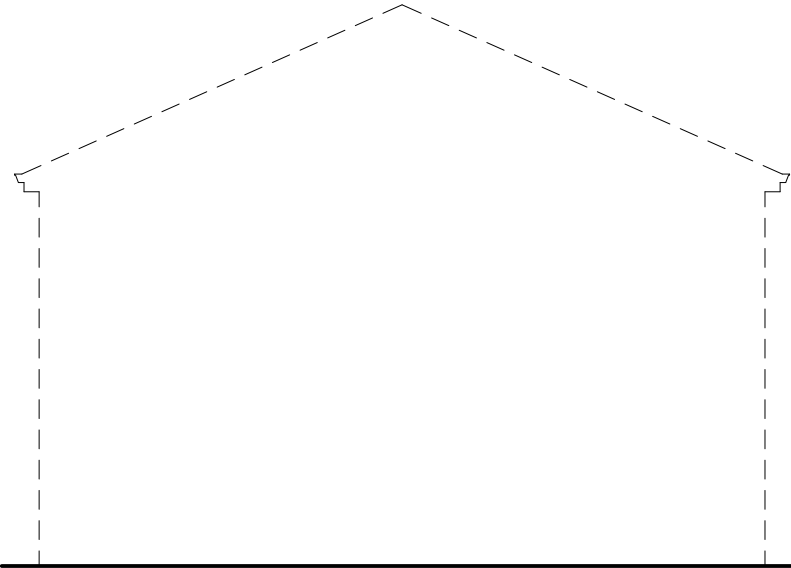

1 **Left Hand Side**
1 : 100




2 **Rear**
1 : 100

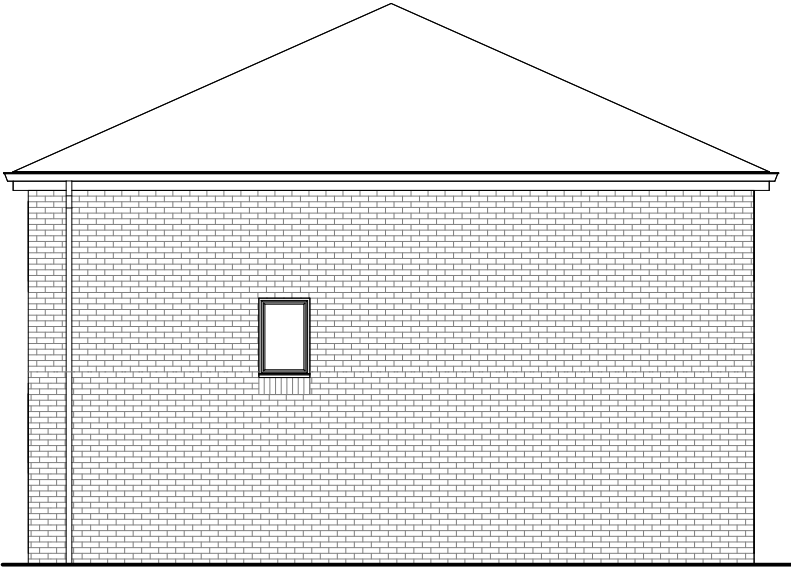

3 **Right Hand Side**
1 : 100




CLIENT: Issa Sulaiman Issa & Rafah Salo Abdal		REVDESCRIPTIONDATE		32 Melland Road M18 7SR Existing Elevations		REVISION
<div>DIOGEL</div> <div>Your Home, Your Safe Place, Your World adam@diogelarchitecture.co.uk / +44 (0)1248 800 321</div>						
<div>© Copyright Diogel Architecture. All dimensions to be checked and verified on site. This drawing is to be read in conjunction with all other relevant drawings and specifications. Any discrepancies in the drawings are to be reported immediately to Diogel Architecture. This drawing is not to be used for construction or sales purposes unless marked 'issued for construction'.</div> <div>Dimensions and area schedules are subject to change.</div>		SCALE: 1 : 100		JOB / DRAWING No. 1272-02-04-01		
		DRAWN: BA				

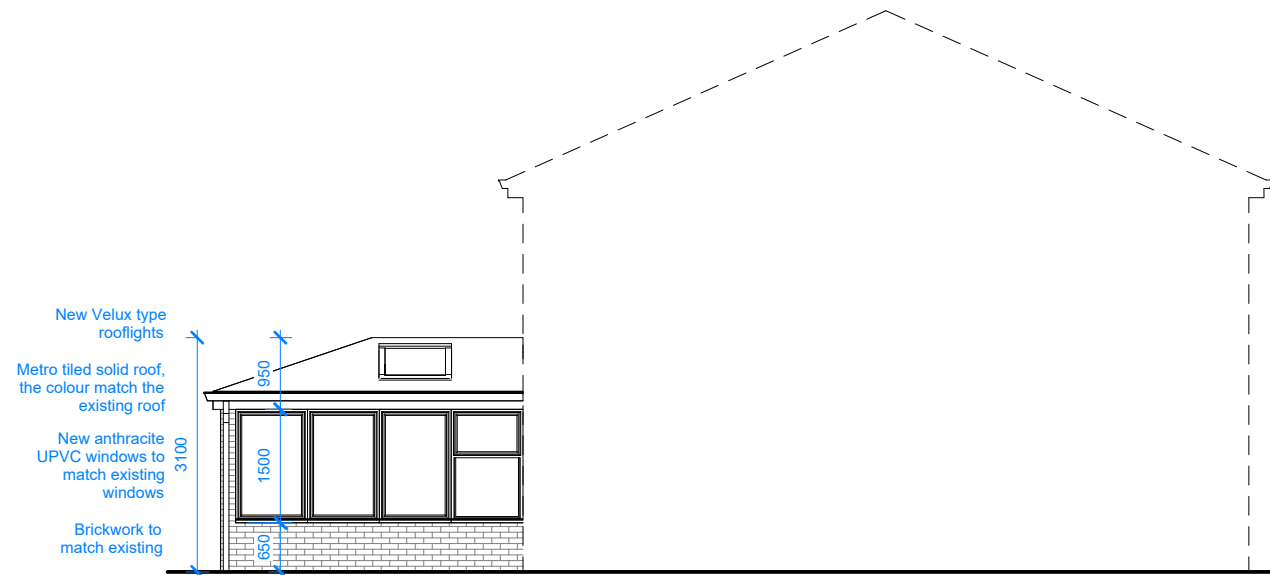

1 Left Hand Side
1 : 100



2 Right Hand Side
1 : 100

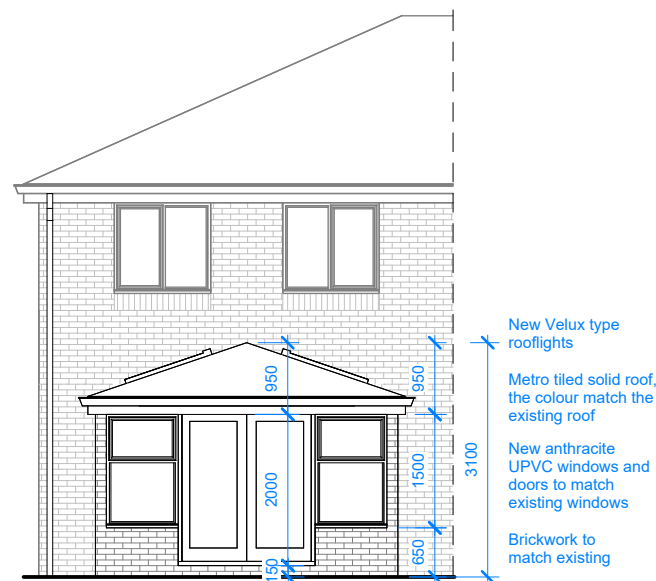

3 Rear
1 : 100



CLIENT: Issa Sulaiman Issa & Rafah Salo Abdal		REV	DESCRIPTION	DATE	32 Melland Road M18 7SR Proposed Elevations		REVISION
DIOGEL Your Home, Your Safe Place, Your World adam@diogelarchitecture.co.uk / +44 (0)1248 800 321					SCALE: 1 : 100	JOB / DRAWING No.	1272-02-04-02
© Copyright Diogel Architecture. All dimensions to be checked and verified on site. This drawing is to be read in conjunction with all other relevant drawings and specifications. Any discrepancies in the drawings are to be reported immediately to Diogel Architecture. This drawing is not to be used for construction or sales purposes unless marked 'issued for construction'. Dimensions and area schedules are subject to change.					DRAWN: BA		