



revisions + notes:					Dwn		Ckd	
Rev	Date	Description						
-	20/02/24	Issued for planning			ME		SK	

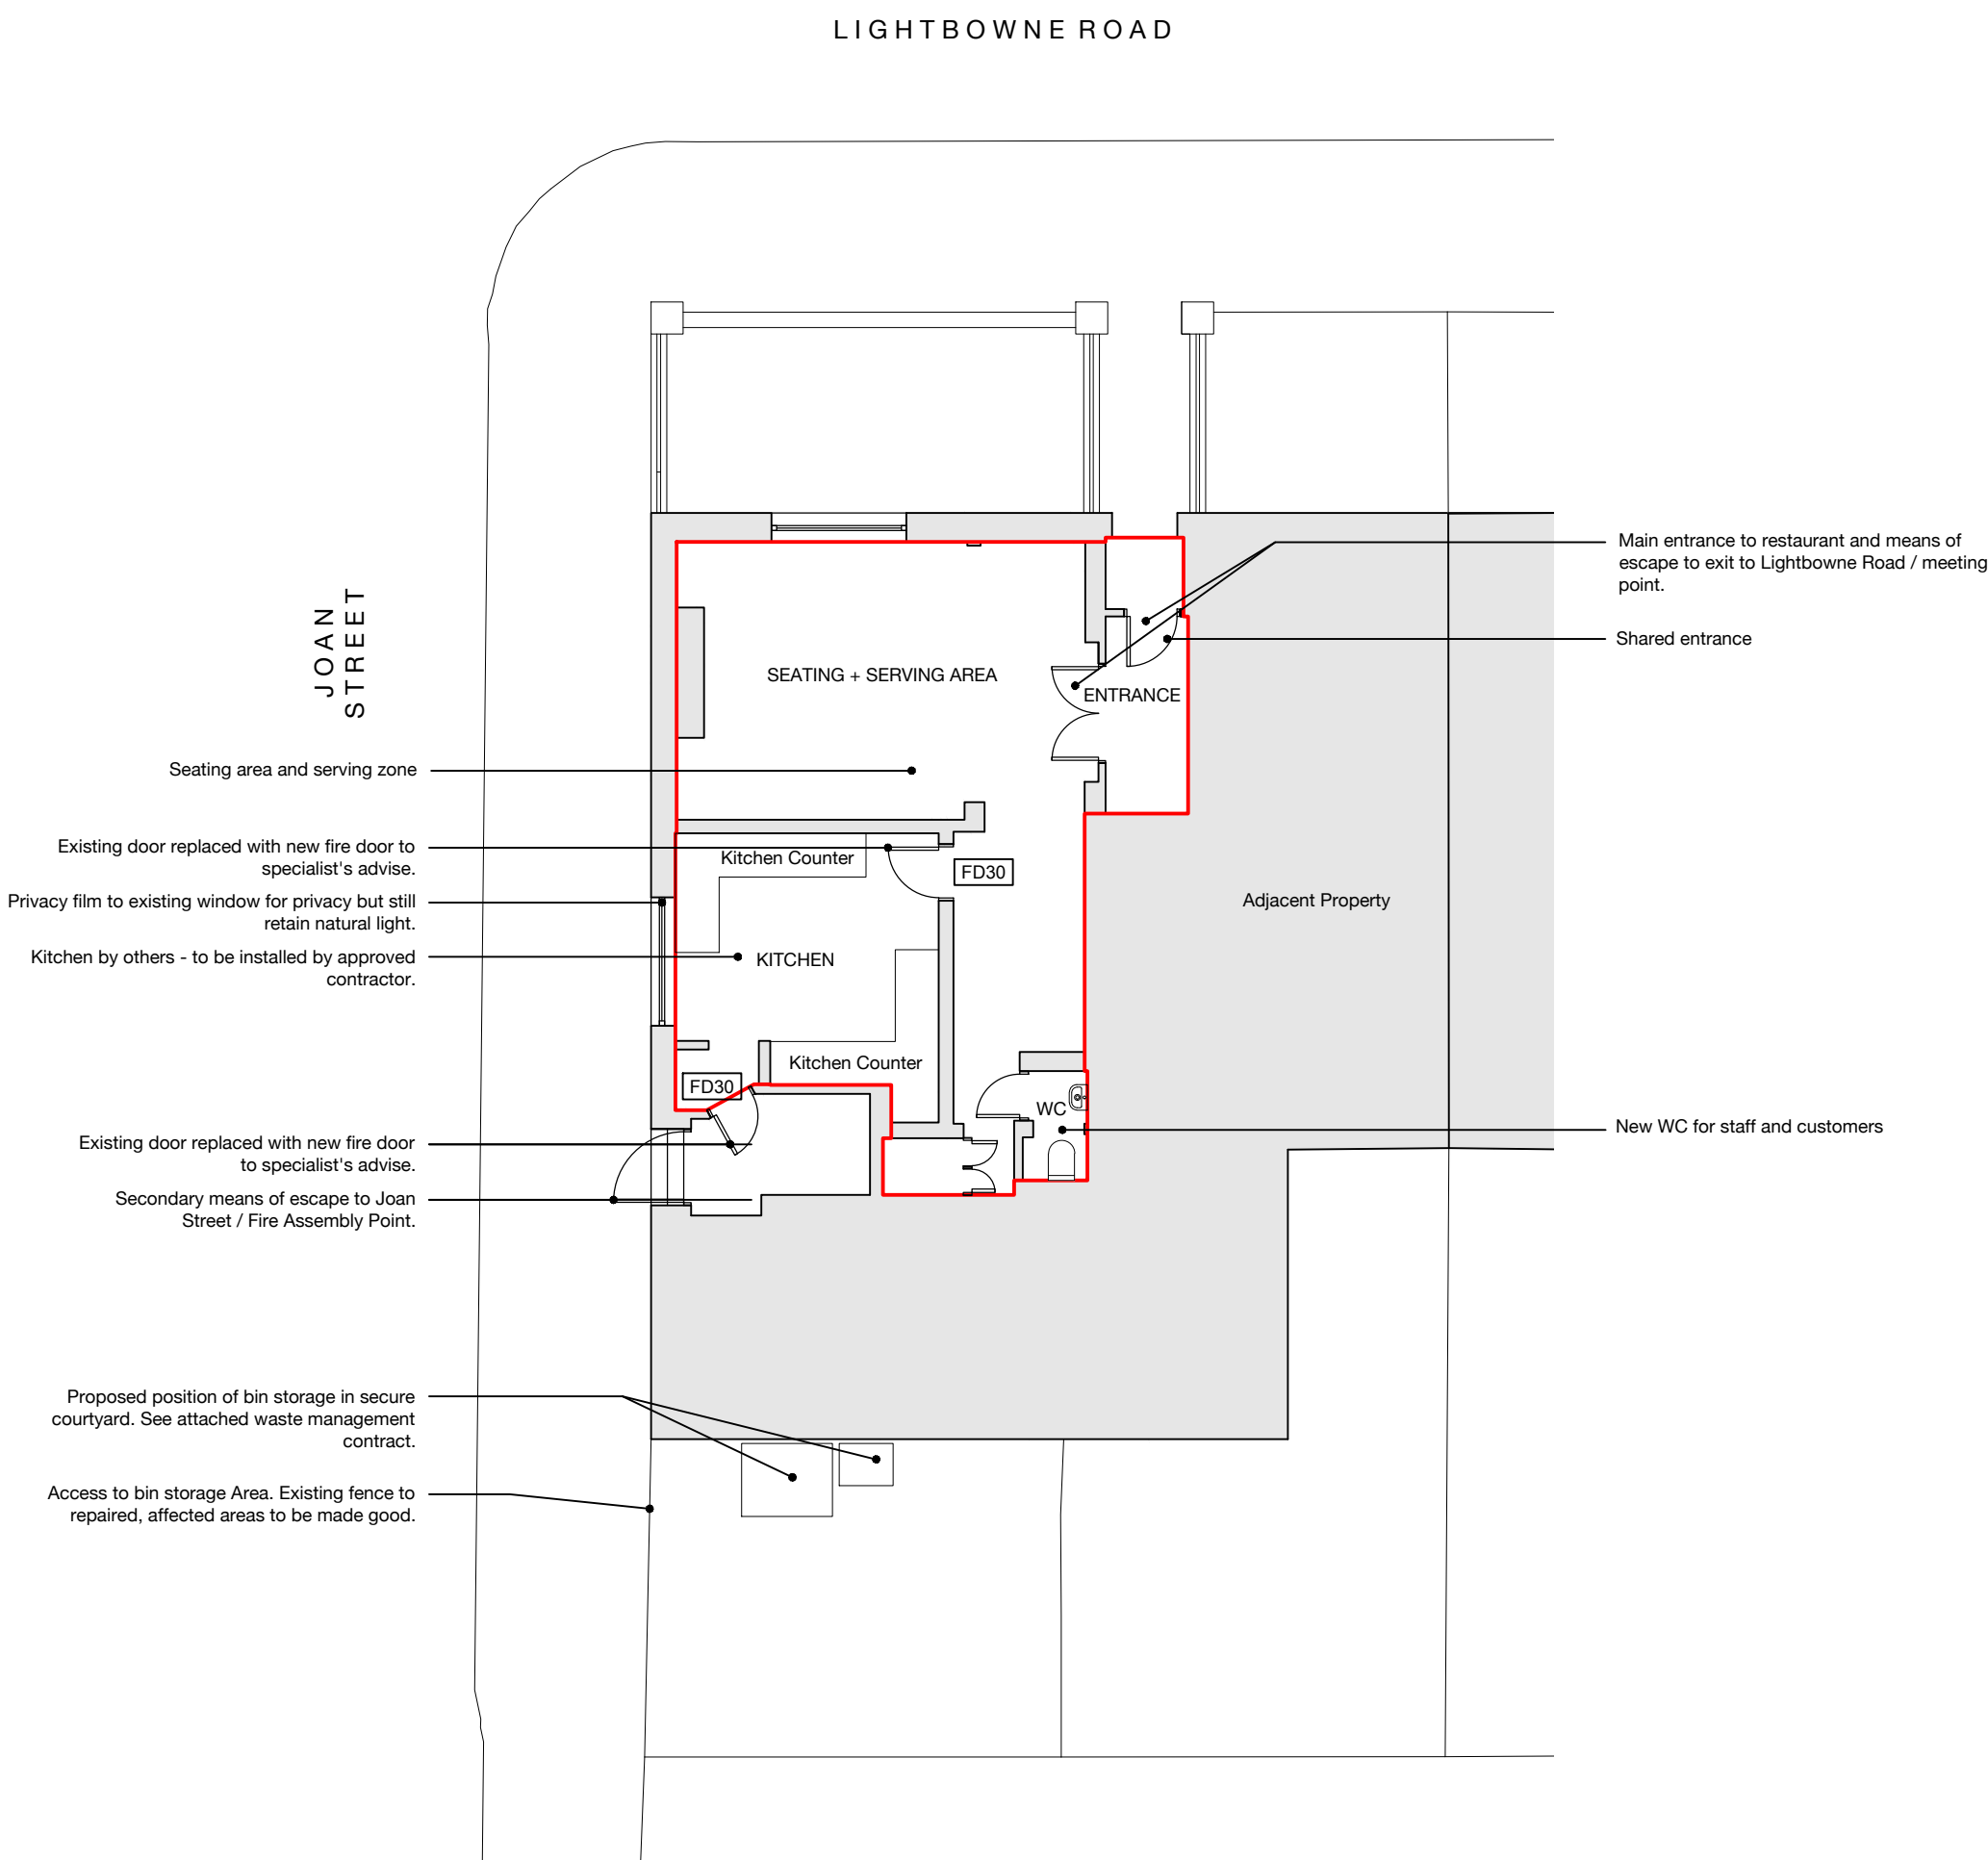

Do not scale drawing. Figured dimensions to be worked to in all cases.
The contractor is responsible for checking dimensions, tolerances and references.
Any discrepancy to be verified with the Architect before proceeding with the works.
All intellectual property rights reserved.

 

Application Boundary

Project:
208 LIGHTBOWNE ROAD
Title:
PROPOSED GROUND FLOOR PLAN

Status:
FOR PLANNING

Date:
24.01.2024
Scale:
1:100

Drawing number:
2200

Drawn:
ME
Checked:
SK

Revision:
-