




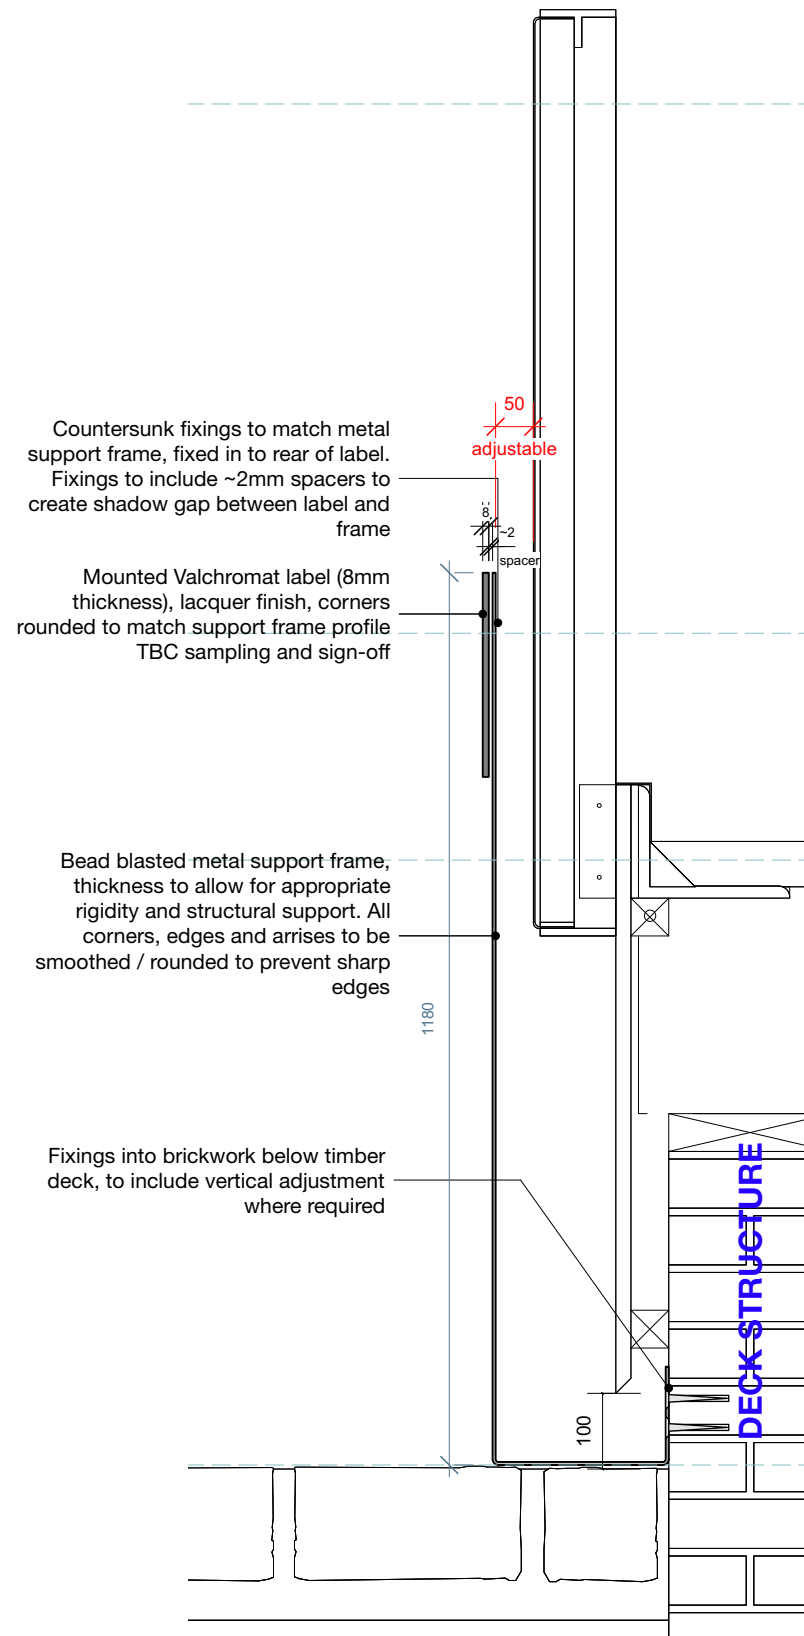

1 LABEL: FREE STANDING
DECK MOUNTED
SCALE 1:10

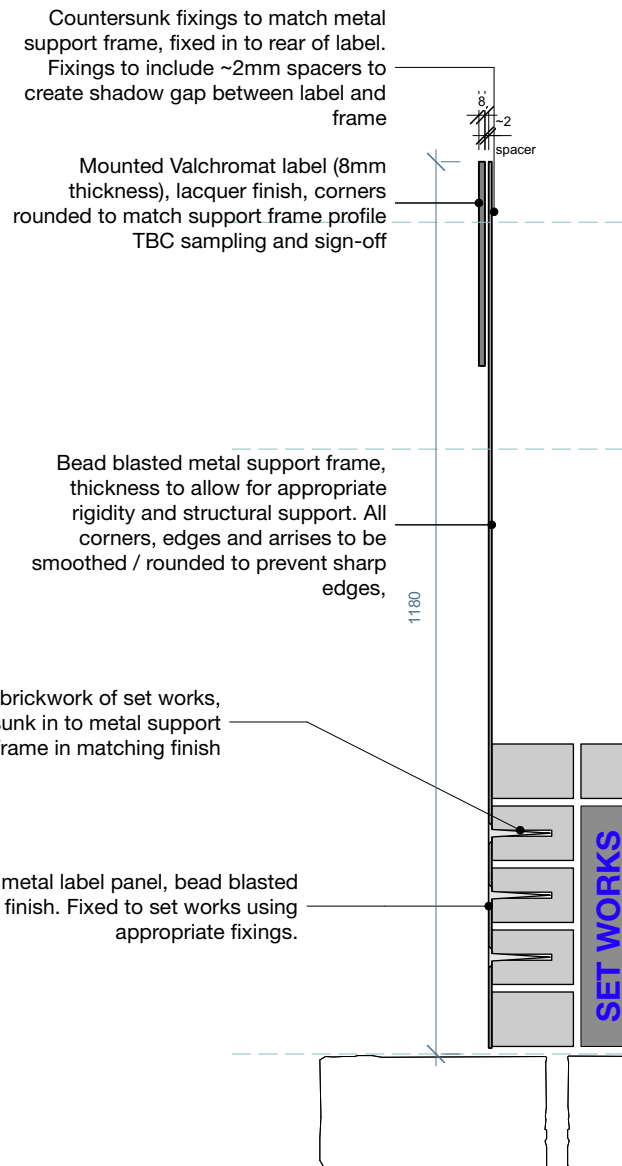

2 LABEL: FREE STANDING
SET MOUNTED A
SCALE 1:10

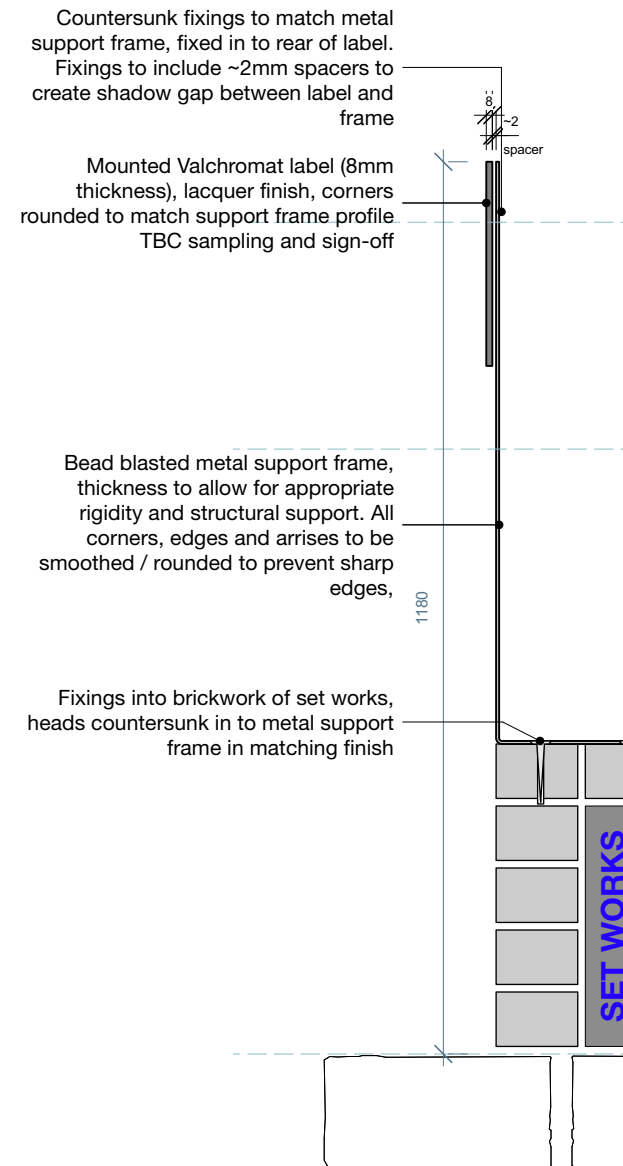

3 LABEL: FREE STANDING
SET MOUNTED B
SCALE 1:10

DO NOT SCALE FROM DRAWING

MATERIAL KEY		<u>CLIENT:</u> SCIENCE MUSEUM GROUP
	PANEL/ CONSOLE BUILD IN BLACK VULCHROMAT, LACQUER FINISH SPEC REF: K13/10, M60/17	THIS DRAWING IS COPYRIGHT OF STUDIO MITT LTD. DO NOT SCALE FROM THIS DRAWING. STUDIO MITT LIMITED TAKES NO RESPONSIBILITY FOR ANY DIMENSIONS OBTAINED BY MEASURING OR SCALING FROM THIS DRAWING AND NO RELIANCE MAY BE PLACED ON SUCH DIMENSIONS.
	ALL FIXINGS AND FRAMES BEAD BLASTED METAL SPEC REF: P20/25	THE SIZING OF ALL STRUCTURAL & SERVICE ELEMENTS MUST BE CHECKED AGAINST THE RELEVANT ELEMENTS DRAWING. ANY OMISSIONS OR DISCREPANCIES BETWEEN DRAWING INFORMATION SHOULD BE BROUGHT TO THE ATTENTION OF THE CONTRACT ADMINISTRATOR.
	EDGE BANDING/FRAME MIRROR POLISHED STEEL SPEC REF: K13/30	CDM REGISTER: FLAGGED HAS ISSUES RELATING TO CONSTRUCTION (DESIGN AND MANAGEMENT) TO BE ADDRESSED DURING DESIGN DEVELOPMENT. TO BE READ IN CONJUNCTION WITH DESIGN RISK REGISTER AND RESIDUAL RISK REGISTER.
		ALL DRAWINGS TO BE READ IN CONJUNCTION WITH RELEVANT SPECIFICATIONS AND RELEVANT CONSULTANT REPORTS / INFORMATION.

CLIENT:

SCIENCE MUSEUM GROUP

THIS DRAWING IS COPYRIGHT OF STUDIO MUUTT LTD
DO NOT SCALE FROM THIS DRAWING. STUDIO MUUTT LIMITED TAKES NO
RESPONSIBILITY FOR ANY ERRORS OR OMISSIONS THAT MAY BE THE RESULT OF MEASURING OR
SCALING FROM THIS DRAWING AND NO RELIANCE MAY BE PLACED ON
ANY DIMENSIONS.

THE SIZING OF ALL STRUCTURAL & SERVICE ELEMENTS MUST BE
CHECKED AGAINST THE RELEVANT ENGINEERING DRAWINGS ANY
DISCREPANCIES OR DISCREPANCIES BETWEEN DRAWING INFORMATION
SHOULD BE BROUGHT TO THE ATTENTION OF THE CONTRACT
MANAGER.

CONTRACT REGISTER: FLAGGED HAS ISSUES RELATING TO CONSTRUCTION
(DESIGN AND MANAGEMENT) TO BE ADDRESSED DURING DESIGN
DEVELOPMENT TO BE AVOIDED. REGISTERED WITH DESIGN
REGISTER AND RESIDUAL RISK REGISTER.

ALL DRAWINGS TO BE READ IN CONJUNCTION WITH RELEVANT
INSTRUCTIONS AND RELEVANT CONSULTANT REPORTS. INFORMATION
FOR CDP/CDP/CDP DRAWINGS REPRESENT DESIGN INTENT ONLY.
DETAILED DESIGN RESPONSIBILITY LIES WITH SPECIALIST
DESIGNER/CONTRACTOR. FOR EXTENT OF CDP/CDP REGISTER
SEE SPECIFICATIONS.

LANDSCAPE ELEMENTS SHOWN INDICATIVELY. PLEASE REFER TO
RELEVANT ARCHITECTURAL DRAWINGS FOR EXACT DIMENSIONS.

ALL INTERNAL WALLS ARE INDICATIVE ONLY. ALL THE FURNITURE
SHOWN IS FOR ILLUSTRATION ONLY.

SURROUNDINGS AND COORDINATES BASED ON TOPOGRAPHICAL
MAPS XXX XXXXX BY XXXXXXX.

PLANNING

NOTES:

FIXING METHODOLOGY:

All fixings into mortar joints of existing fabric. Where fixing into networks, fixings are detailed as being fixed into brickwork of networks for additional support to label.

REVISION NOTES						
REV	DESCRIPTION	BY	CHK	QA	DATE	
2	LBC Planning Application	HM	TL	JC	28/06/2024	
1	LBC Planning Application	TL	JC	GB	21/06/2024	

MUTT
STUDIO MUTT LTD.

91 Kempston Street
Liverpool
L3 8HE
E: hello@studiomutt.com

SITE PLAN - KEY

Studio MUTT Architects

TITLE

STANDARD LABEL DETAILS - SET + DECK

MOUNTED

PROJECT	SCALE	SIZE
SIM POWER HALL	1:10	A3
DRAWING No		REVISION
161-MUTT-655-DET		2