


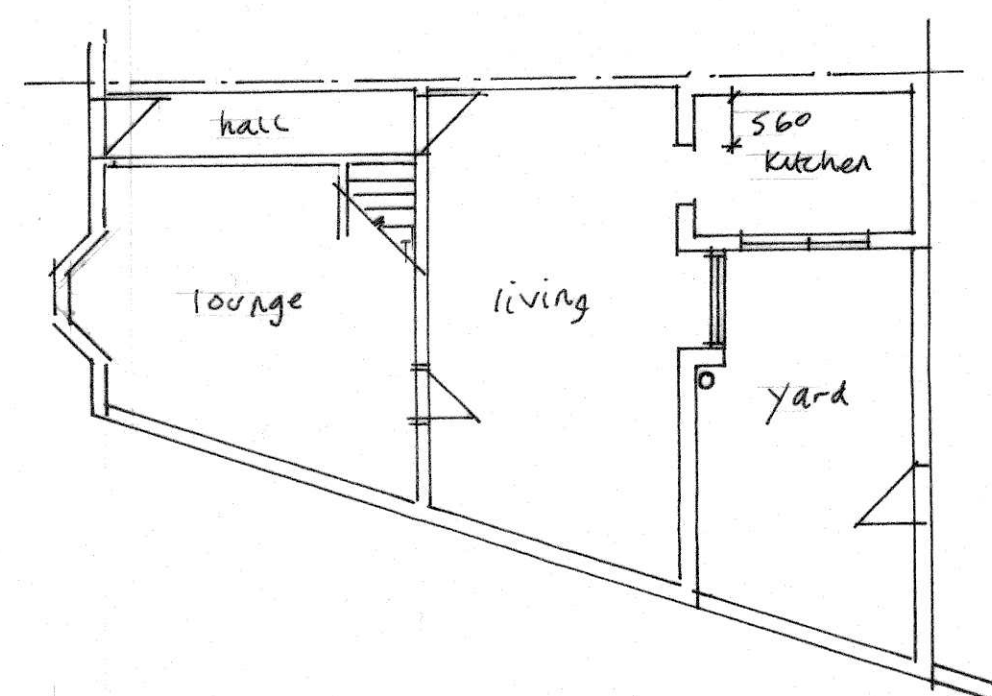
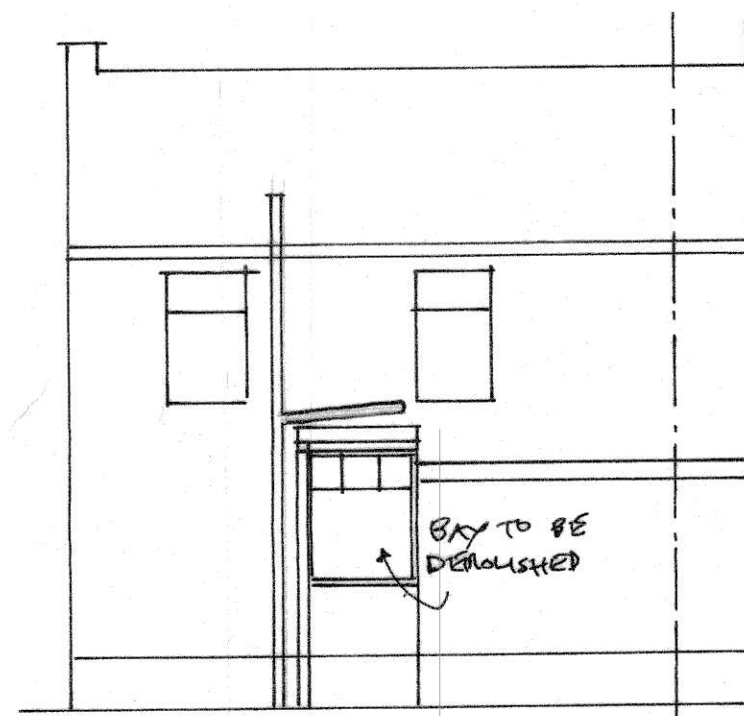
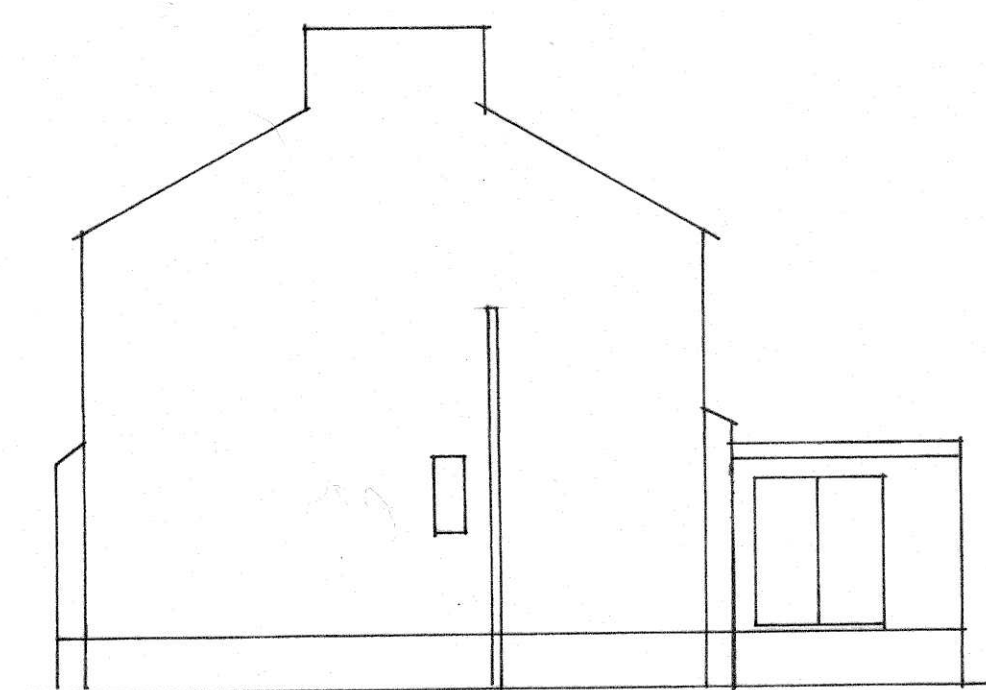
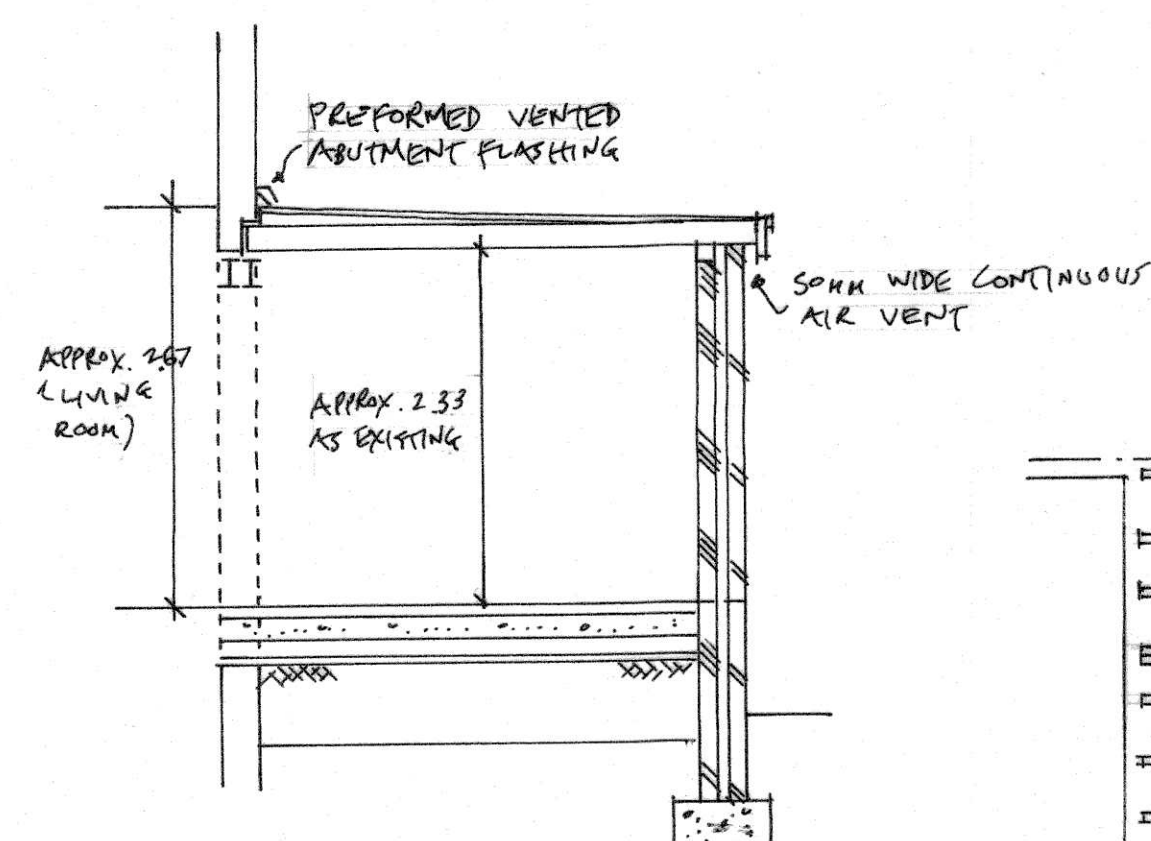


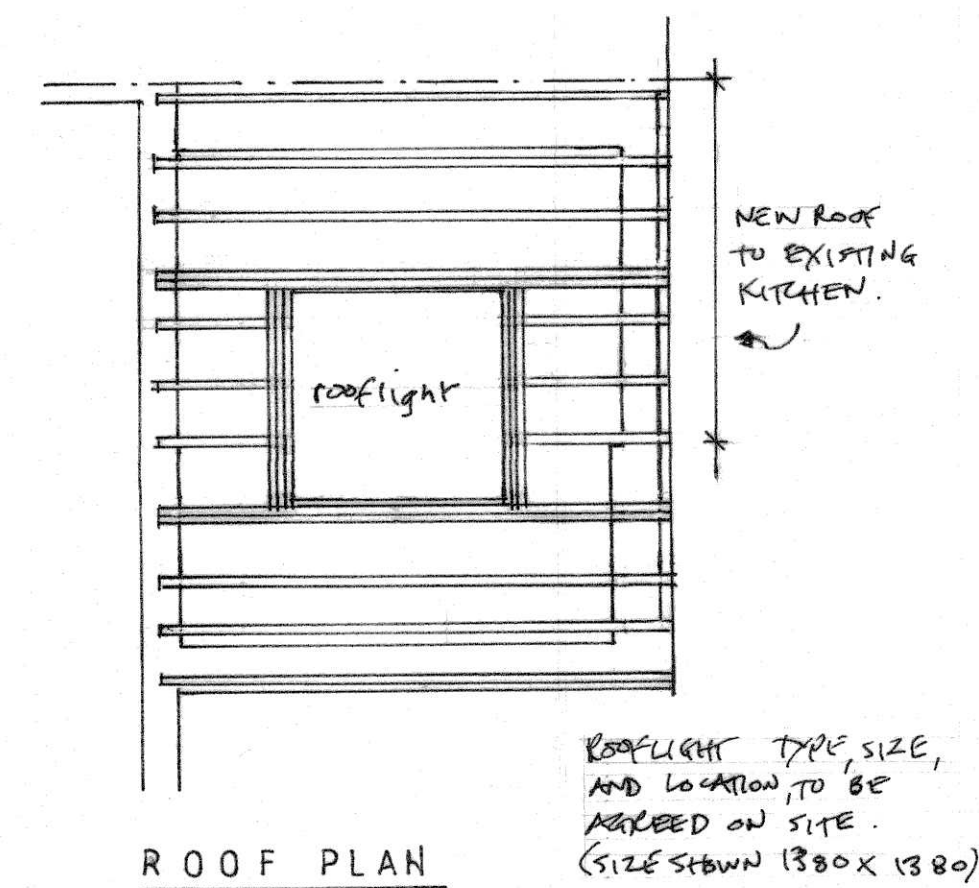


EXISTING : PLAN

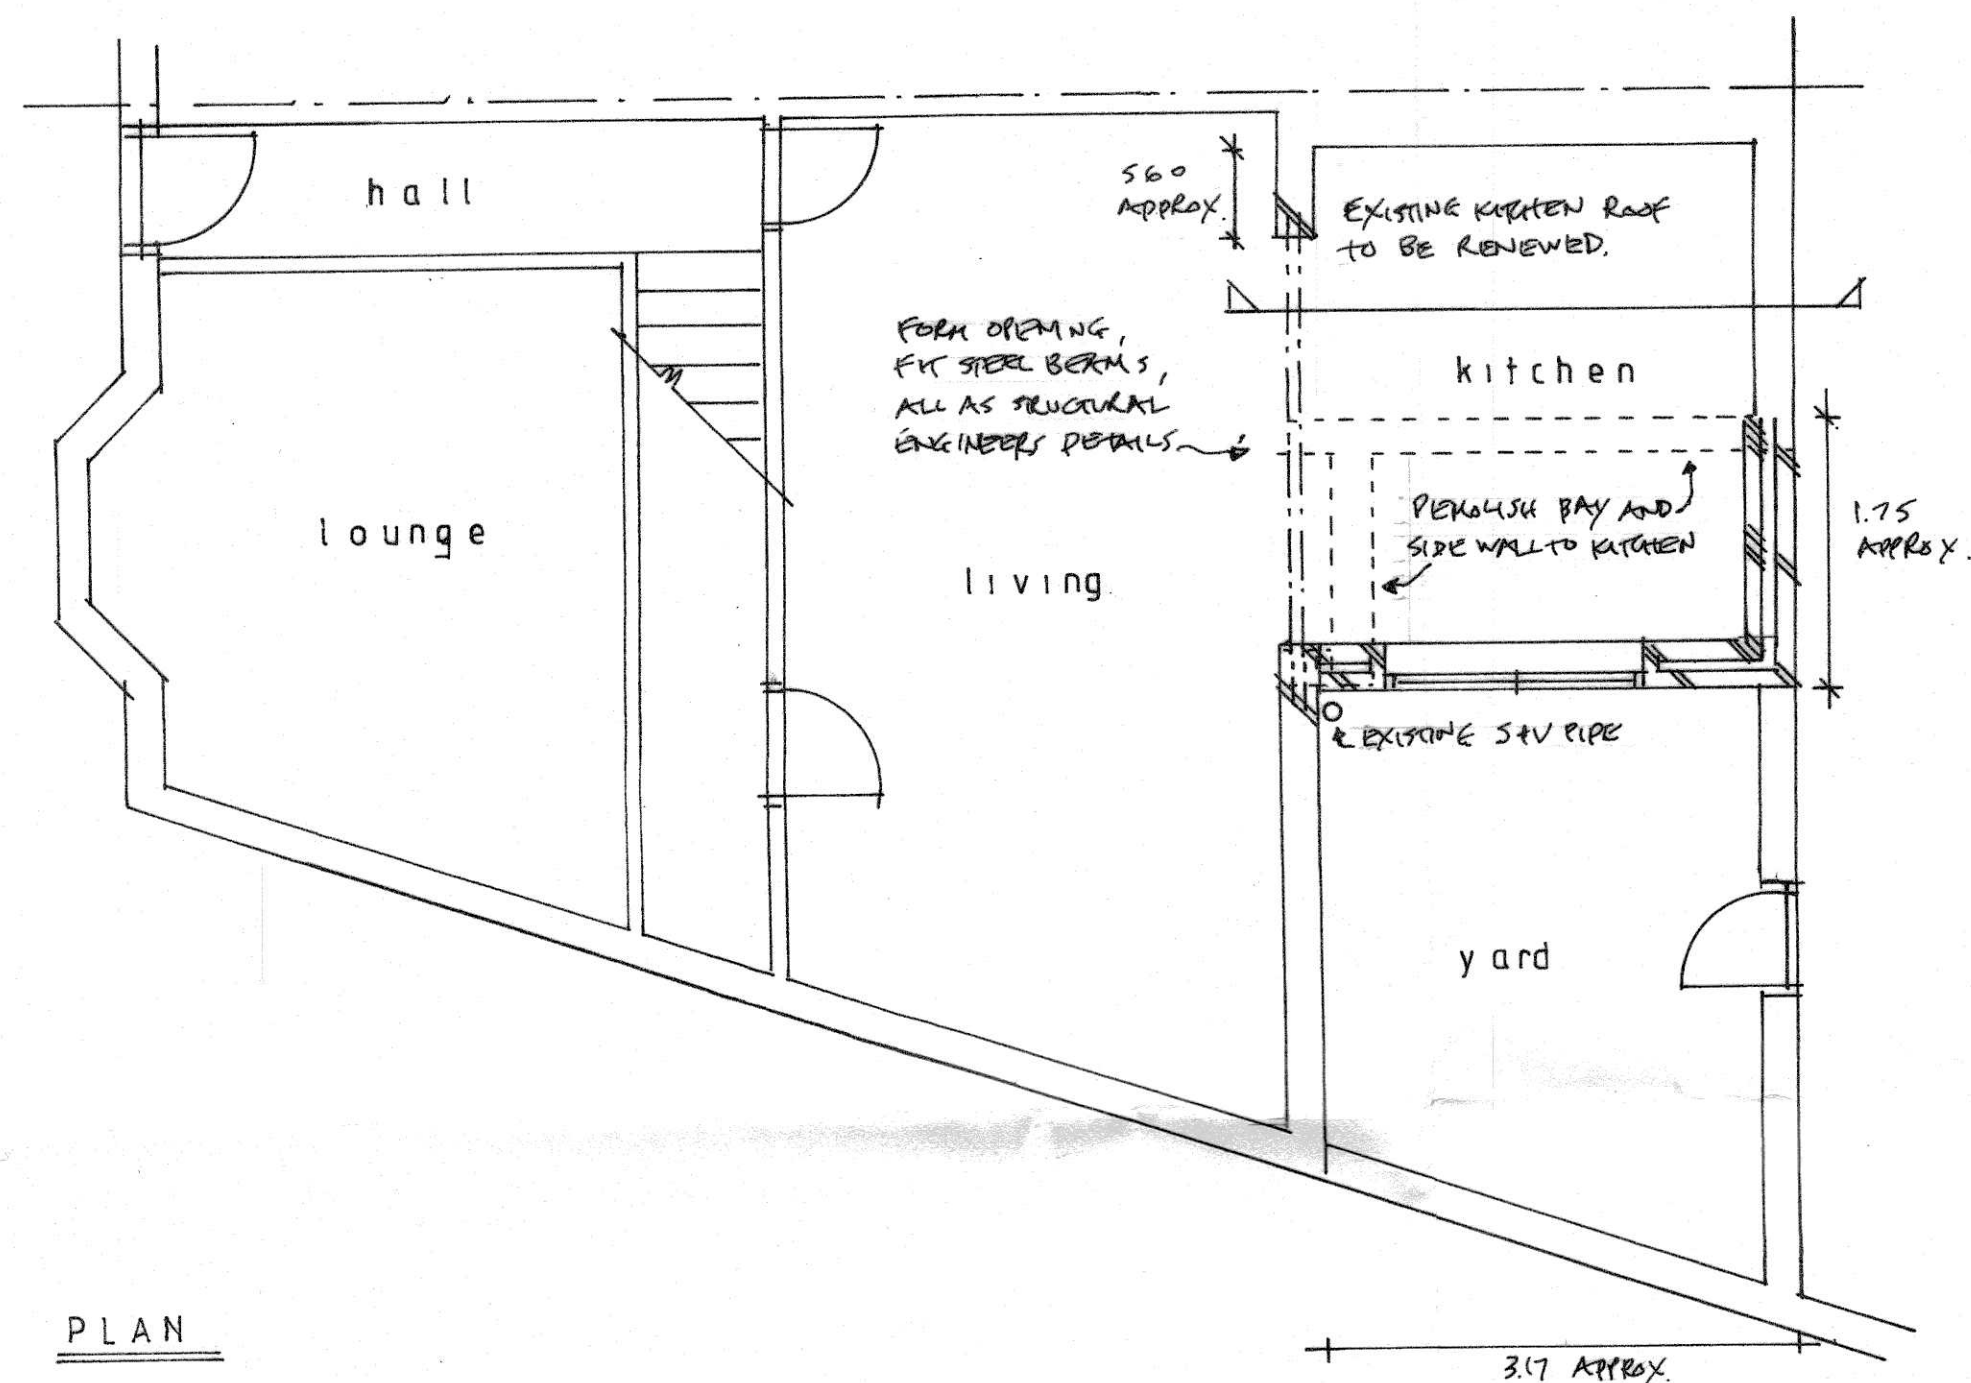


PLAN

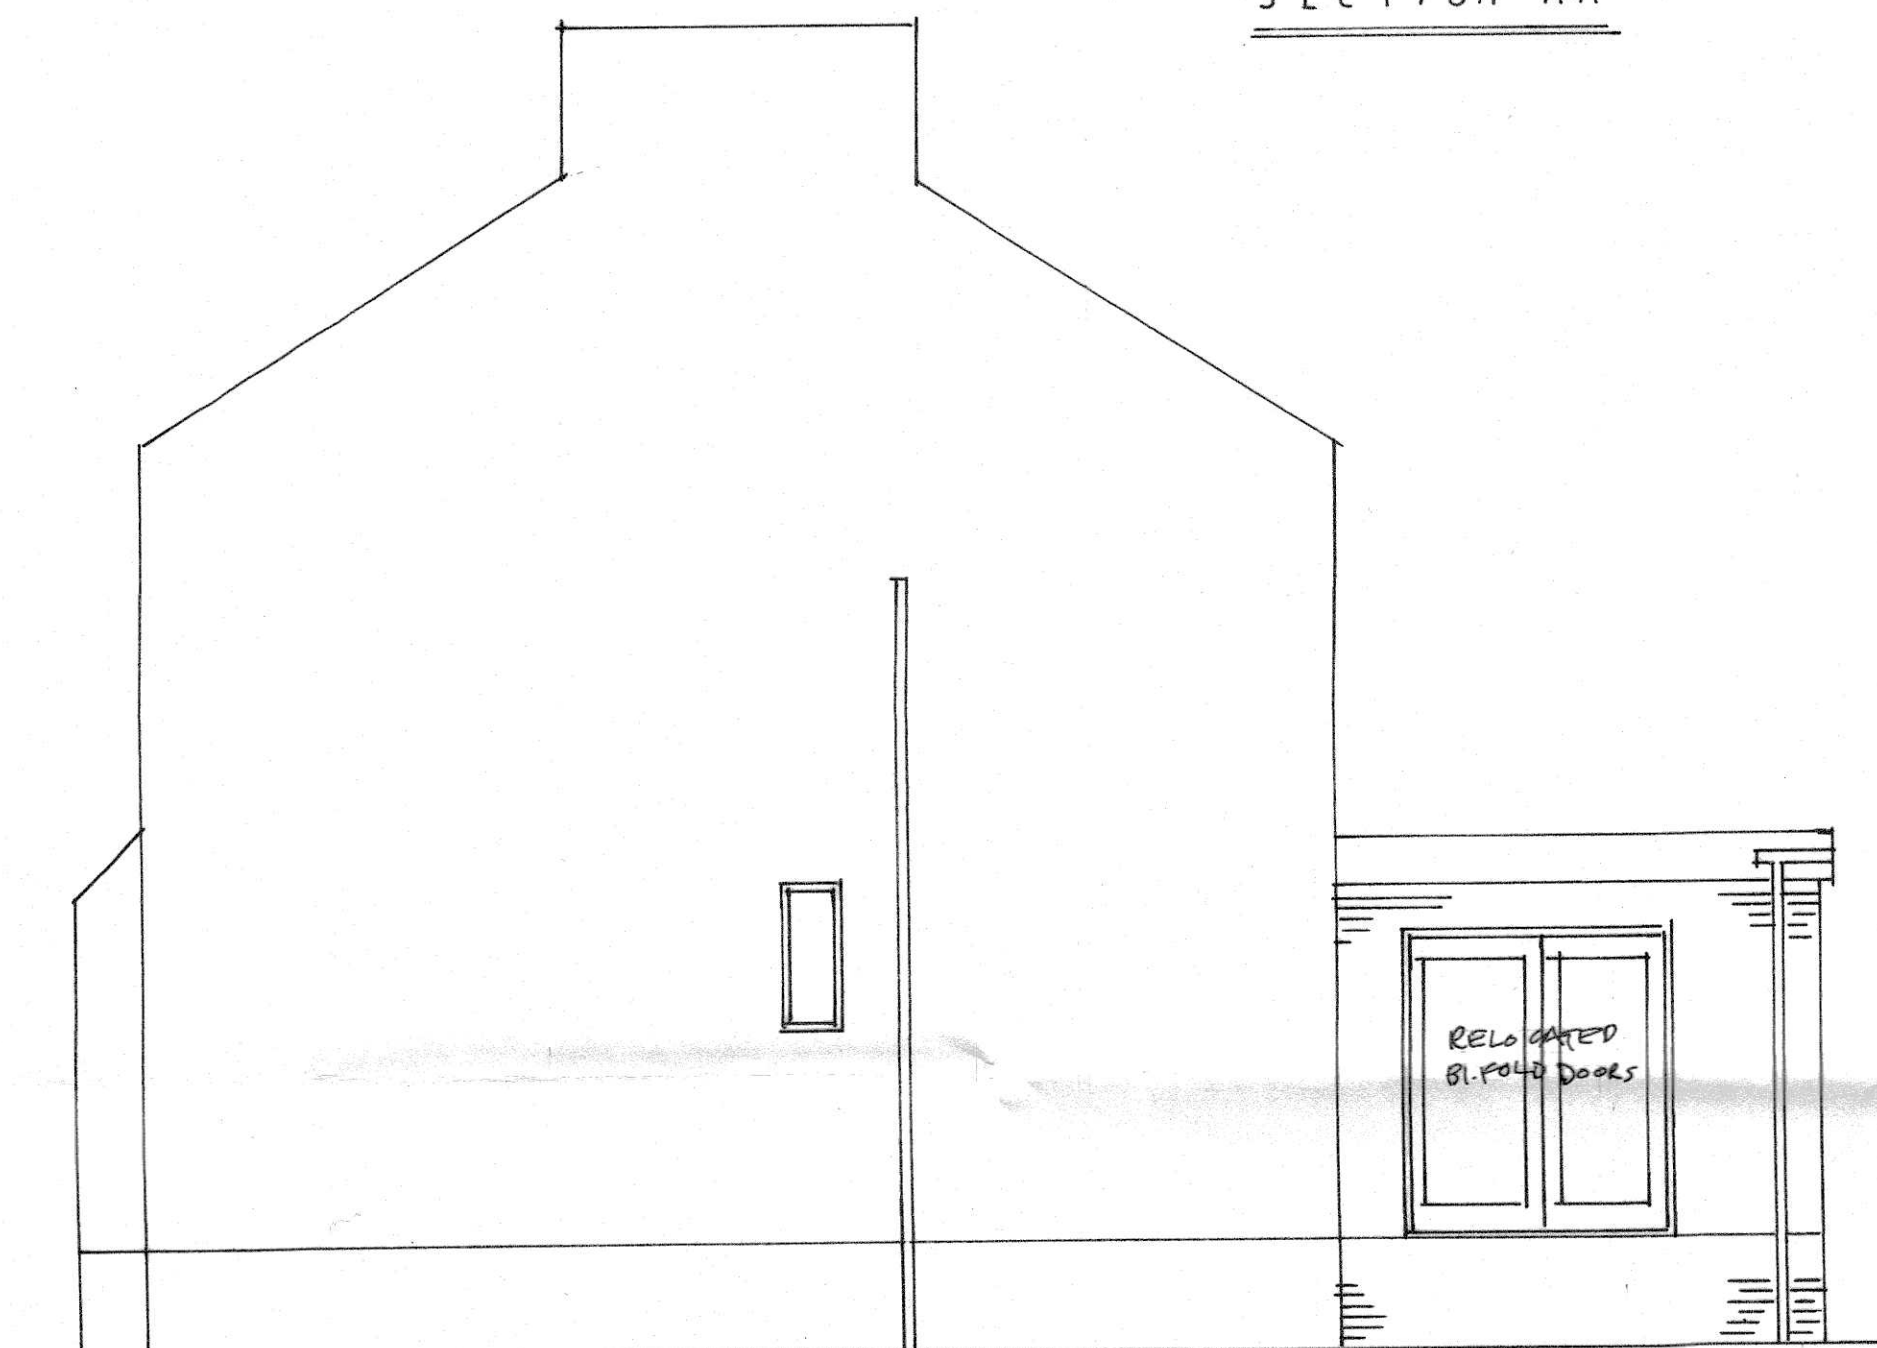

SIDE ELEVATION

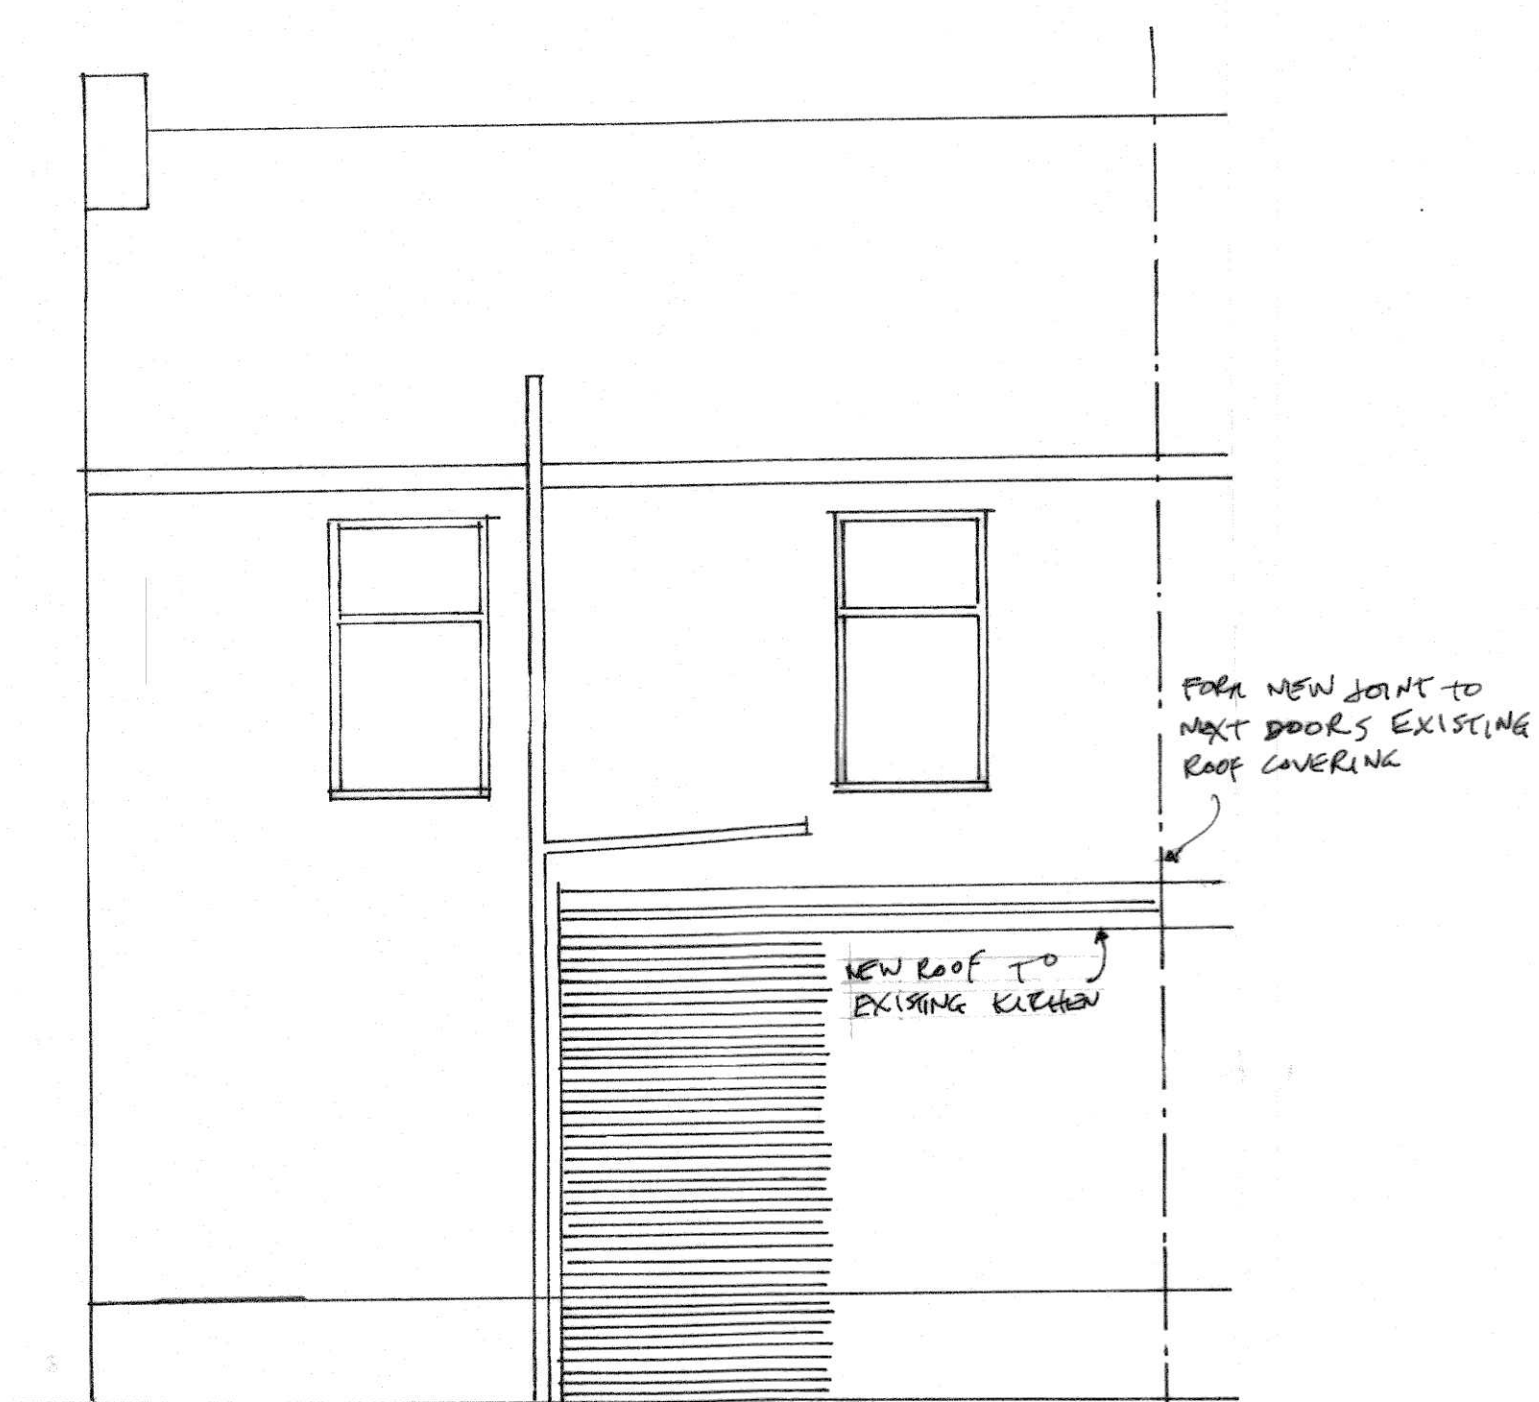

REAR ELEVATION

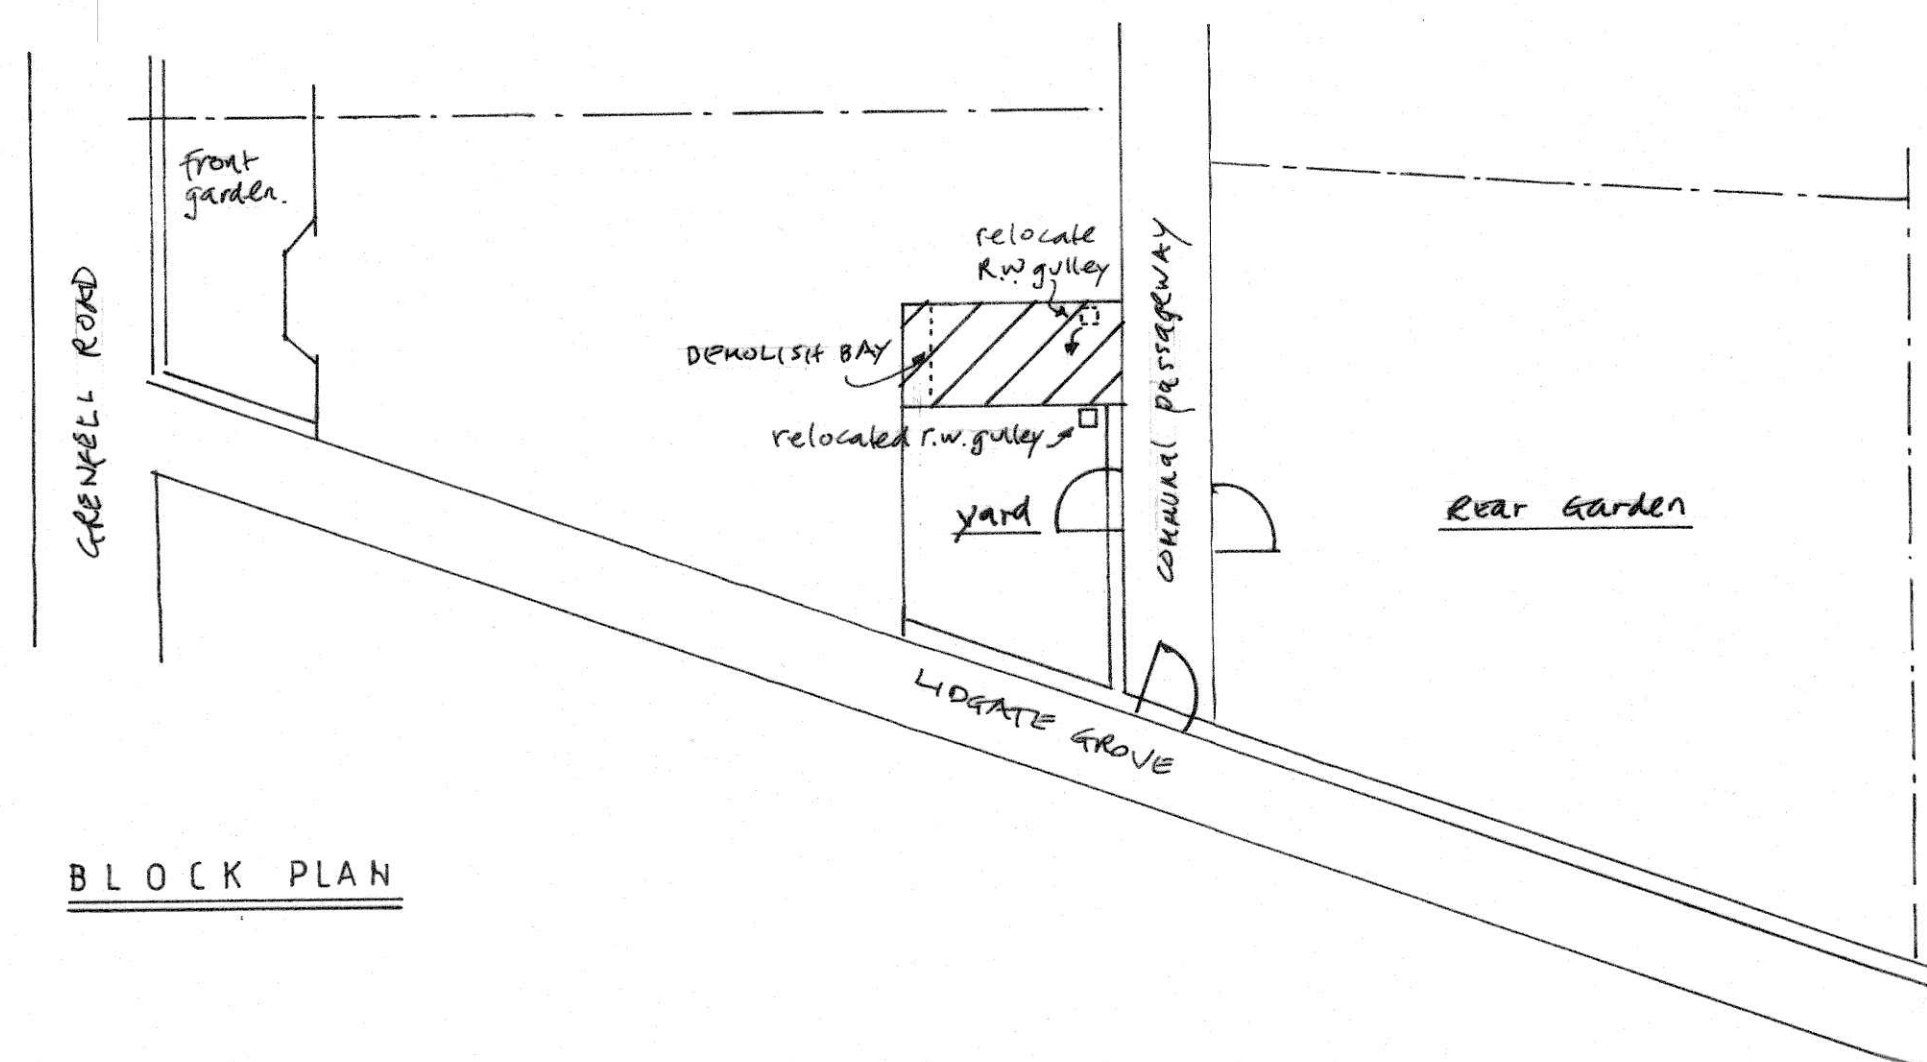

This drawing to be read in conjunction with separate "Schedule of Drawing Notes".
Also to be read in conjunction with separate Structural Engineers Notes, Calculations + sketches.
Structural Engineers details to override this Drawing detail and "Schedule of Notes" detail, if differing.
Final Drainage layout/details to be agreed on site with Building Inspector
Do not scale dimensions off drawing

SINGLE STOREY KITCHEN EXTENSION

47 GRENFELL ROAD

MANCHESTER M20 6TG

Scales	1:50	1:100
Scale bar 1:50		
Drawing Number	01	Date 04.04.2024