
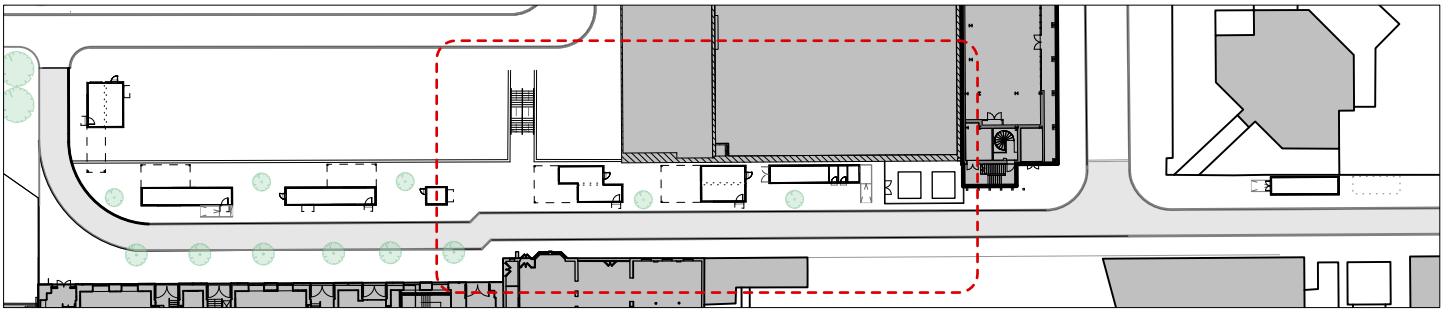


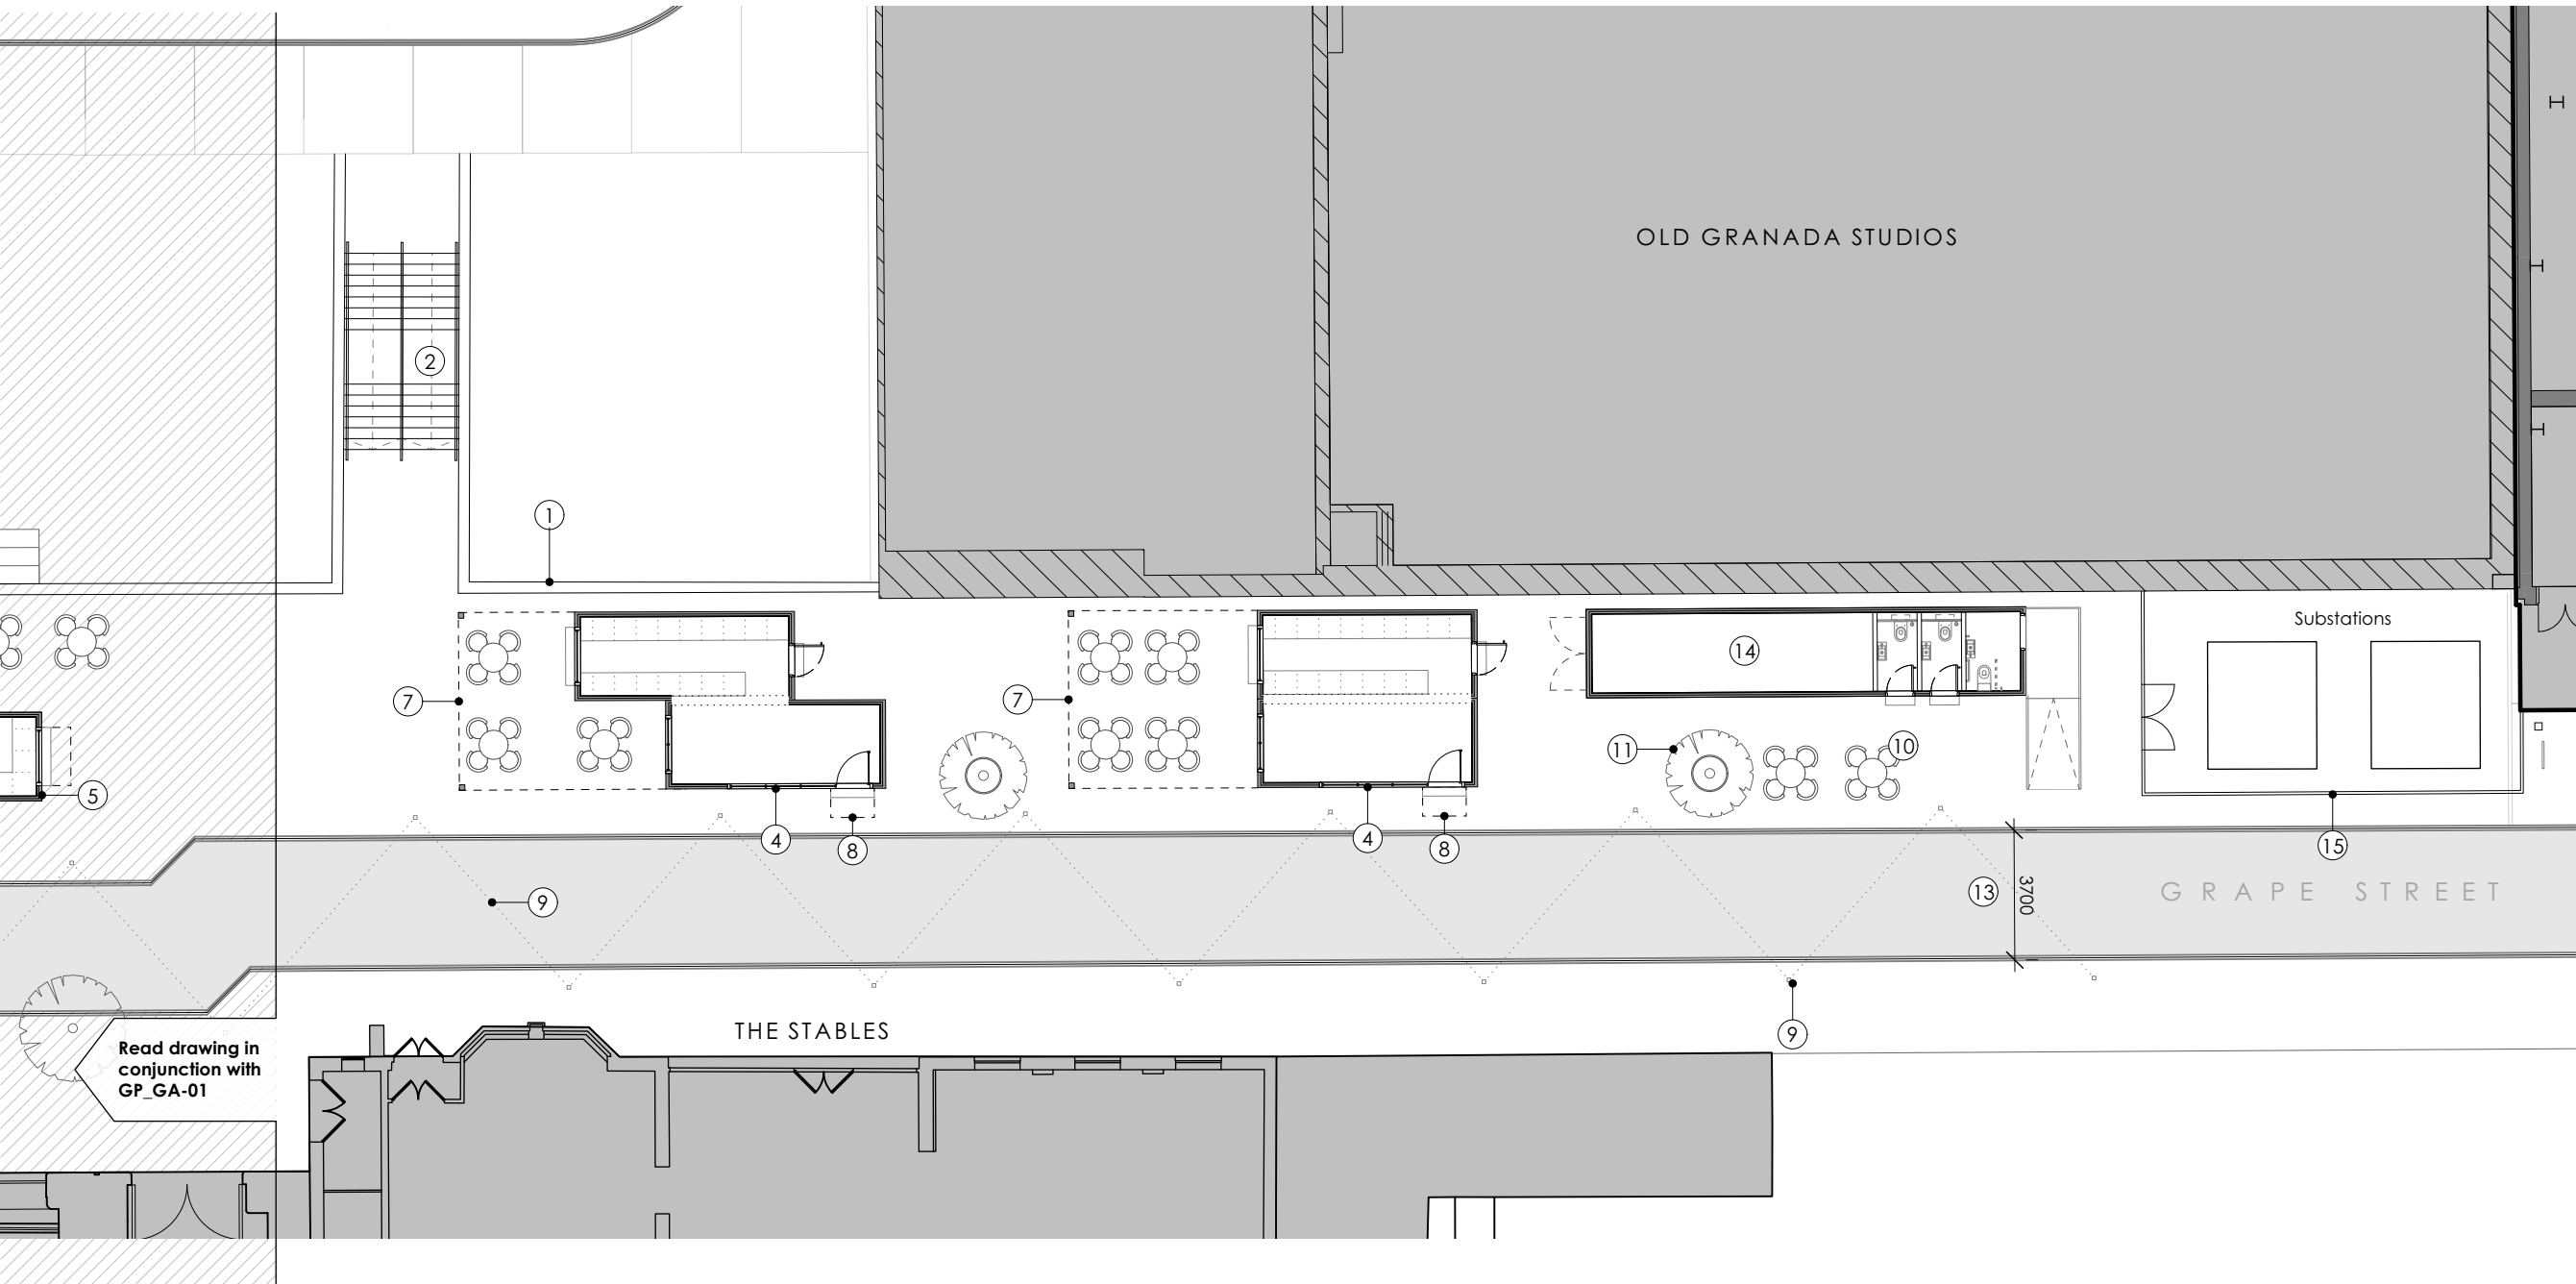

01 Location B
1:200 at A3

 Studio Hart Limited 7-8 Saville Row London, W1 SPE	DRAWING	PROPOSED SITE PLAN LOCATION B	
	SCALE	1:200 at A3	PROJECT NUMBER 23-032
	DATE	April 2024	DRAWING STATUS Planning
	DWG No.	GP_GA-02	REVISION P2
PROJECT Grape Street Containers			

① Existing retaining wall	⑤ 1no. 20ft high-cube container installed vertically (openings created for doors and serving hatch, as shown on plan/elevation). Internal fit-out is indicative	⑨ Festoon lighting across/along Grape street, spanning between new posts	⑬ 3.7m clear width maintained along full length of Grape Street for emergency vehicle access
② Existing stairs down to Studio Way	⑥ Line of 20ft standard-height container dotted above, supported on steel frame	⑩ All external furniture and planting is shown indicatively	⑭ 1no. 40ft high-cube container used for storage and WCs (openings created for doors, as shown on plan/elevation)
③ 1no. 40ft high-cube container (openings created for doors and windows, as shown on plan/elevation). Internal fit-out is indicative	⑦ Fabric canopies above external seating	⑪ New trees in pots, quantity and locations are indicative	⑮ New fencing around existing substation, colour tbc
④ 2no. 20ft high-cube containers joined to form one unit (openings created for doors and windows, as shown on plan/elevation). Internal fit-out is indicative	⑧ Fabric canopies above entrance doors and serving hatches	⑫ New steps down to No.1 Grape Street, incorporated within bleacher seating	

P2	Planning - Bin Store Amended	04/07/24
P1	Planning	03/04/24
STATUS	REVISION	DATE

General Notes:
All dimensions to be checked on site prior to commencement of any works, and/or preparation of any shop drawings.
Sizes of and dimensions to any structural elements are indicative only. See structural engineers drawings for actual sizes / dimensions.
Sizes of and dimensions to any service elements are indicative only. See service engineers drawings for actual sizes and dimensions.
This drawing to be read in conjunction with all other Architect's drawings, specifications and other Consultants' information.
All proprietary systems shown on this drawing are to be installed strictly in accordance with the Manufacturers/Suppliers recommended details.
Any discrepancies between information shown on this drawing and any other contract information or manufacturers/suppliers recommendations is to be brought to the attention of the Architect.
DO NOT SCALE FROM THIS DRAWING.