



proposed front elevation - west

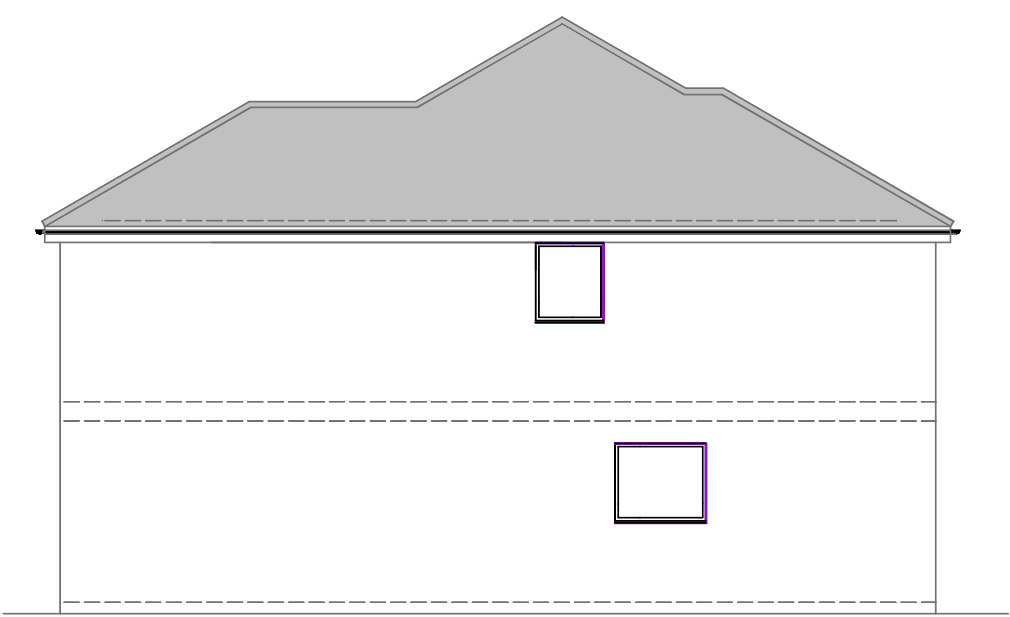


proposed side elevation - north

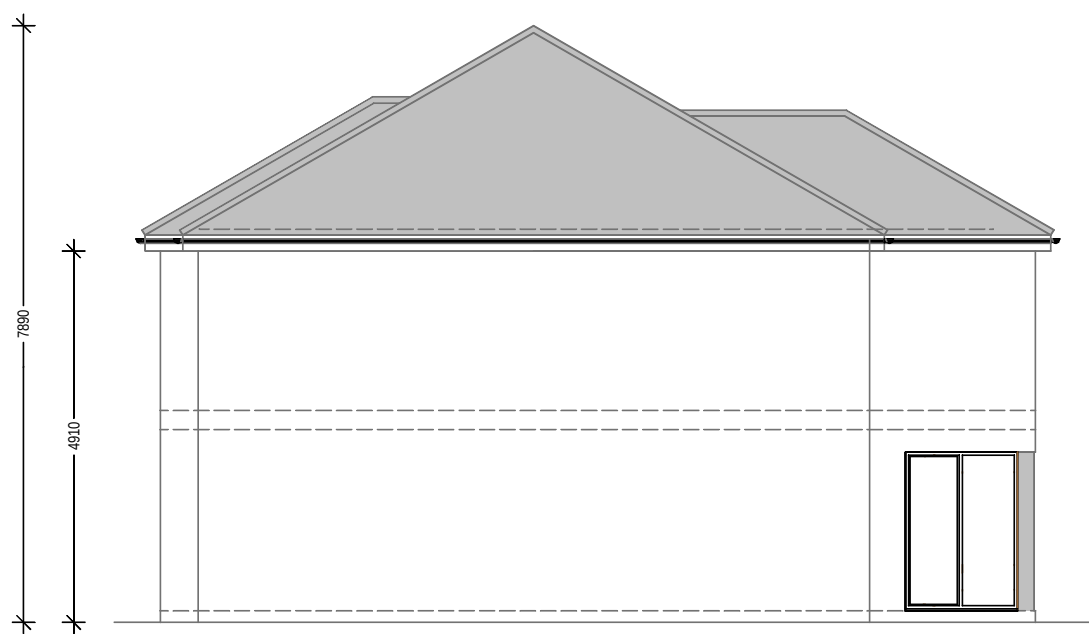

proposed side elevation - south





proposed rear elevation - east

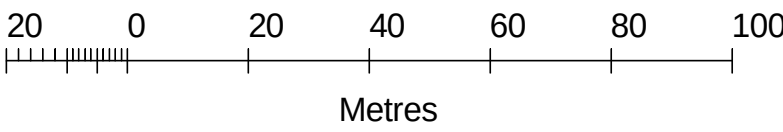


© Crown copyright and database rights 2020 OS 100035409
Reproduction in whole or in part is prohibited
without the permission of Ordnance Survey.

Location Plan
1:1250

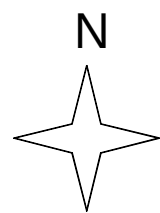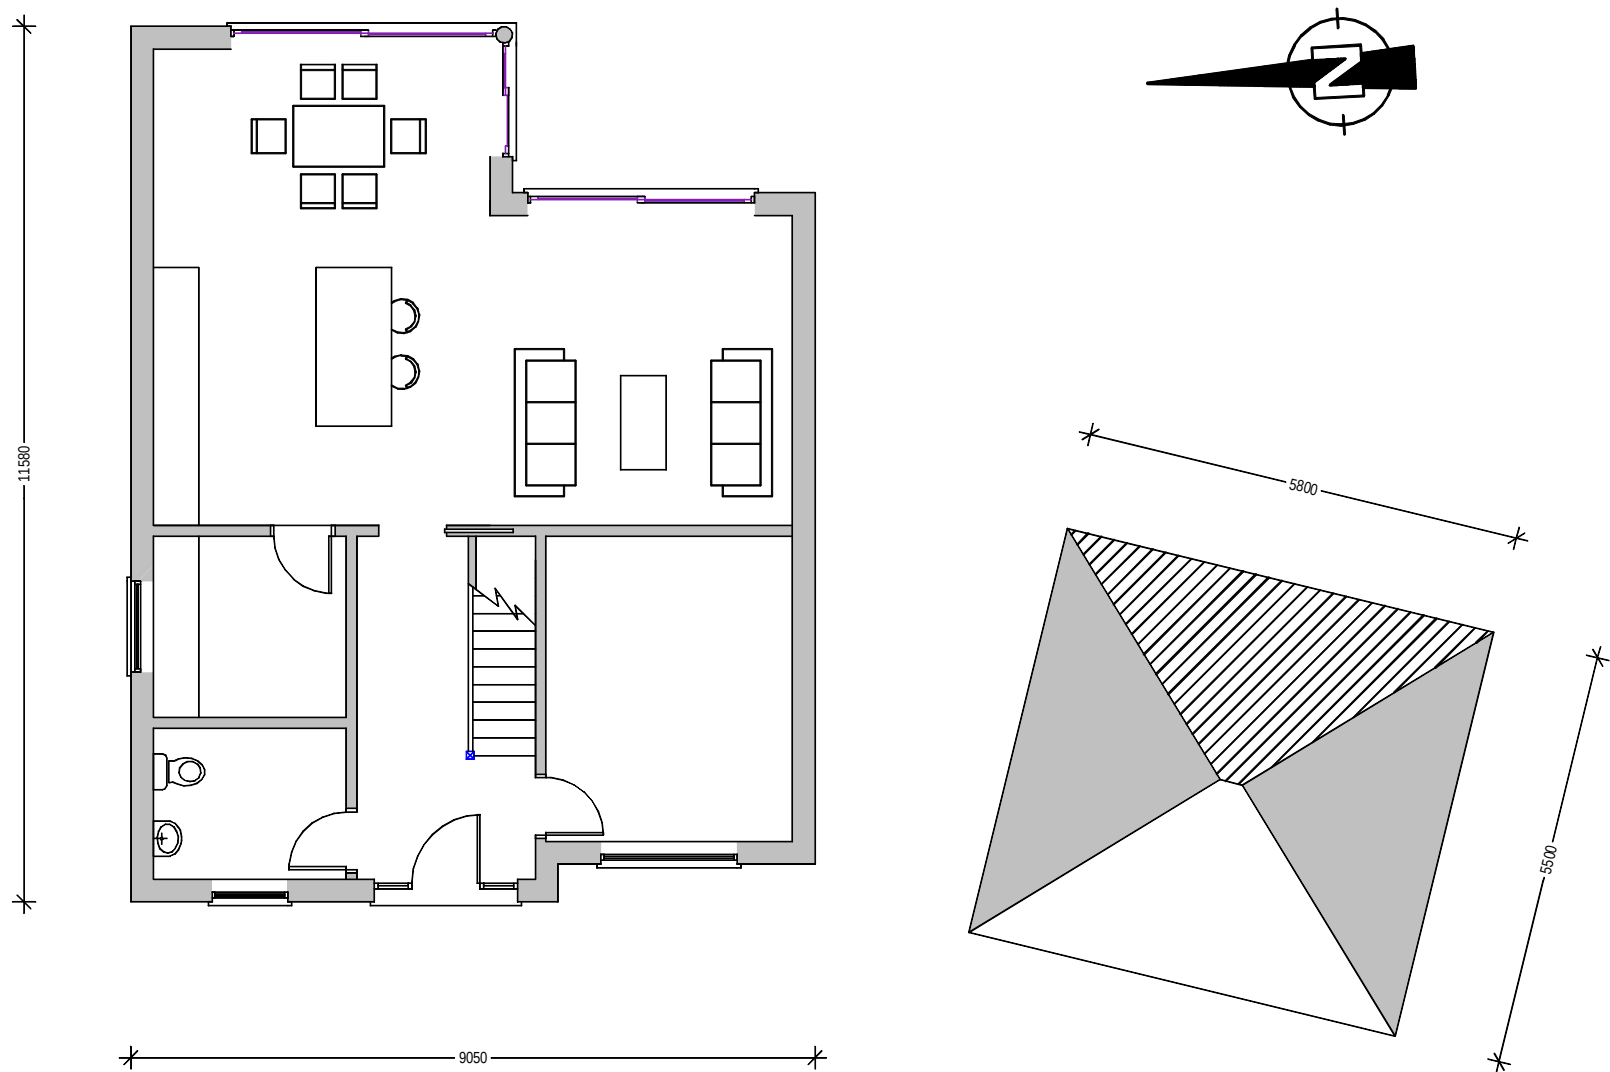

proposed ground floor plan

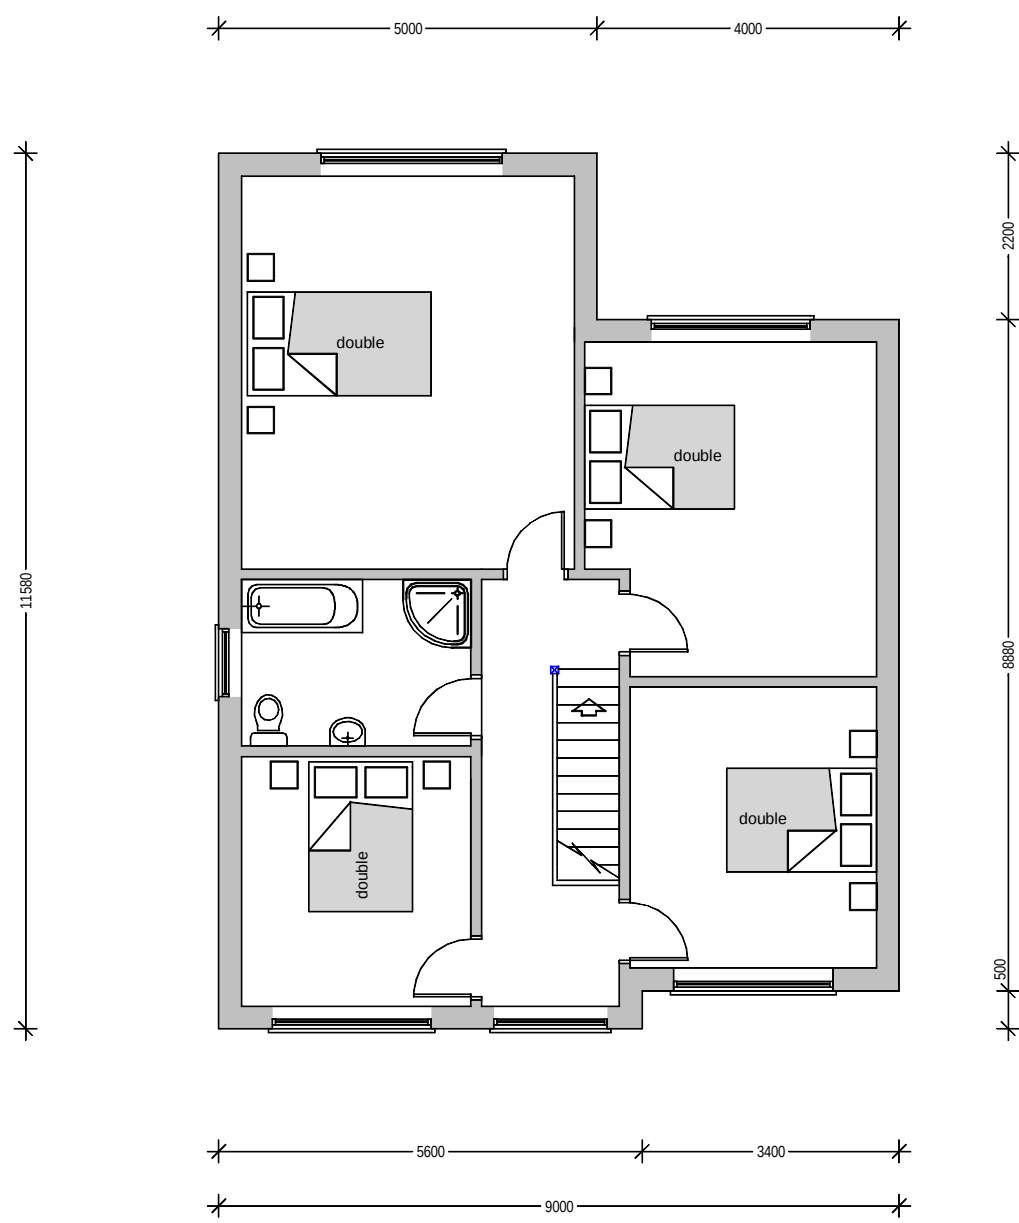

proposed first floor plan

CLIENT Mr A Pagett		
PROJECT NEW HOUSE		
LOCATION LAND TO REAR OF 31 BERRY BROW CLAYTON BRIDGE		
TITLE PROPOSED PLANS AND OVERALL DIMENSIONS		
SCALE + PAPER SIZE 1:100 @ A1	DATE MAR '20	DRAWN BY <i>lan</i>
DRAWN 1249	REVISION 2	REVISION

HEATON DESIGN LTD
ARCHITECTURAL DESIGN
153
WOODSMOOR LANE
WOODSMOOR
STOCKPORT
CHESHIRE
SK3 8TH
PHONE + FAX
0161 - 456 7766
MOBILE
07973 - 208126
EMAIL
info@heatondesign.com