



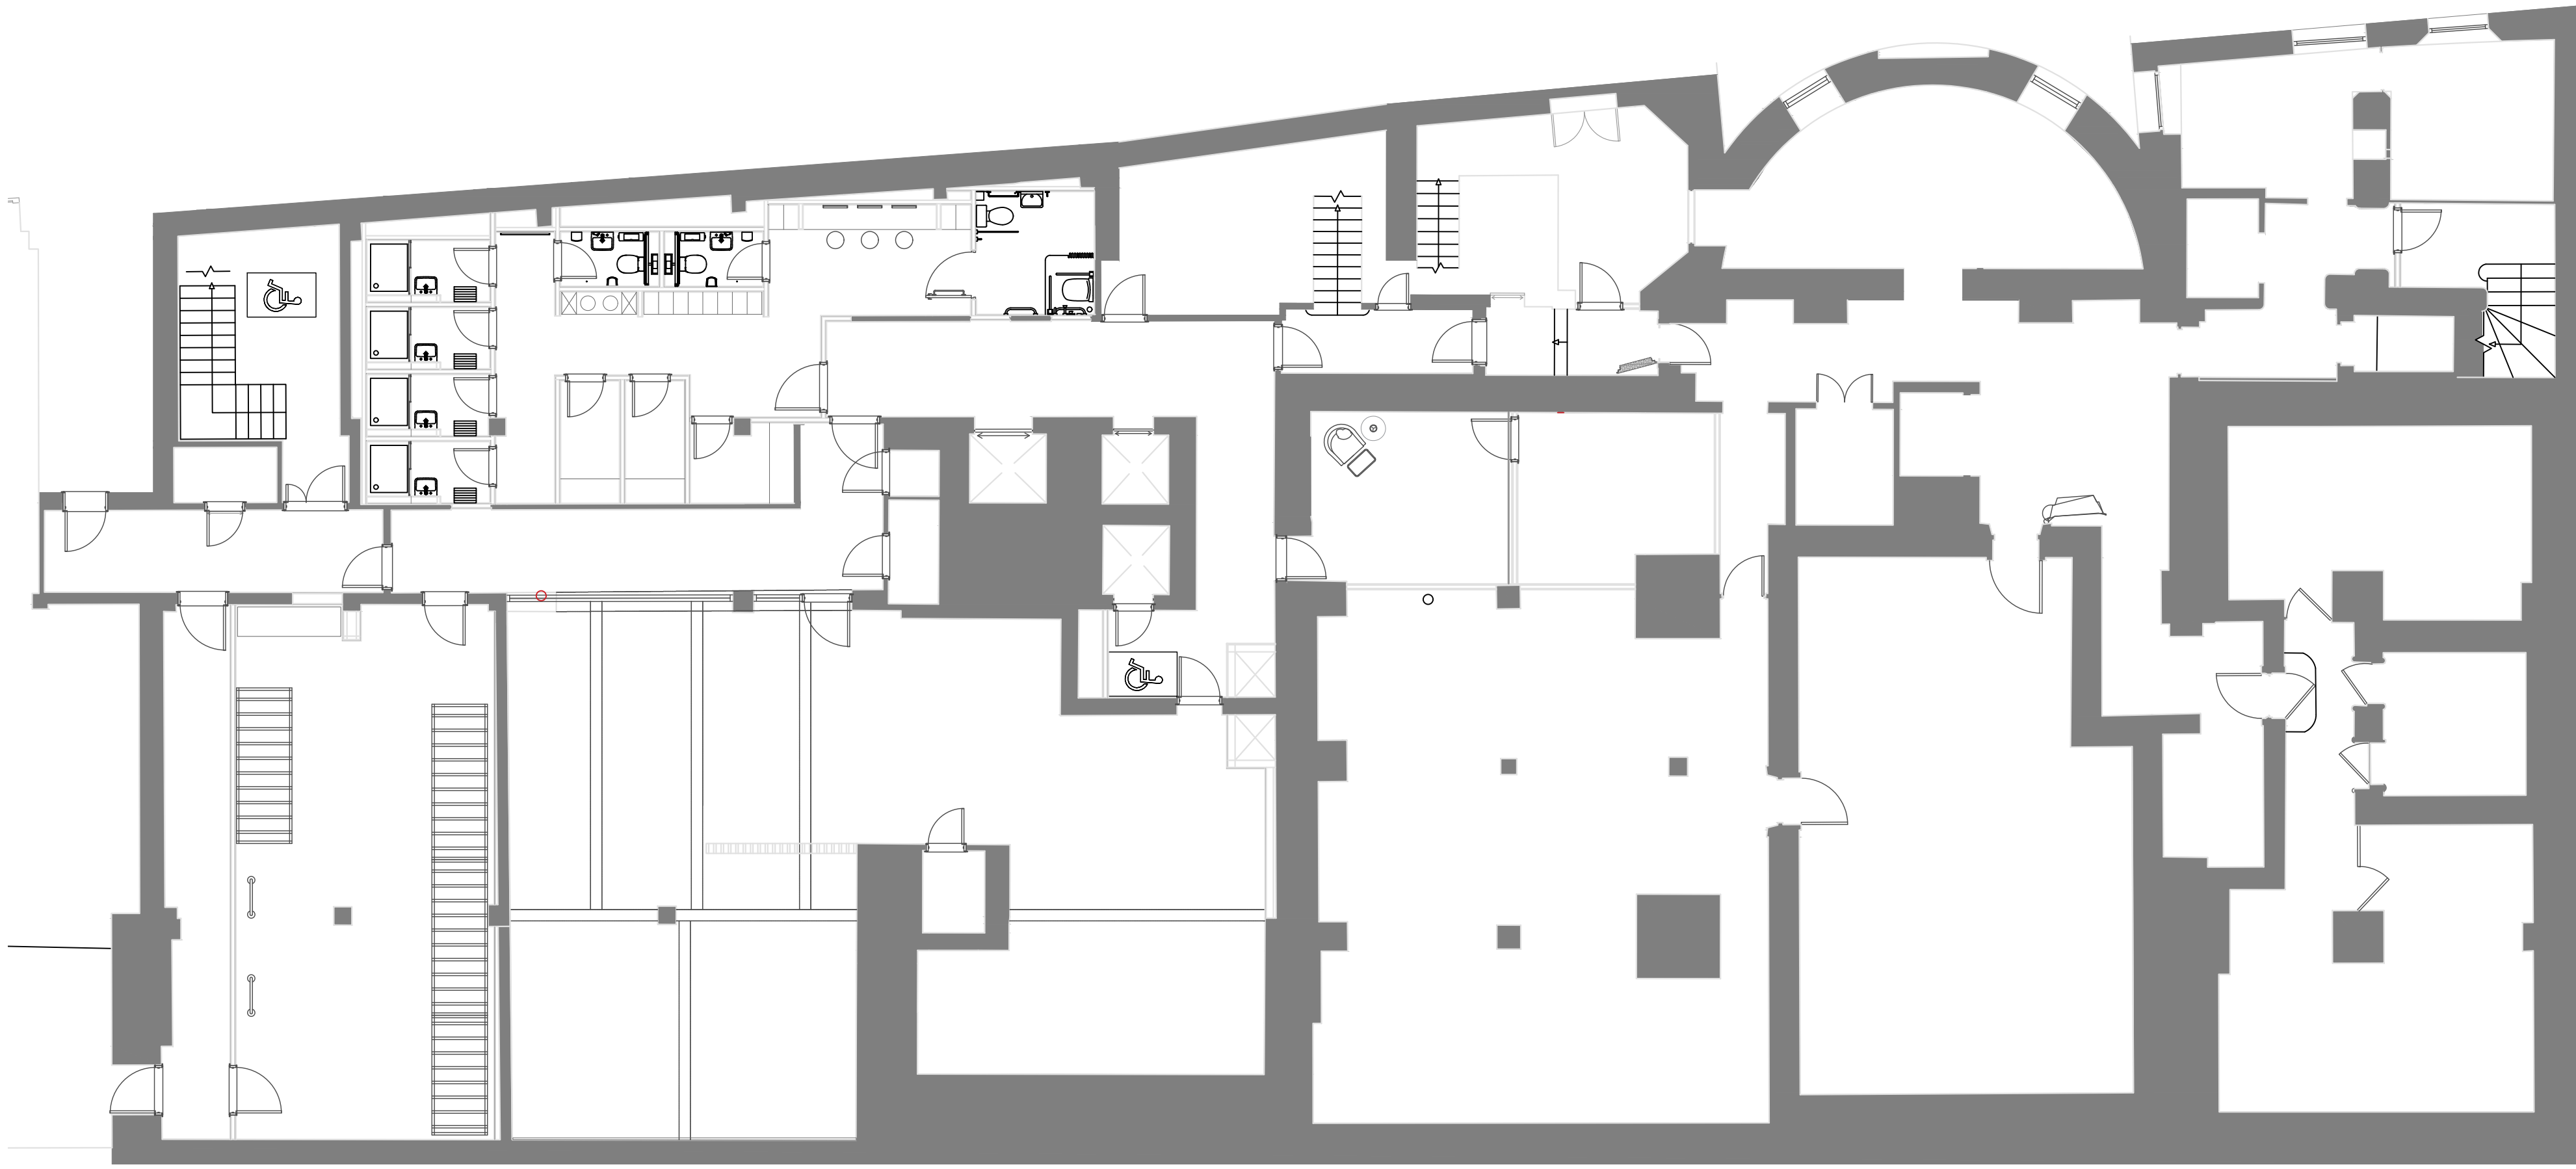

EXISTING- LOWER GROUND FLOOR PLAN

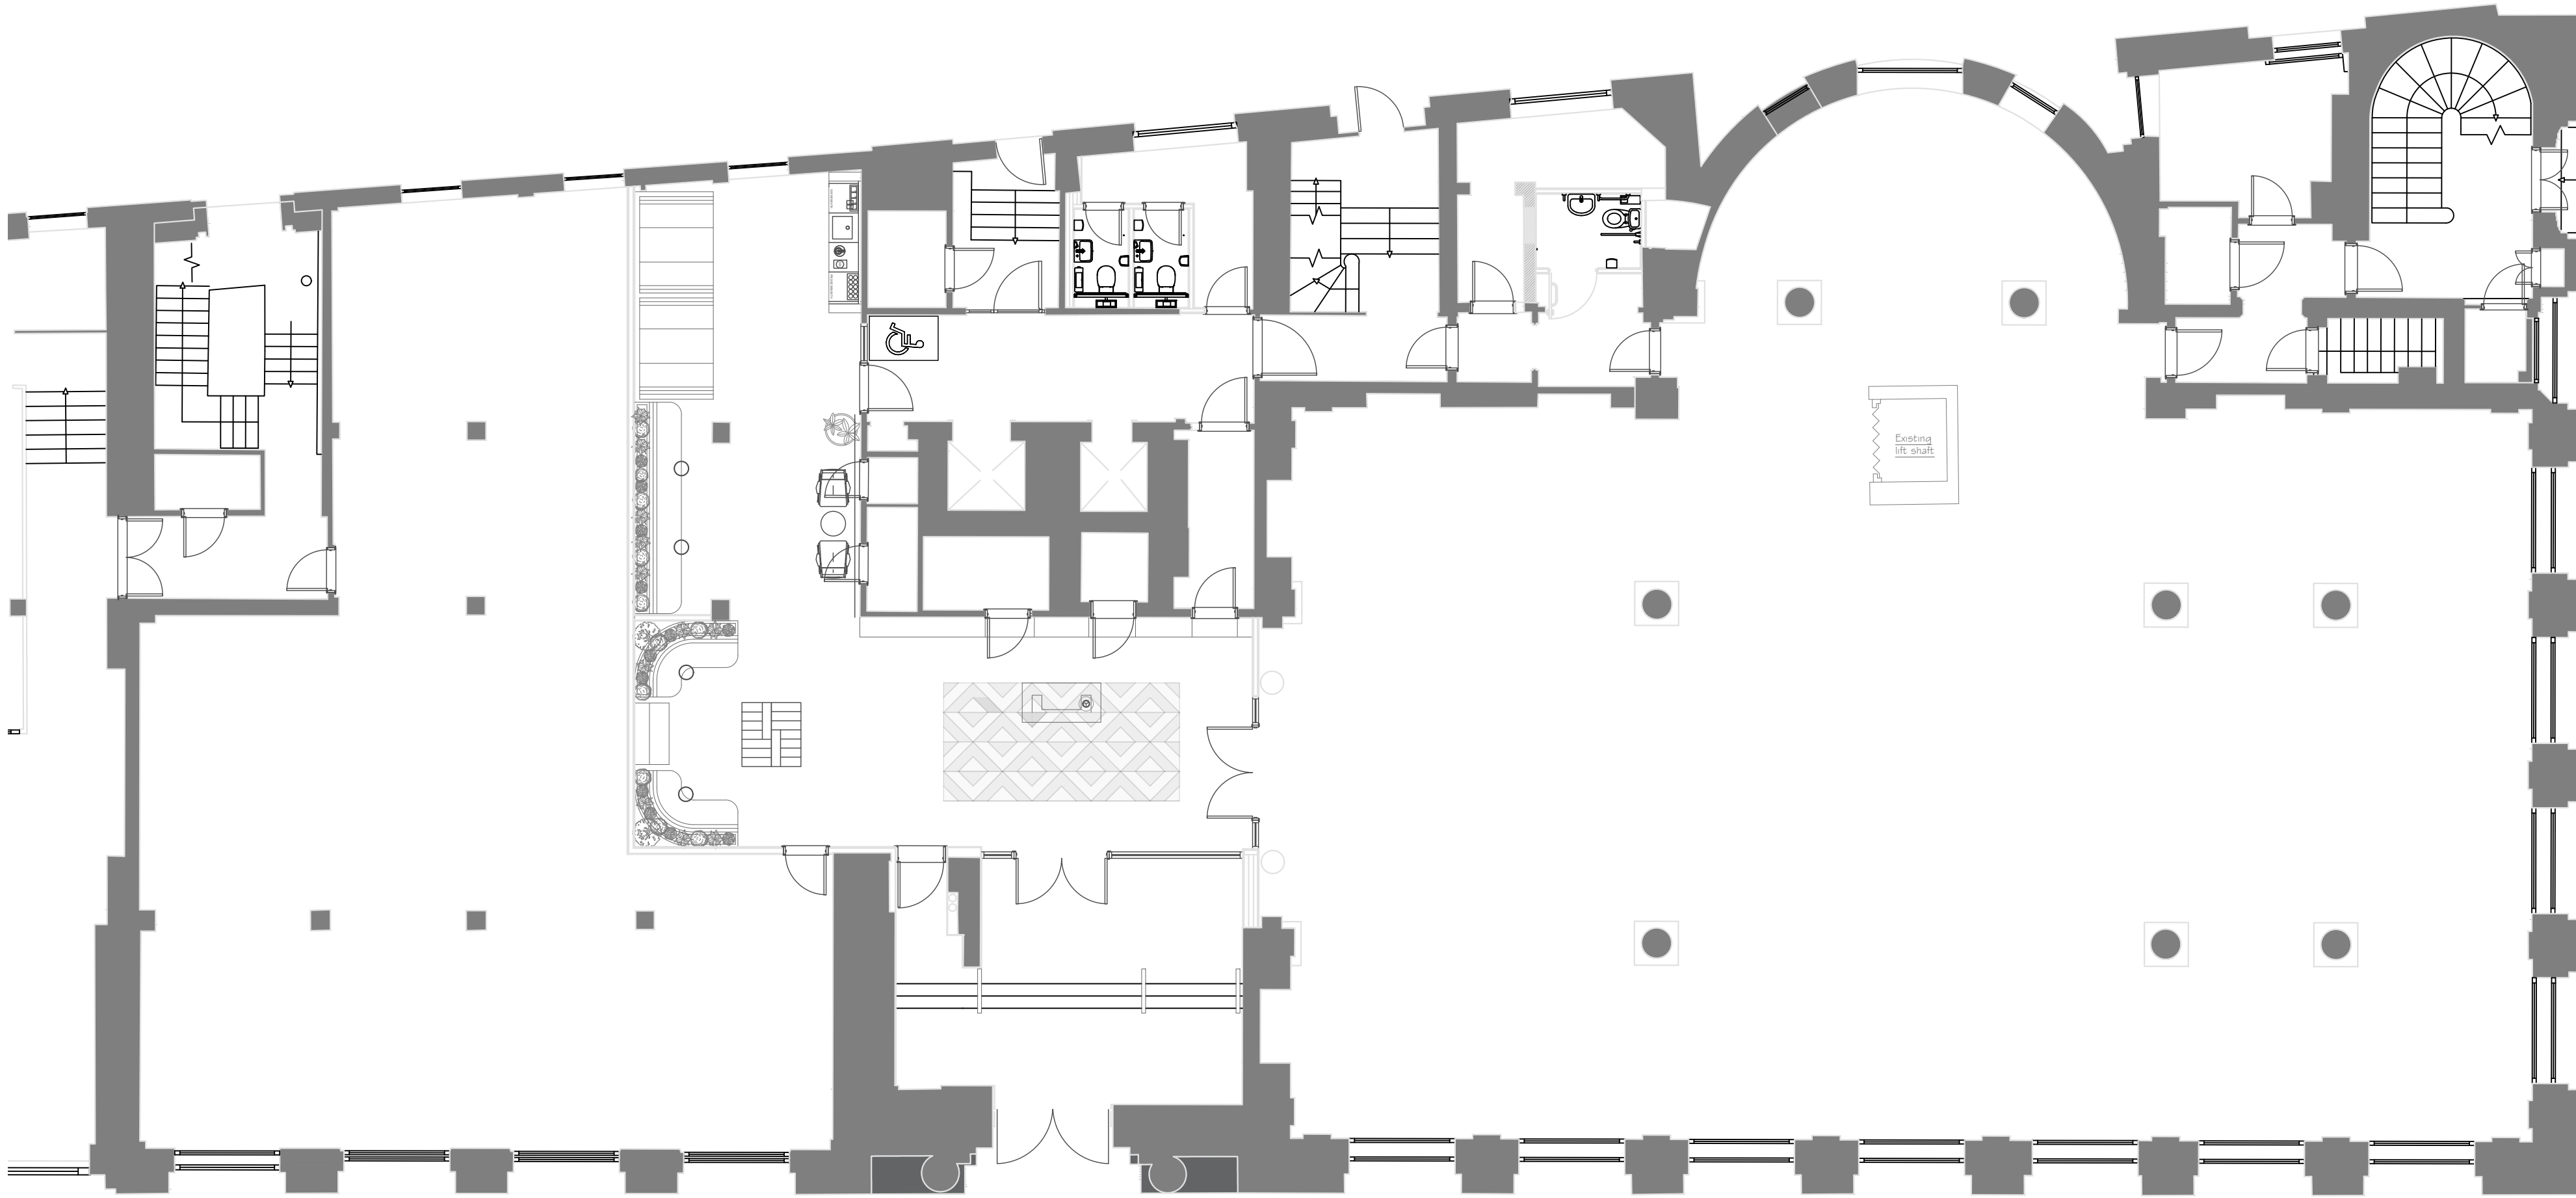

EXISTING- GROUND FLOOR PLAN

STUDIO TWO

JOB TITLE

Cut & Craft
Manchester

DRAWING TITLE

Existing Lower Ground Floor and Ground Floor

SCALE
1: 100 @ A1

DATE
May 2024

DRAWING No

AC23- P01

DO NOT SCALE. ALL DIMENSIONS TO BE CHECKED ON SITE BY CONTRACTOR.
ALL MEASUREMENTS ARE IN MM UNLESS OTHERWISE SPECIFIED. WRITTEN
DIMENSIONS TO BE USED IN PREFERENCE TO SCALED DIMENSIONS & ALL
DISCREPANCIES TO BE REPORTED TO STUDIO TWO. THE DESIGN SHOWN ON
THIS DRAWING IS THE PROPERTY OF STUDIO TWO AND IS NOT TO BE USED OR
ITS CONTENTS COPIED, COMMUNICATED OR DISCLOSED, IN WHOLE OR IN PART.